



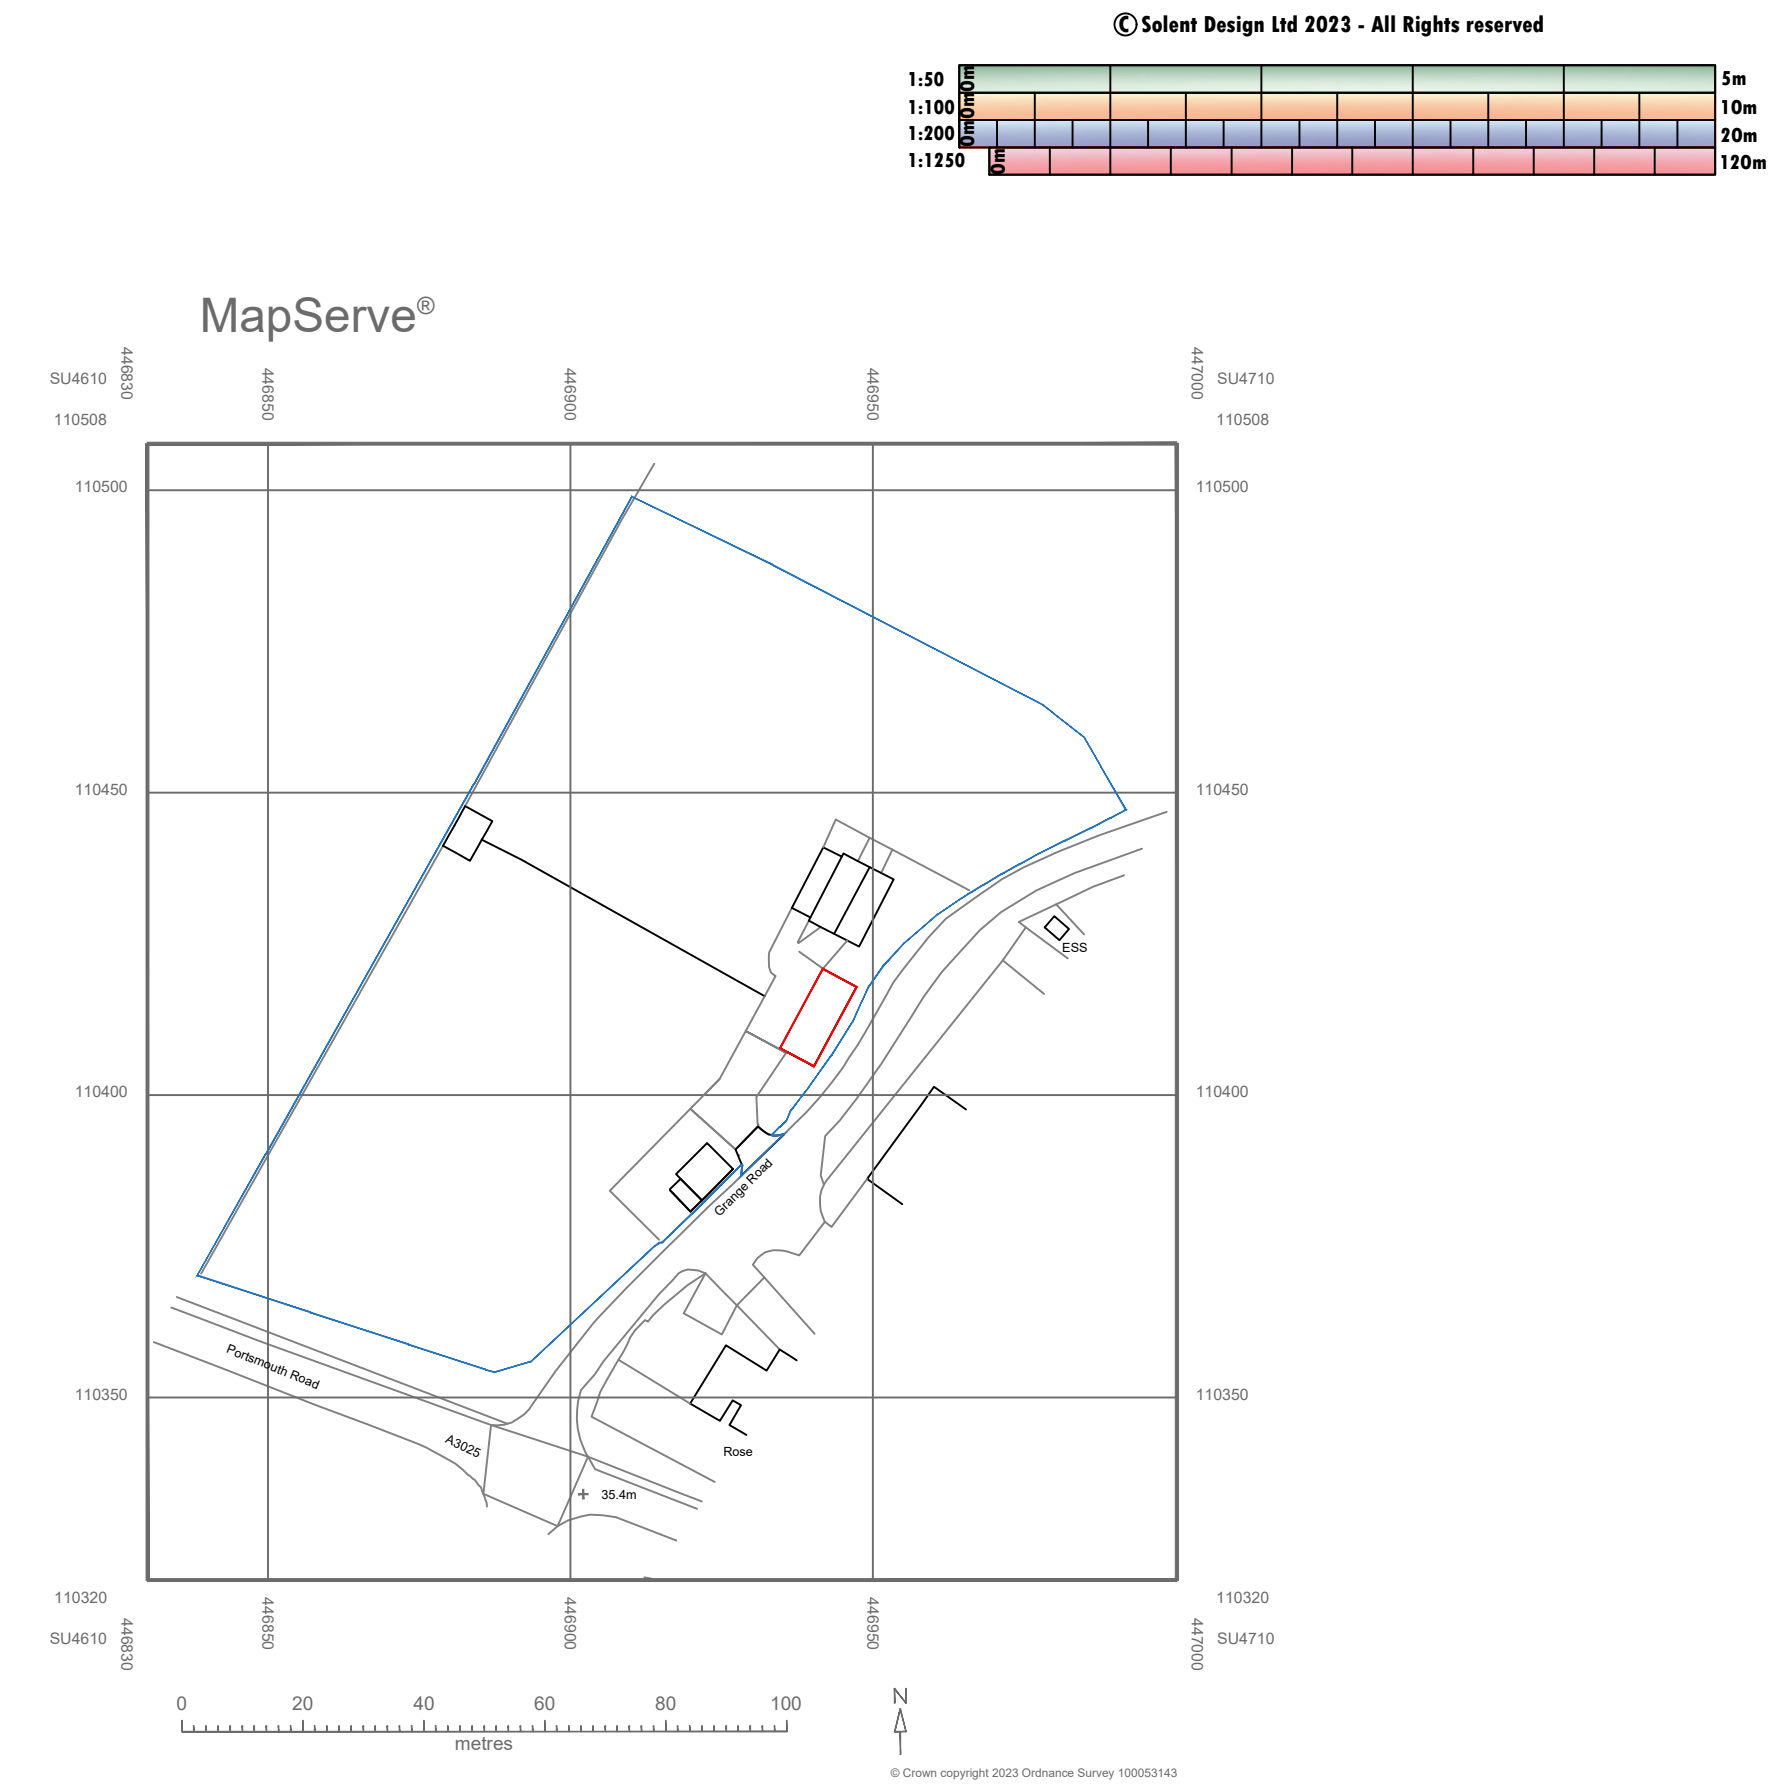

Location Plan
1:1250

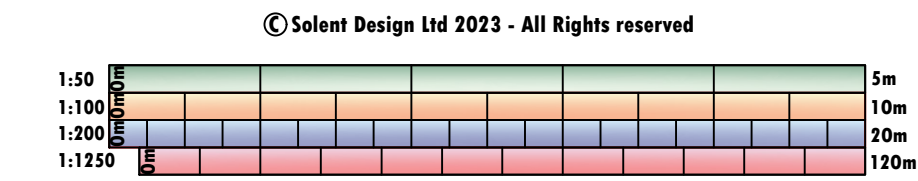

© Crown copyright 2023 Ordnance Survey 100053143

Solent Design Ltd 5 The old Railway Spring Garden Lane Gosport PO12 1FQ tel: 02392 580745 mob: 07771 355742 e-mail: info@solentplans.com	SOLENT DESIGN.
--	-----------------------

PROJECT DESCRIPTION: Regularisation	CLIENT: Mr M Back
--	----------------------

DRAWING TITLE: Existing Site & Location Plan	
---	--

ADDRESS: Land to the West of Grange Road Netley Abbey Southampton	FIRST DRAWN: June 2023
---	---------------------------

DRAWING NO. SD-2330-00	SCALE: 1:500 1:1250	 NORTH
DRAWING STATUS: Issued for Comment		