
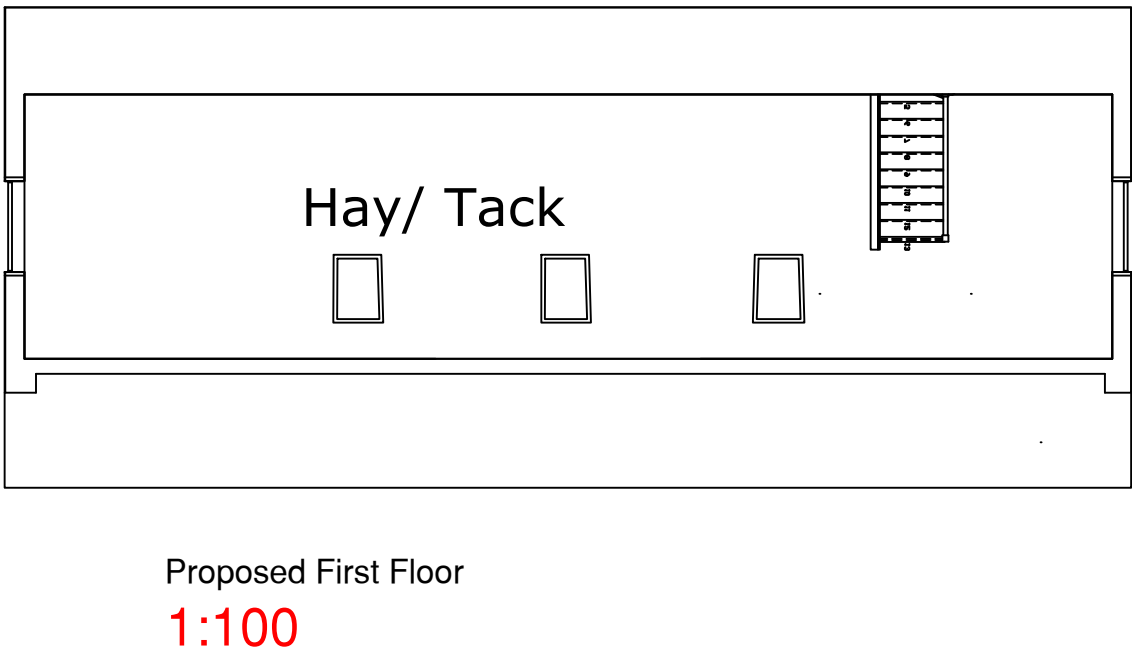


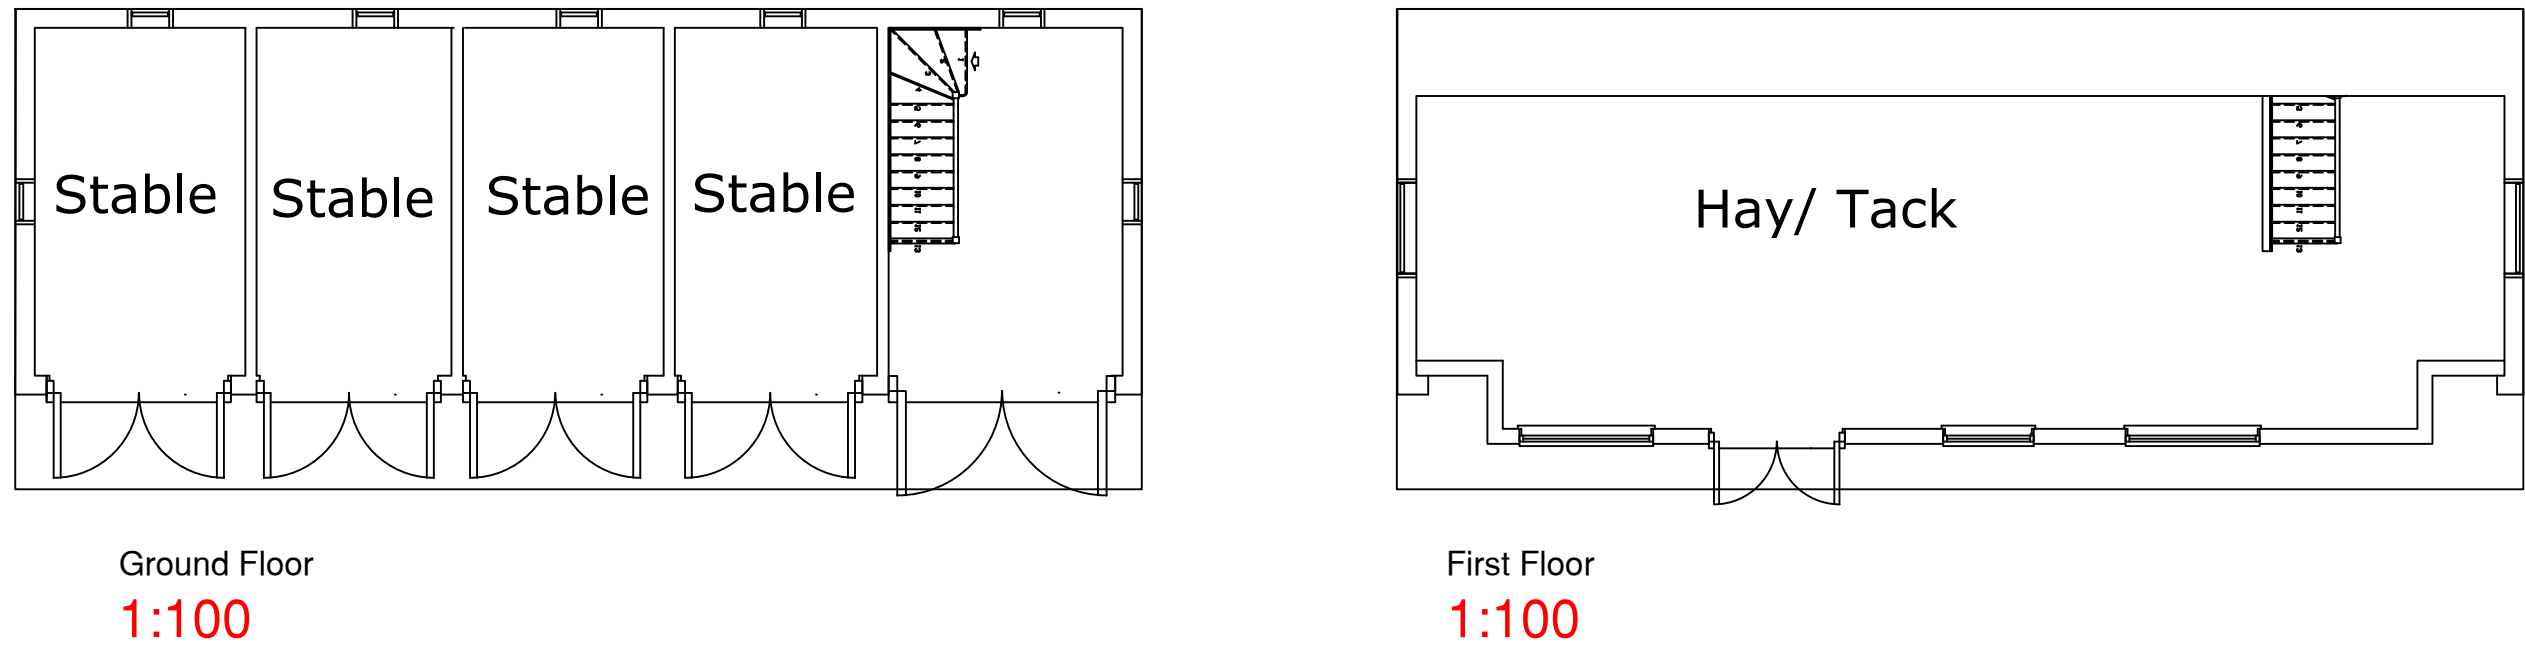

© Crown copyright 2023 Ordnance Survey 100053143

Solent Design Ltd
5 The old Railway
Spring Garden Lane
Gosport
PO12 1FQ
tel: 02392 580745 mob: 07771 355742 e-mail: info@solentplans.com

PROJECT DESCRIPTION: Regularisation
DRAWING TITLE: Stable Block and store
CLIENT: Mr M Back

ADDRESS: Land to the West of Grange Road, Netley Abbey, Southampton
FIRST DRAWN: June 2023

DRAWING No: SD-2330-01 D
drawing status: Issued for Comment
SCALE: 1:100
NORTH