



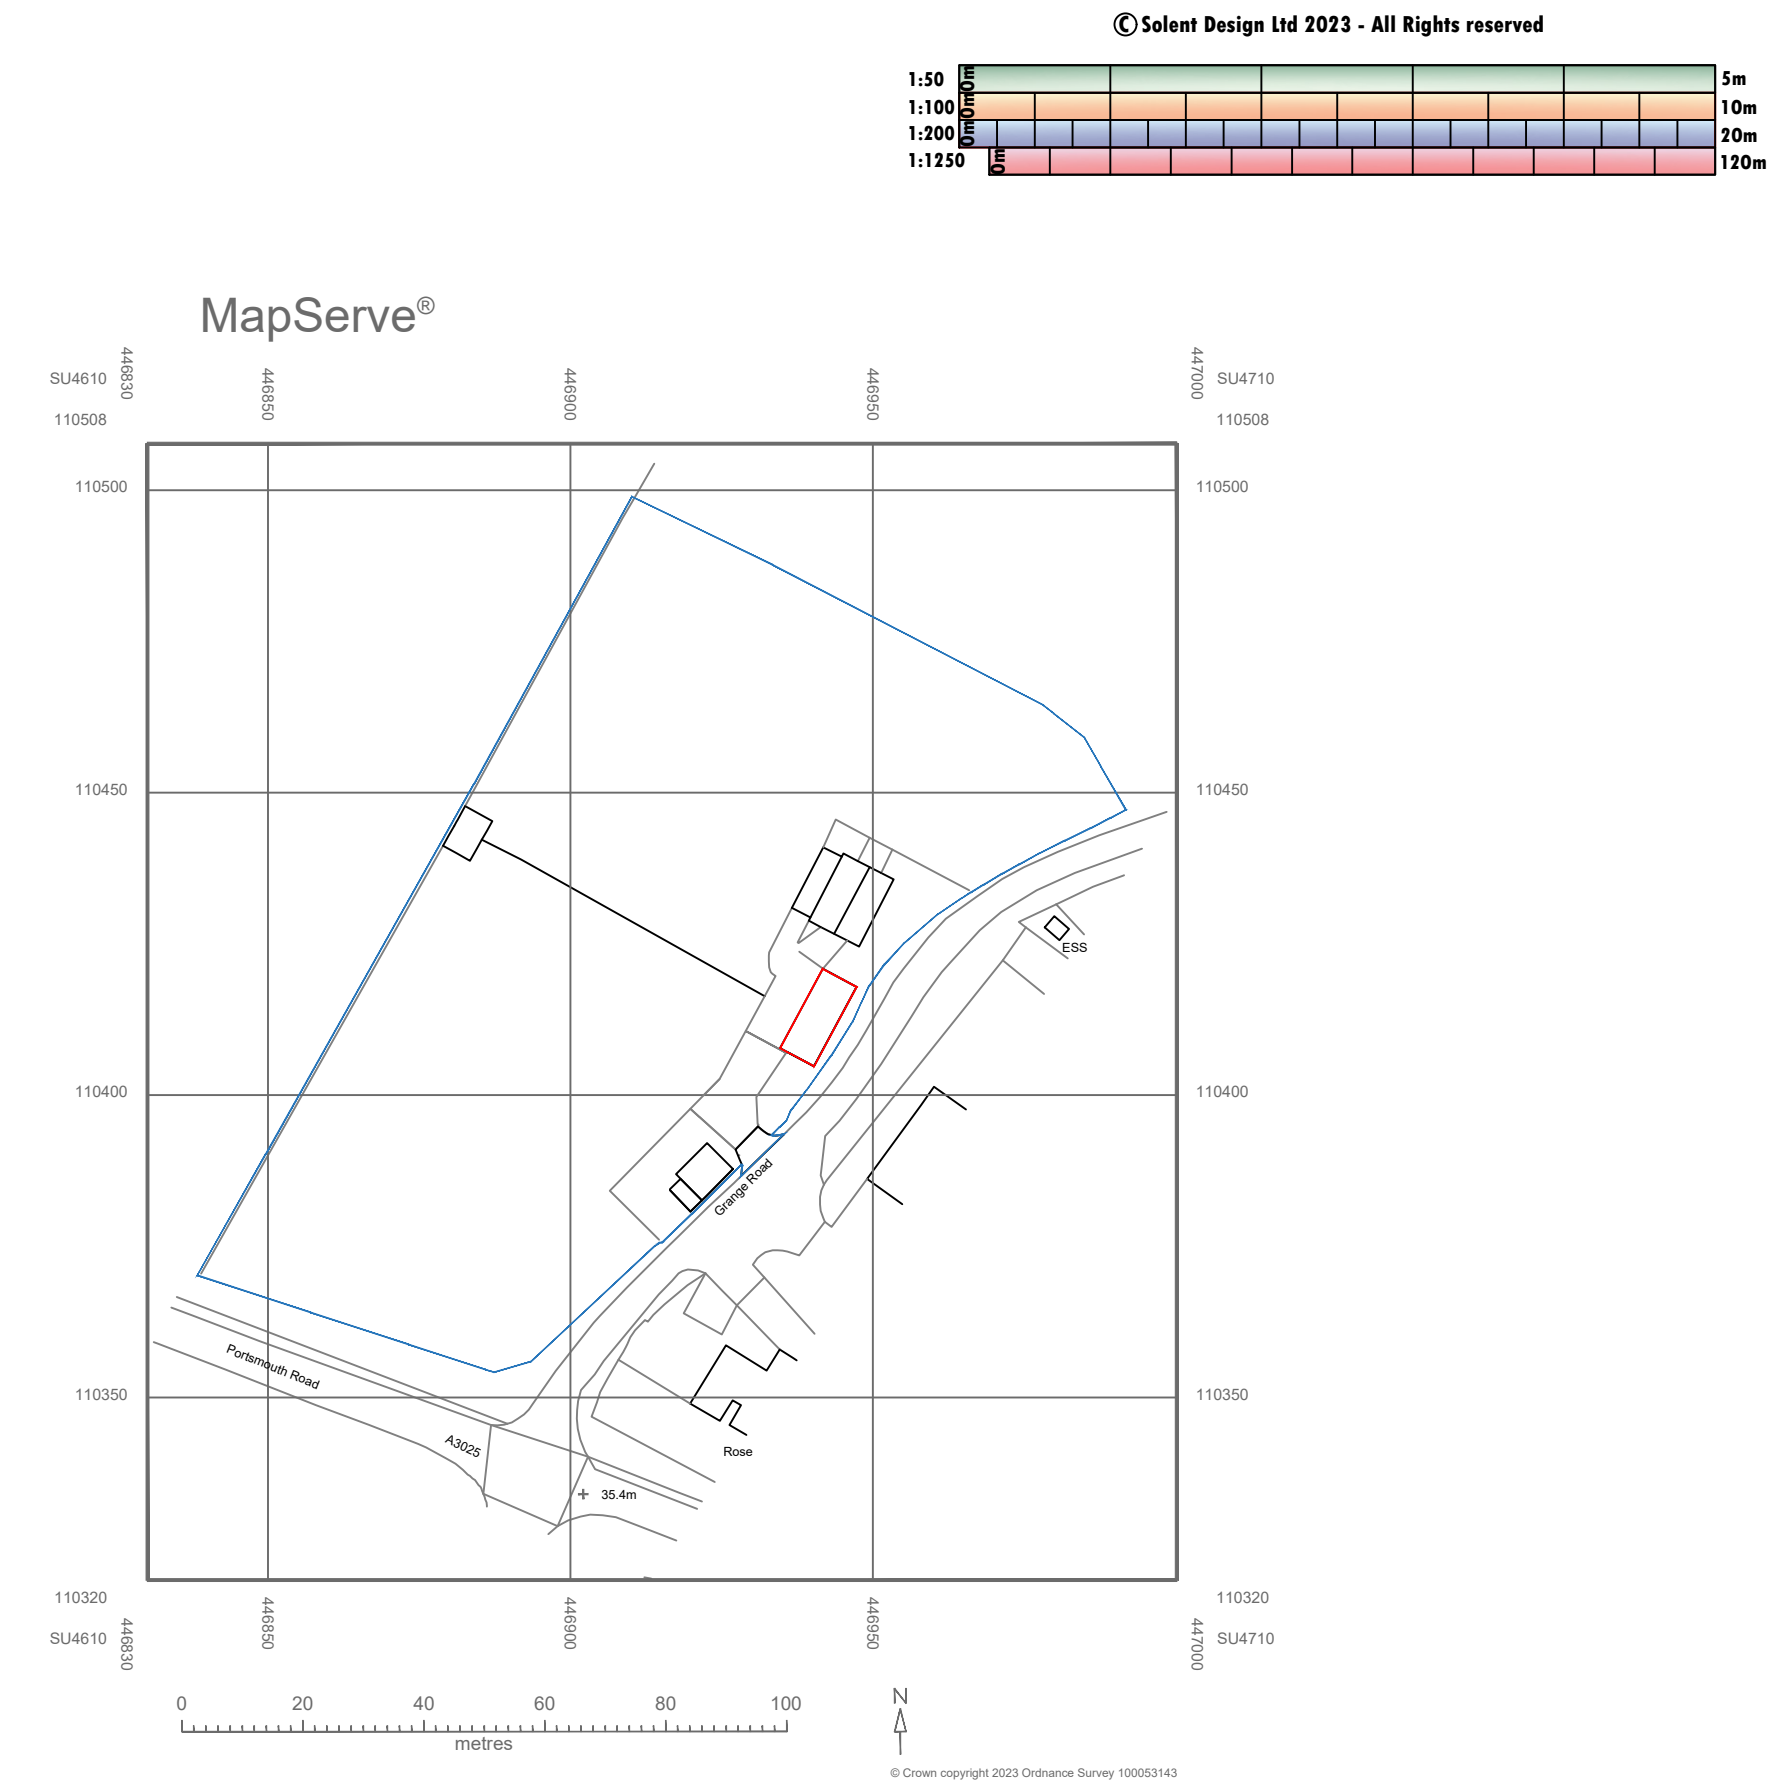

Location Plan
1:1250

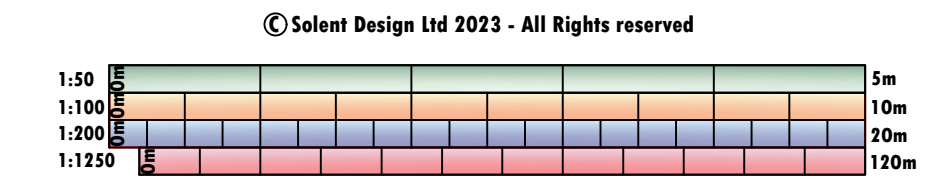

© Crown copyright 2023 Ordnance Survey 100053143

Solent Design Ltd
5 The old Railway
Spring Garden Lane
Gosport
PO12 1FQ
tel: 02392 580745 mob: 07771 355742 e-mail: info@solentplans.com

PROJECT DESCRIPTION: Regularisation
DRAWING TITLE: Existing Site & Location Plan
CLIENT: Mr M Back
FIRST DRAWN: June 2023
ADDRESS: Land to the West of Grange Road Netley Abbey Southampton

DRAWING NO. SD-2330-00
drawing status: Issued for Comment

SCALE: 1:500 1:1250

NORTH