


# 15 Wylde Close

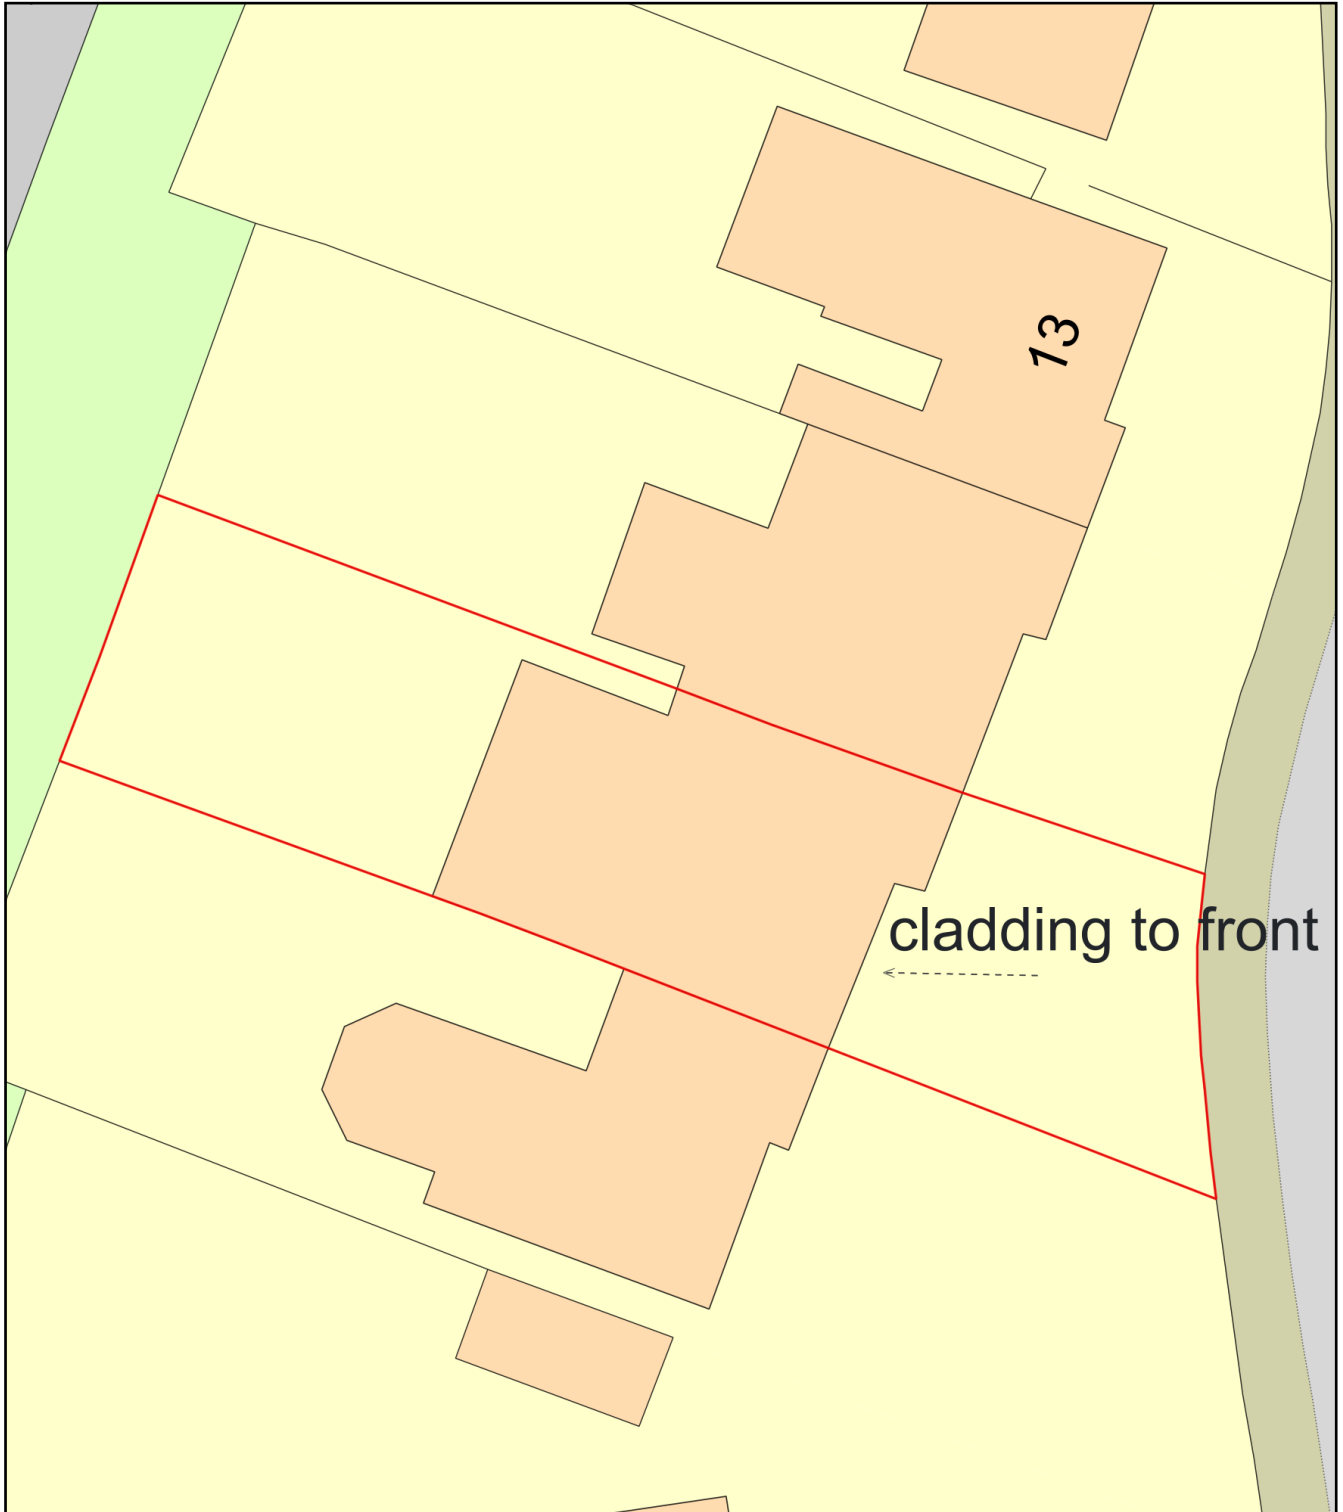

0 10  
Metres



Plan Produced for: Mr A Conduct

Date Produced: 03 Mar 2024

Plan Reference Number: TQRQM24063093339269

Scale: 1:200 @ A4