





Existing Front Elevation 1:100@ A3



Proposed Front Elevation 1:100@ A3

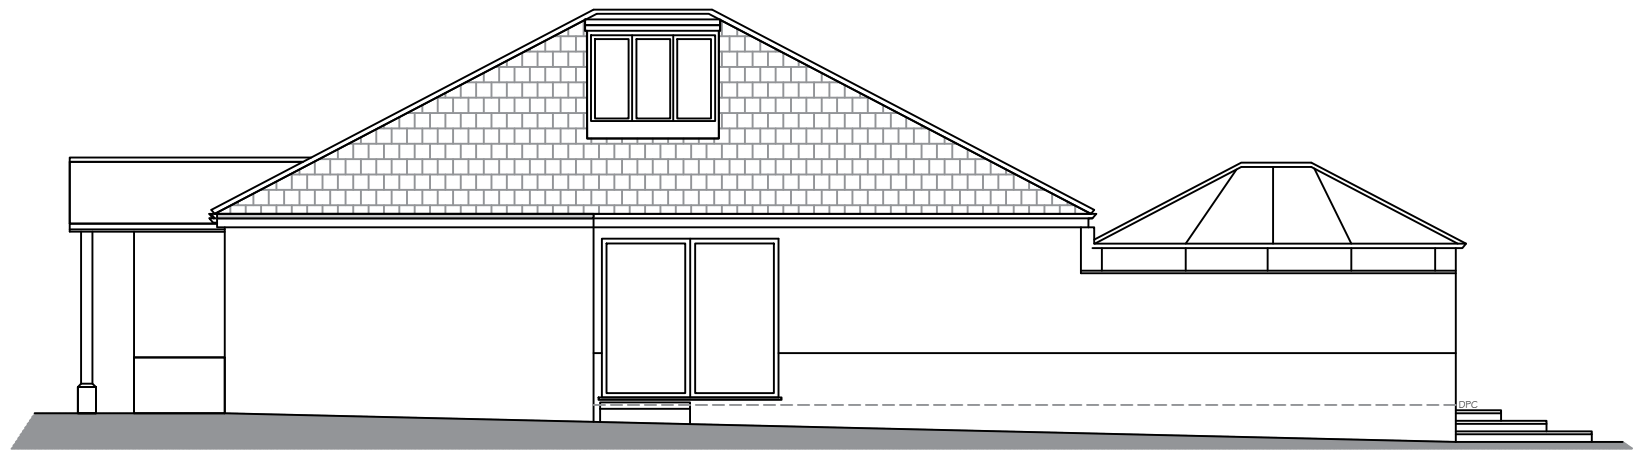


Existing Side Elevation 1:100@ A3

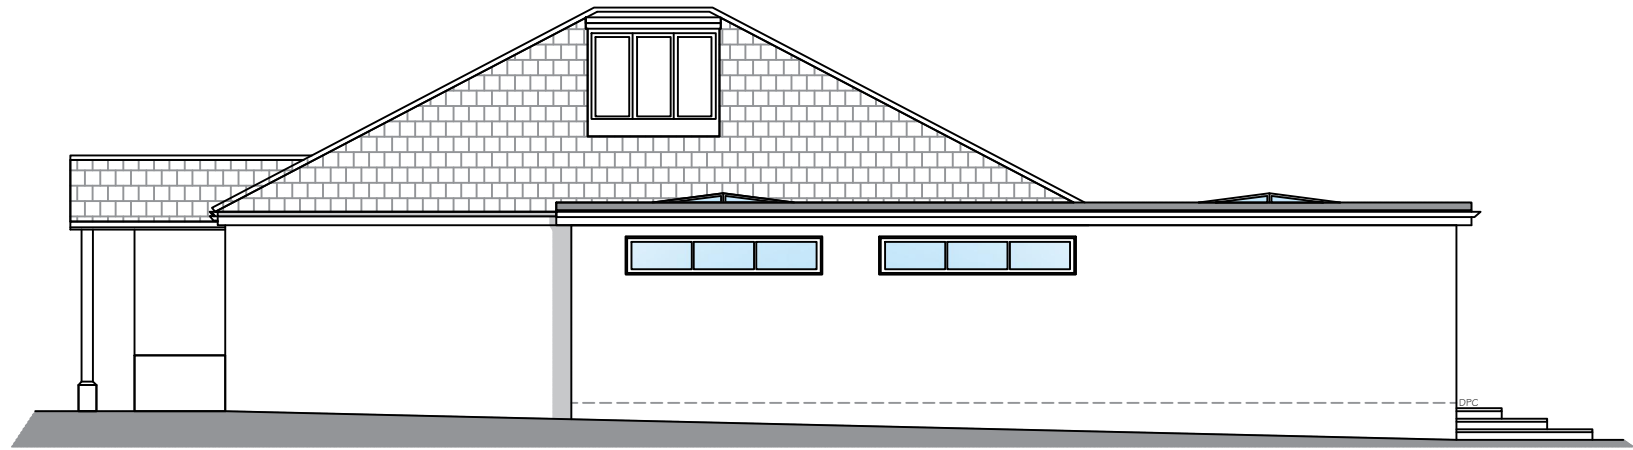

Proposed Side Elevation 1:100@ A3



Site Location Plan 1:1250 @ A3

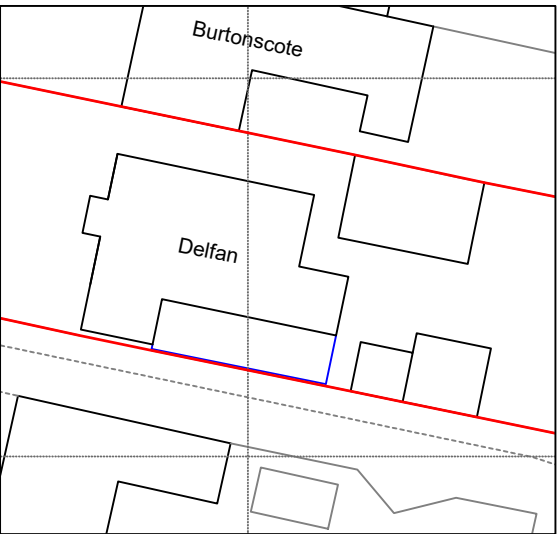

Block Plan 1:500 @ A3



OFFICE ADDRESS:
Apple Tree Architectural Design Consultants
25 Crows Nest Lane
Botley
Southampton
Hants

CLIENT & SITE ADDRESS:
Nick Hammett
Delfan
Hamble Lane
Southampton
SO31 8DR

DISCLAIMER:
These drawings are the property of Apple Tree Architecture Ltd. and should not be copied or amended without permission. Do not scale from this drawing, check all measurements on-site prior to fabrication

SHEET:
2

REVISION:
1

PROJECT NUMBER: 399
DATE: February 2023
SCALE: As specified @ A3