


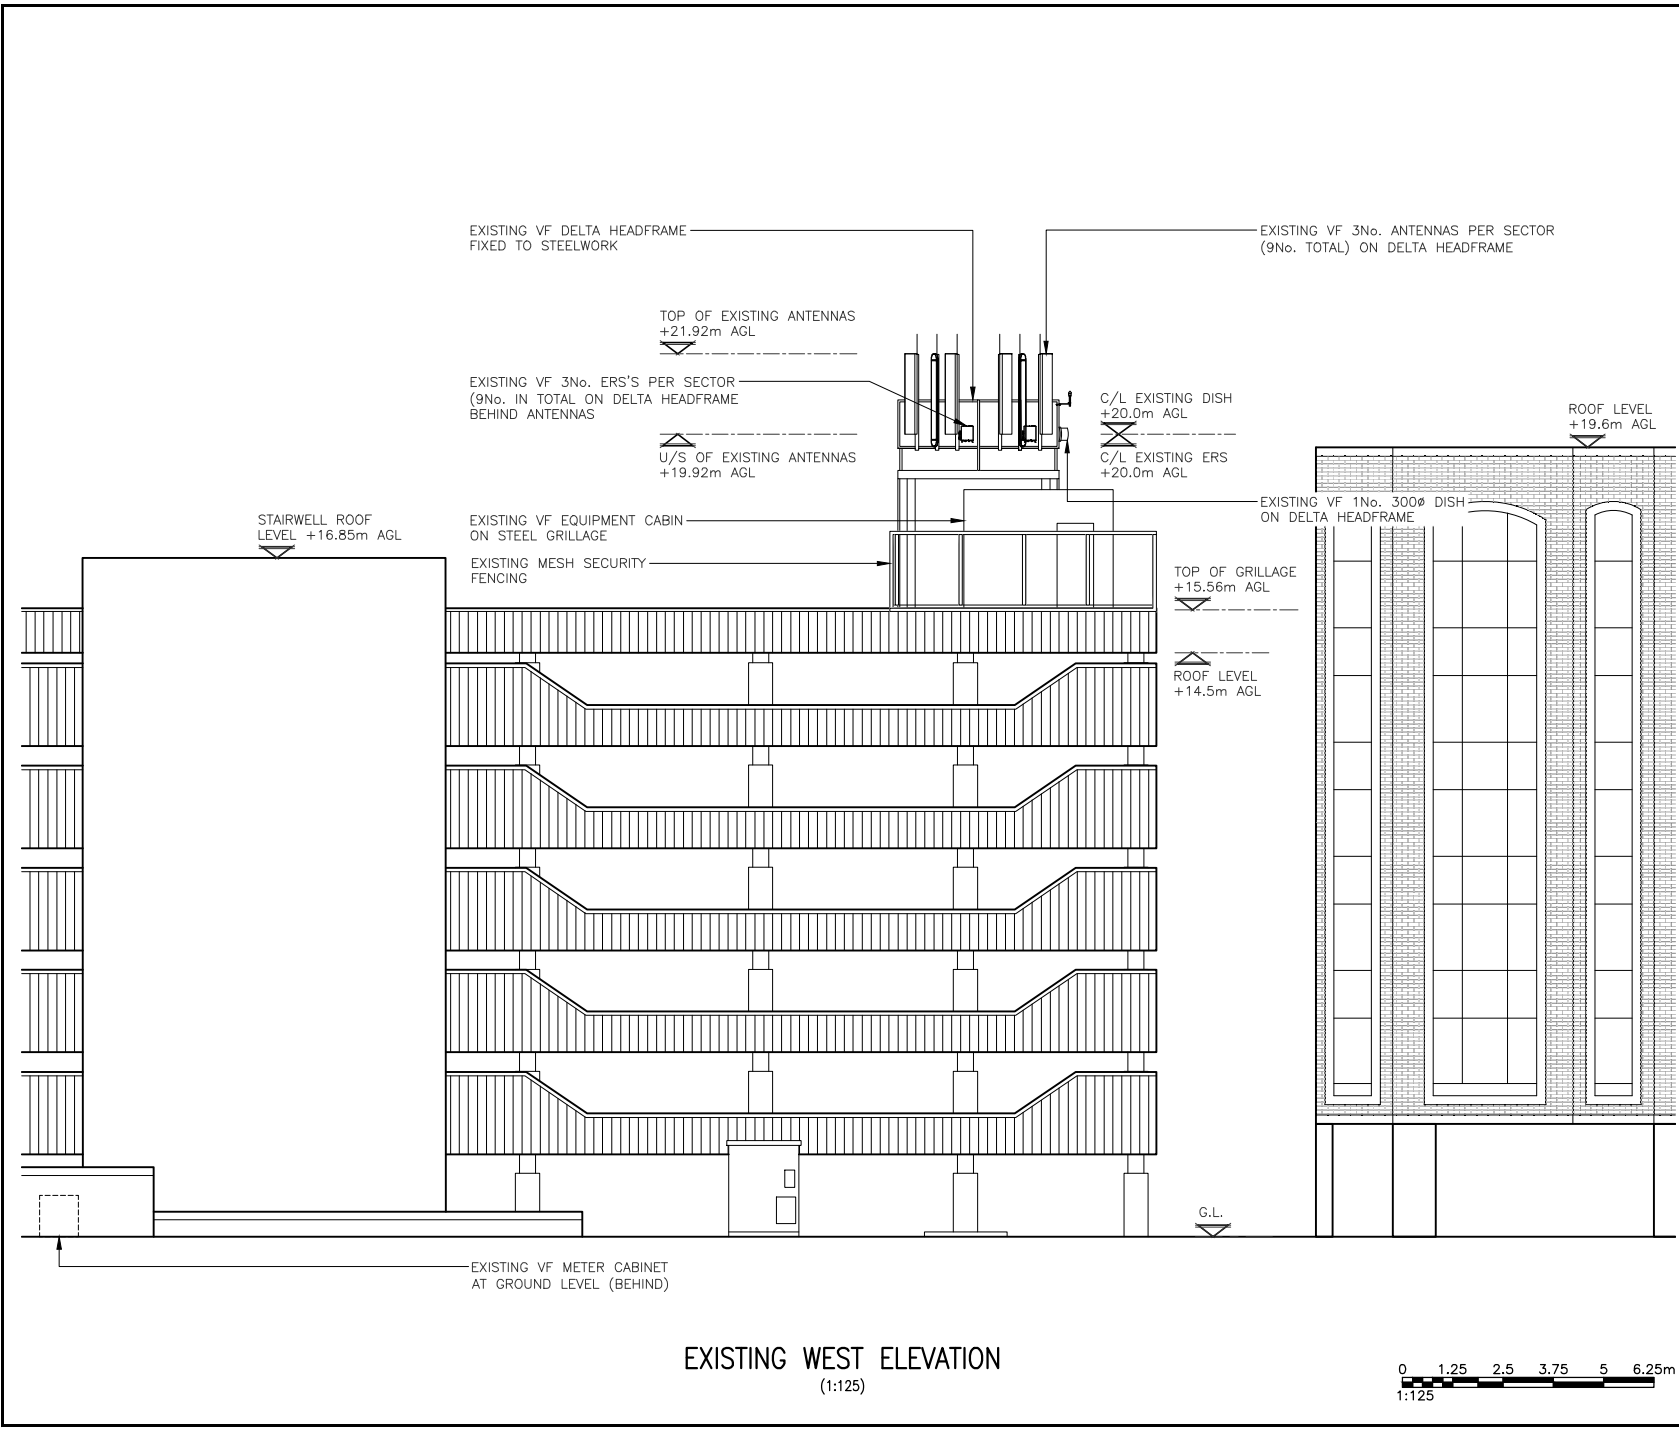

ALL DIMENSIONS ARE IN mm UNLESS NOTED OTHERWISE

N.G.R E: 445650 N: 118950

NOTES:

REV	Issued for Approval	JL	UP	04.09.23
	MODIFICATION	BY	CH	DATE



The Shard, Level 12
32 London Bridge Street,
Southwark,
London,
SE1 9SG.



Cell Name		Opt.
SOUTHAMPTON ROAD CAR PARK		A
Cell ID No		
CORNERSTONE	VF	VMO2
12154826 E311672	1503_43	N/A

Site Address / Contact Details

OFF WELLS PLACE
EASTLEIGHT TOWN CENTRE
EASTLEIGH
HAMPSHIRE
SO50 5RD

Drawing Title: EXISTING SITE ELEVATION

Purpose of issue: PLANNING

Drawing Number: 300

Surveyed By: PL Original Sheet Size: A3 Pack Issue: A

Drawn: JL Date: 04.09.23 Checked: UP Date: 04.09.23