
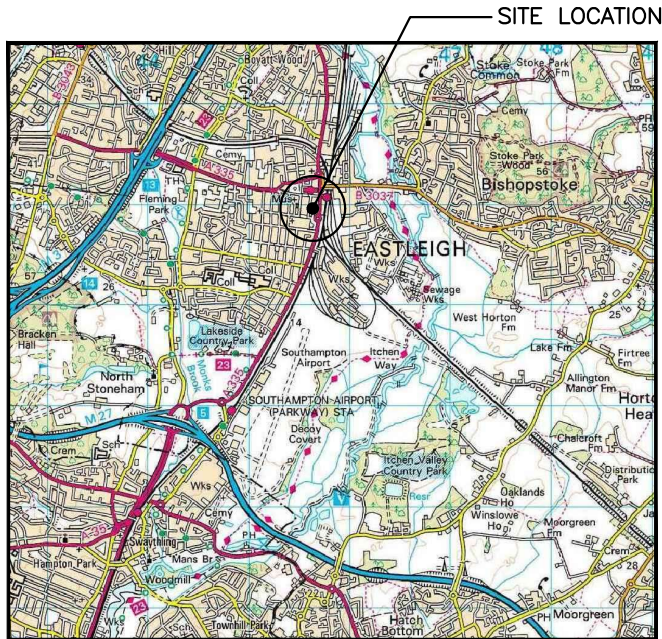


0 1km 2km
Scale


SITE LOCATION (Scale 1:50000)

Ordnance Survey map extract
based upon Landranger map series
with the permission of the controller of
Her Majesty's Stationery Office
Licence No. 100022432
Crown copyright.

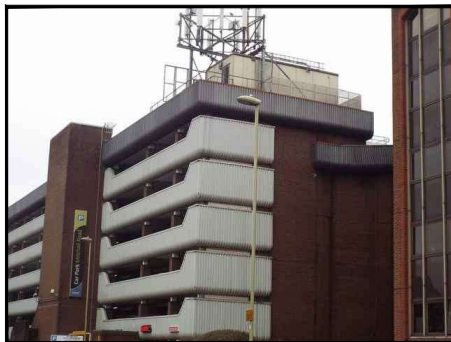

SITE PHOTOGRAPH

0 12.5 25 37.5 50 62.5m
1:1250

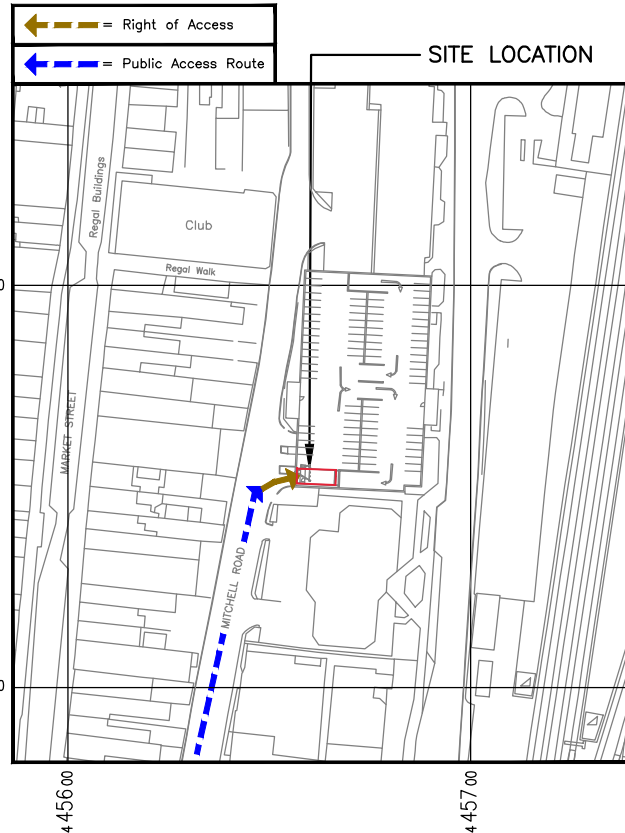

DETAILED SITE LOCATION (Scale 1:1250)

Based upon Ordnance Survey map extract
with the permission of the Controller of
Her Majesty's Stationery Office.
Crown copyright.
Licence No. 100022432

ALL DIMENSIONS ARE IN mm UNLESS NOTED OTHERWISE			
N.G.R	E: 445650	N: 118950	
DIRECTIONS TO SITE: HEAD SOUTHWEST ON M3, AT JUNCTION 13, TAKE THE A335 EXIT TO EASTLEIGH & CONTINUE FOR 0.4 MILES TURN RIGHT ONTO LEIGH RD/A335, CONTINUE TO FOLLOW A335 FOR 1.0 MILE AT THE ROUNDABOUT, TAKE THE 4TH EXIT ONTO STATION HILL/A335, CONTINUE TO FOLLOW A335 FOR 0.3 MILES. SLIGHT RIGHT ONTO SOUTHAMPTON RD/A335, AT THE ROUNDABOUT, TAKE THE 2ND EXIT ONTO WELLS PL, TURN RIGHT ONTO MITCHELL RD, SITE WILL BE ON THE RIGHT HAND SIDE.			
NOTES:			
A Issued for Approval		JL UP	04.09.23
REV	MODIFICATION	BY CH	DATE
  The Shard, Level 12 32 London Bridge Street, Southwark, London, SE1 9SG.			
			
Cell Name		Opt.	
SOUTHAMPTON ROAD CAR PARK		A	
Cell ID No			
CORNERSTONE	VF	VMO2	
12154826 E311672	1503_43	N/A	
Site Address / Contact Details			
OFF WELLS PLACE EASTLEIGHT TOWN CENTRE EASTLEIGH HAMPSHIRE SO50 5RD			
Drawing Title: SITE LOCATION MAPS			
Purpose of issue:			Dwg Rev:
PLANNING			
Drawing Number:			
100			A
Surveyed By:		Original Sheet Size:	Pack Issue:
PL		A3	
Drawn:	Date:	Checked:	Date:
JL	04.09.23	UP	04.09.23
			A

These drawings comply with VF Standard ICNIRP guidelines, under configuration VM7F & VM7R
Designed in accordance with Cornerstone documents: SDN0007 & SDN0009 v6.0