

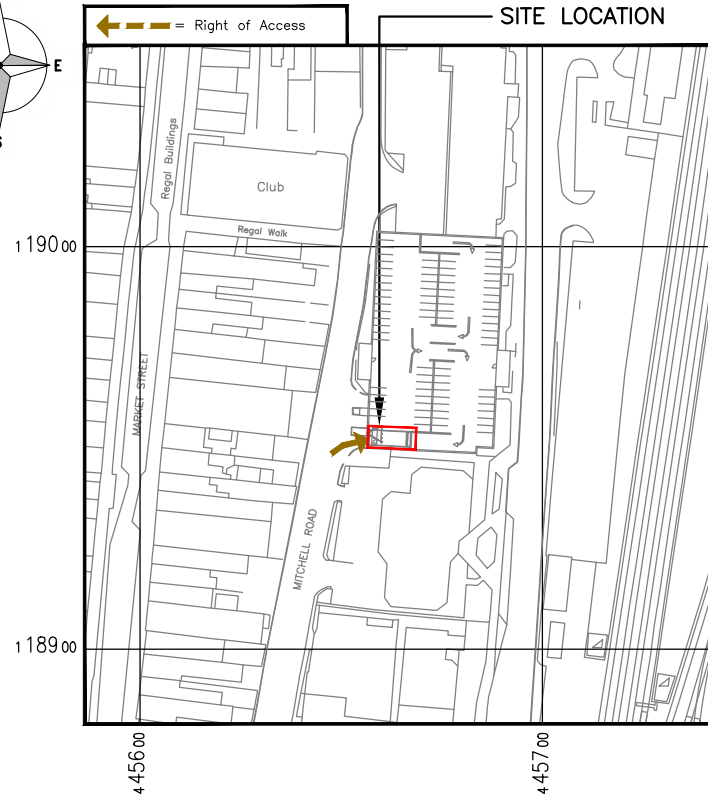


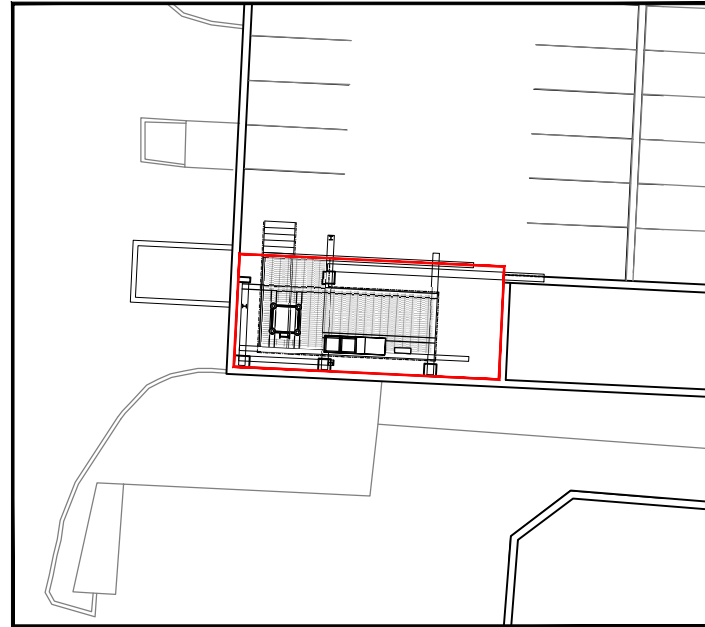


DETAILED SITE LOCATION
(Scale 1:1250)

Based upon Ordnance Survey map extract
with the permission of the Controller of
Her Majesty's Stationery Office.
Crown copyright.
Licence No. 100022432

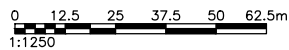

DEMISE PLAN
(1:200)

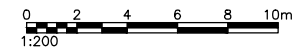

These drawings comply with VF Standard ICNIRP guidelines, under configuration VM7F & VM7R
Designed in accordance with Cornerstone documents: SDN0007 & SDN0009 v6.0

ALL DIMENSIONS ARE IN mm UNLESS NOTED OTHERWISE			
N.G.R		E: 445650 N: 118950	
DIRECTIONS TO SITE: HEAD SOUTHWEST ON M3, AT JUNCTION 13, TAKE THE A335 EXIT TO EASTLEIGH & CONTINUE FOR 0.4 MILES TURN RIGHT ONTO LEIGH RD/A335, CONTINUE TO FOLLOW A335 FOR 1.0 MILE AT THE ROUNDABOUT, TAKE THE 4TH EXIT ONTO STATION HILL/A335, CONTINUE TO FOLLOW A335 FOR 0.3 MILES. SLIGHT RIGHT ONTO SOUTHAMPTON RD/A335, AT THE ROUNDABOUT, TAKE THE 2ND EXIT ONTO WELLS PL, TURN RIGHT ONTO MITCHELL RD, SITE WILL BE ON THE RIGHT HAND SIDE.			
NOTES:			
A Issued for Approval		JL	UP 04.09.23
REV	MODIFICATION	BY	CH DATE
  The Shard, Level 12 32 London Bridge Street, Southwark, London, SE1 9SG.			
			
Cell Name		Opt.	
SOUTHAMPTON ROAD CAR PARK		A	
Cell ID No			
CORNERSTONE	VF	VMO2	
12154826 E311672	1503_43	N/A	
Site Address / Contact Details			
OFF WELLS PLACE EASTLEIGHT TOWN CENTRE EASTLEIGH HAMPSHIRE SO50 5RD			
Drawing Title: LEASE DRAWING			
Purpose of issue:		Dwg Rev:	
PLANNING		A	
Drawing Number:		101	
Surveyed By:		Original Sheet Size:	
PL		A3	
Drawn:	Date:	Checked:	Date:
JL	04.09.23	UP	04.09.23
			A