




SPECIFICATION
All works generally, to comply with the written Soft Landscape Specification.

NOTE: SCALE TO BE USED FOR PLANNING PURPOSES ONLY

- Legend
- Existing trees and vegetation to be retained and protected during construction
 - Proposed native trees within the open space. See detail on sheet 1
 - Proposed mixed native hedge planting to be planted in a double staggered row 300mm apart and at 500mm centres in each row. To be maintained at 1m height and 1.8m height adjacent to site boundaries
 - Proposed native mix shrub planting to be planted in groups of 5-7no. of each species to receive 75mm bark mulch after planting operations
 - Proposed mixed pond planting to be planted in groups of 5-7no. of each species
 - Proposed grass areas to receive good quality amenity grass sown in line with good horticultural practices. All rear gardens to be seeded with grass seed
 - Proposed wildflower meadow areas, to be seeded with a wildflower seed mix of local provenance containing 30% wildflower and 70% grasses sown at 4 grams per msq
 - Proposed wildflower areas, to be seeded with EGB wildflower mixture for wetlands as supplied by Emmeagaze and sown at 5 grams per msq, or similar and approved
 - Existing grassland to be retained as a reptile receptor area. Grassland to be managed in line with rough grassland guidance. Disturbed areas to be seeded in line with wildflower meadow area mix (as above)
 - Hatched areas - Refer to Drawing MILL21068 11, MILL21068 12 and MILL21068 21 for soft, hard and play area proposals
 - Existing ditch to be maintained and protected with 5m buffer
 - NAT201 Avenue Bench and Backrest from Kompan
 - Derby Standard Litter Bin from Broxap or similar
 - Cottages

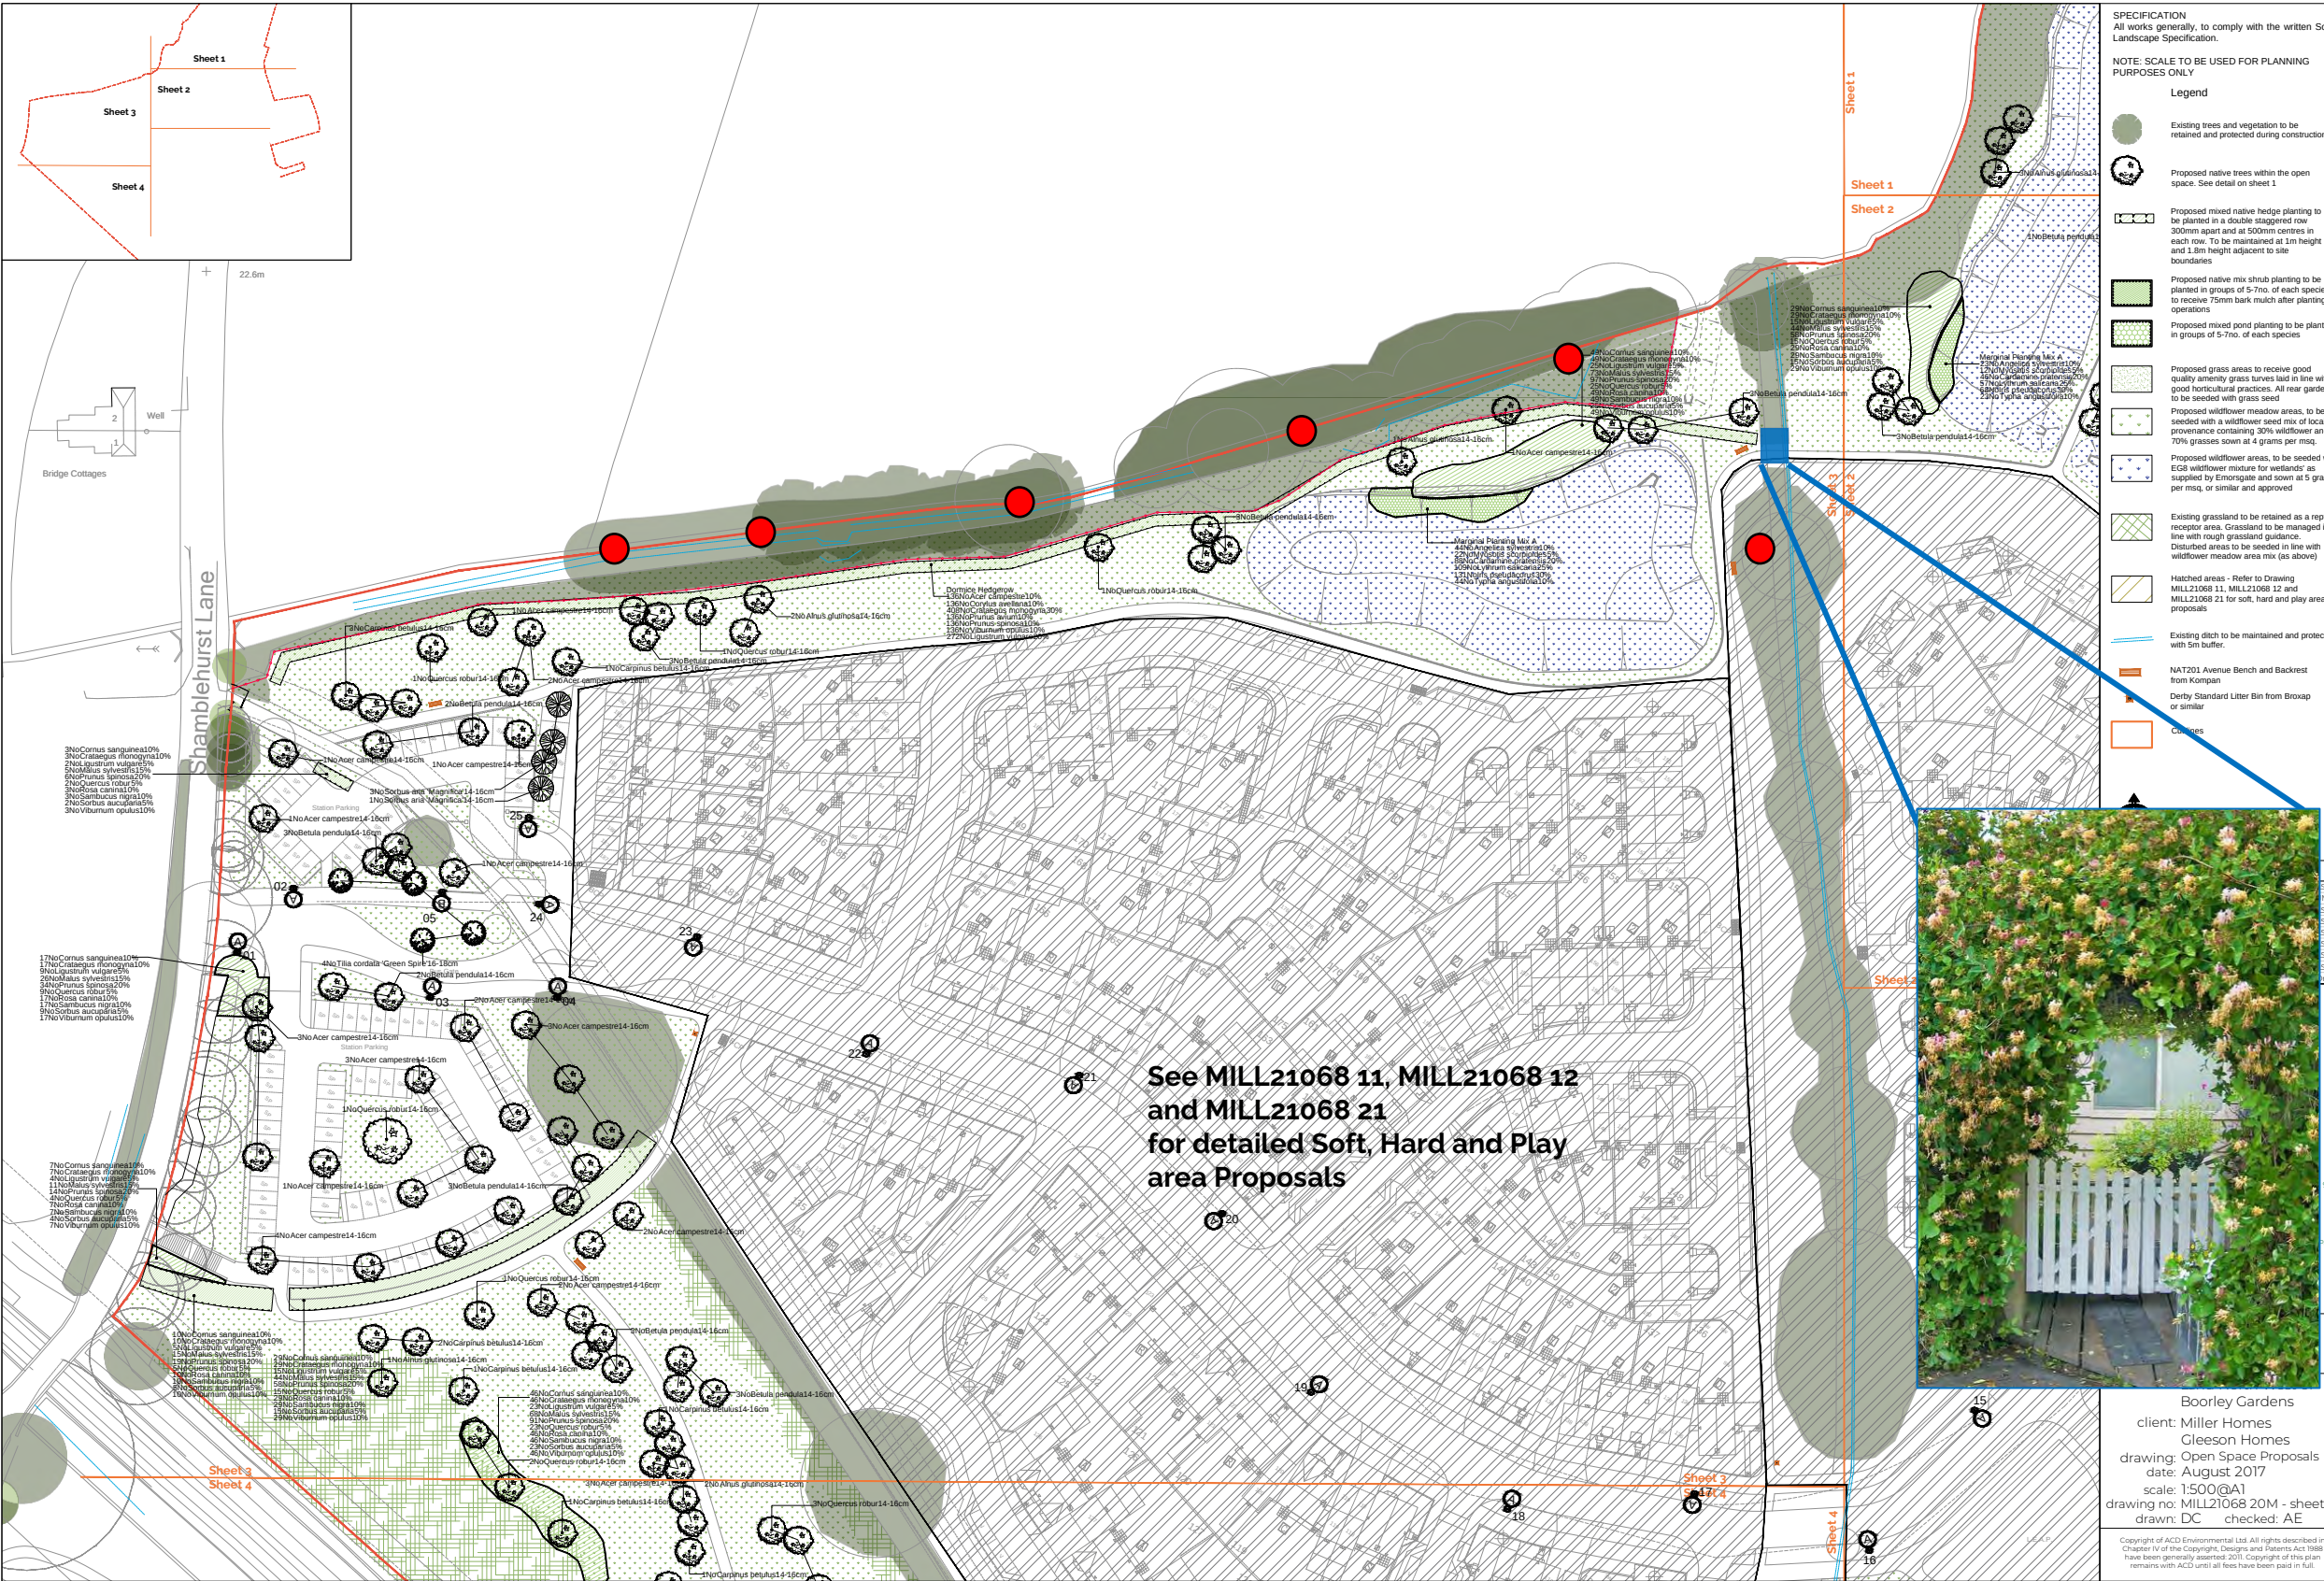

Boorley Gardens
client: Miller Homes
Gleeson Homes
drawing: Open Space Proposals
date: August 2017
scale: 1:500@A1
drawing no: MILL21068 20M - sheet 3
drawn: DC checked: AE

Copyright of ACD Environmental Ltd. All rights described in Chapter IV of the Copyright, Designs and Patents Act 1988 have been generally asserted 2011. Copyright of this plan remains with ACD until all fees have been paid in full.

Legend

● Dormouse Box Location (monitored once a year for 5 years. Boxes will be cleaned once a year and replaced when damaged/missing)

■ Trellis planted with Honeysuckle (monitored once a year for 10 years. Maintenance will be completed by a management appointed by the developer. Trellis will be repaired/replaced if damaged or missing).

Newly planted hedgerow will be maintained as per the LEMP



K4 Keppel, Daedalus Park, Daedalus Drive,
Lee-on-the-Solent, PO13 9FX


E: info@ecosupport.co.uk

T: 01329 832 841

Job: Boorley Green, Hampshire

Plan: Figure E4- Monitoring and maintenance plan.

Date: 10/11/2022 Client: Miller Homes

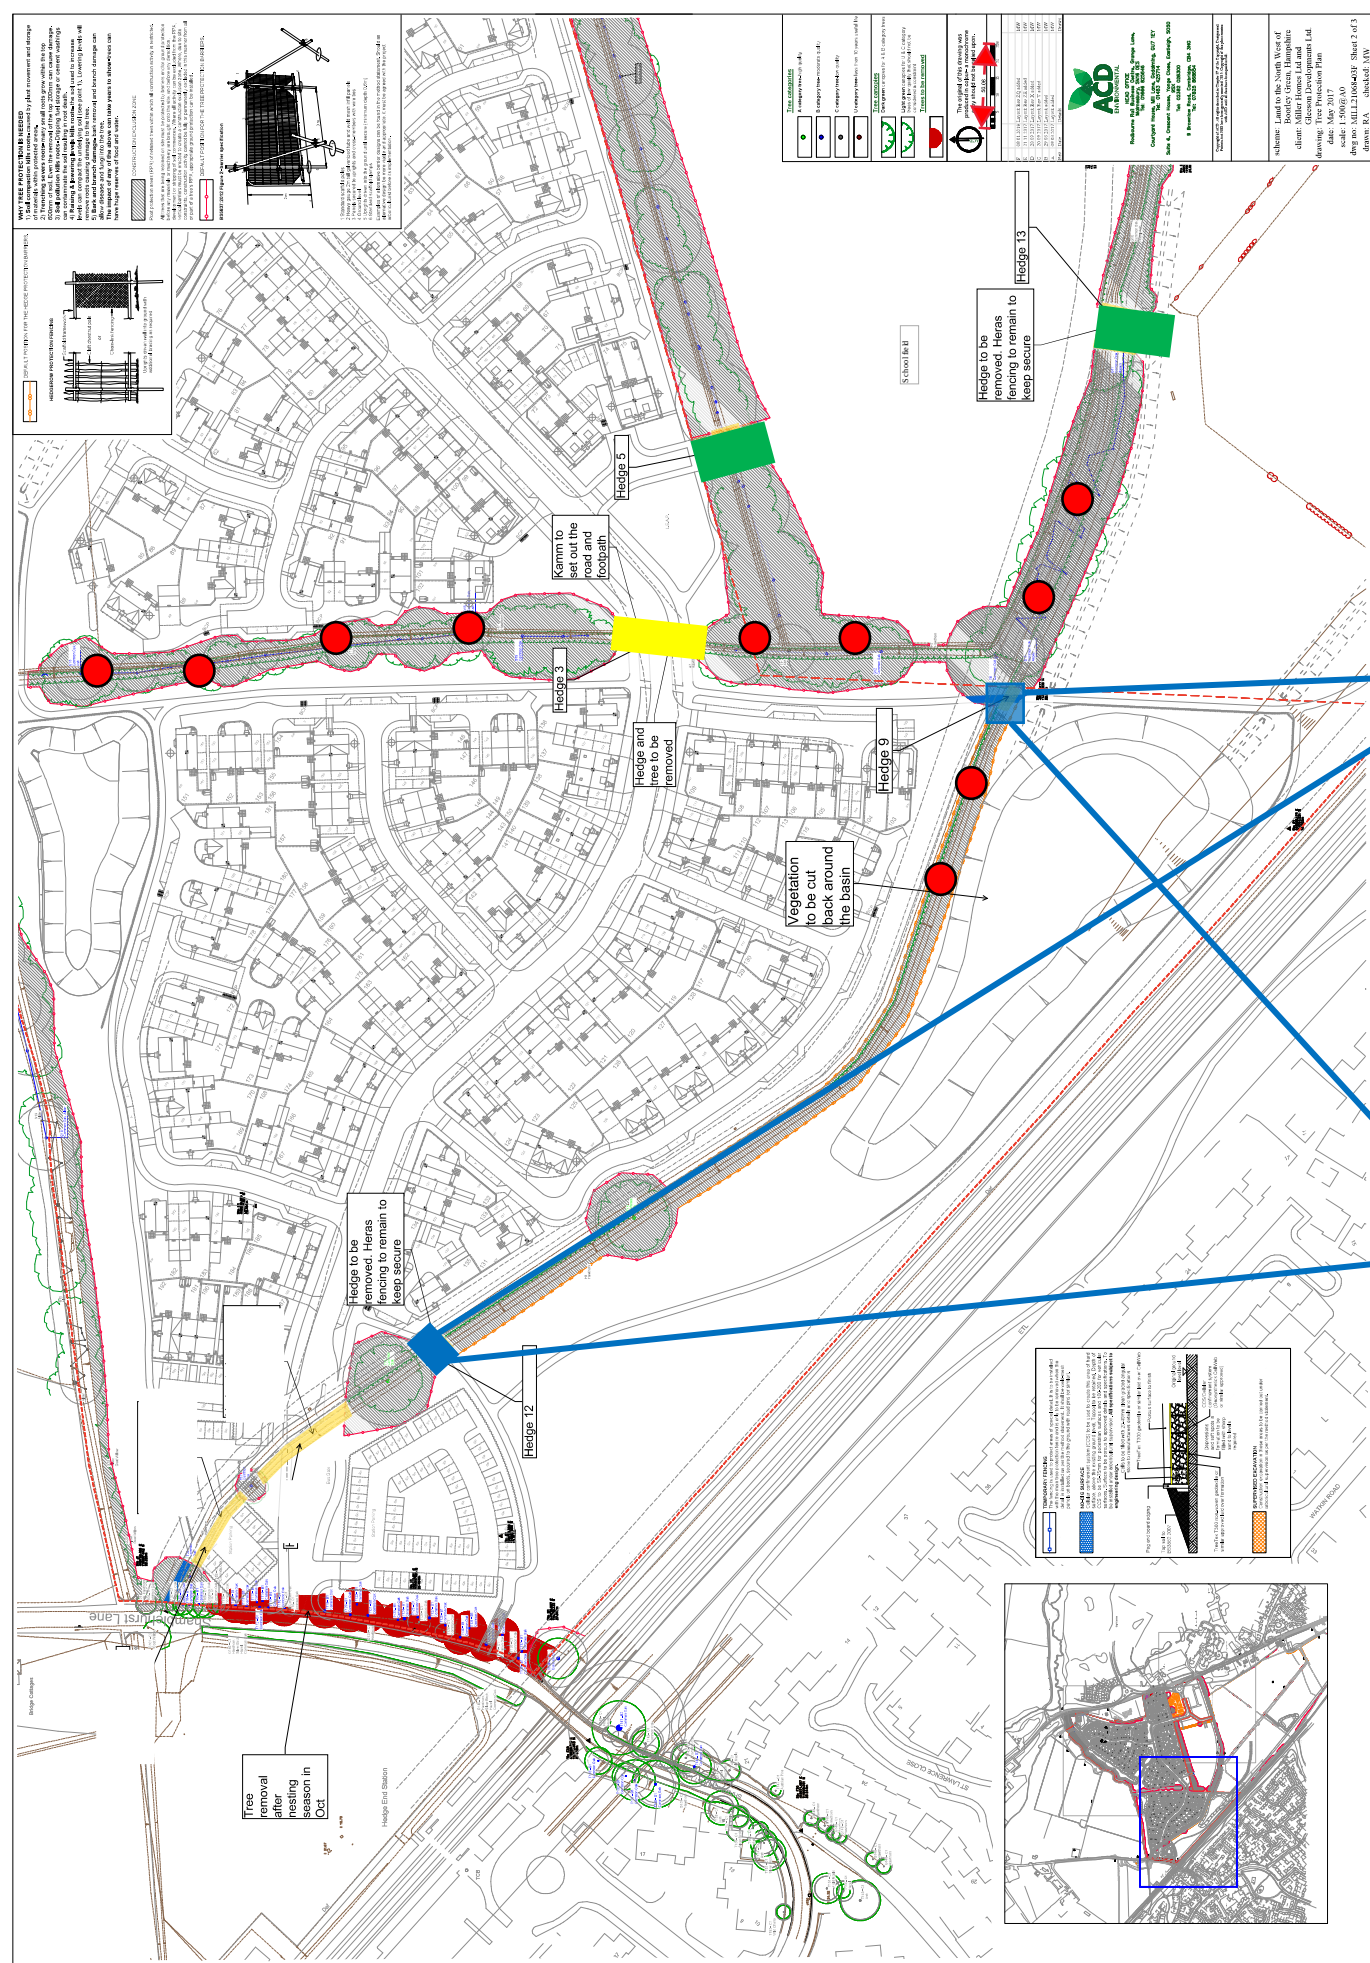

Tree canopy retained
over Hedgerow 7
removal for drainage

