


Existing Elevation

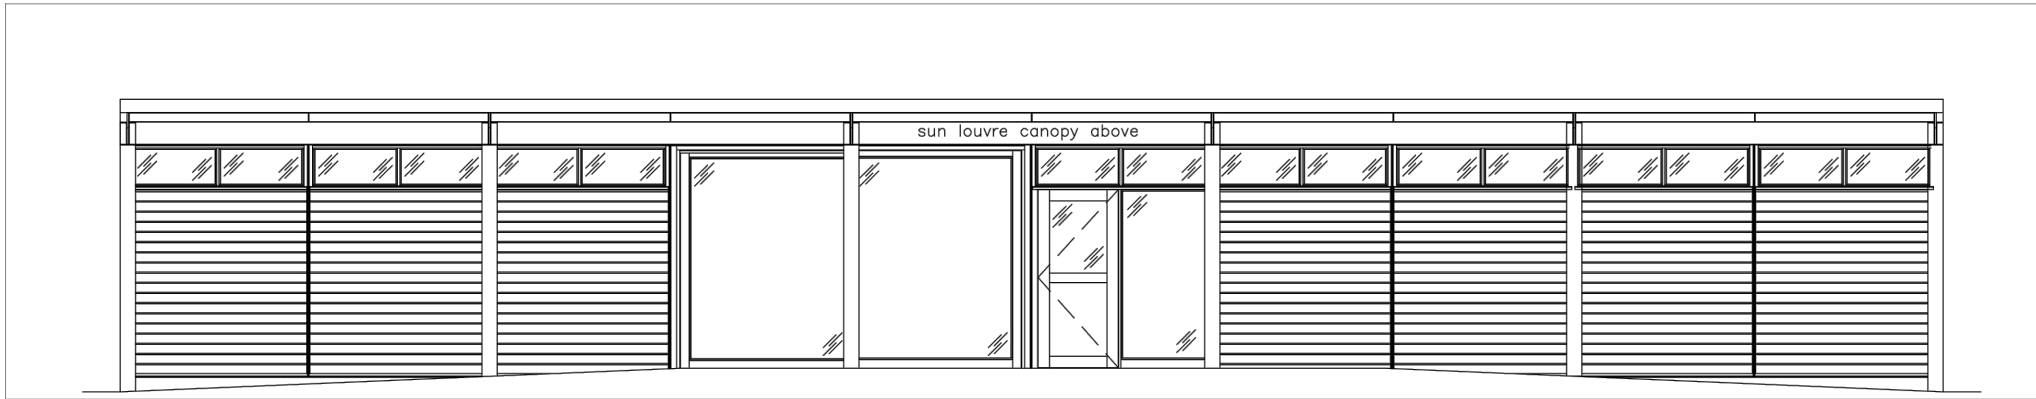

Proposed Elevation



Scan our QR code to register your system on the C3 Hub for access to all your Operations & Maintenance information and to redeem your 10% service discount code!



Drawing N°		PV-3d		
TITLE: Arthur Holt Existing/Proposed Elevations				
Client:	Utilita			
Project:	Utilita Bowl			
Address:	SO30 3XH			
SCALE	REV	DRAWN	CHK'D	DATE
1:100 @A3	P01	SE	IR	01/03/2024

