


REVISIONS		
A	Planning Comments	29/02/24
B	Planning Comment	05/03/24

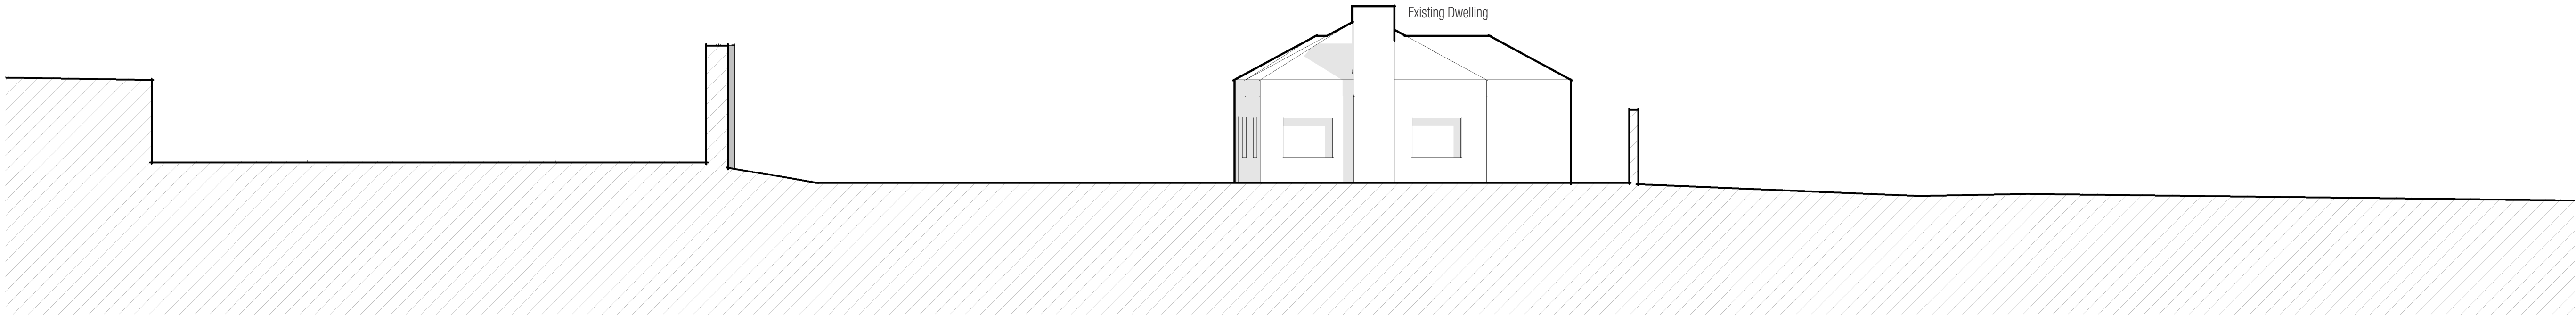


Existing North West Elevation
1 : 100



Existing South East Elevation
1 : 100



KEY PLAN

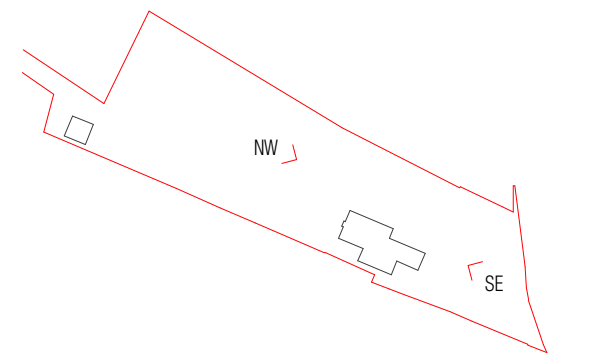

NOT FOR CONSTRUCTION

GILES ARCHITECTS

45 Southgate Street - Winchester
www.gilesarchitects.co.uk
01962 458 078

STATUS
PLANNING

PROJECT
ST. MARTINS CLOSE,
BISHOPSTOKE, SO50 6BH

TITLE
EXISTING ELEVATIONS

SCALE	DATE
As indicated @ A1	07/02/24
DRAWN JW	REVIEWED AG
JOB NO. 2022-009	NUMBER 112
	REVISION B