

THIS DRAWING IS THE COPYRIGHT OF C&P ARCHITECTS LTD AND SHOULD NOT BE REPRODUCED, COPIED OR ALTERED BY A THIRD PARTY WITHOUT PRIOR WRITTEN CONSENT.

PLEASE NOTE THAT THIS DRAWING HAS ORIGINATED FROM A THIRD PARTY SURVEY OR DRAWING. C&P ARCHITECTS LTD WILL NOT ACCEPT RESPONSIBILITY FOR THE ACCURACY OF PLANS SUPPLIED BY A THIRD PARTY.

THIS DRAWING IS SUBJECT TO CHANGE DUE TO POTENTIAL THIRD PARTY CONSTRUCTION WORK ONCE THE STRUCTURAL ALTERATIONS HAVE BEEN MADE, AN ADDITIONAL SURVEY WILL BE REQUIRED.

ALL DIMENSIONS TO BE VERIFIED ON SITE BEFORE COMMENCING ANY WORK OR PREPARING CONCRETE FORMWORK.

ALL MATERIALS, COMPONENTS AND WORKMANSHIP ARE TO COMPLY WITH THE RELEVANT BRITISH STANDARDS, CODES OF PRACTICE AND APPROPRIATE MANUFACTURER'S RECOMMENDATIONS.


ALL DRAWINGS TO BE READ IN CONJUNCTION WITH THE ENTIRE DRAWING PACK. REFER TO THE DRAWING SCHEDULE REFER TO DETAIL DRAWINGS AS MARKED. THROUGHOUT DRAWINGS ARE TO BE READ IN CONJUNCTION WITH THE STRUCTURAL, PLUMBING AND FIRE STRATEGY DOCUMENTS SUPPLIED BY THE PARTIES.




Existing Elevation A
1:75




Proposed Elevation A
1:75

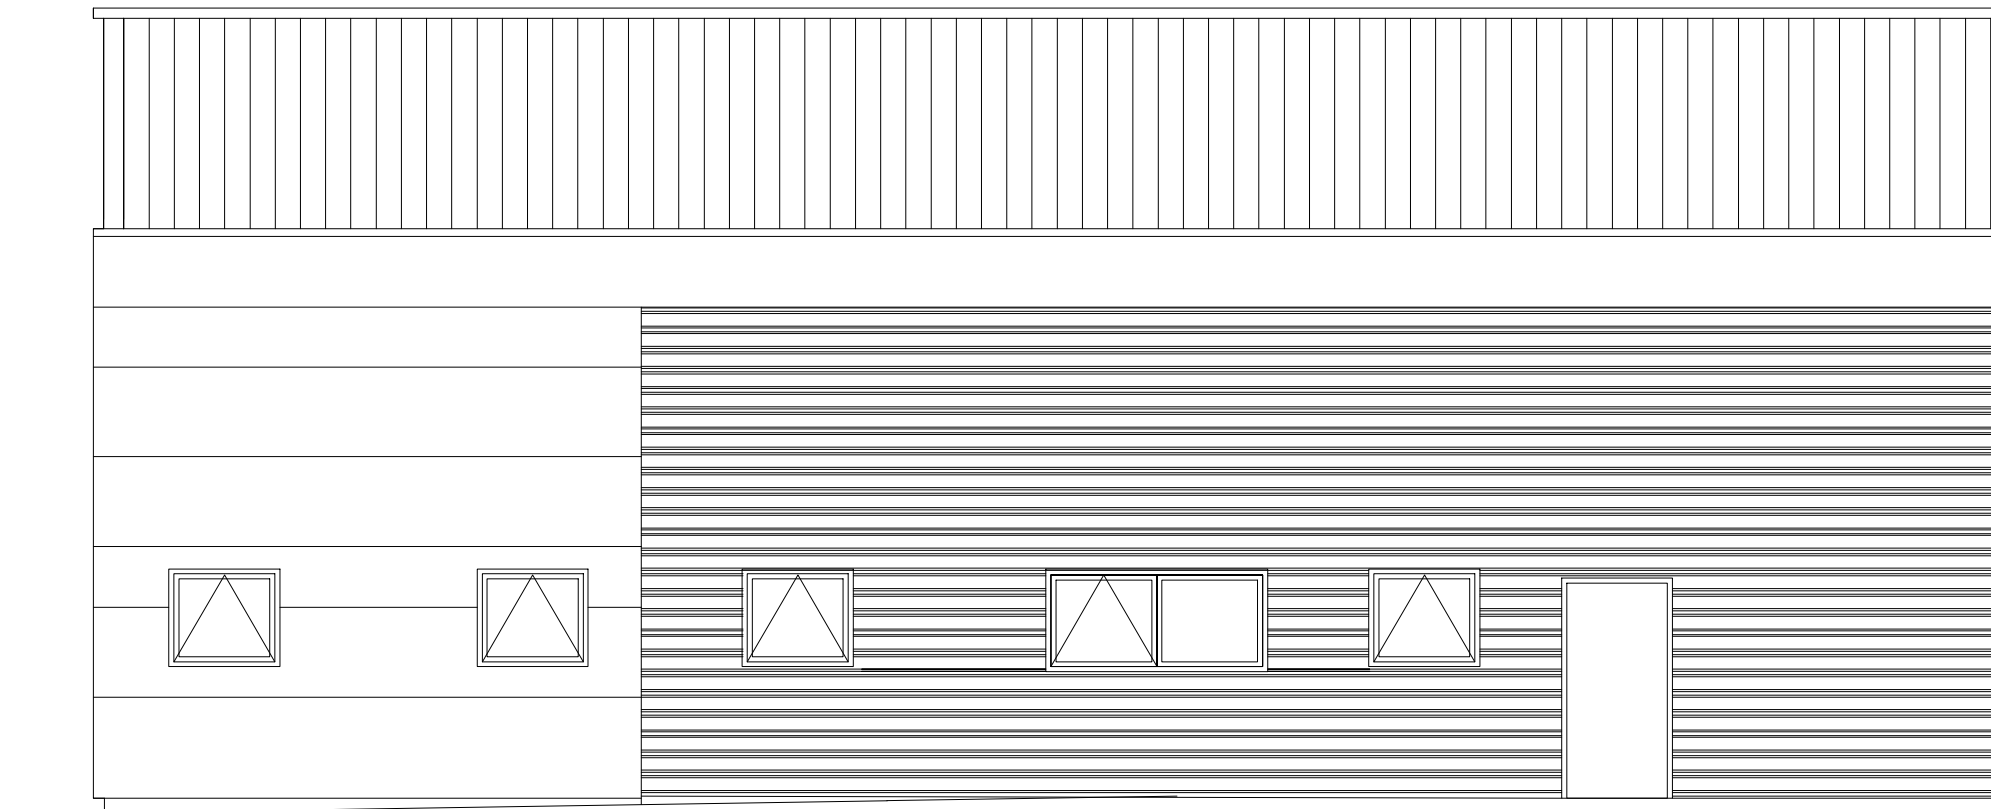


Existing Elevation B
1:75

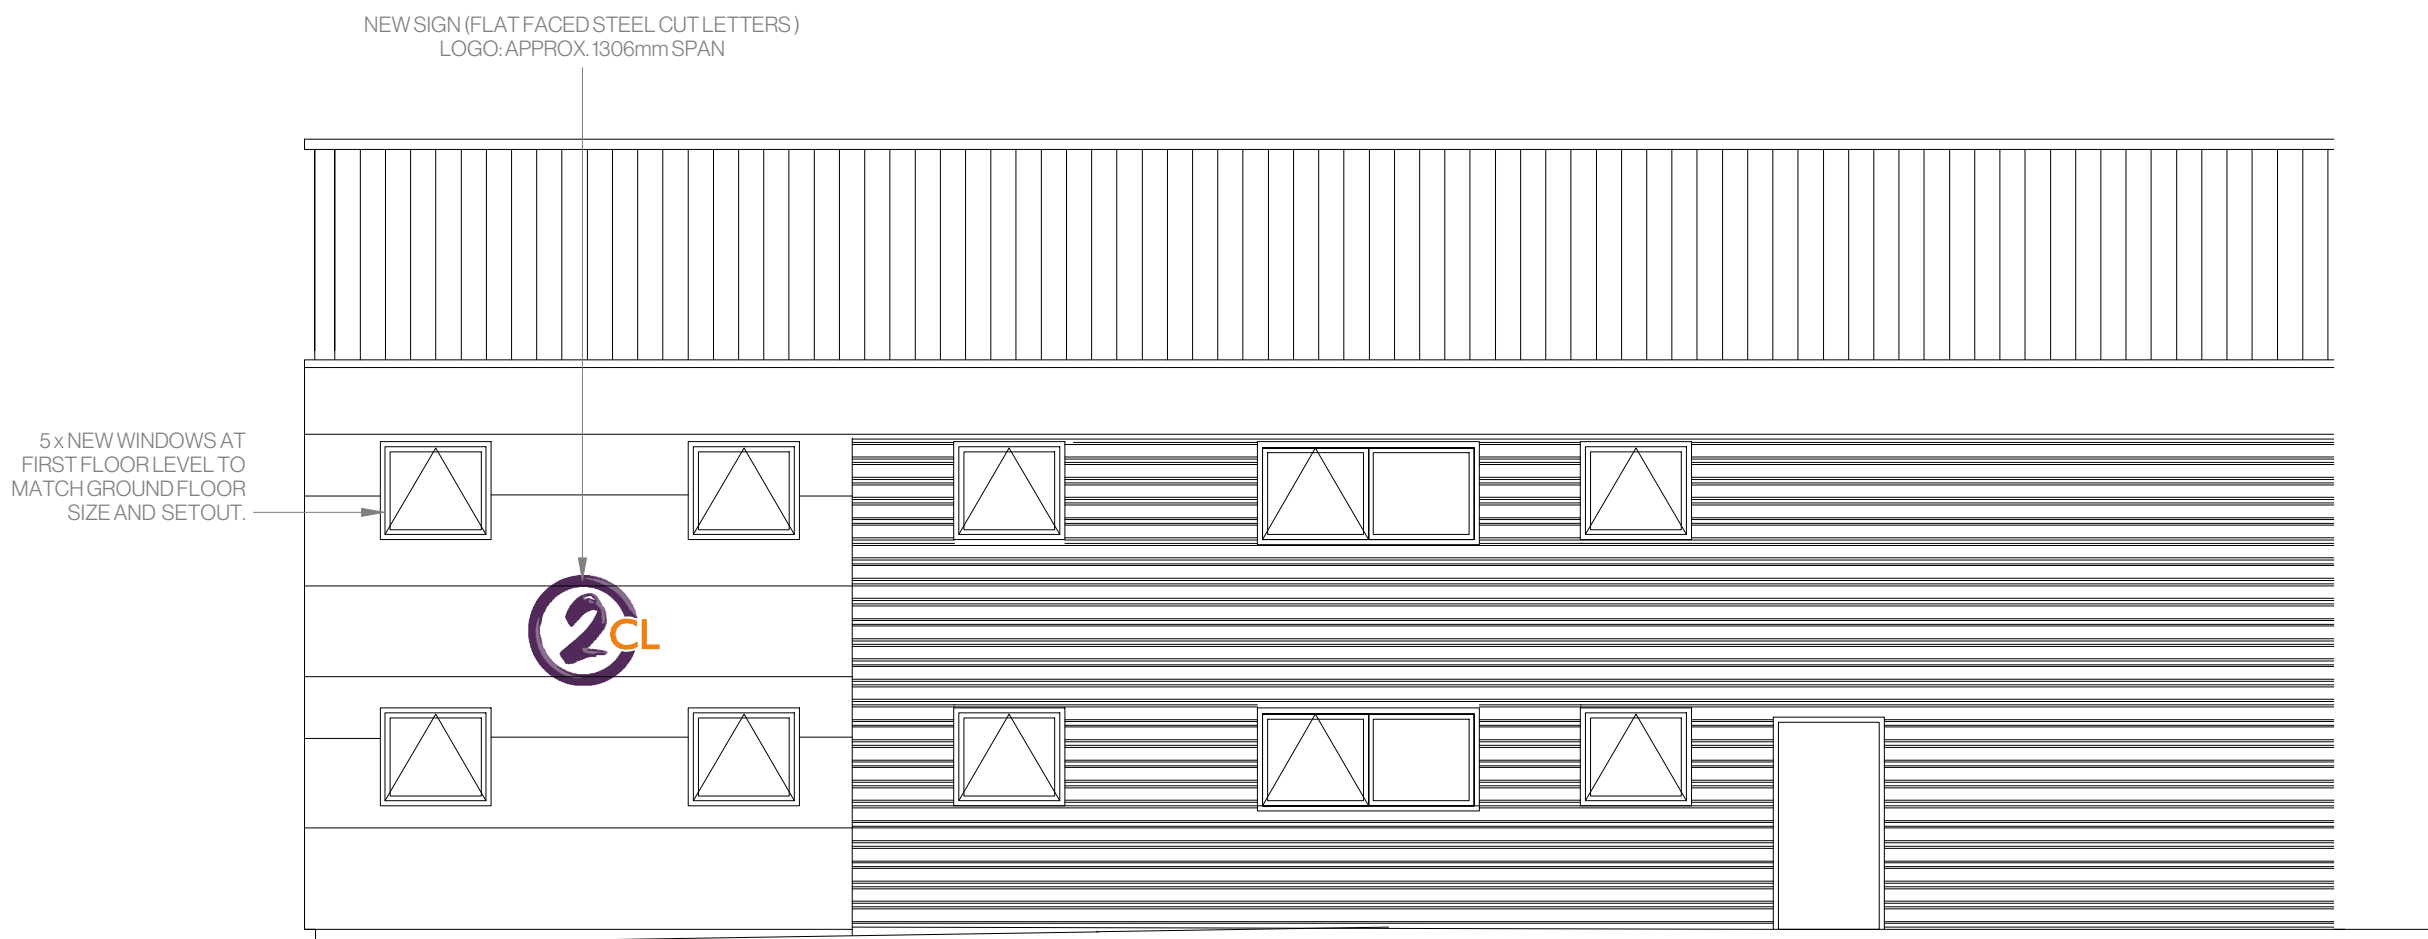


Proposed Elevation B
1:75

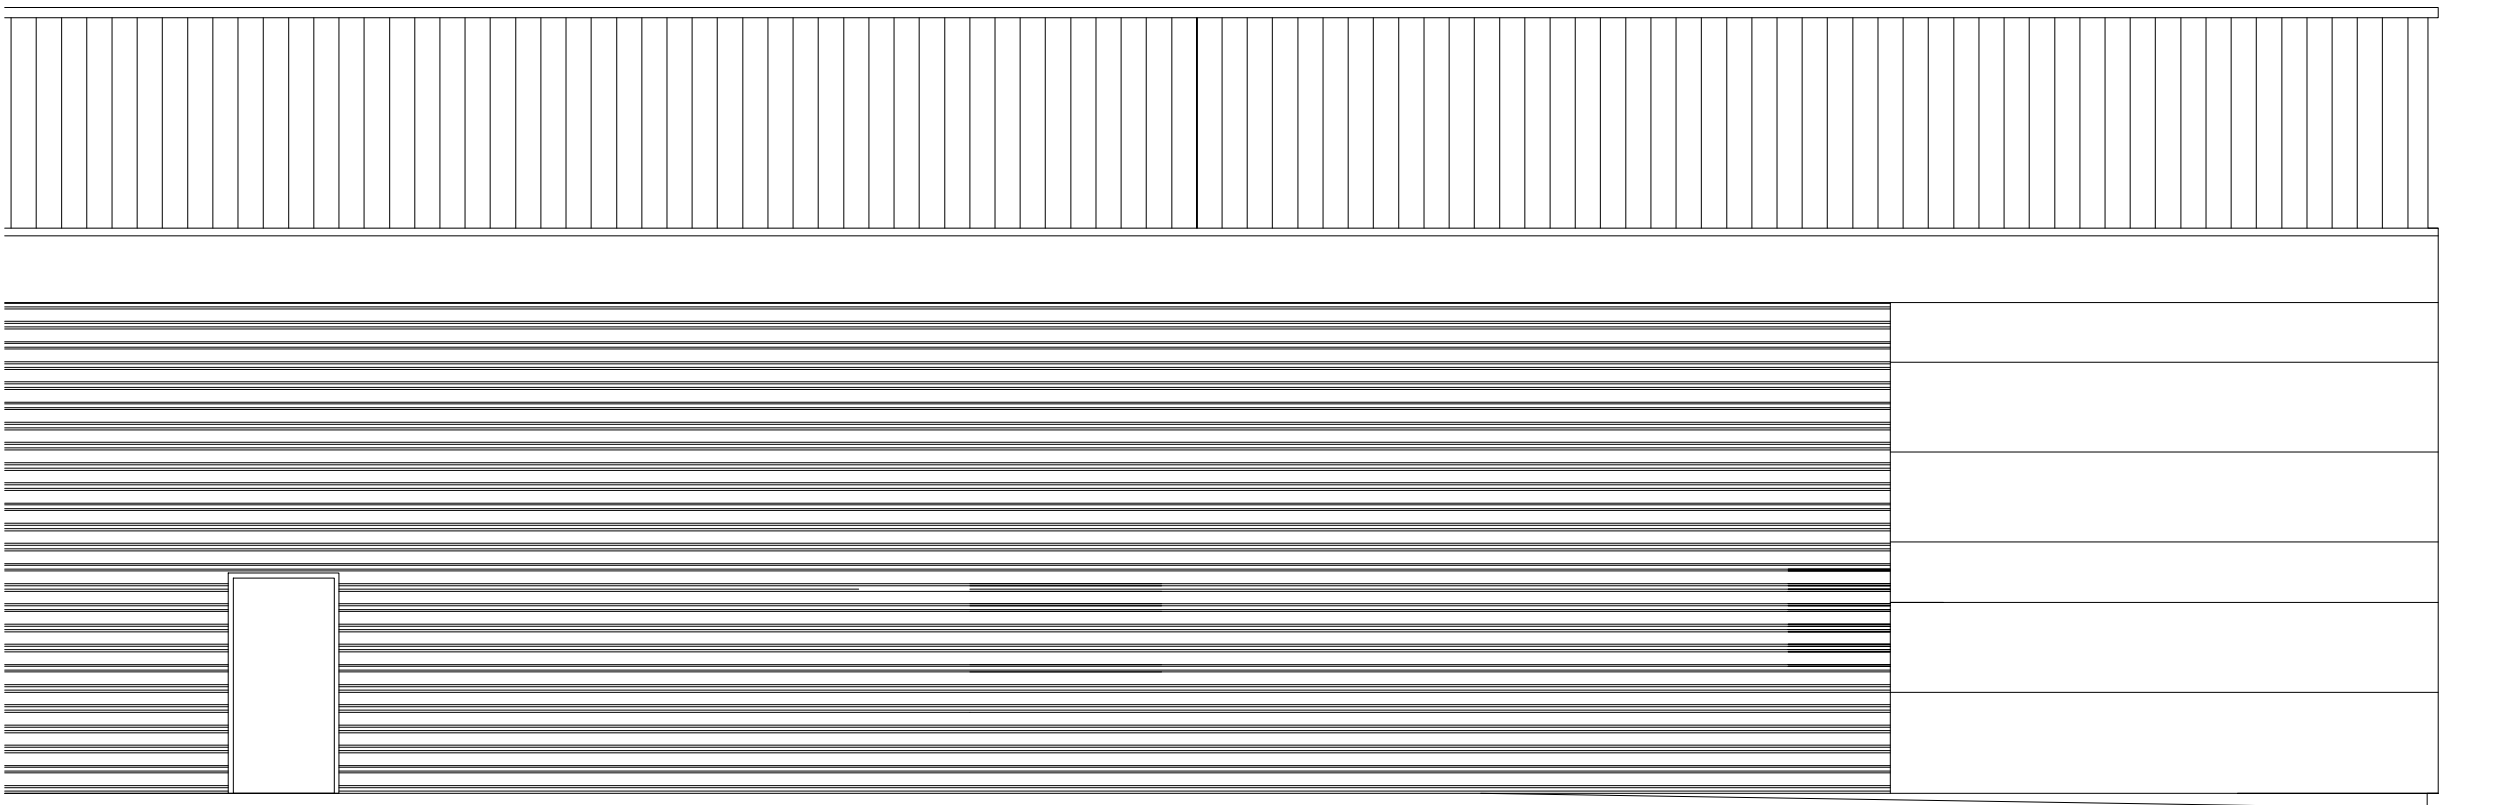

Existing Elevation C
1:75

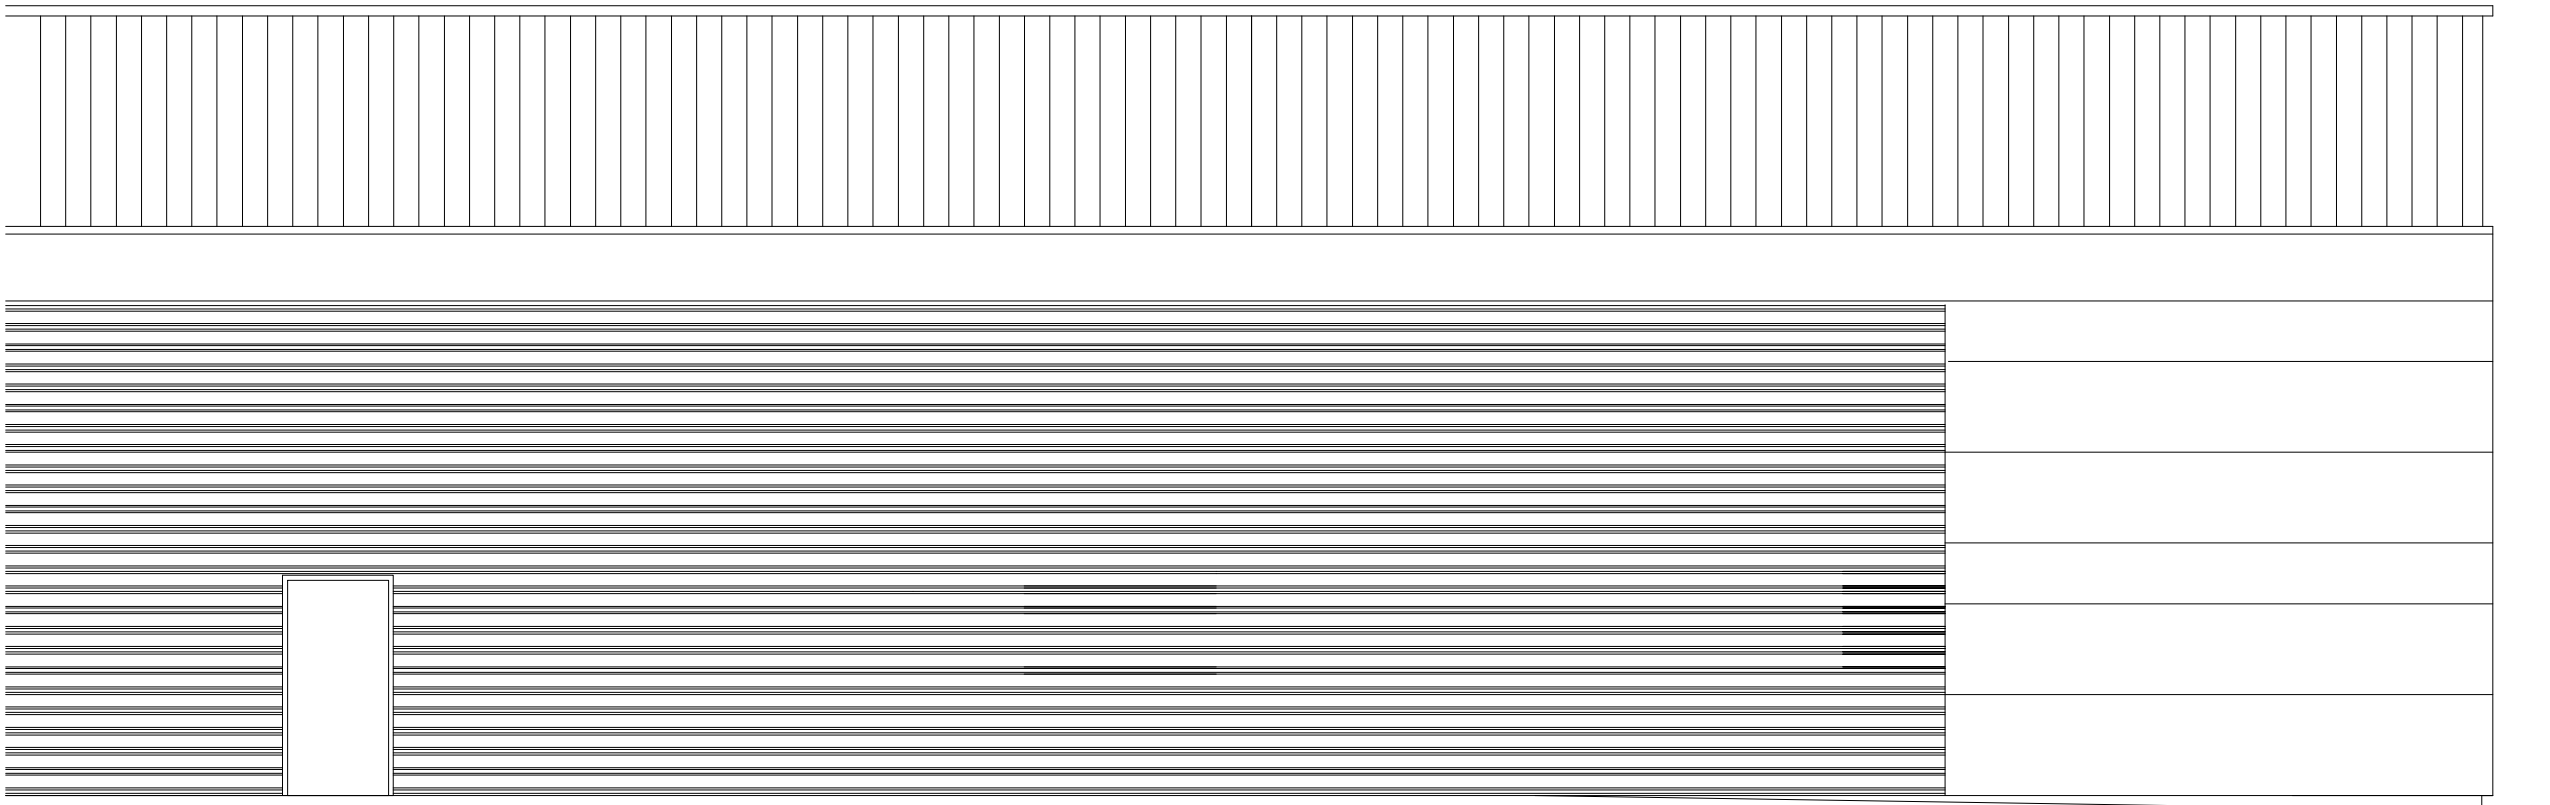

Proposed Elevation C
1:75

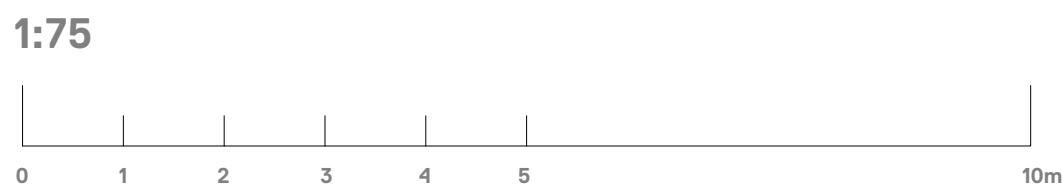

DO NOT SCALE OFF THIS DRAWING

B	08.03.2024	AC	Revised to add scale rule
A	31.01.2024	AC	Revised as per comments received on 31.01.24
	26.12.2023	AC	First Issue
REV:	DATE:	BY:	DESCRIPTION:
CONCEPT			
transmotion			
transmotion Ltd. www.transmotion.co.uk info@transmotion.co.uk			
CLIENT			
2CL Communications Ltd			
PROJECT DETAILS			
Unit C Woodside Trading Centre, Parnham Drive, Eastleigh, SO50 4NU (Transmotion Project Ref: 36055)			
DWG No.	2901-OF&IF-101	REV	B
DRAWN BY	AC	A1@	1:75
Existing & Proposed Elevations			