


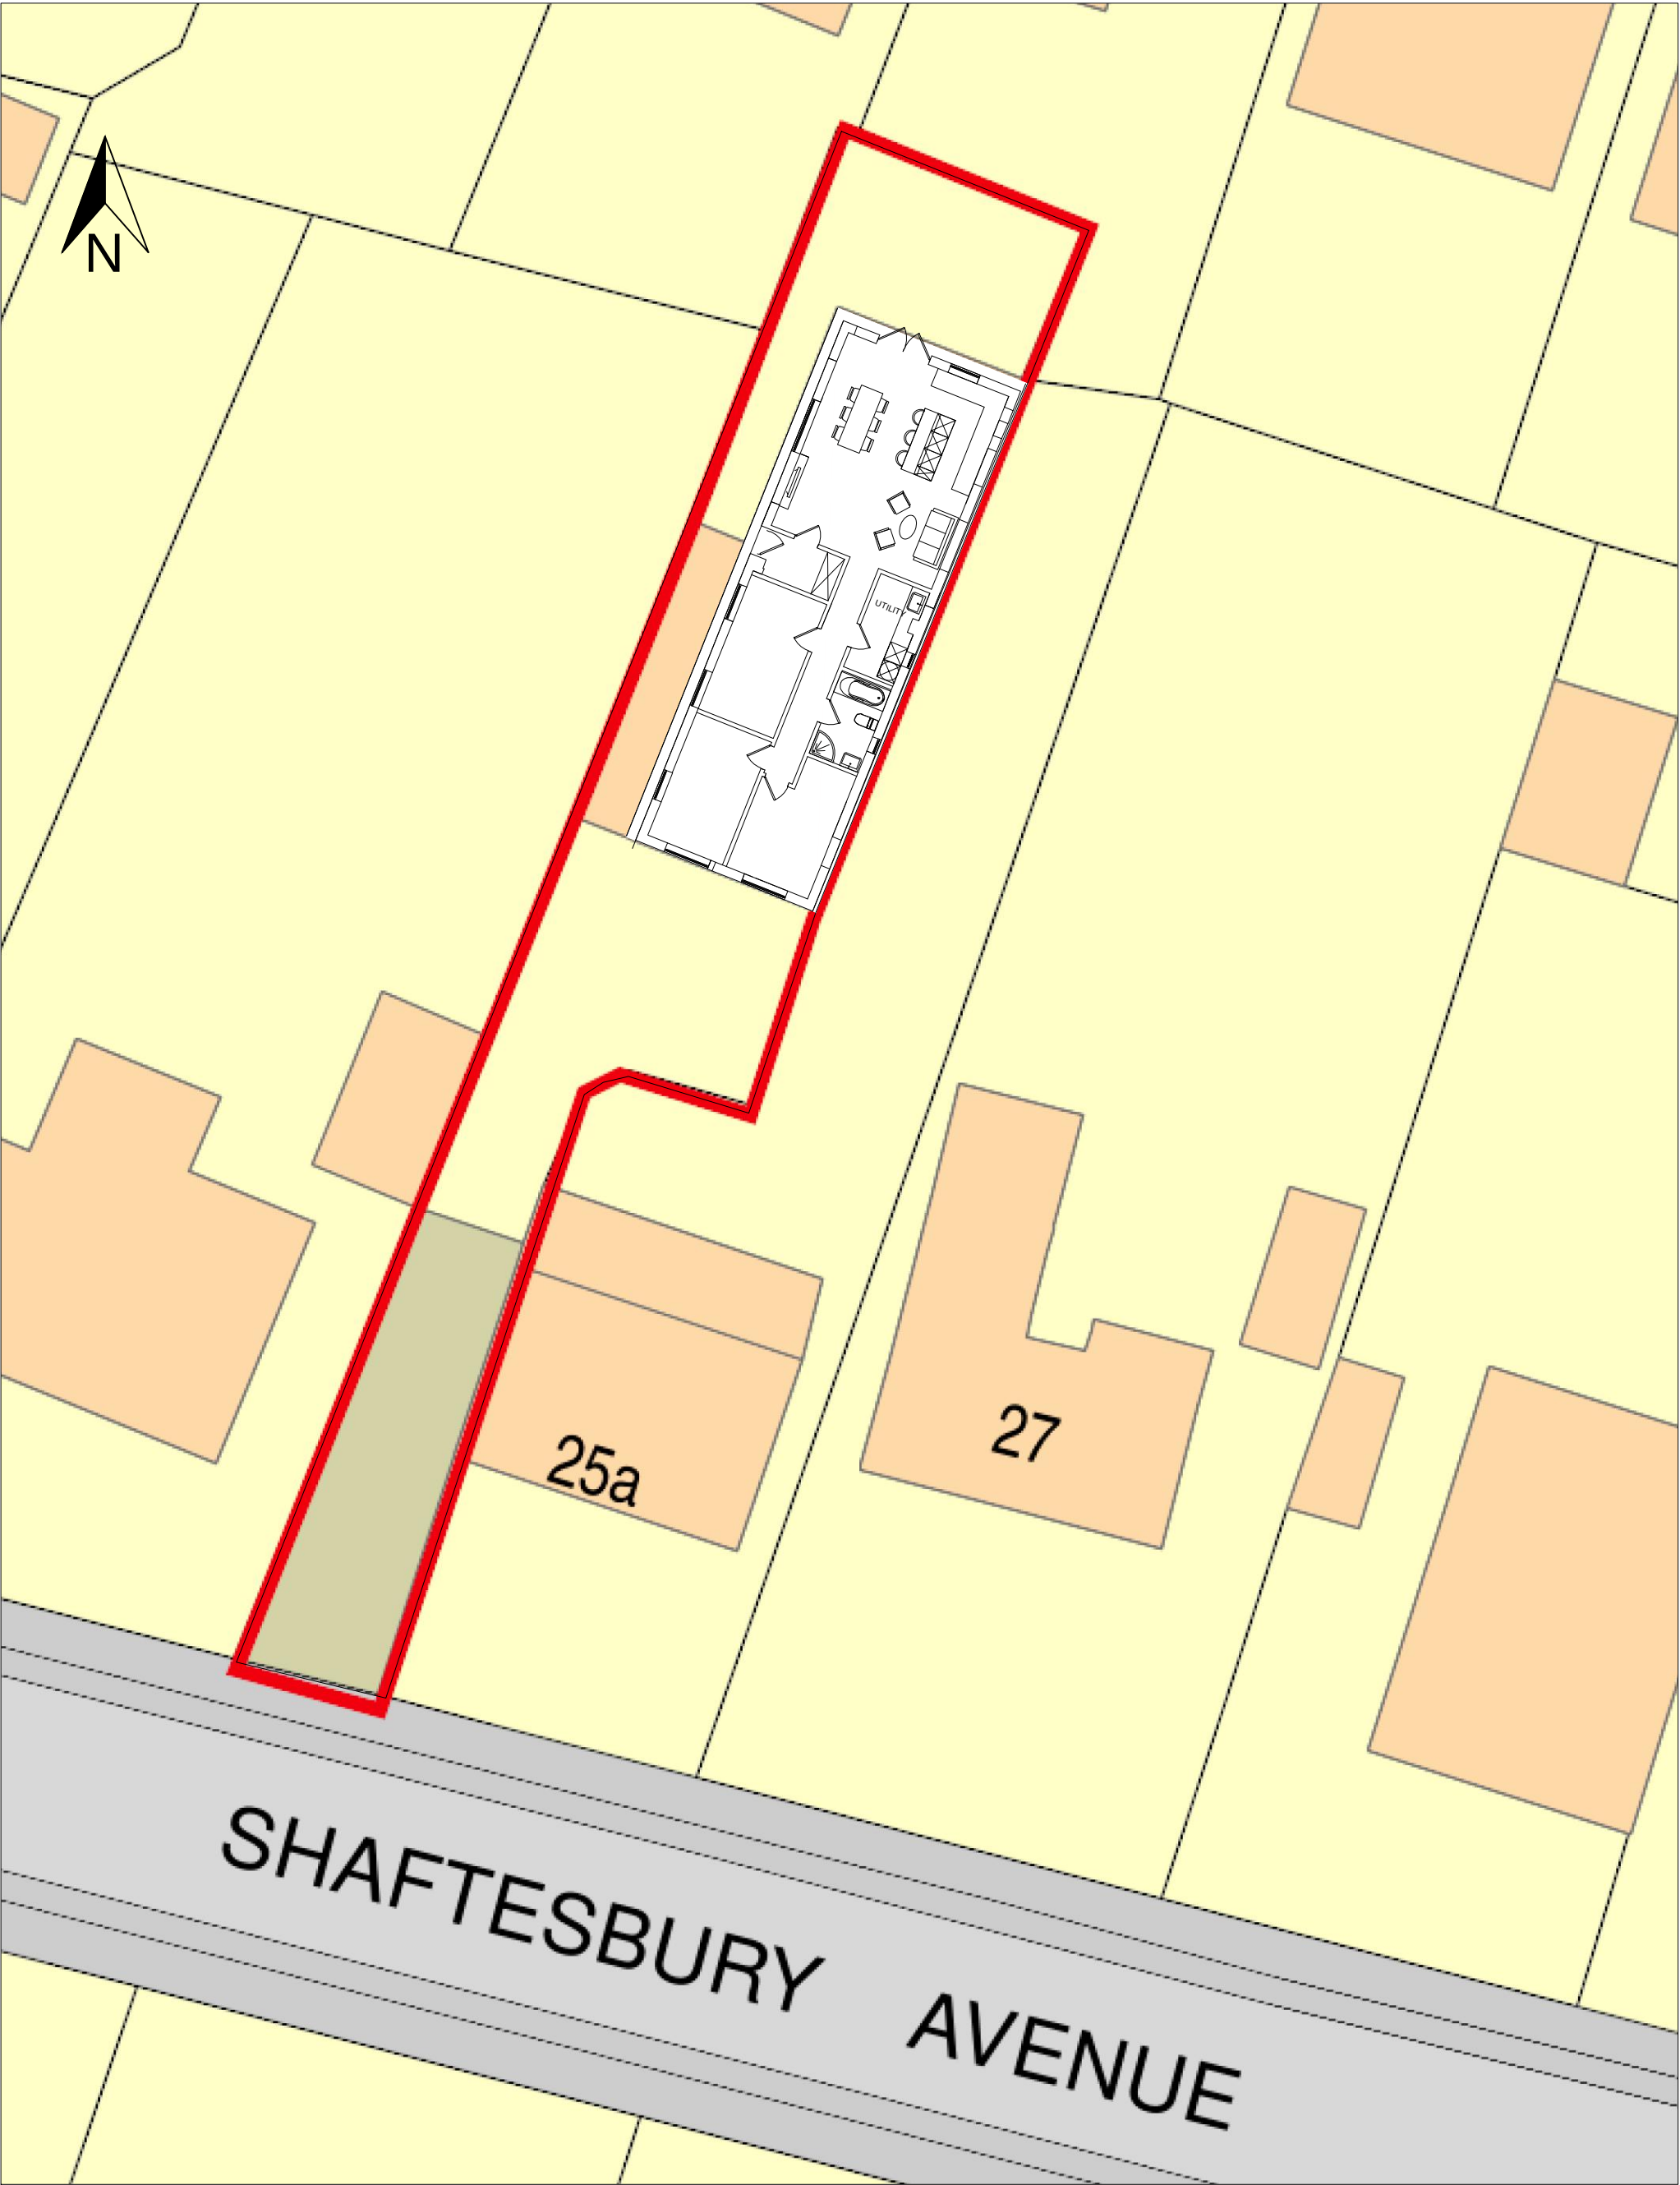

BLOCK PLAN
SCALE 1:200



CLIENT: RAFAL ZALEWSKI		
PROJECT: 25 SHAFTESBURY AVENUE EASTLEIGH		
TITLE: BLOCK PLAN		
DATE: 01-02-2024	DRAWN BY: M L	
SCALE @ A3: 1:100	CHECKED BY: M L	
PROJECT NO: 98	DRAWING NO: 3	REV NO: