
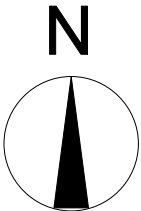


1. This drawing is the copyright of Hampshire Design Consultancy Ltd. and may not be reproduced without licence.
2. The Contractor shall not scale off this drawing for construction purposes, only figured dimensions shall be worked from.
3. All dimensions and levels are to be checked on site by the Contractor before the commencement of any work and any discrepancies reported to the Architect.
4. No responsibility can be accepted for errors arising on site due to unauthorised variations from the Architects drawings.

Revision

Revision A.
Red line boundary amended. 070324.

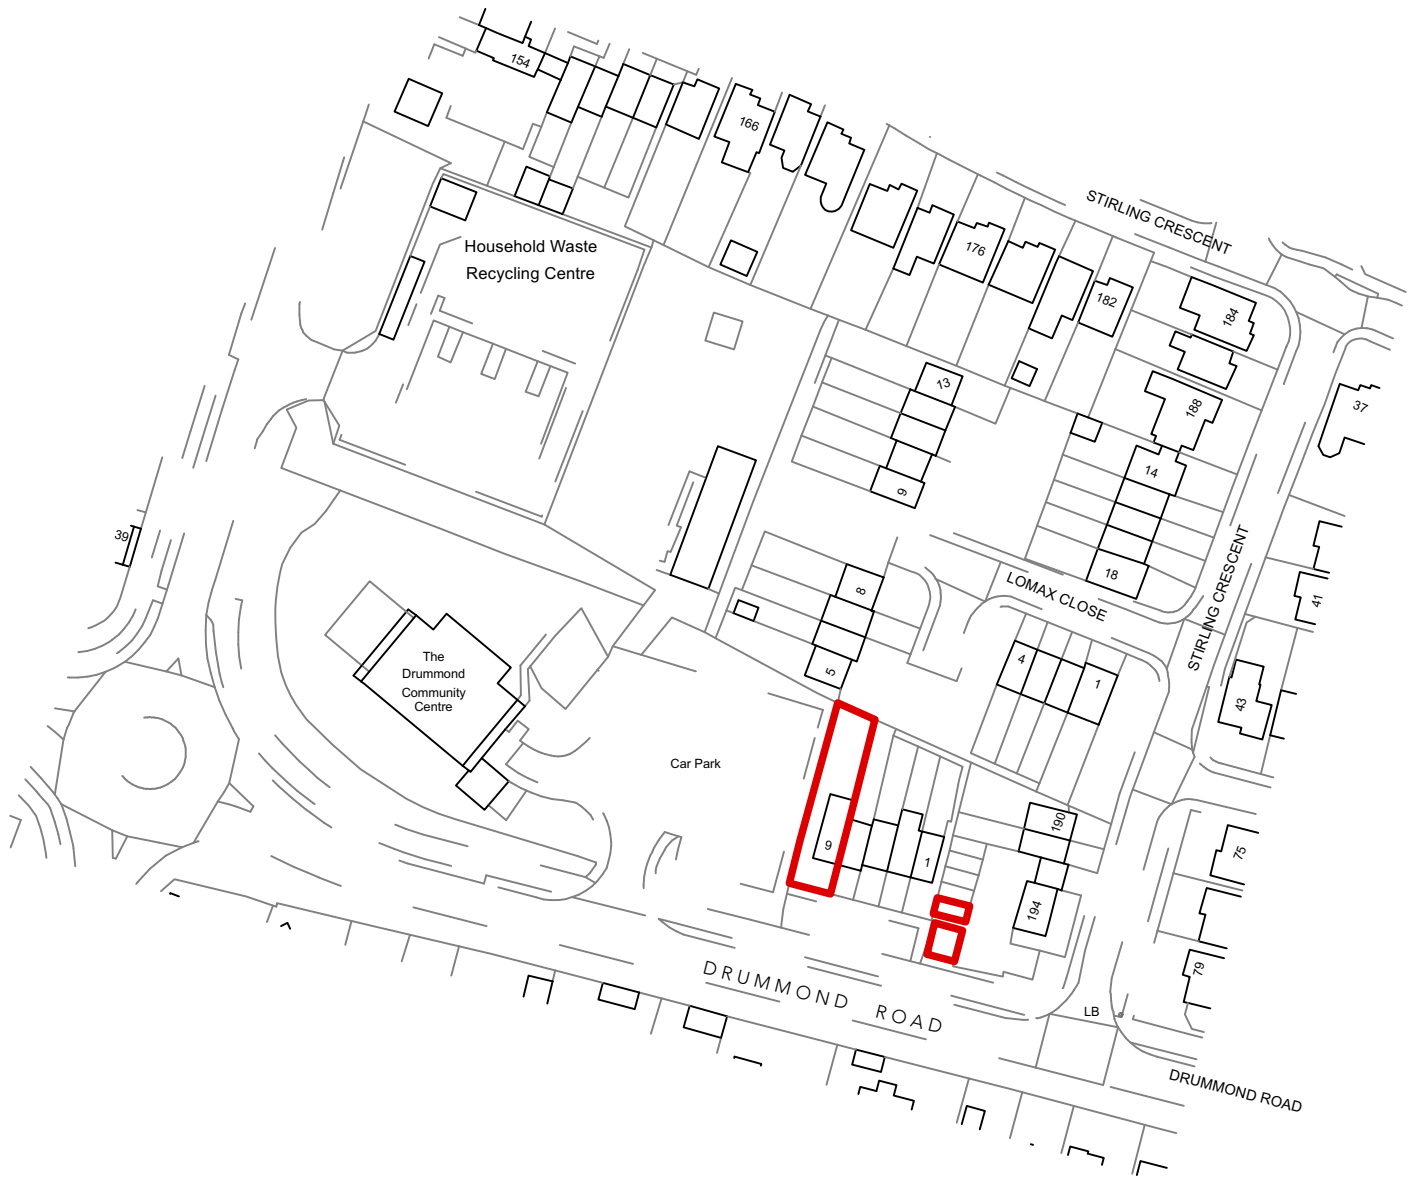

clients details
Mrs A. Smart
site details
9, Drummond Road,
Hedge End,
Southampton. SO30 2AD.
drawing reference



LOCATION PLAN

created by HDC Ltd	drawing No 342/DP/001	Revision A	date Feb 24
scale 1:1250@A3	stage PLANNING		