



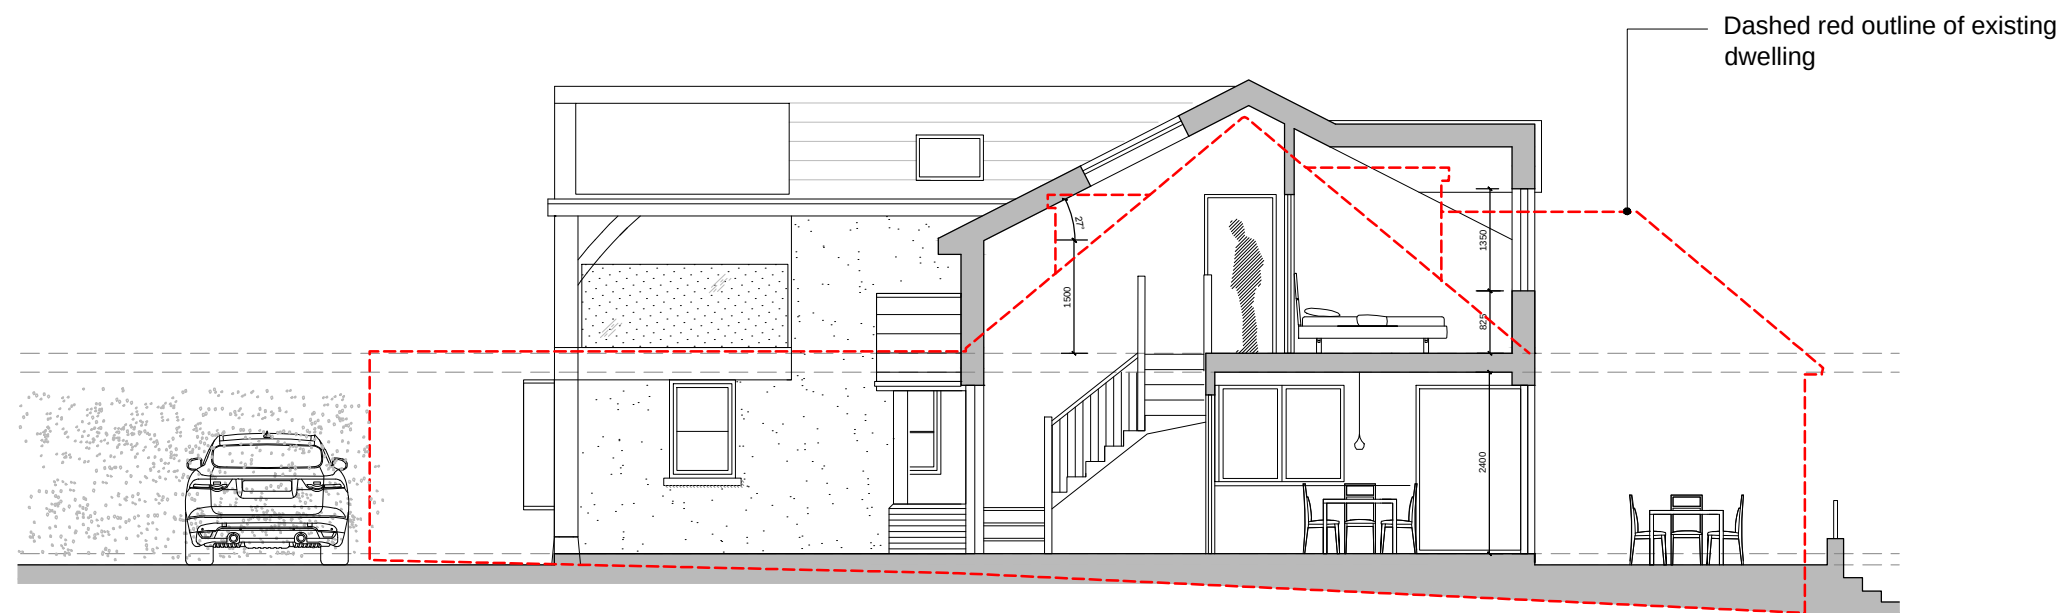

Typical Section as Proposed

PLANNING

PROPOSED SECTION

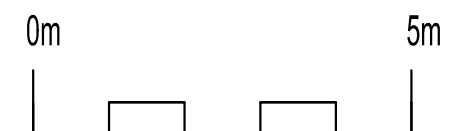

REVISION	DATE
JMArchitecture info@jvarchitecture.co.uk +44(0)7855 959539	
38 Chesil Street, Winchester SO23 0HX jvarchitecture.co.uk	
project	Badnam Cottage, Bursledon
client	Graham & Julie
drawing	Proposed Section
date	Jan 24
scale	1:100@A3
drawing no	PL07
revision	