



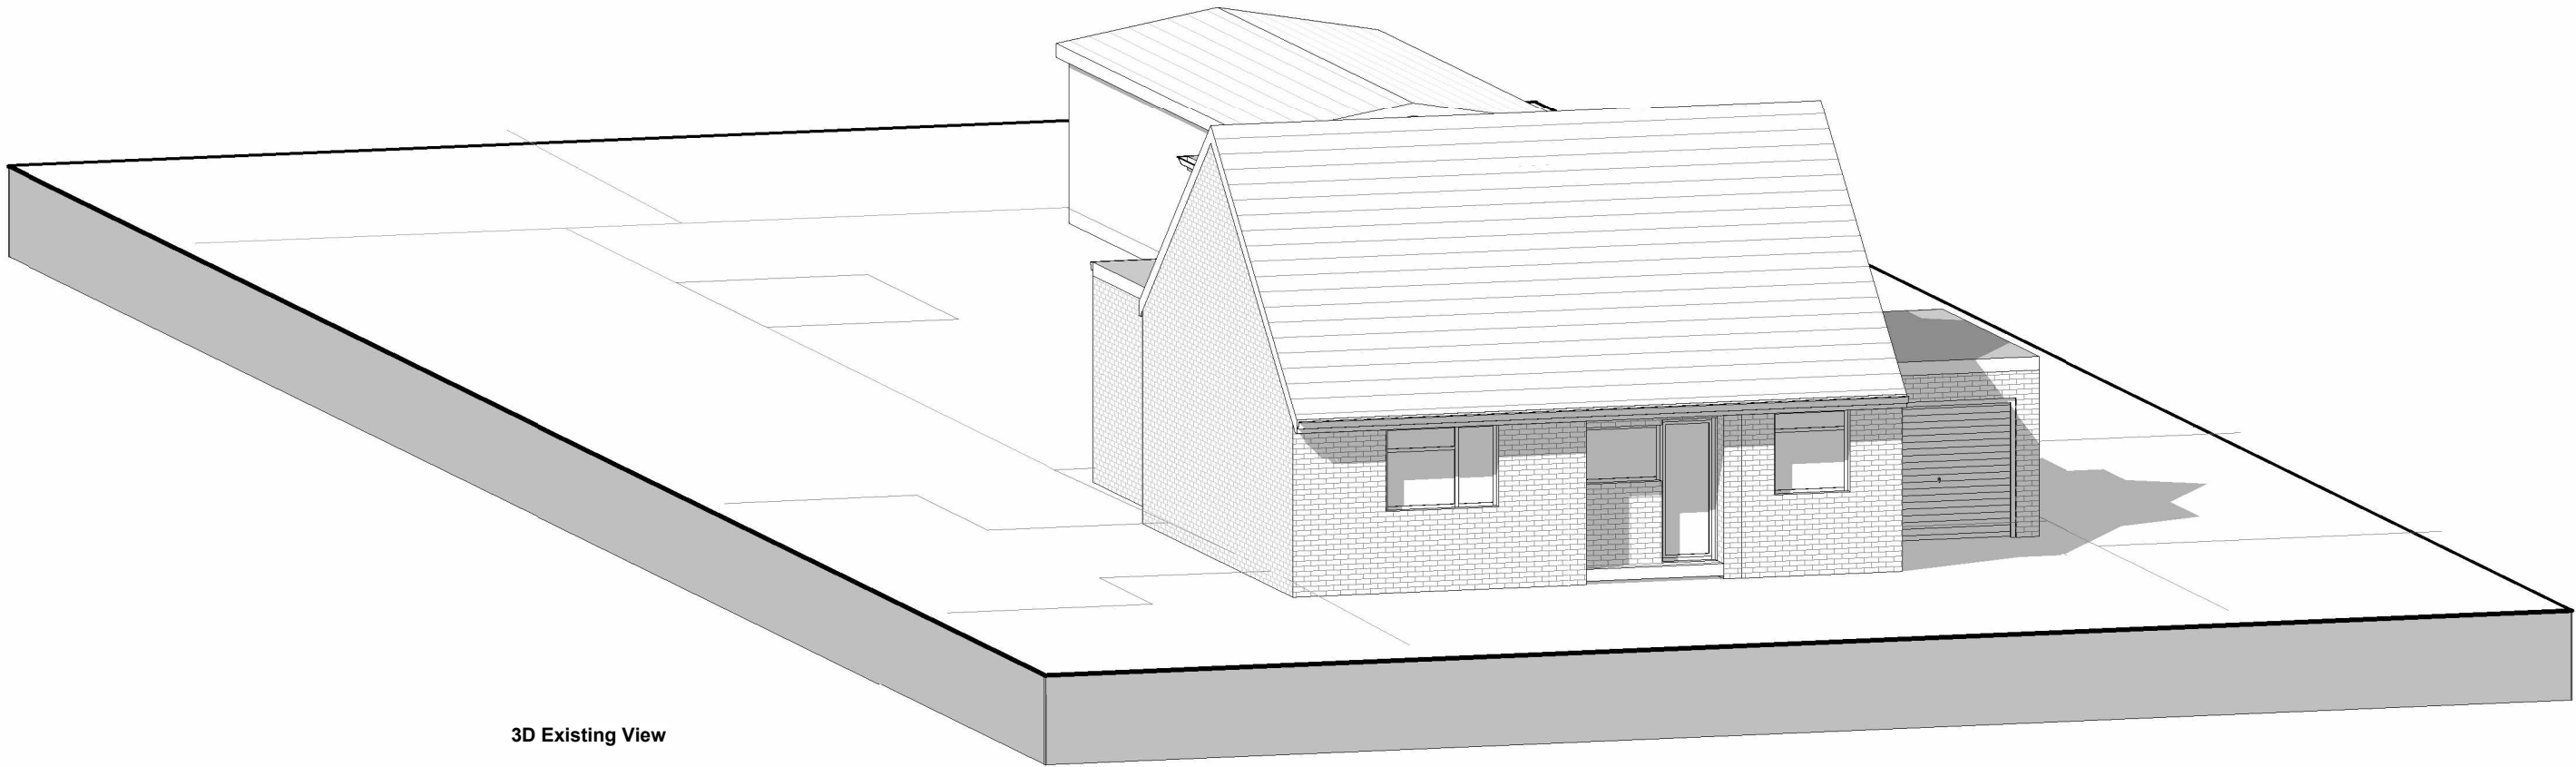

3D Existing View

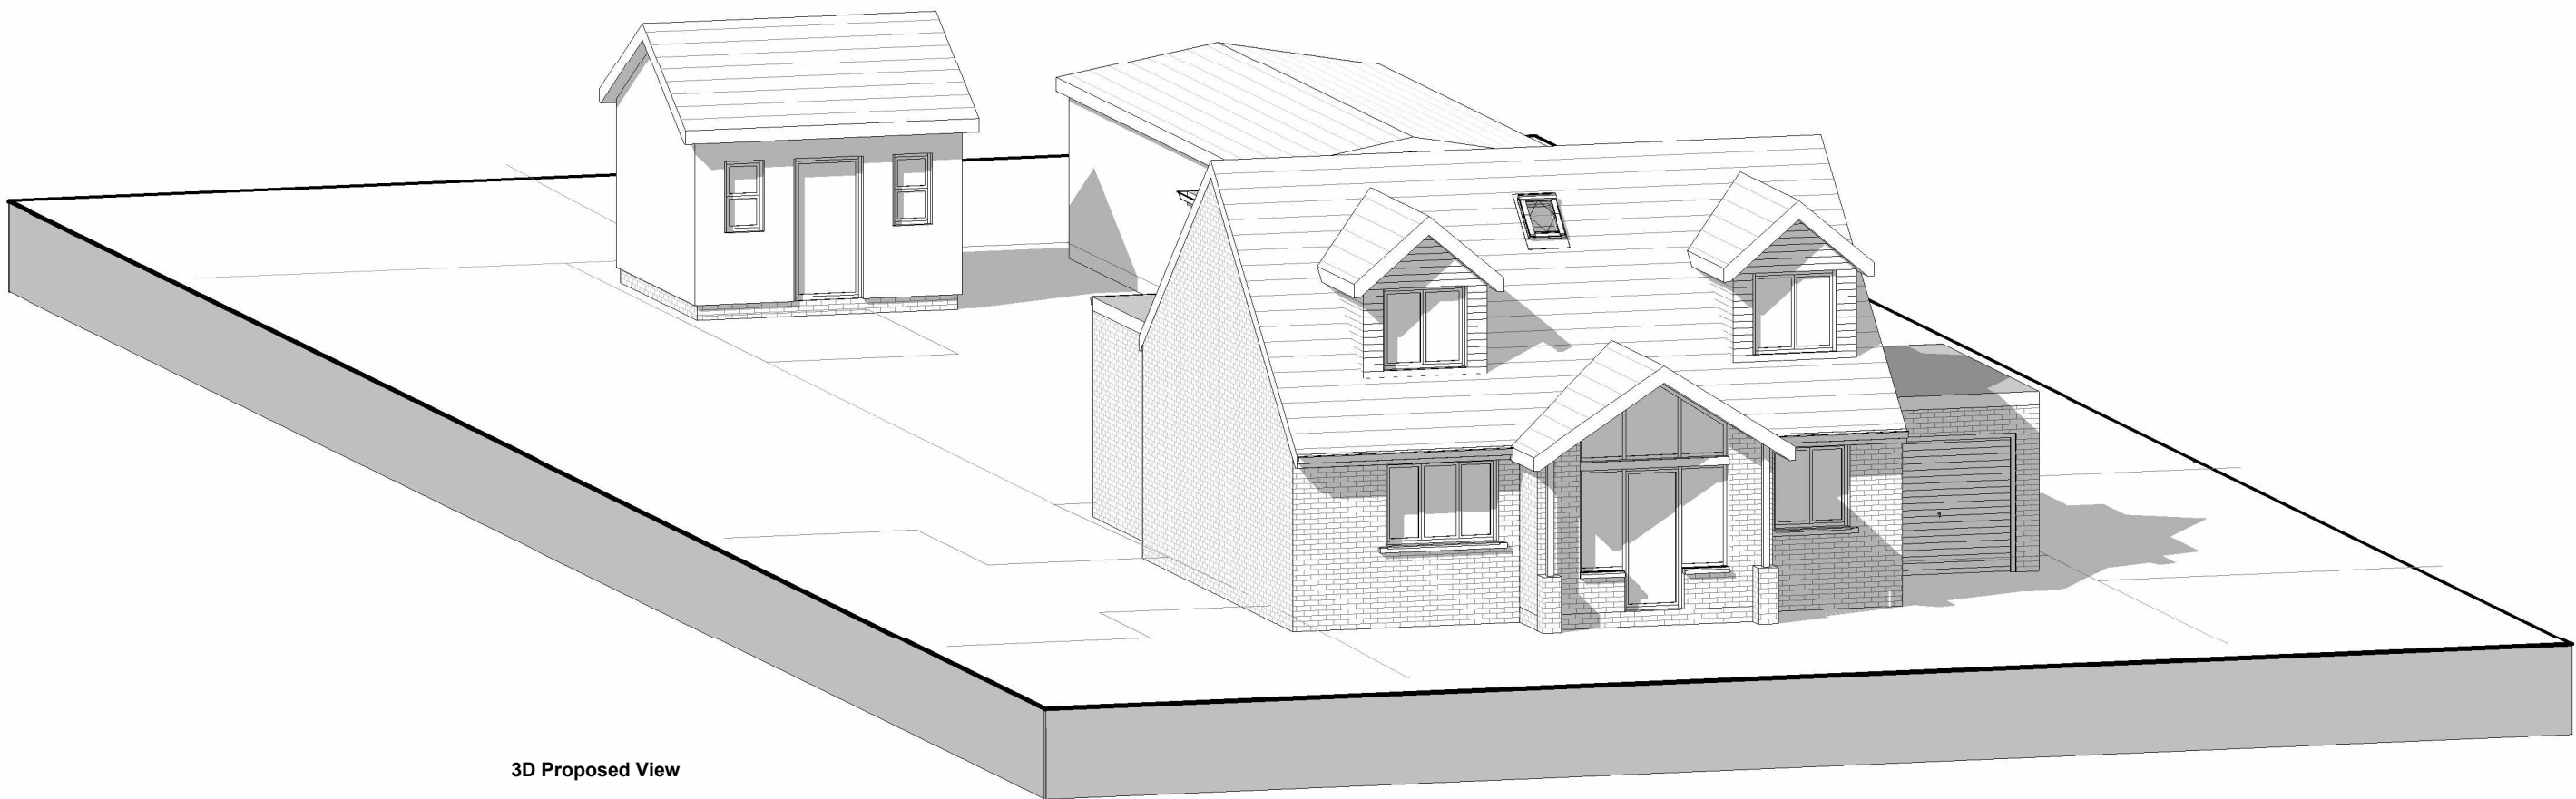

3D Proposed View

© C&L Management
This drawing is not to be copied or distributed to third parties without the written consent of C&L Management

General Notes
All works to be carried out to the satisfaction of the local authority and should comply with current building regulations, relevant British standards, codes of practice, manufacturer's instructions / recommendations, NHBC recommendations and good building practices

All dimensions are to be checked on site prior to work commencing and any discrepancies notified to the client

Do not scale the drawings

All local authority approvals to be given in writing before any works start on site otherwise all work will be done at the clients own risk

The drawings are to be used for pricing and local authority approval purposes only and guidance to the contractor.

Any suspected omissions or discrepancies on the drawings should be notified to the client before work commences on site

Maps provided by Streetwise Maps Ltd
©Crown Copyright. Licence Number 100047474

H	Planning Issue	MH	JP	05/03/24
G	Revised to Clients Comments	MH	JP	21/02/24
F	Revised to Porch	MH	JP	07/12/23
E	Design Development	MH	JP	30/11/23
D	Revised to Dormers	MH	JP	22/11/23
C	Planning Issue	JP	--	22/09/23
B	Design Development	MH	JP	15/09/23
A	First Issue	MH	JP	10/07/23
Rev	Description	Drw	Chk	Date

PLANNING



C&L Management

01329 668122

candlmanagement.co.uk

C&L Management
Albion A4 Daedalus Park
Daedalus Drive
Lee-on-the-Solent
Hampshire
PO13 9FX

Client

Mr Guy Phillipson

Project

90 Whalesmead Road,
Eastleigh
SO50 8HL

Title

3D Views

Drawing Number

1291 - 307

Revision

H

Scale

/ A2