


Location Plan

Site Address: Easting: 443071 Northing: 119672

Date Produced: 12-Mar-2024

Scale: 1:1250 @A3

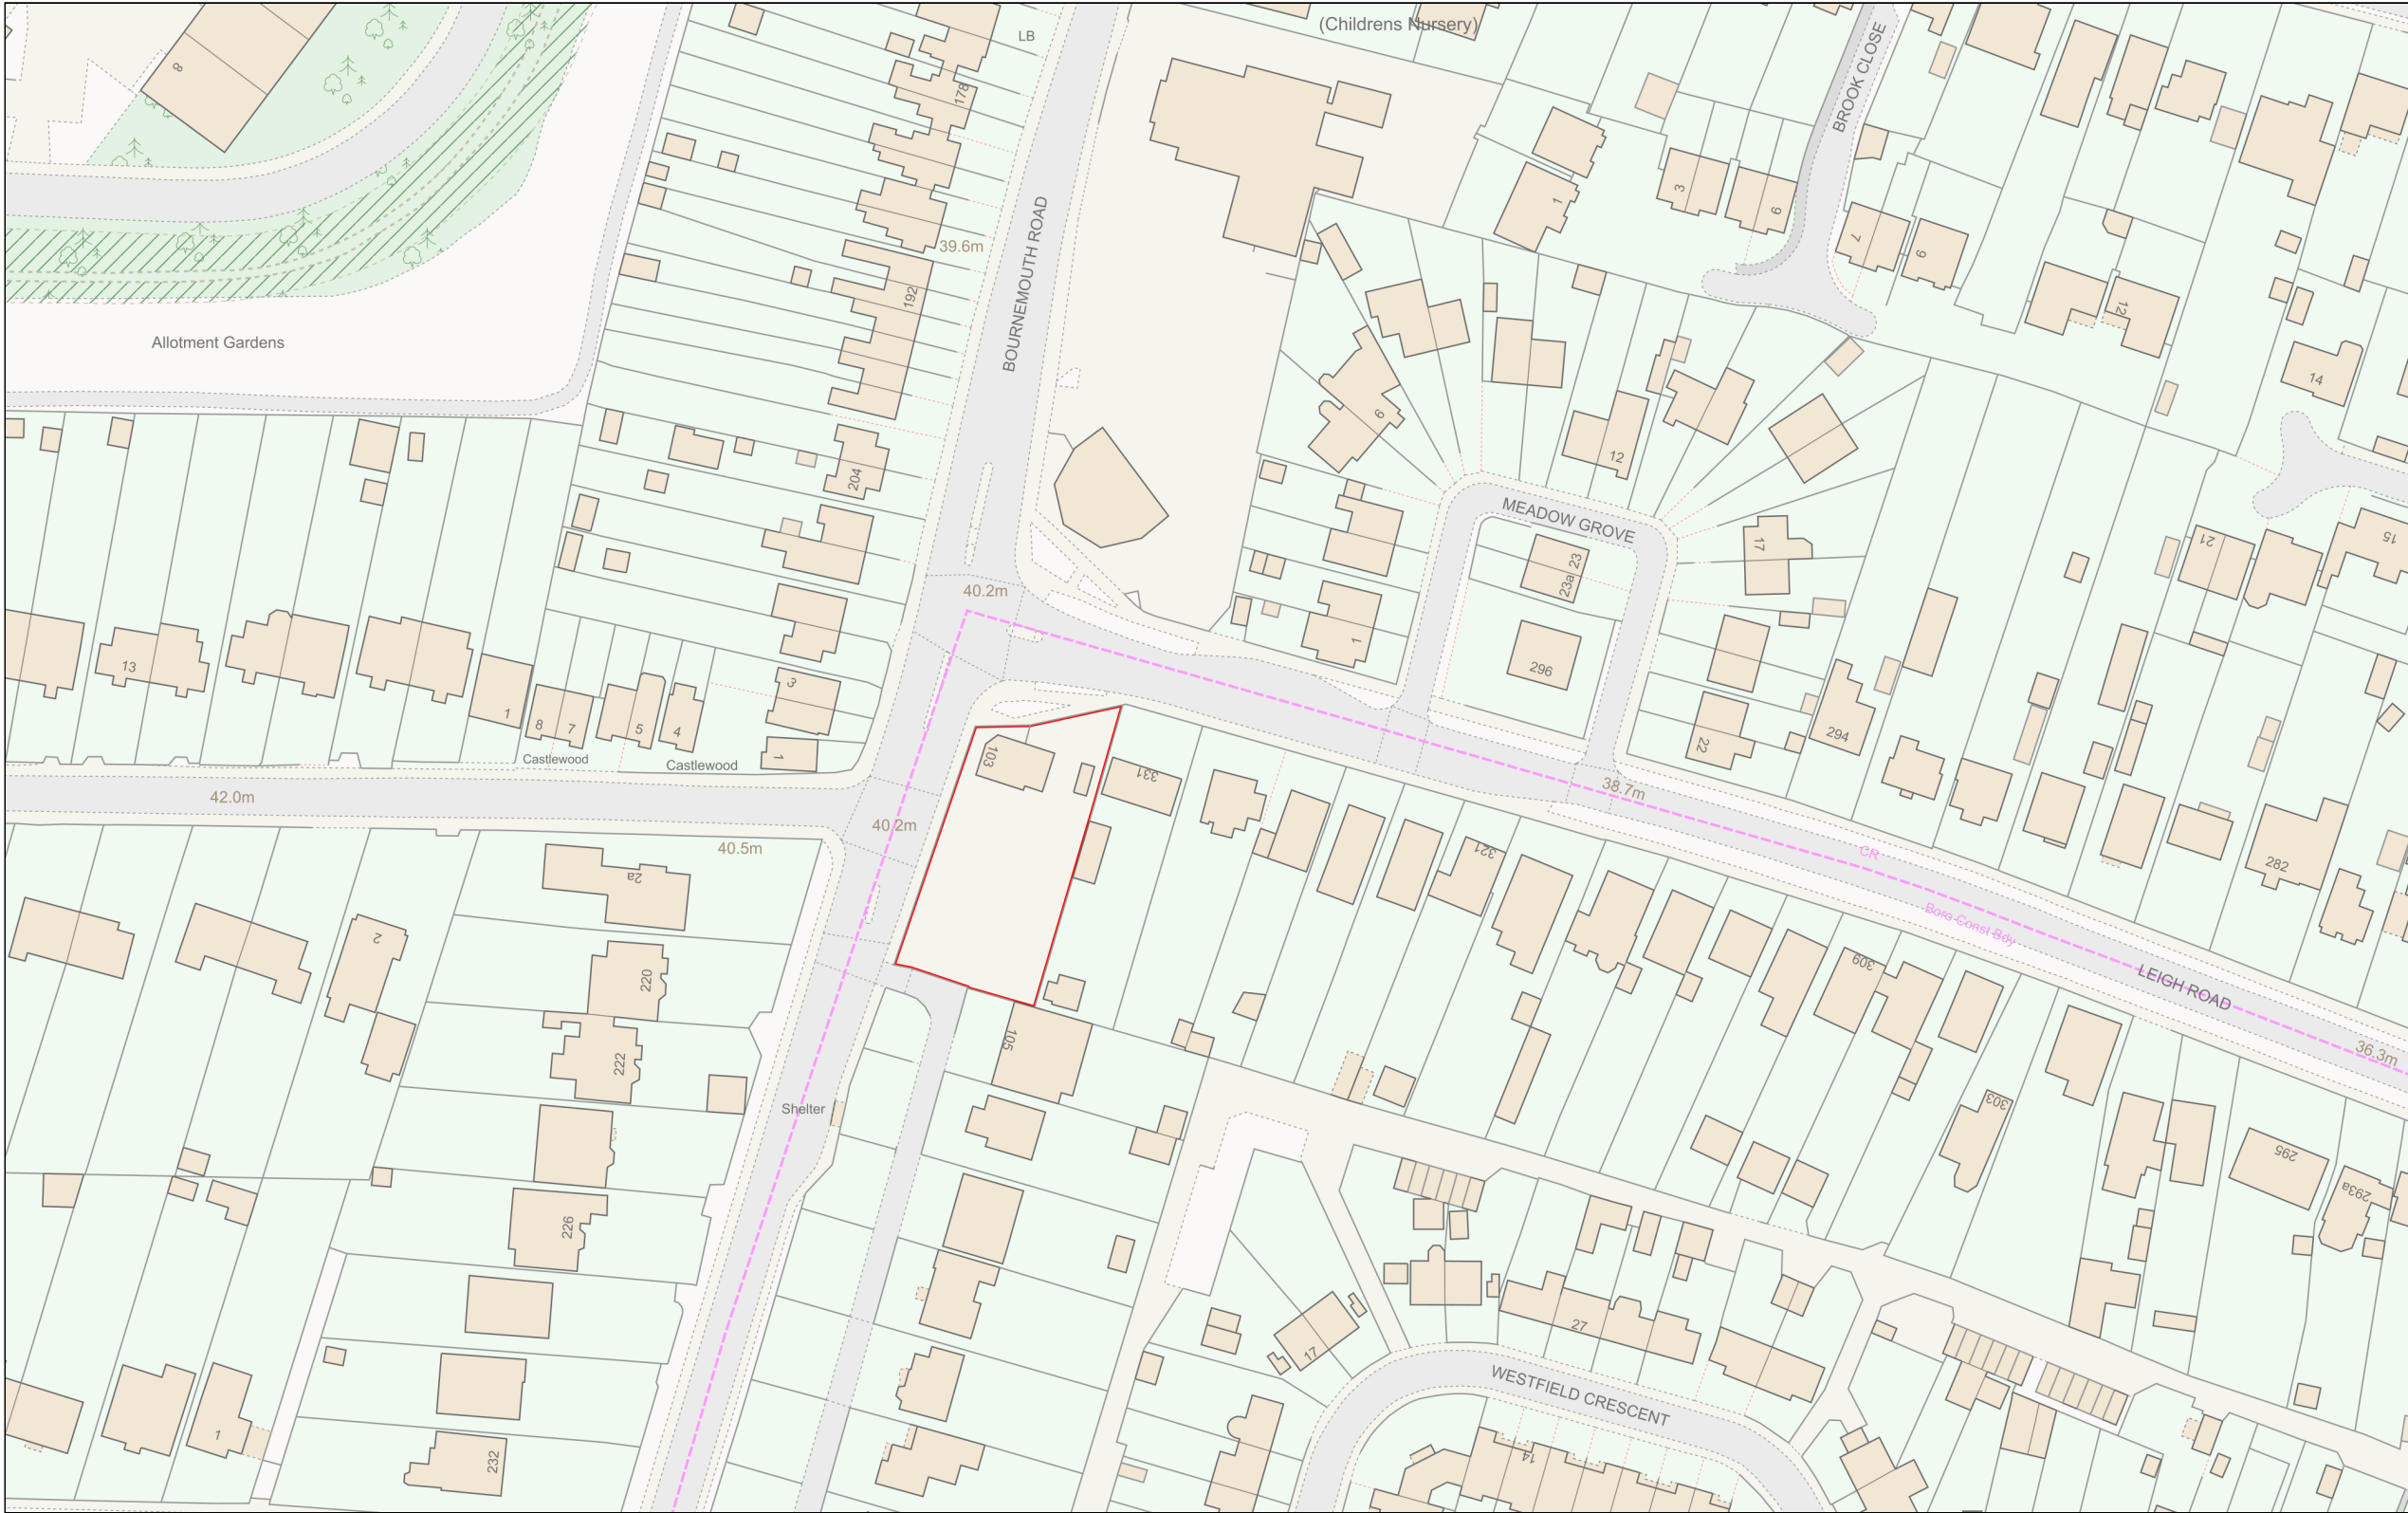

Planning Portal Reference: PP-12883137v1

