


40.0m DATUM
PROPOSED STREET SCENE 1:200



40.0m DATUM
EXISTING STREET SCENE 1:200

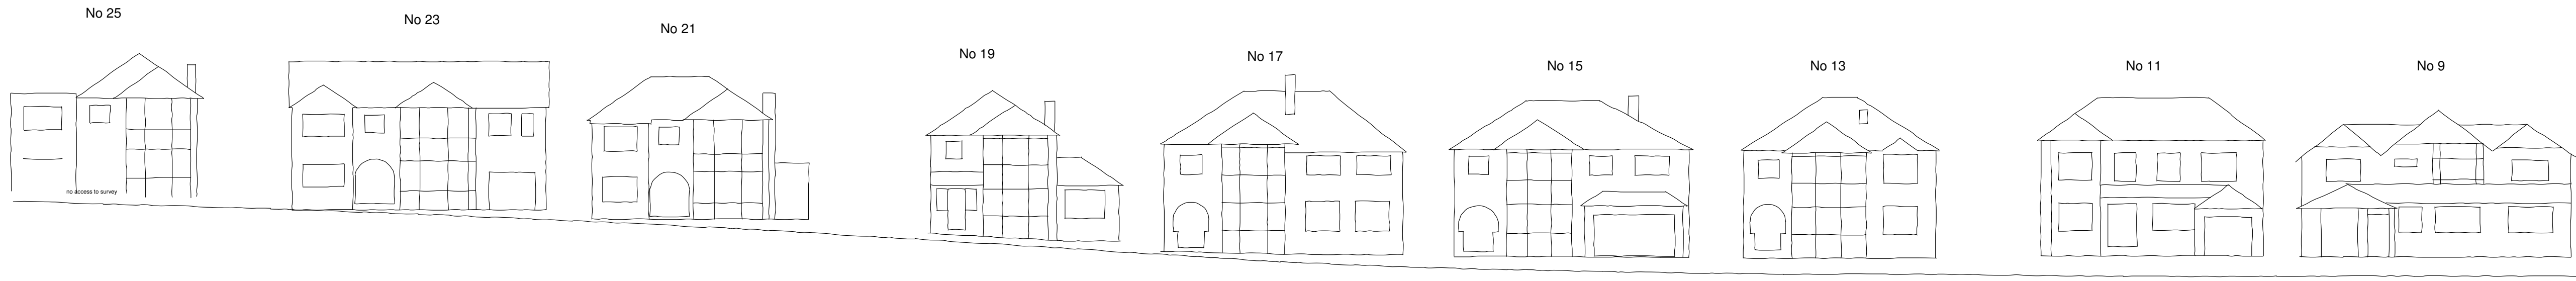

EXISTING STREET SCENE 1:200

project		
17 Lake Road Hillingbury Chandlers Ford Eastleigh Hampshire SO53 1EZ		
client		
Mr & Mrs Haycock		
drawing		
Street Scene		
stage		
Stage 2 - Design		
scale	date	
1:100 & 1:50 @ A1	January 2024	
job no._	drwg no._	revision
2317/01_	201_	

The Design Loft, Silver Birches
Allington Lane
Southampton
Hampshire
SO30 3HQ

T. 023 8069 3924
M. 07881 587261
E. info@mdtdesign.co.uk
W. www.mdtdesign.co.uk

