


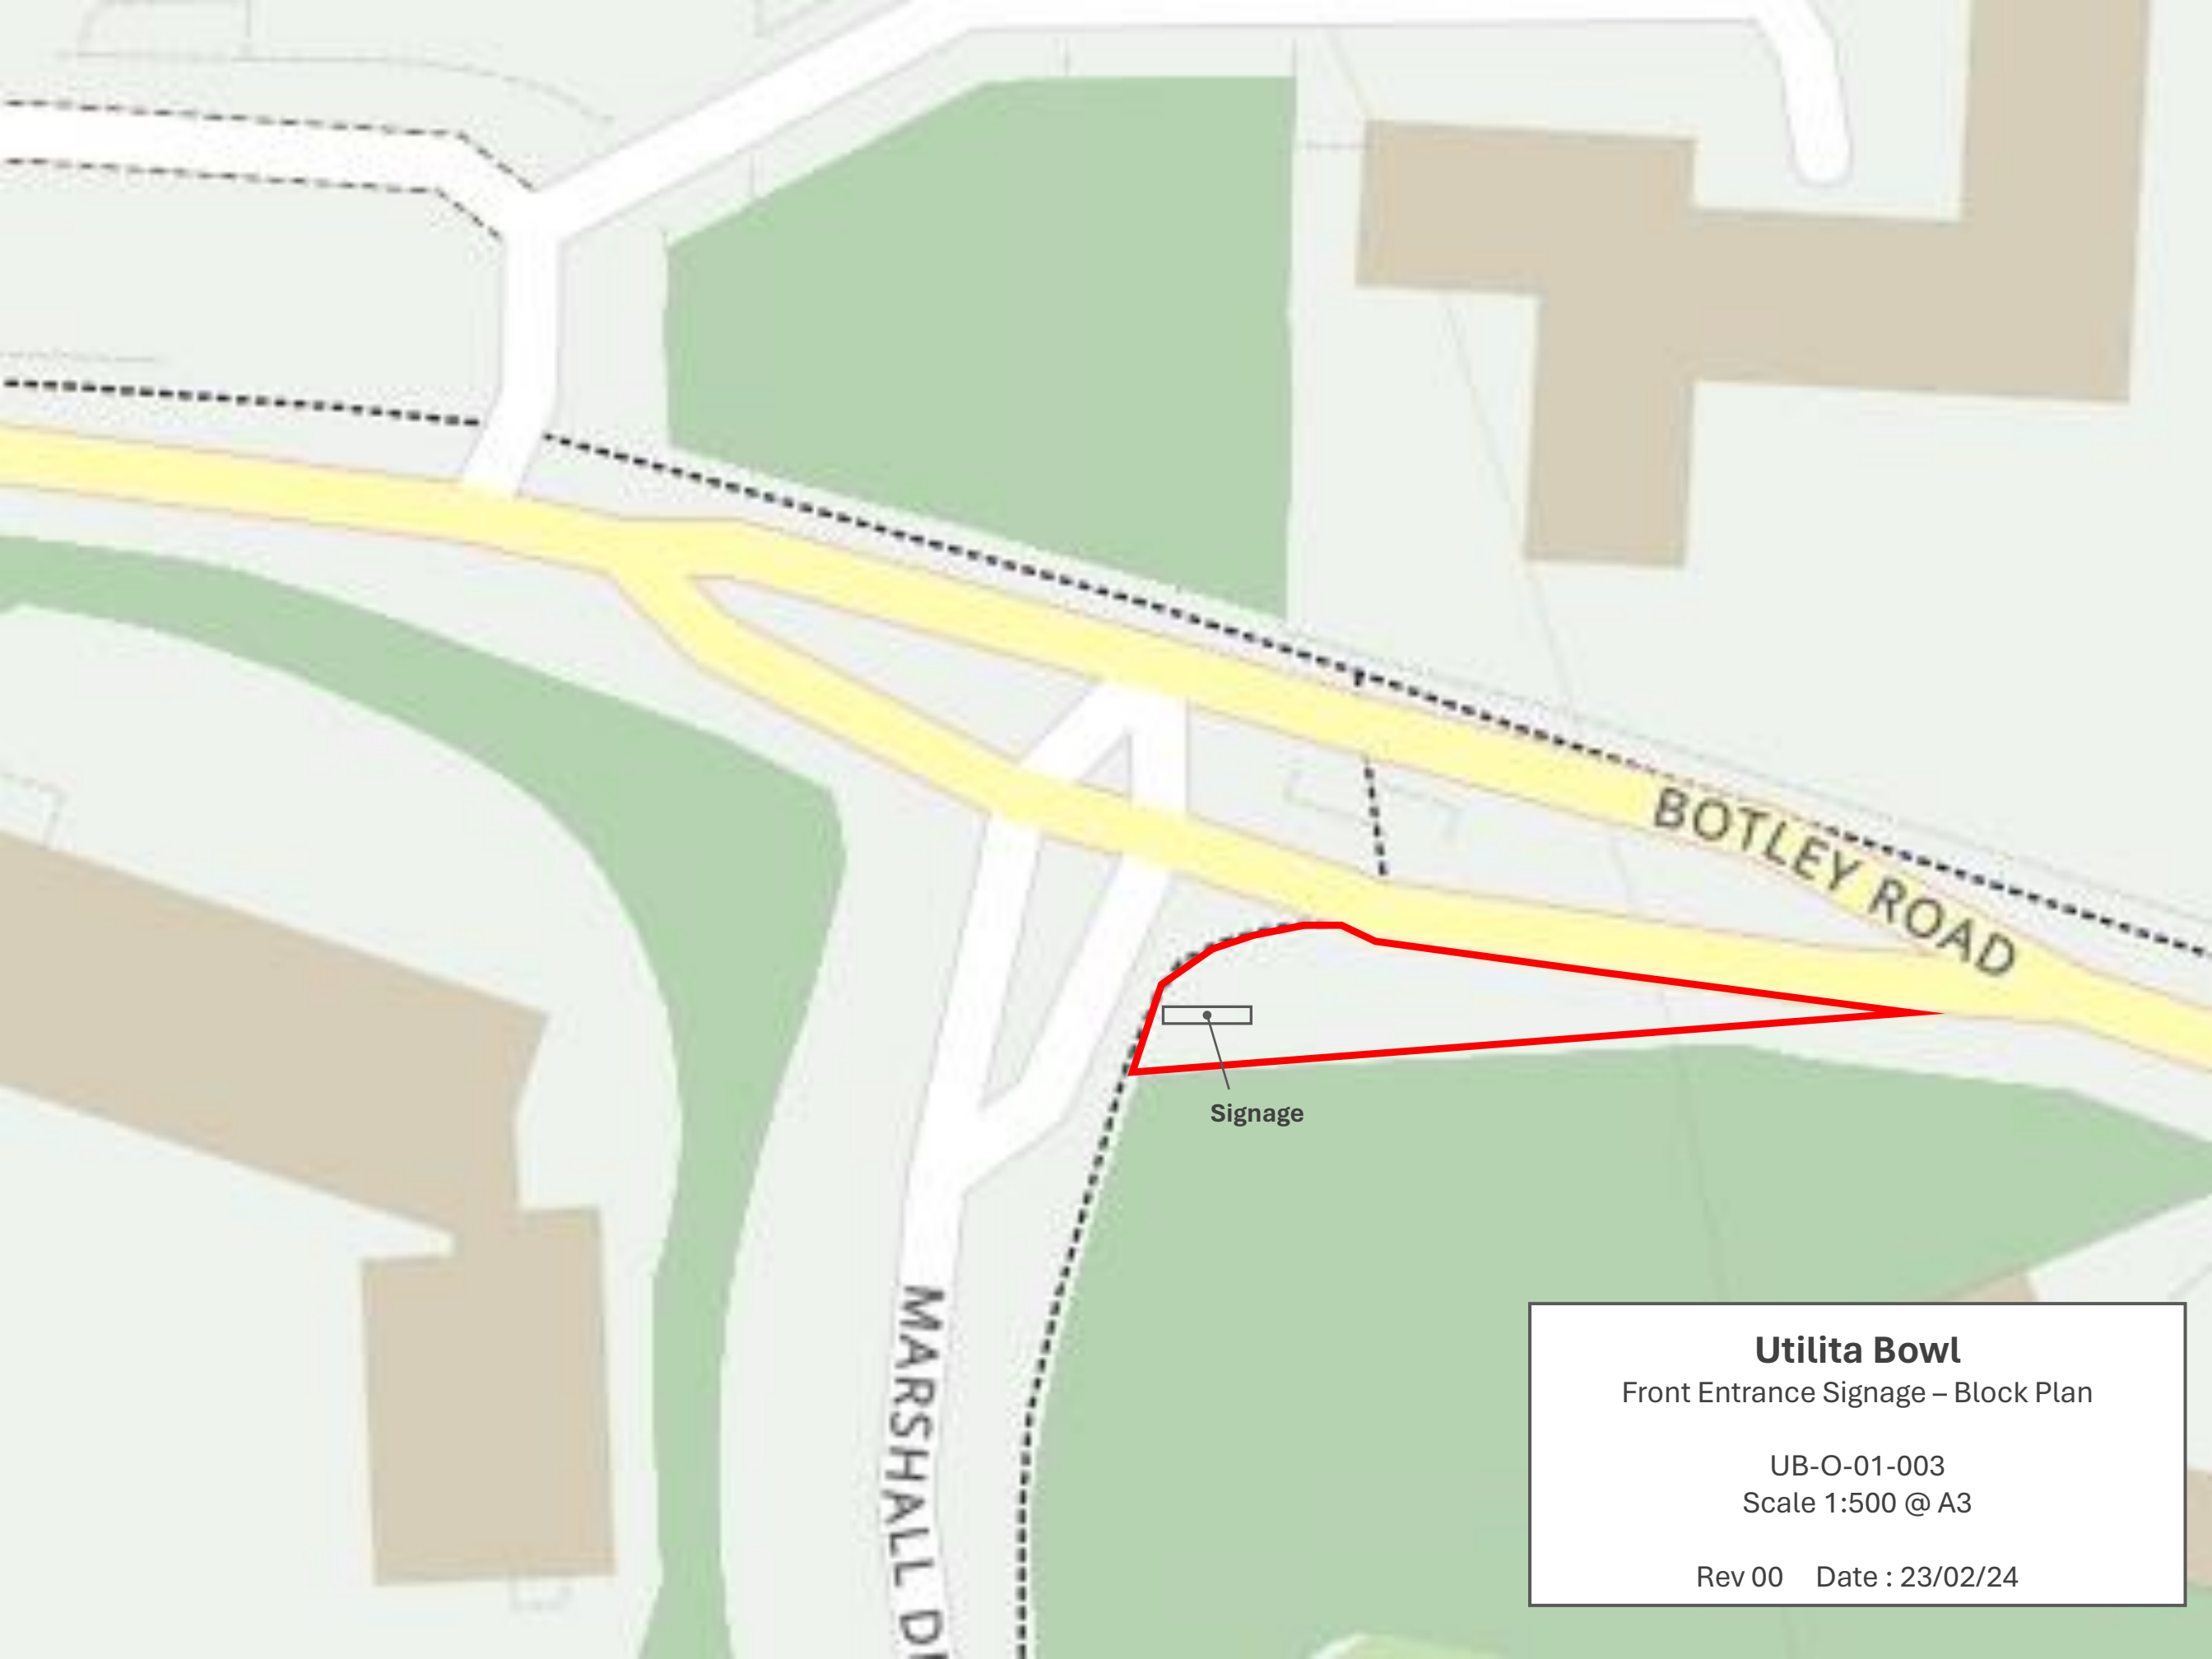

BOTLEY ROAD

MARSHALL DRIVE



Signage

Utilita Bowl

Front Entrance Signage – Block Plan

UB-O-01-003

Scale 1:500 @ A3

Rev 00 Date : 23/02/24