
447900m 448000m 448100m 448200m

111900m

111800m

111700m

111600m

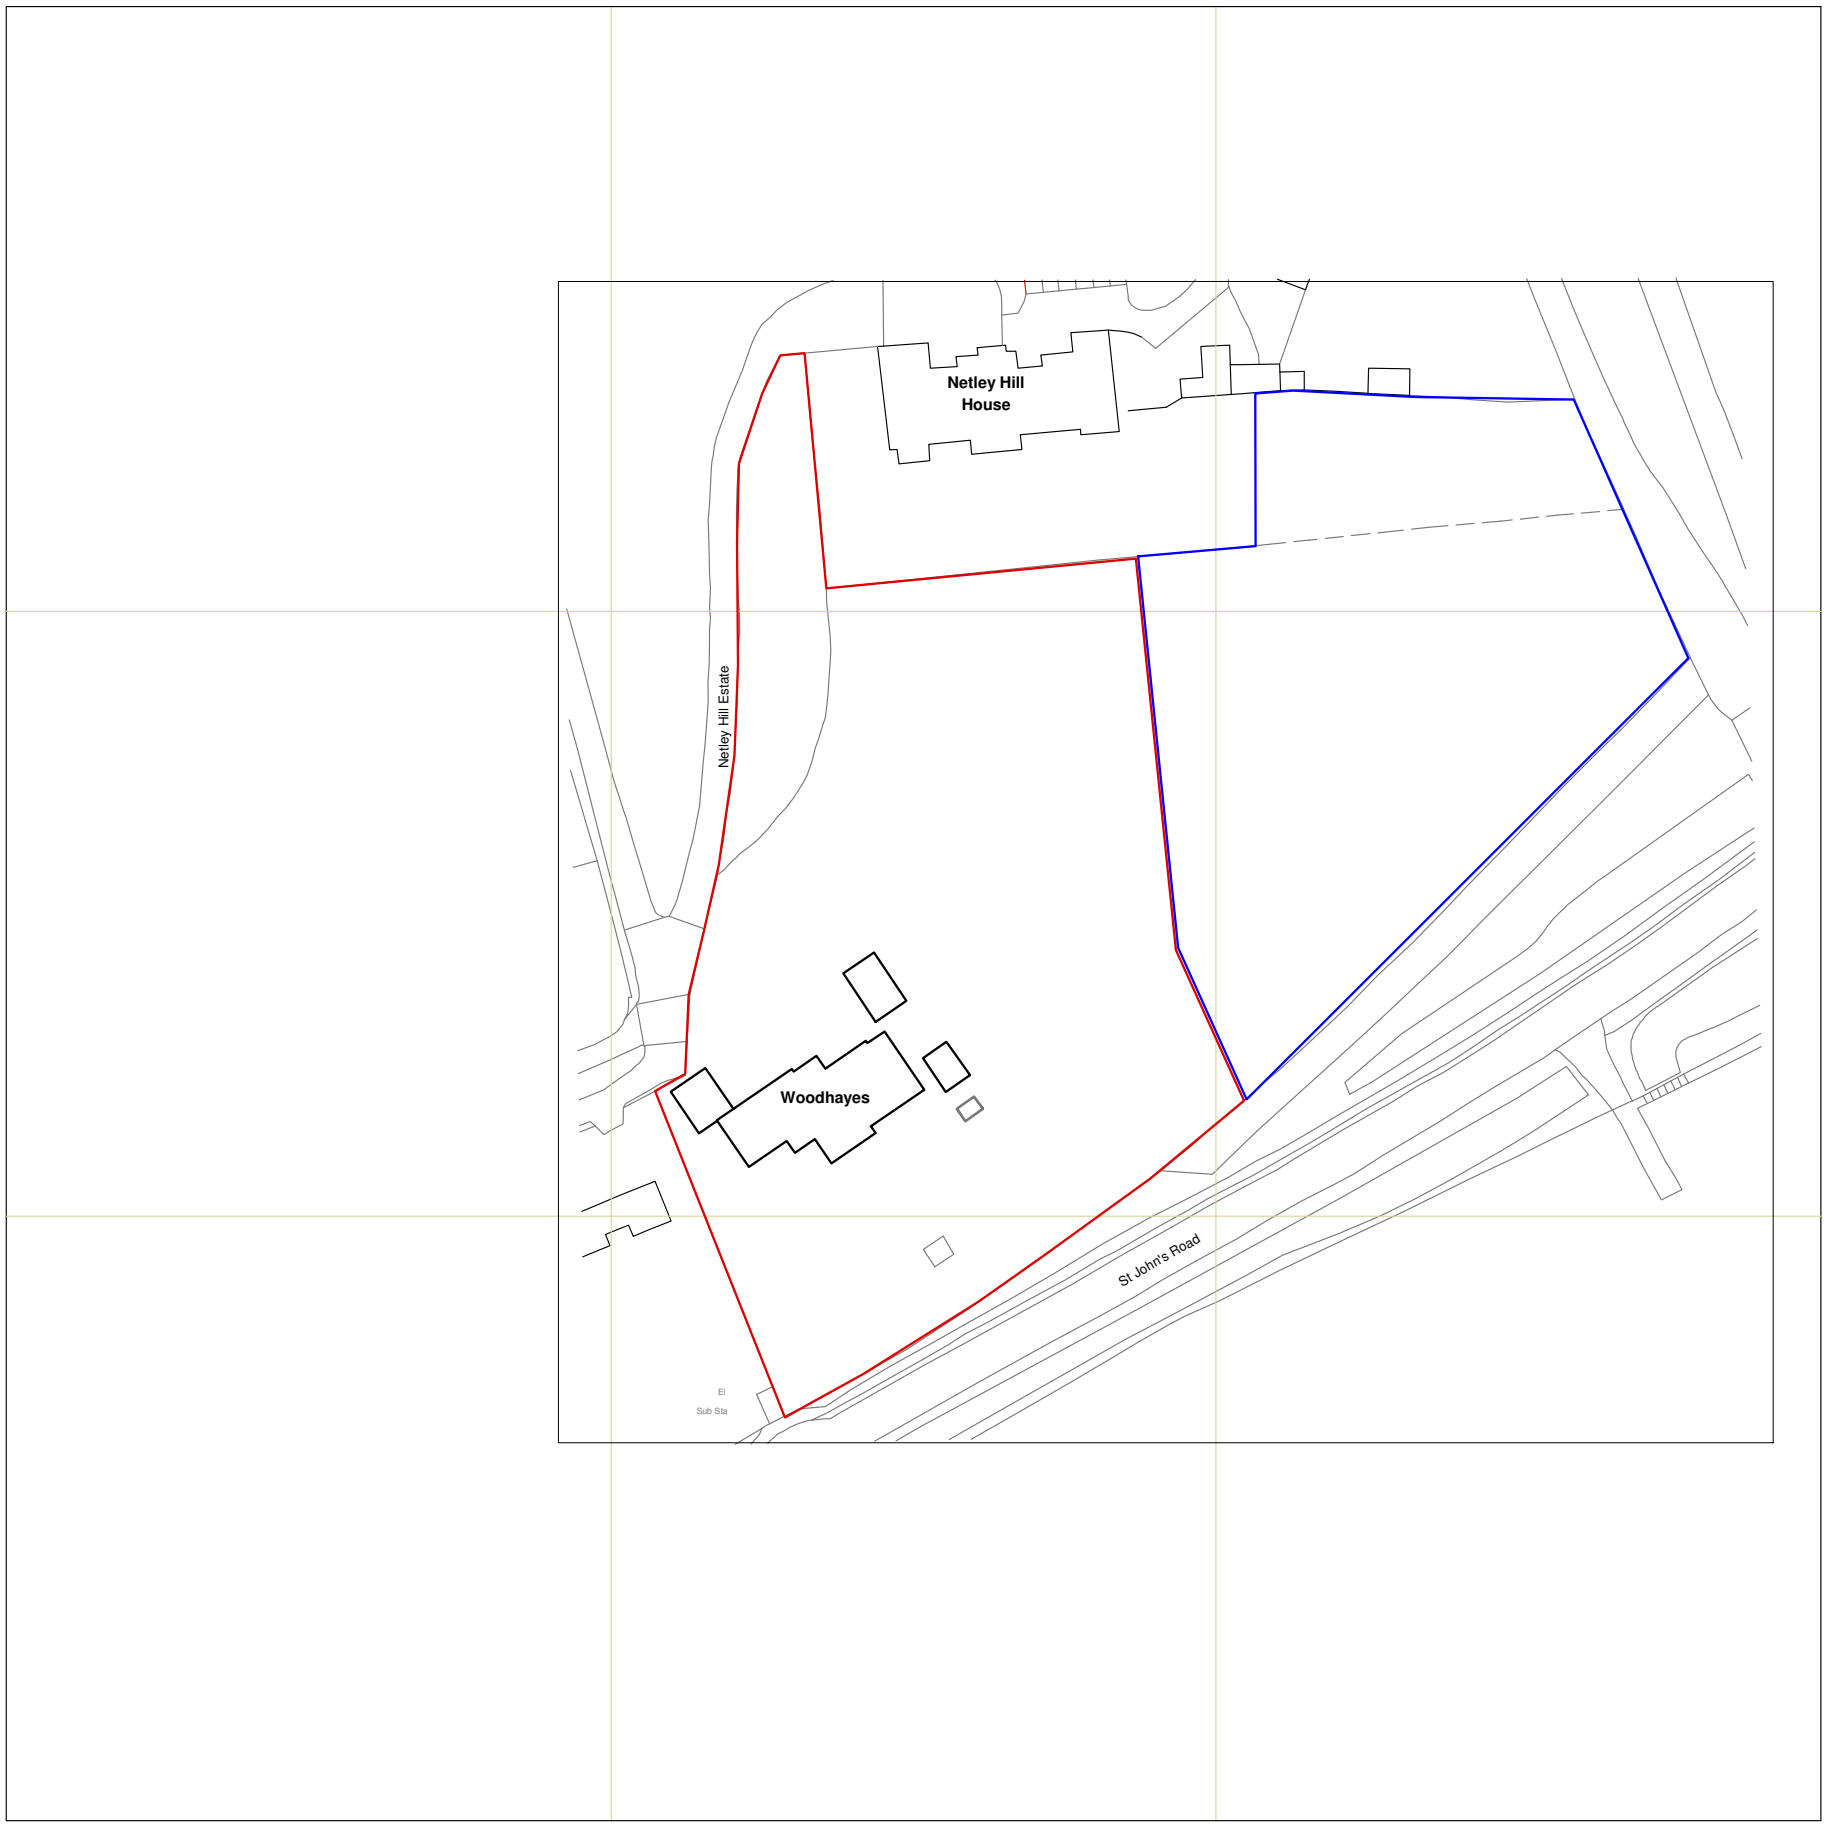

447900m 448000m 448100m 448200m

9Crown Copyright and database rights 2023 OS Licence no. AC0000849896

0 m 100 m

NEW IMAGE DESIGN

2A Tiverton Road
London N18 1DW

Tel: 02083456883

Project Site:

Woodhayes, Hetley Hill Estate
Southampton. SO19 6AN

Client:

Mr Xi Zhao

Drawing Title:

Location Plan

Drawing No.:

639/PL/01

Date:	Scale:	Rev.:
Feb/2024	1:1250	