



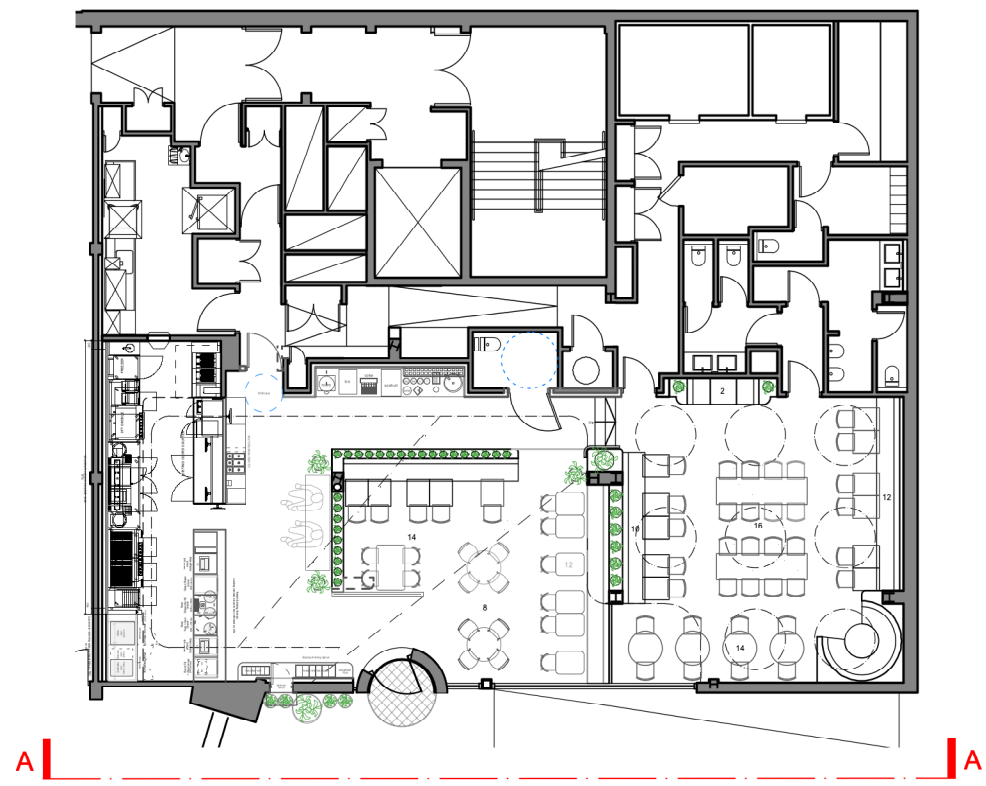

01 Key Plan
A-200 1:200 @ A1

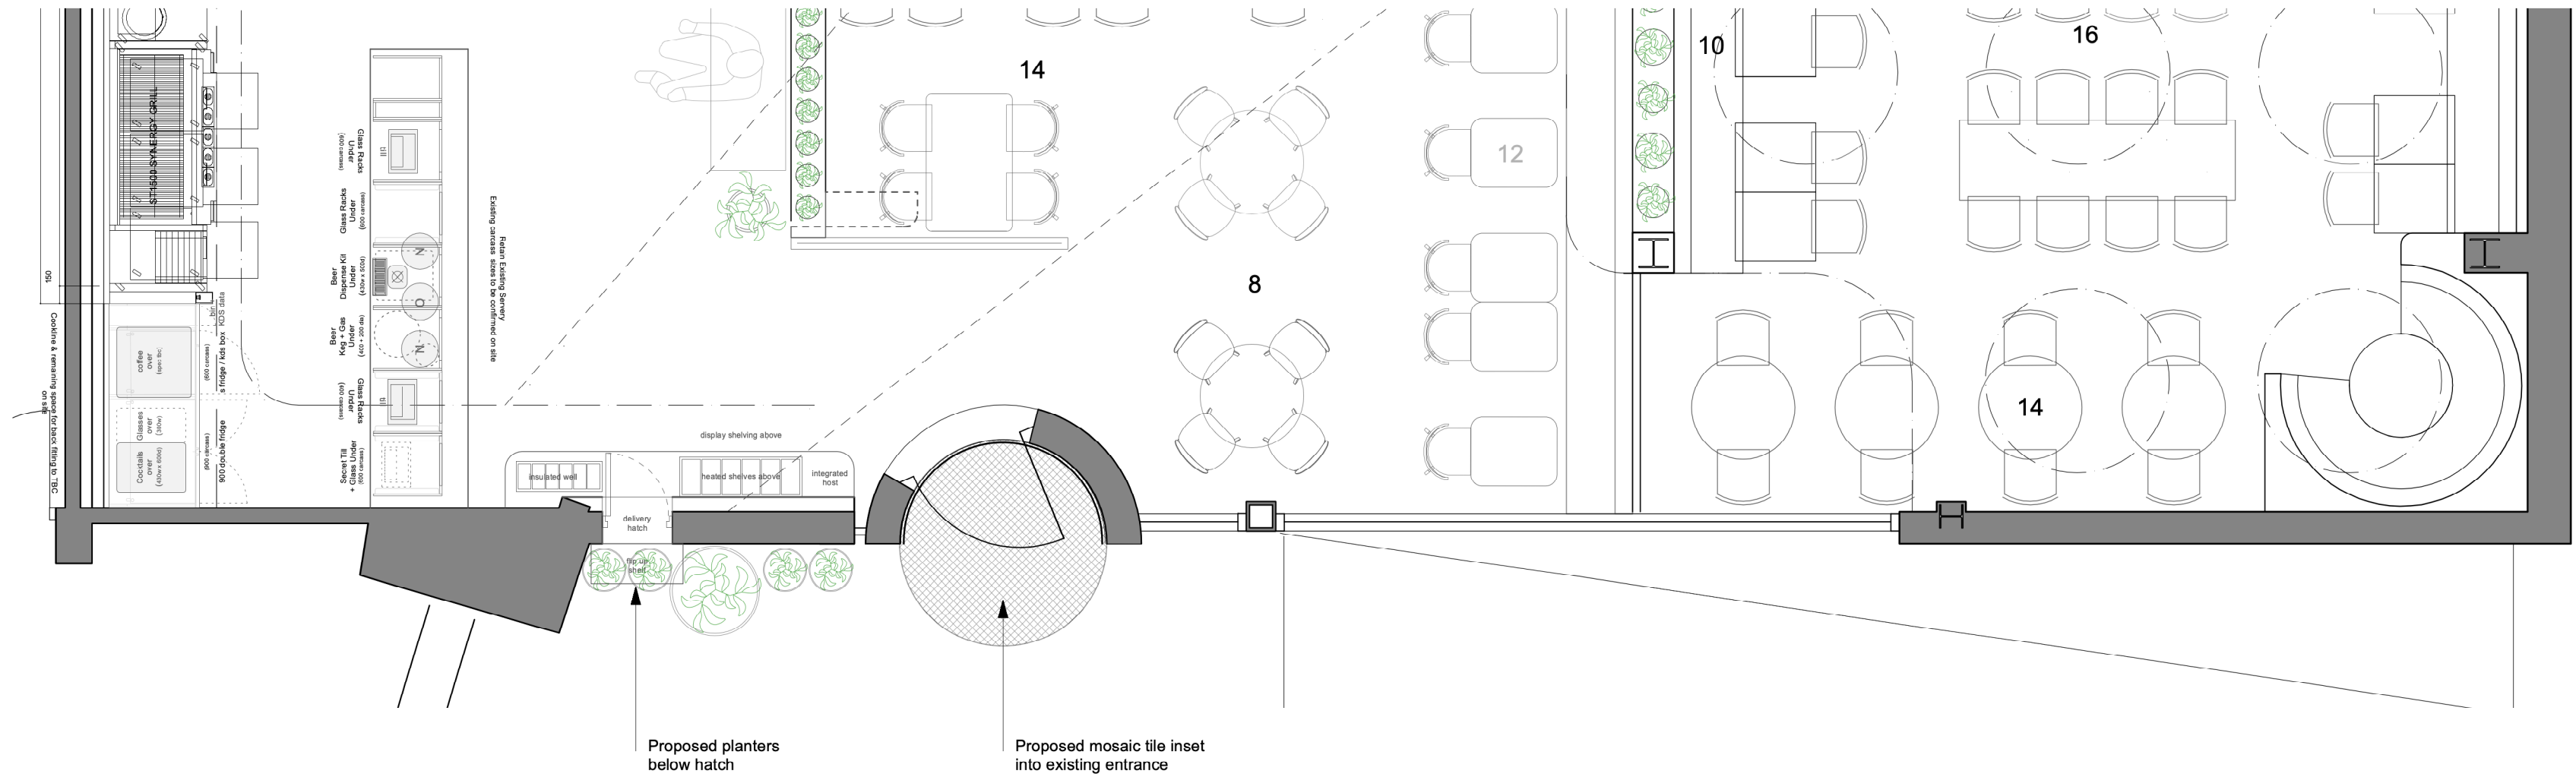

02 Proposed Plan
A-200 1:50 @ A1



03 Proposed Elevation A-A
A-200 1:50 @ A1

