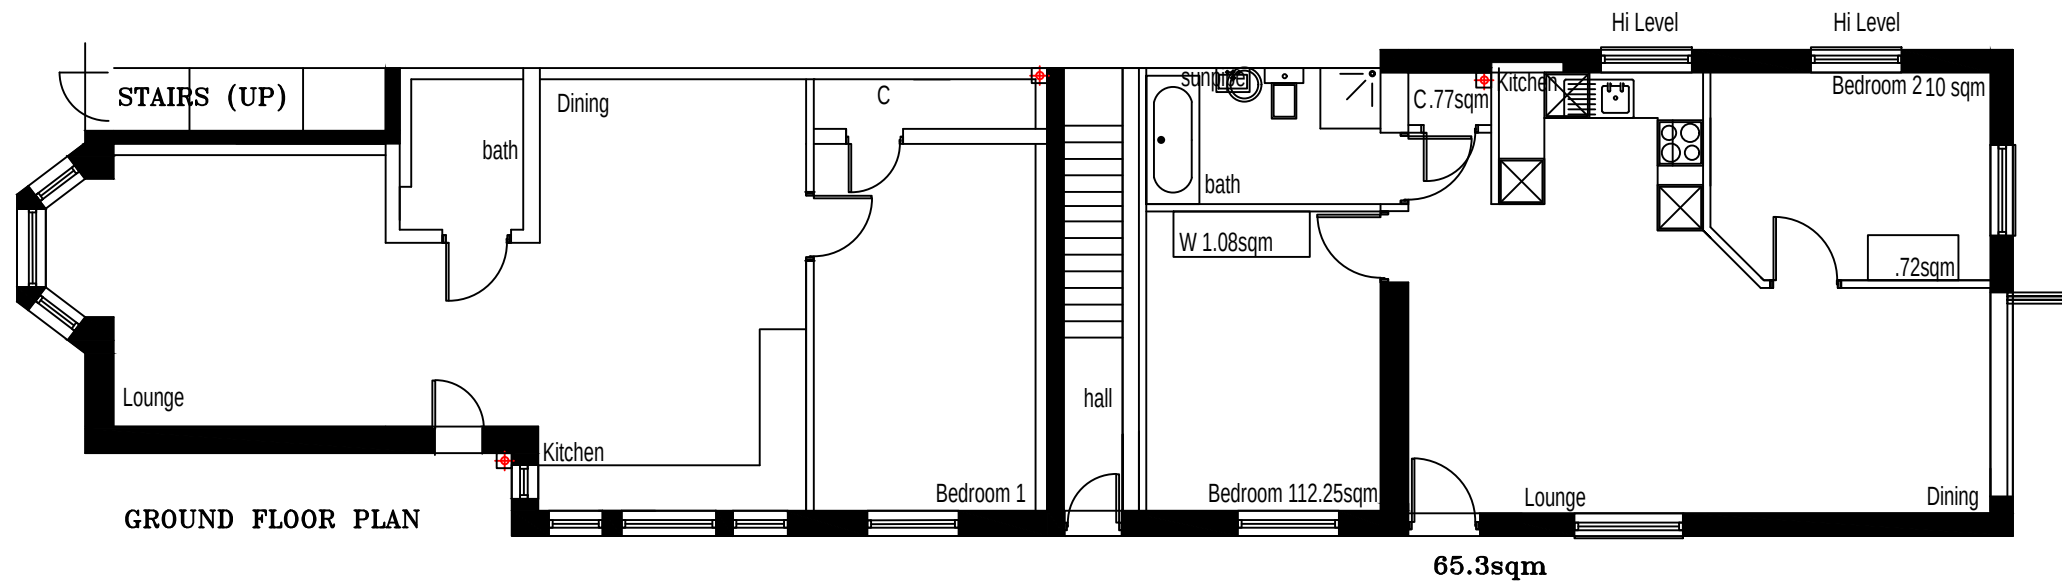
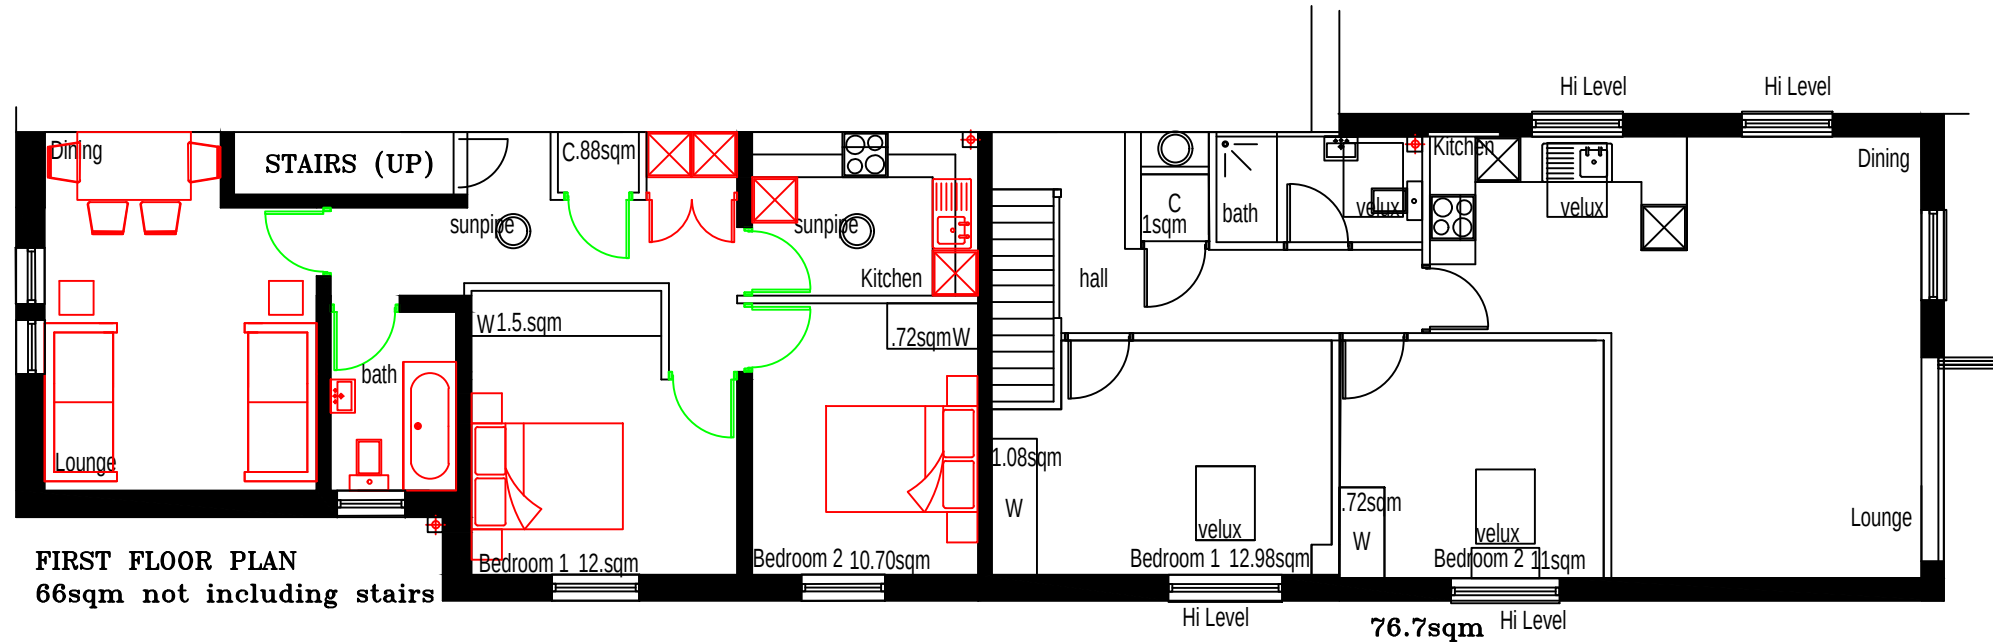


Revision	Date
----------	------

VAWARD planning & design		Greenswood Cottage Church Road Swanmore Southampton SO32 2PA T 01489 894 300 M 07811 393 434 e-mail vawardplanning.co.uk			
Client	Goodwill Homes Ltd	Scale	1:100	Drawn	VAW
Project	59 Leigh Road, Eastleigh PDR conversion of front first floor office to residential	Date	04.03.24	Checked	
Drawing Title	Front first floor layout	Drawing No	SK10	Revision	
This drawing is copyright of the designer & must not be reproduced without permission. Any discrepancies should be reported to the designer					