



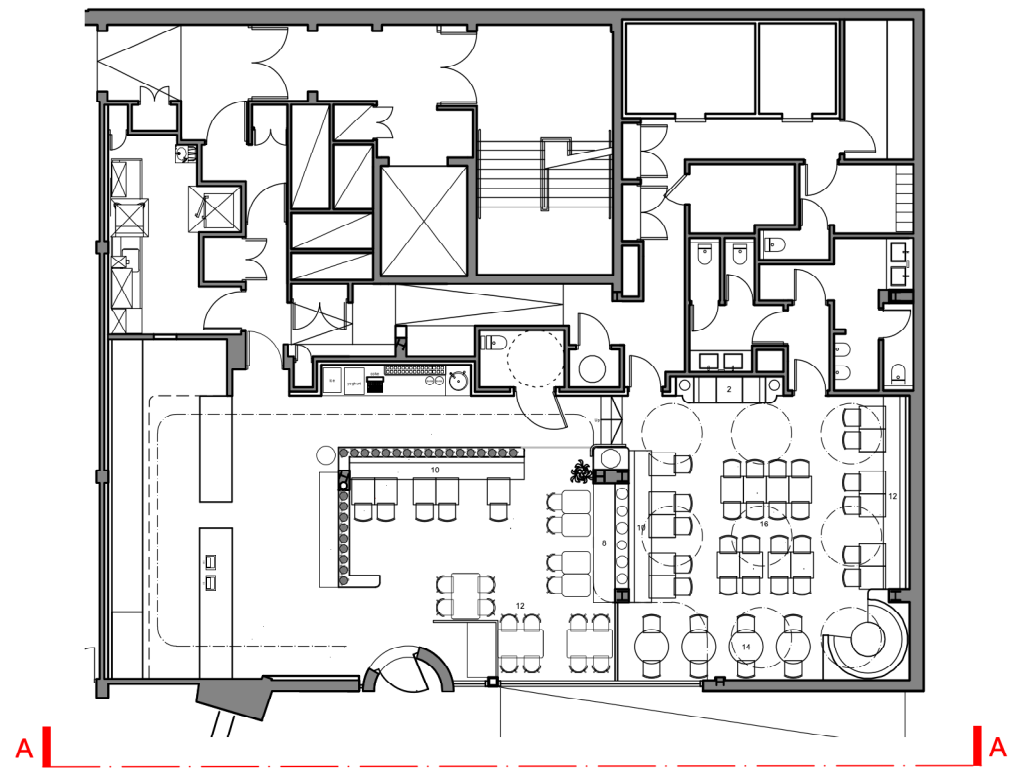


01 Key Plan
AE-200 1:200 @ A1

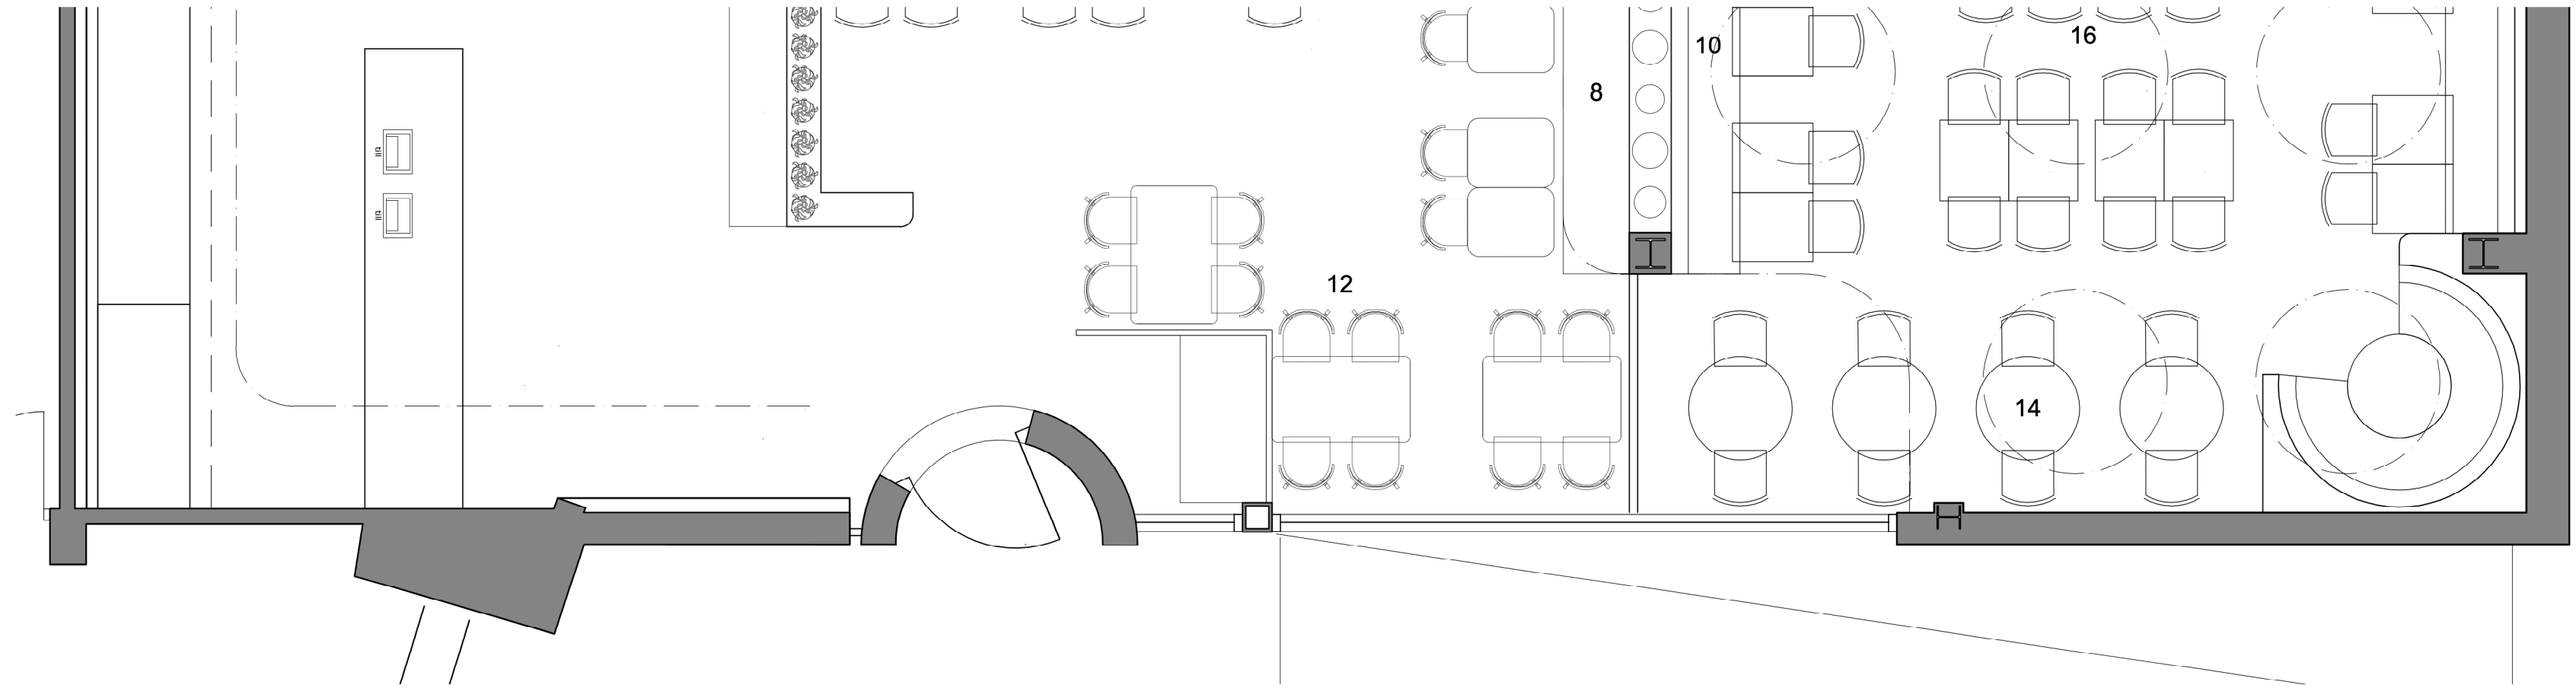

02 Existing Plan
AE-200 1:50 @ A1



03 Existing Elevation A-A
AE-200 1:50 @ A1

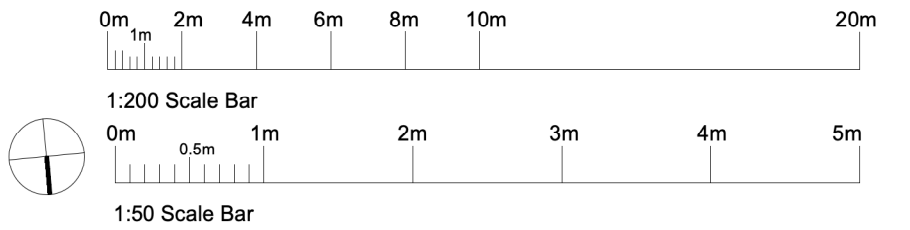

STAC architecture	STAC Architecture Limited Unit 7.1.1, The Leathermarket Weston Street London SE1 3ET www.stac-architecture.com +44 (0)20 3735 8650 SNAITH + THRLUSH ARCHITECT COLLABORATION		Client Nando's Project EASTLEIGH Unit L8 The Swan Centre, Eastleigh, SO50 5SF	General Notes: All dimensions to be checked on site prior to commencement of any works, and/or preparation of any shop drawings. Sizes of and dimensions to any structural elements are indicative only. See structural engineers drawings for actual sizes / dimensions. Sizes of and dimensions to any service elements are indicative only. See service engineers drawings for actual sizes and dimensions. This drawing is to be read in conjunction with all other architects drawings, specifications and all other consultants' information. All proprietary systems shown on this drawing are to be installed strictly in accordance with the manufacturers / suppliers recommended details. Any discrepancies between information shown on this drawing and any other contract information or manufacturers / suppliers recommendations is to be brought to the attention of the architect.	Drawing Notes:	Status PL1	Revision PLANNING	Date 01/03/24	Drawing Status PLANNING	Drawn M.B.	First Issue 16.02.24	Current Issue MAR. 2024	Scale 1:50@A1 / 1:100@A3
									Drawing GENERAL ARRANGEMENT EXISTING PLAN & ELEVATION	Project 0383	Reference AE	Number 200	Revision PL1