
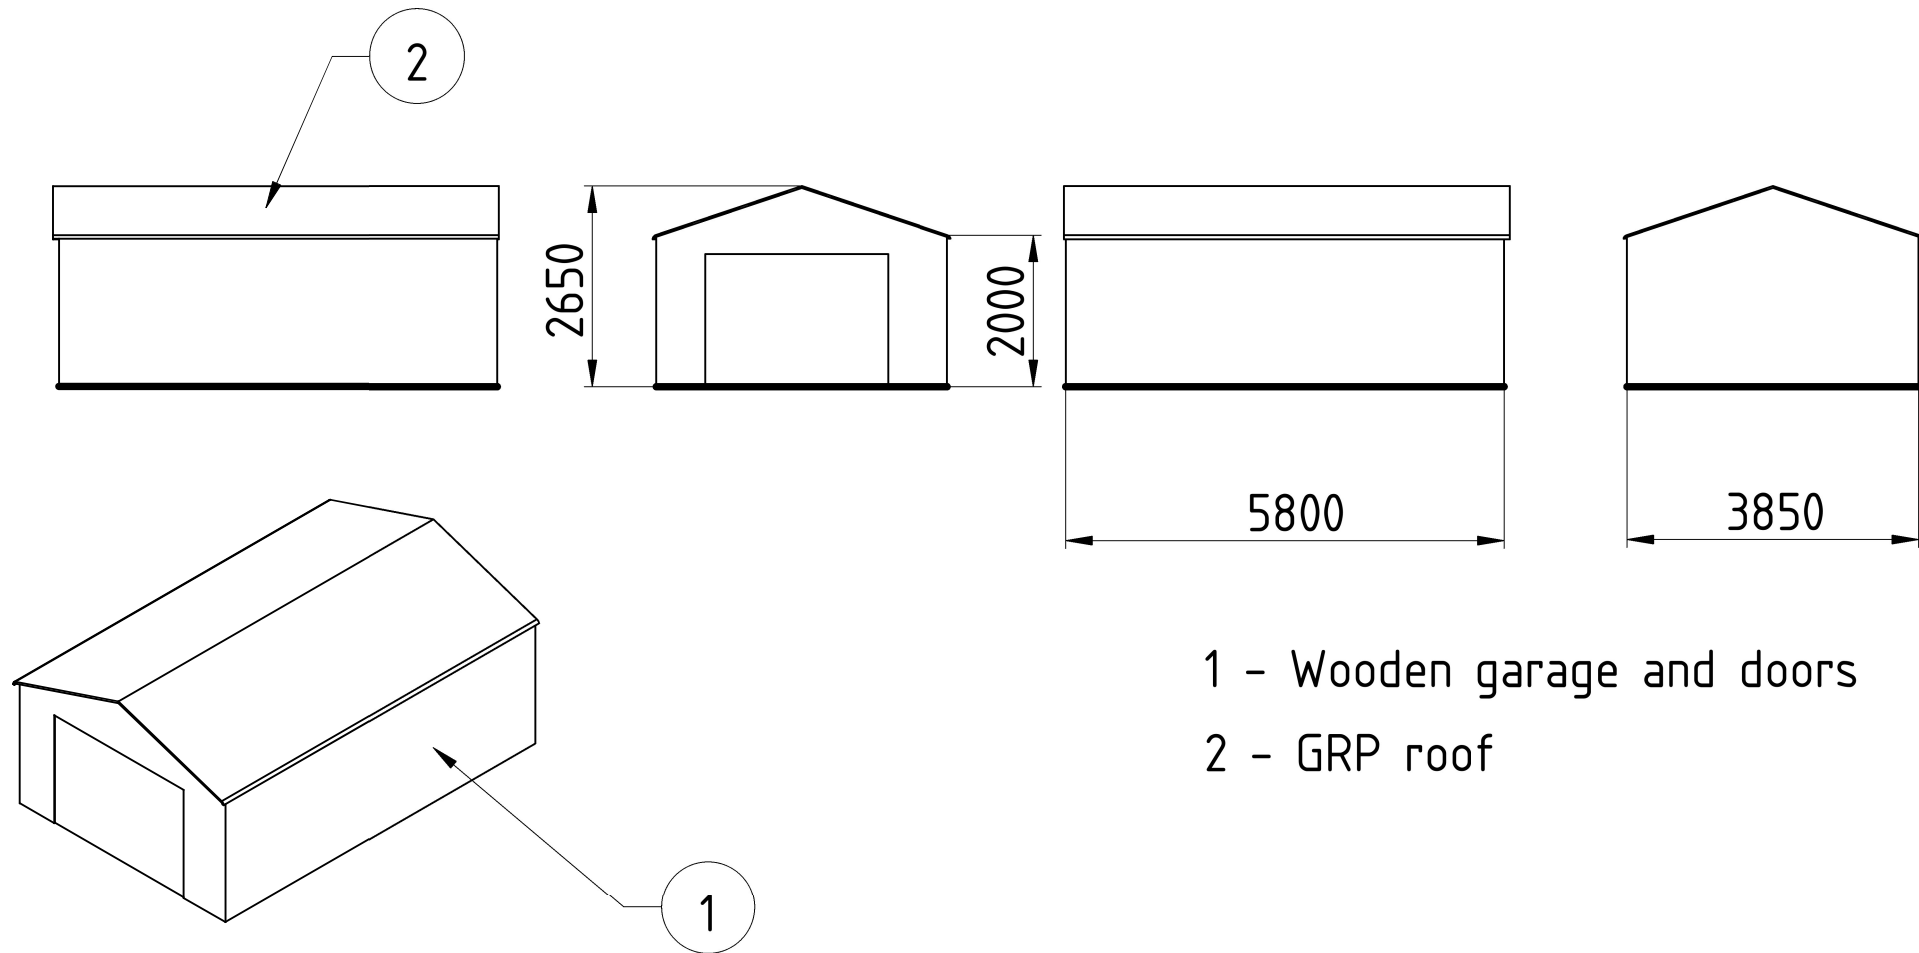


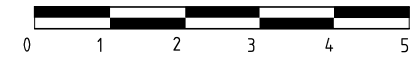

Created by: Danny Horswell	Title: Existing elevations	Size: A4	Sheet: 5	Scale: 1:100
Supplementary information: 71 Ruskin Road - Garage		Drawing no.: -		
		Date: 14/03/2024	Revision: REV A	