


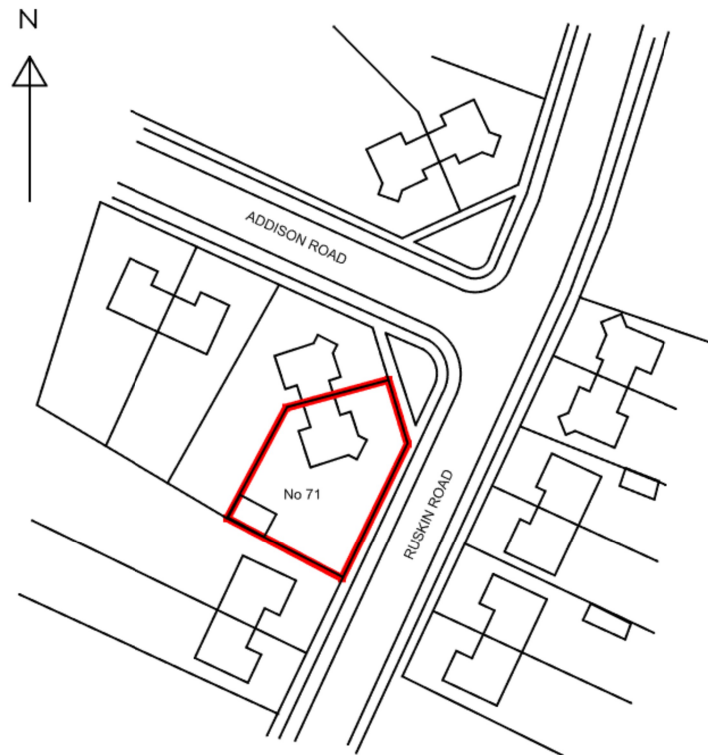

Created by: Danny Horswell		Title: Loction Plan		
Supplementary information: 71 Ruskin Road - Garage		Size: A4	Sheet: 1	Scale: 1:1000
		Drawing number: -		
		Date: 14/03/2024		Revision: REV A

