


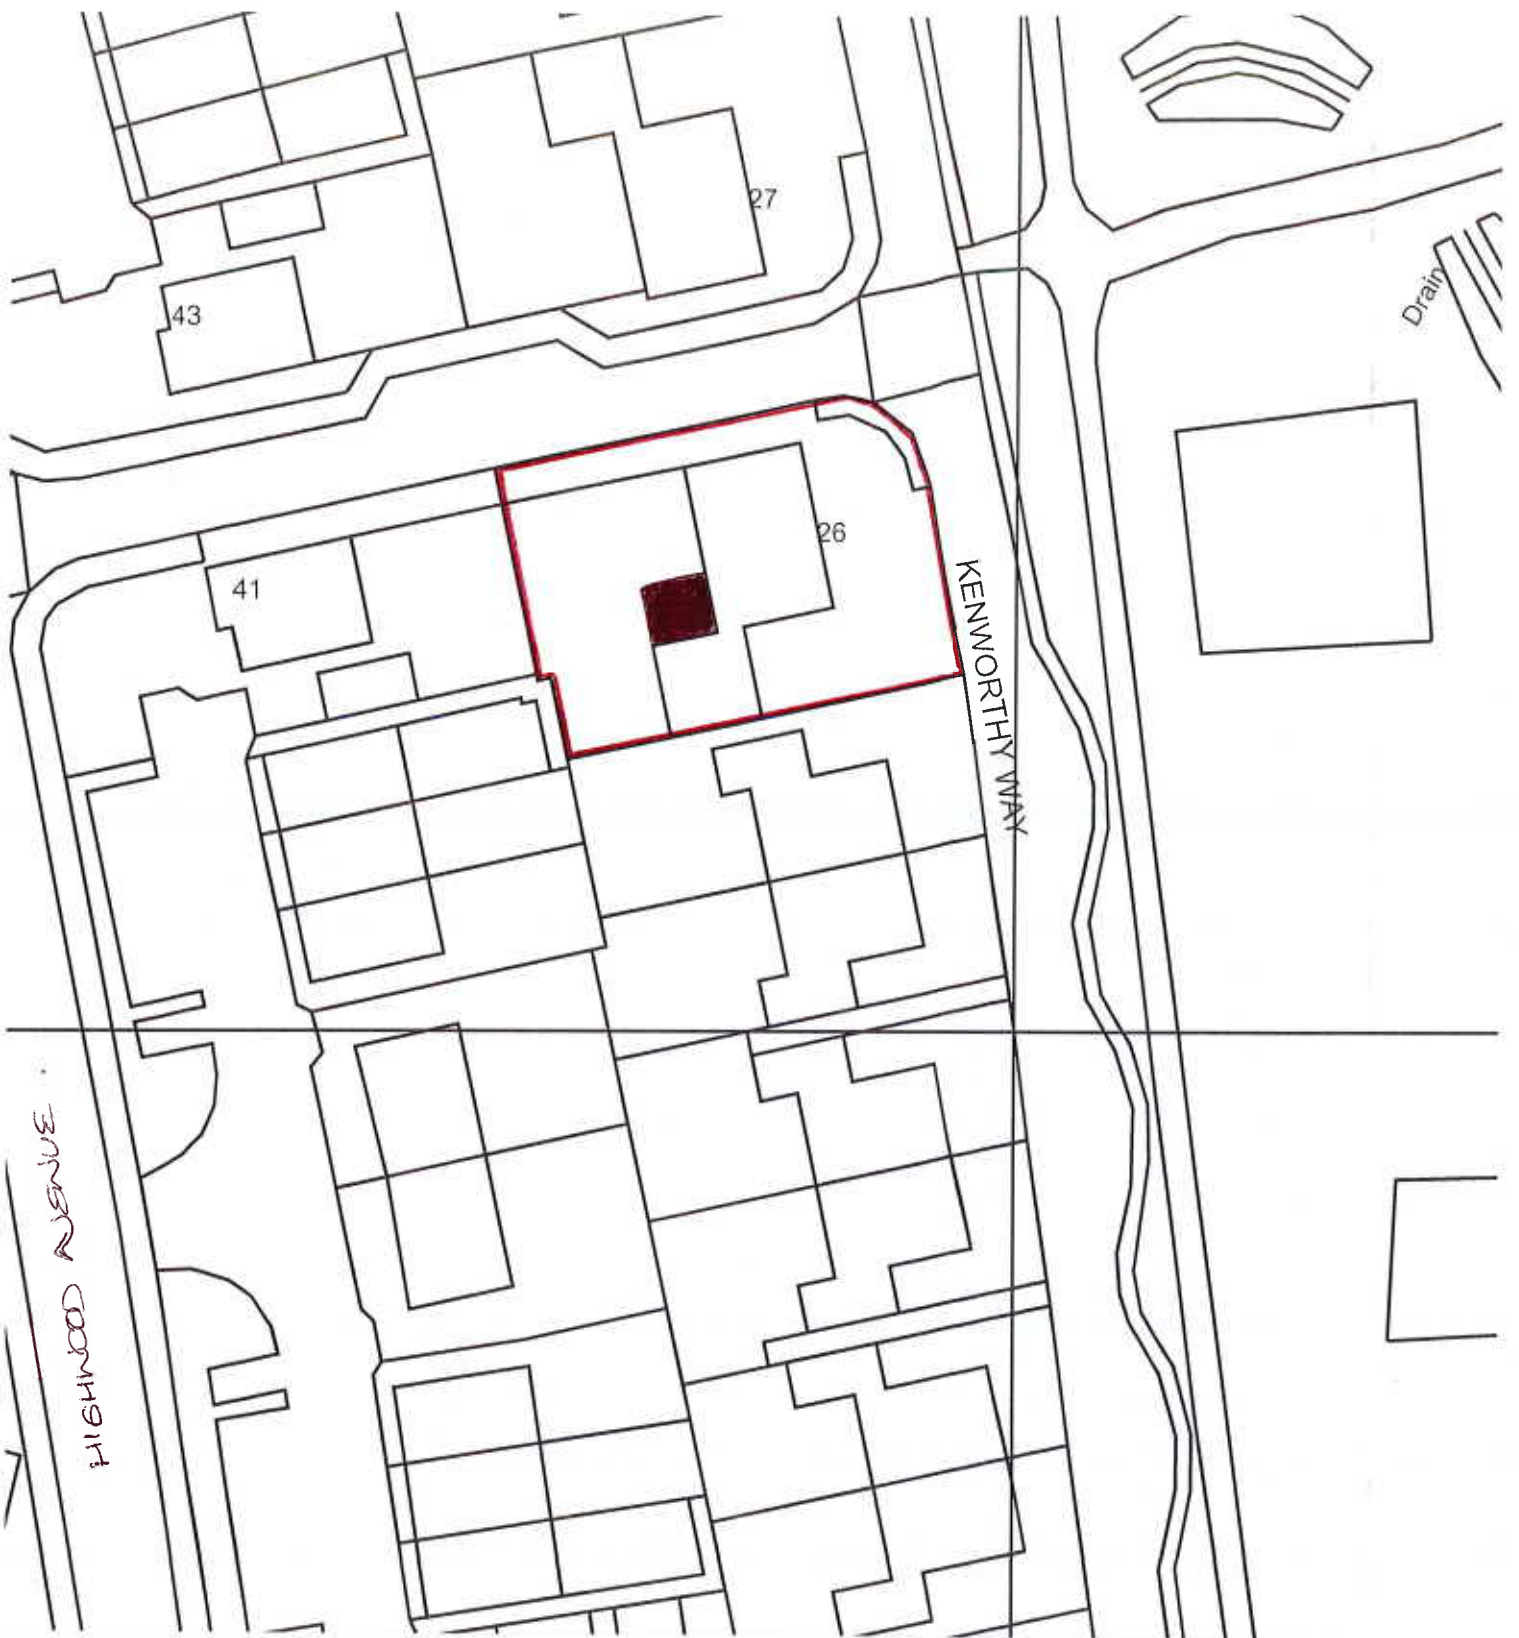

NATIONAL
MAP CENTRE


BLOCK PLAN



Os Licence number 100046950

Our Reference **90013880**

SCALE 1:500

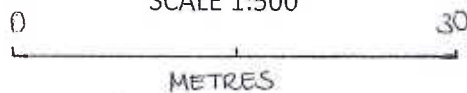

Site Address

**26 KENWORTHY WAY
EASTLEIGH**

SO50 9RA.