

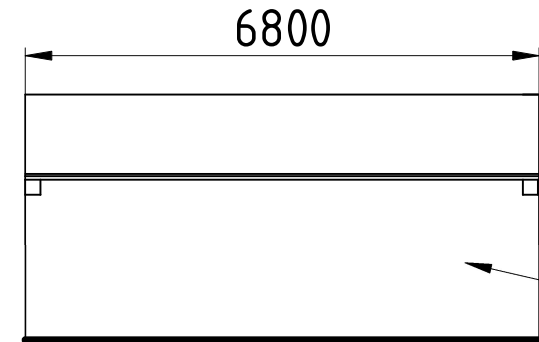
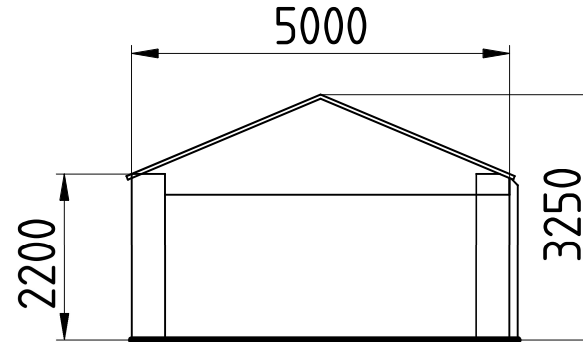


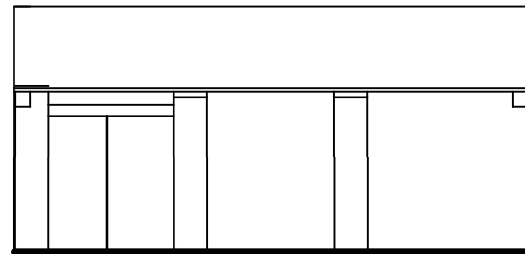

1

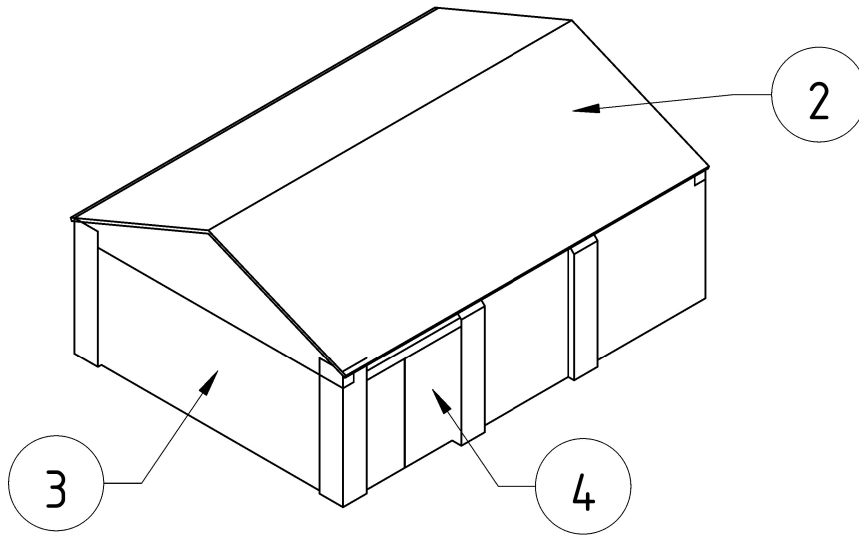

- 1- Walls, brick, red sand faced
- 2- EPDM roof (non flammable)
- 3 - Wooden swing doors
- 4 - Wooden swinging side door

Created by: Danny Horswell	Title: Proposed elevations	Size: A4	Sheet: 6	Scale: 1:100
Supplementary information: 71 Ruskin Road - Garage		Drawing no.: -		
		Date: 14/03/2024		Revision: REV A

