


**Proposed Elevations
Proposed Single Storey Annex (Amended)
for Disabled Relative
11 Trevoise Close, Chandlers Ford**



Proposed Rear



Proposed Side

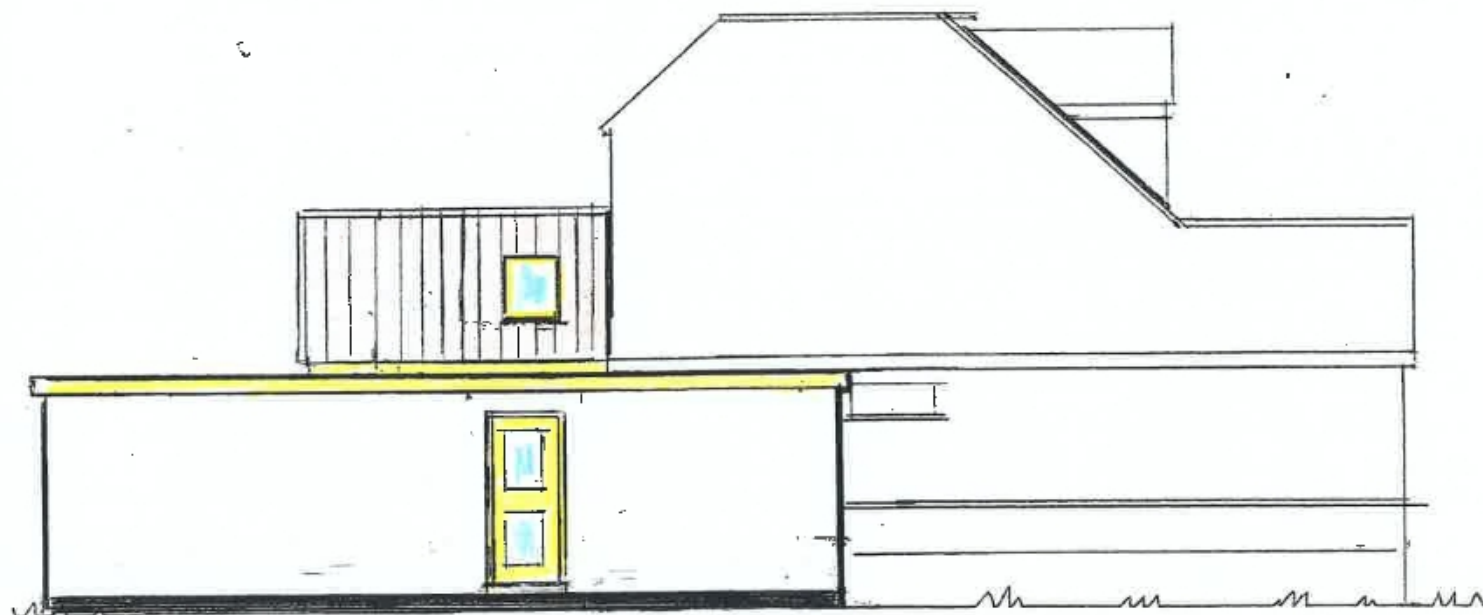

Proposed Side



Proposed Front

Scale 1:100



**Drawing Number ME/BD/3C/2024
Dated 07/02/2024**