




Existing Elevations
11 Trevoe Close, Changers Ford
Single Storey Annex (Amended)

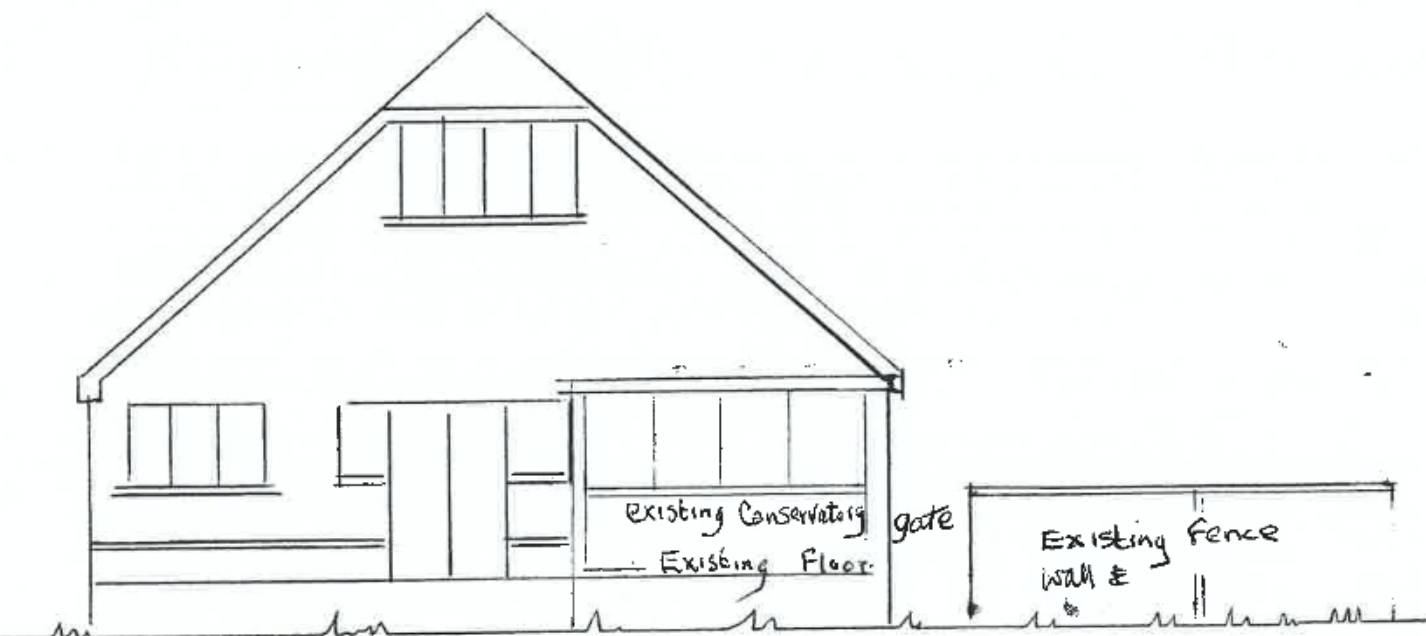

Existing Rear

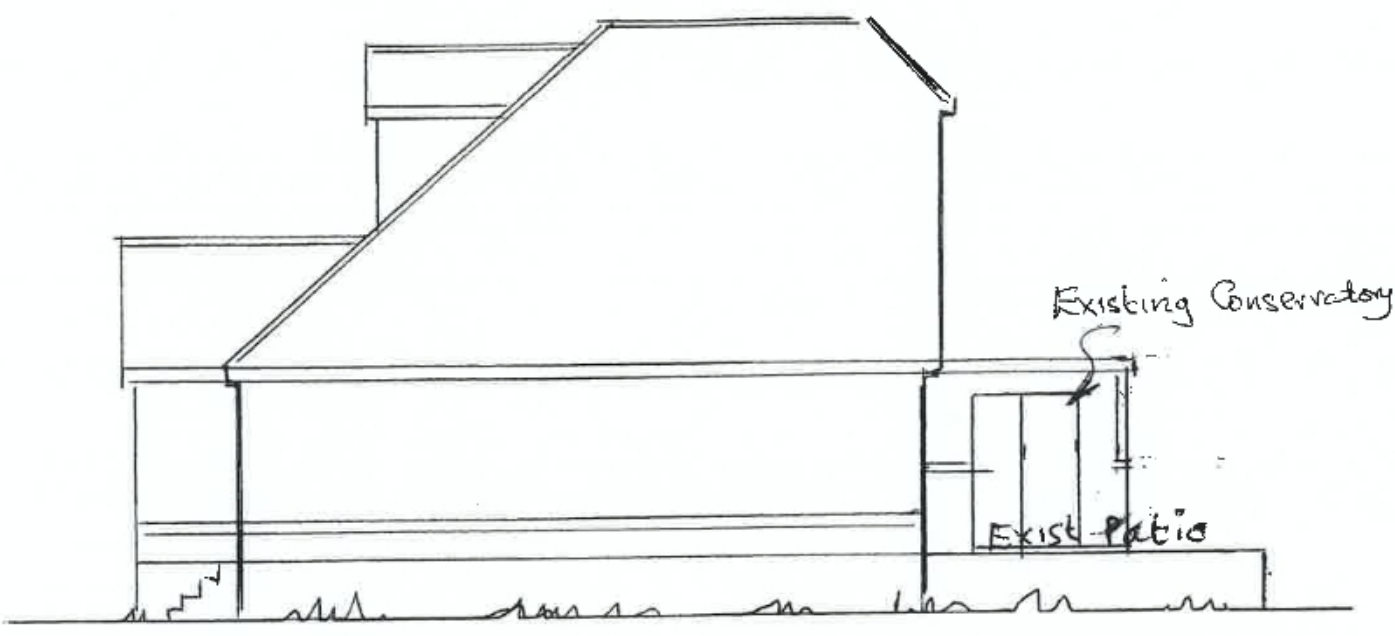

Existing Side

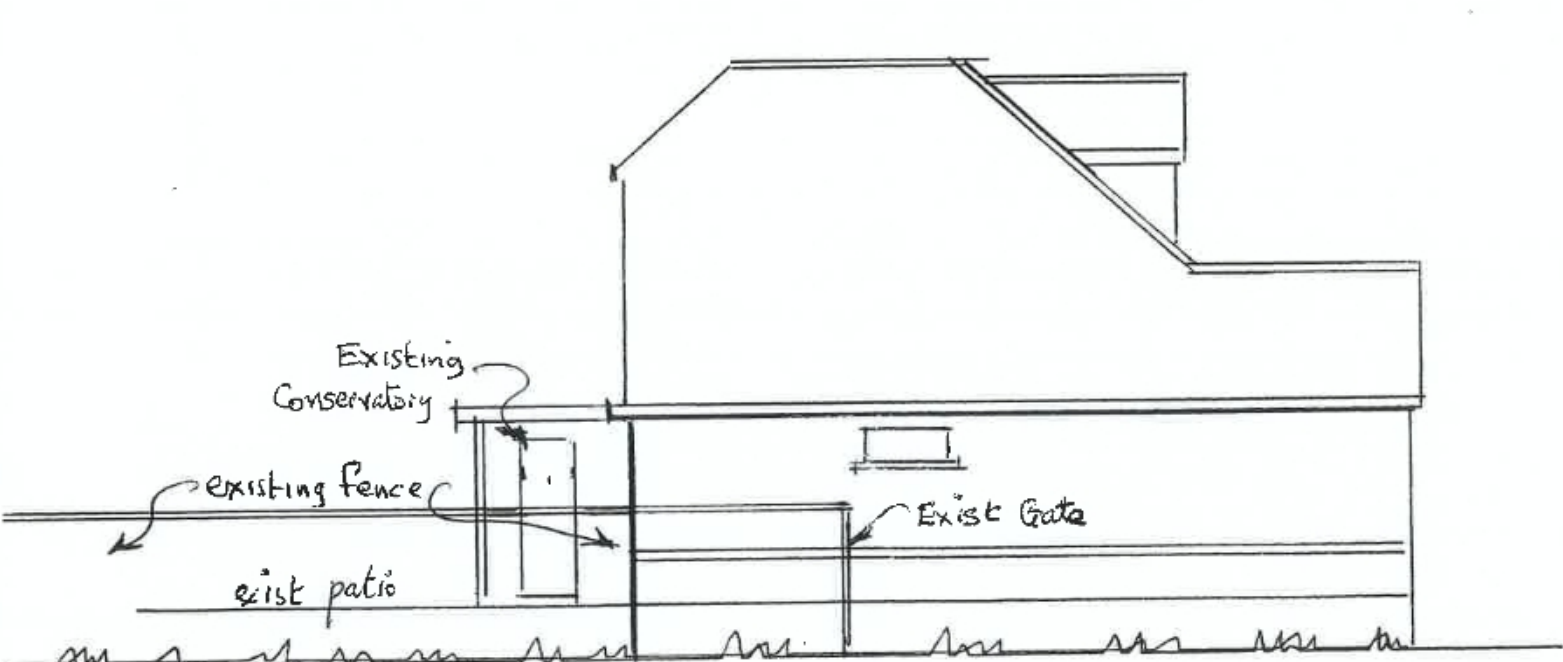


Existing Side



Existing Front

Scale 1:100

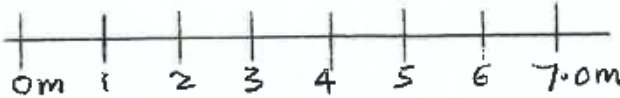

Drawing Number ME/BD/5C/2024
Dated 07/02/2024