




Proposed Single Storey Annex (Amended for Disabled Relative)
11 Trevoze Close, Chandlers Ford

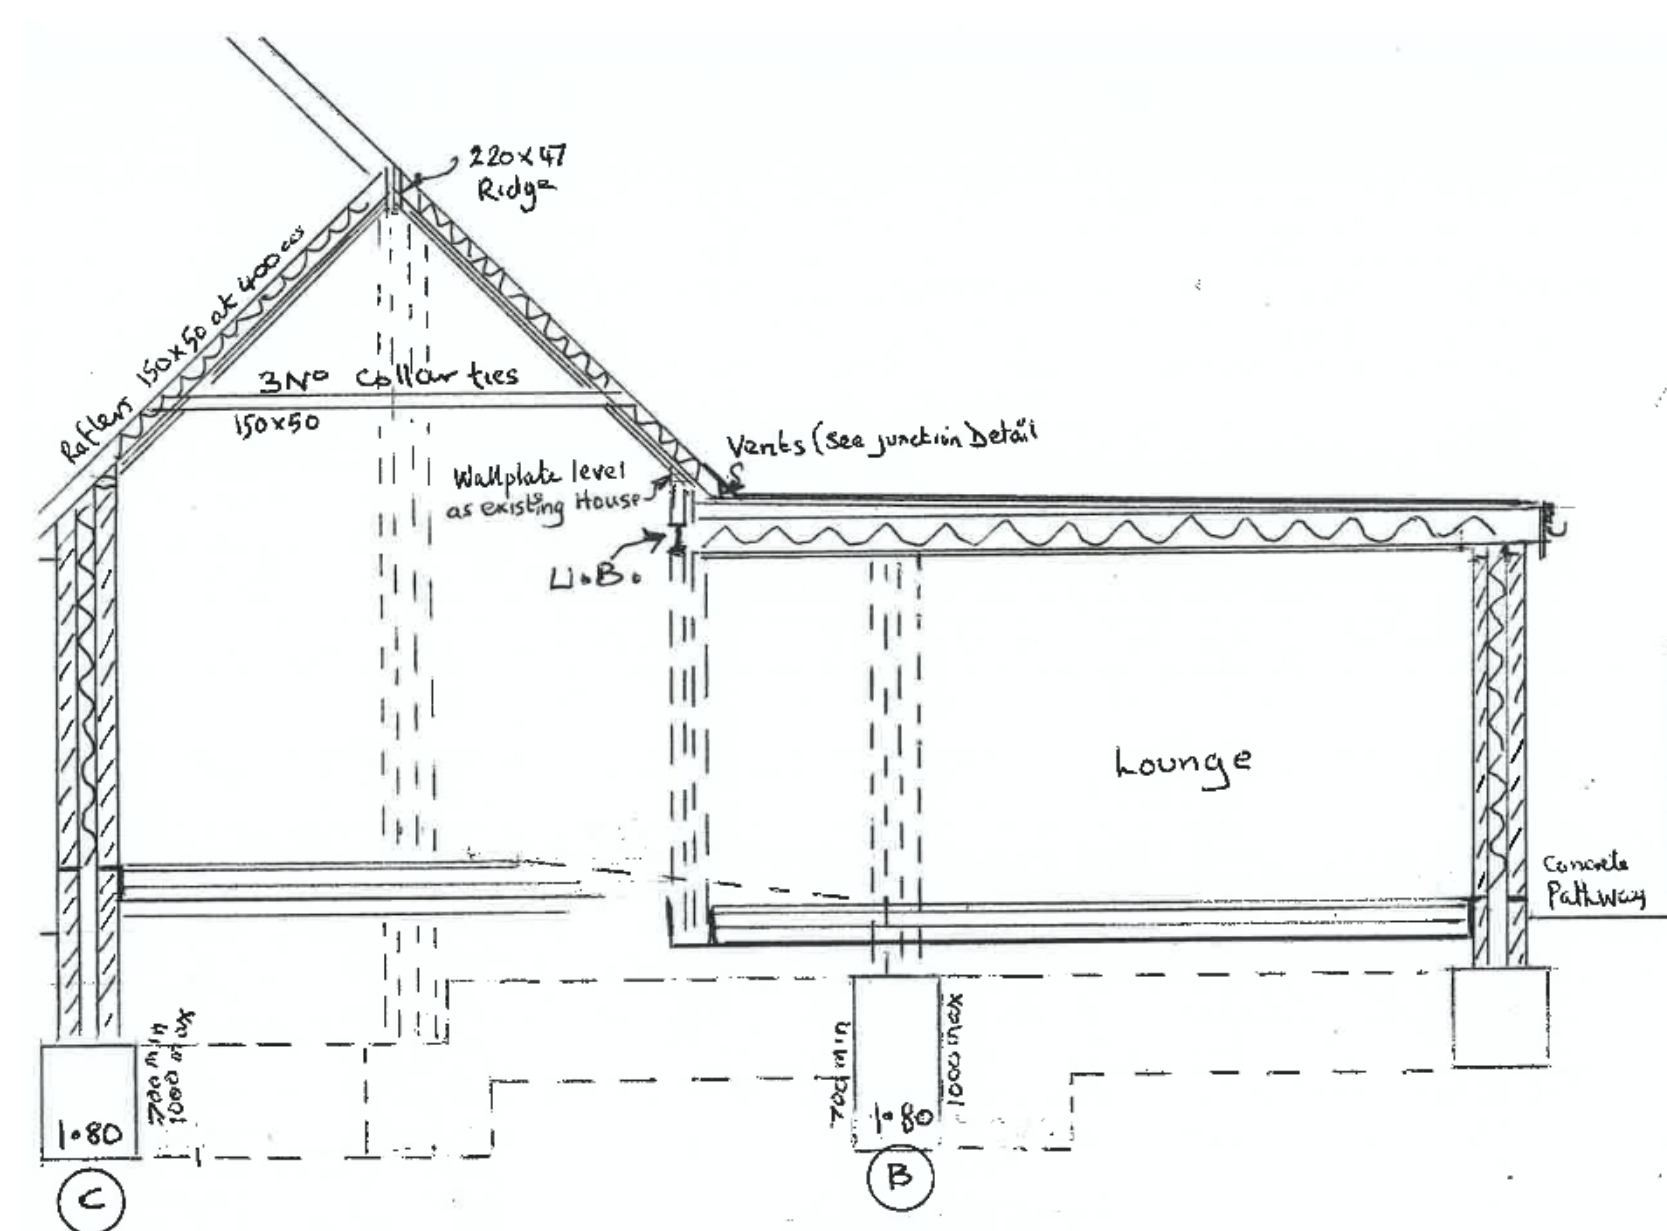


Section Y-Y

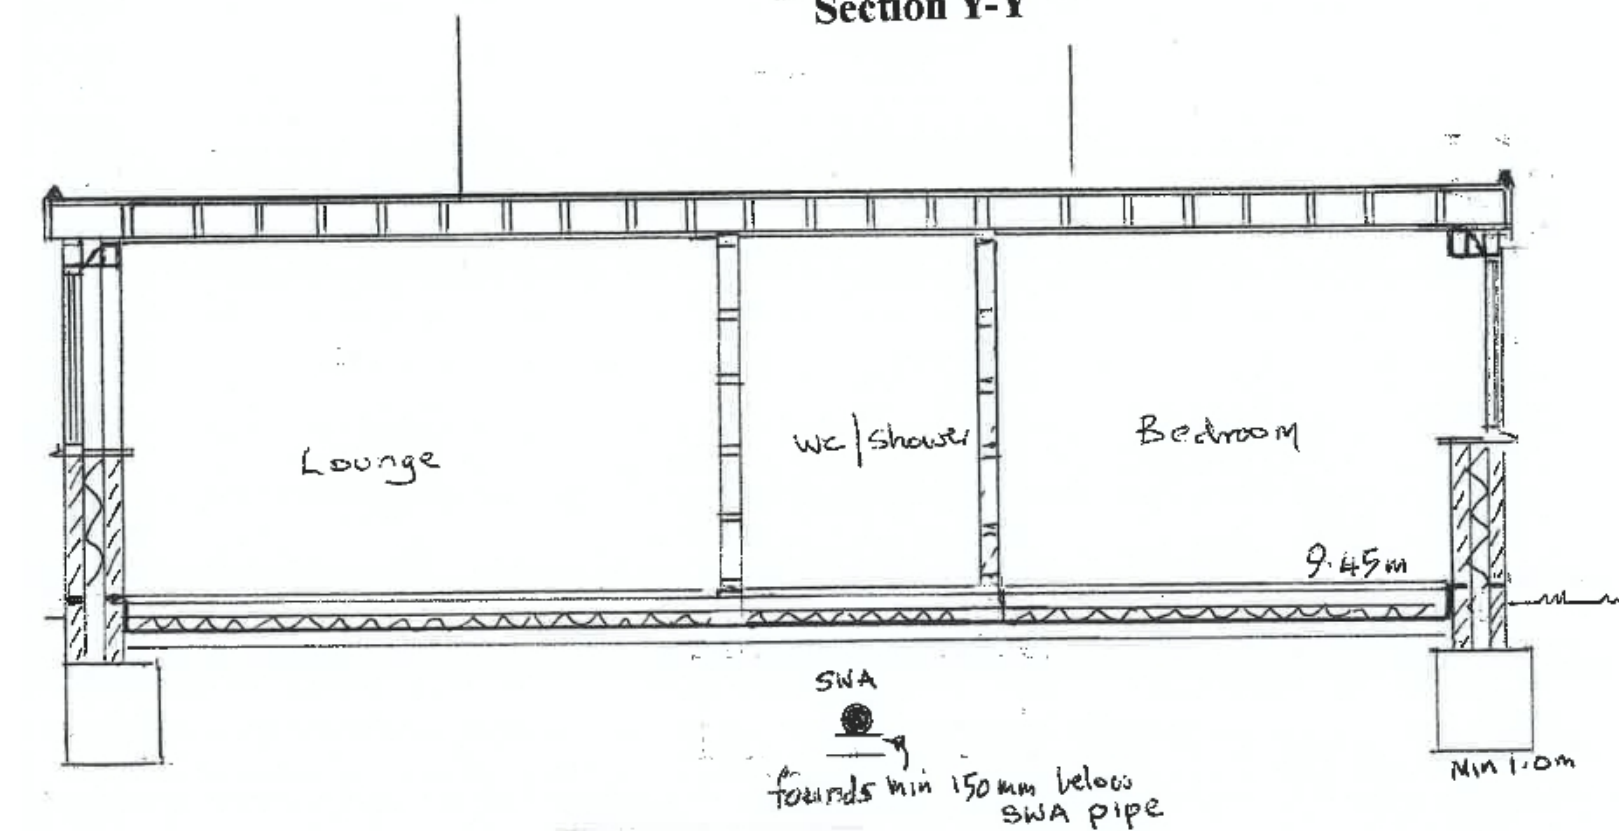


Section X-X

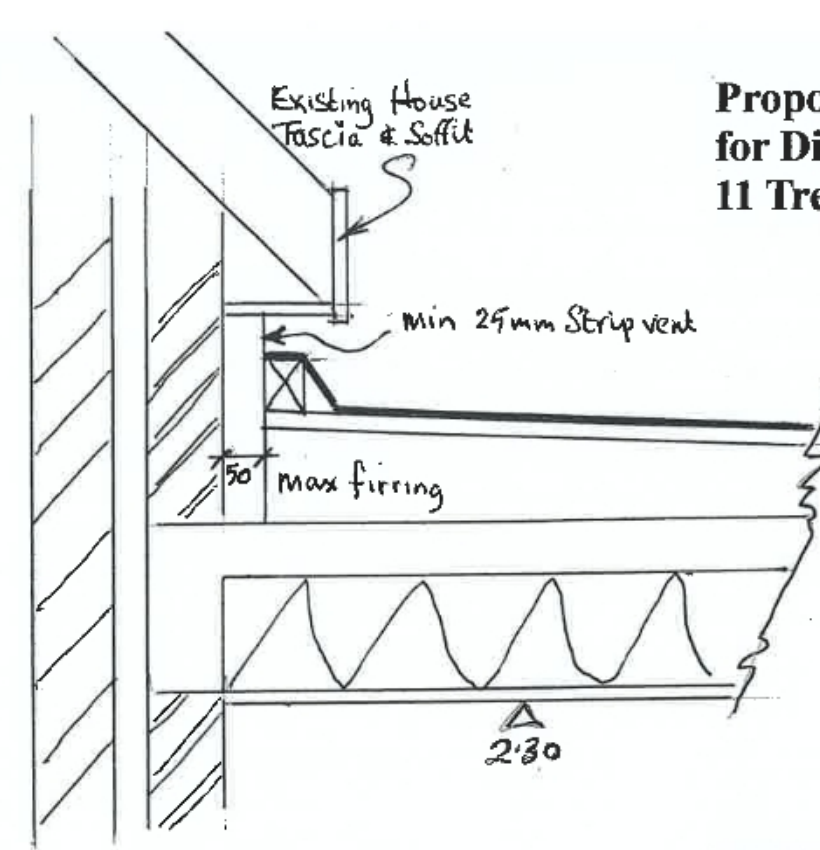

Junction Detail 1:10

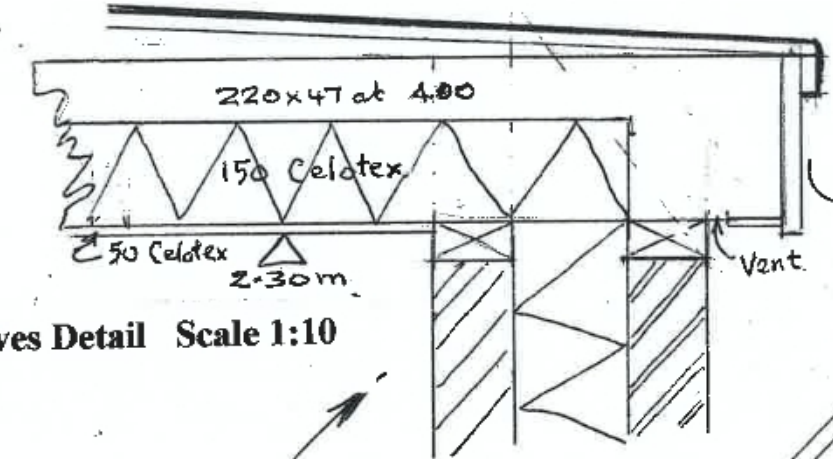

Eaves Detail Scale 1:10

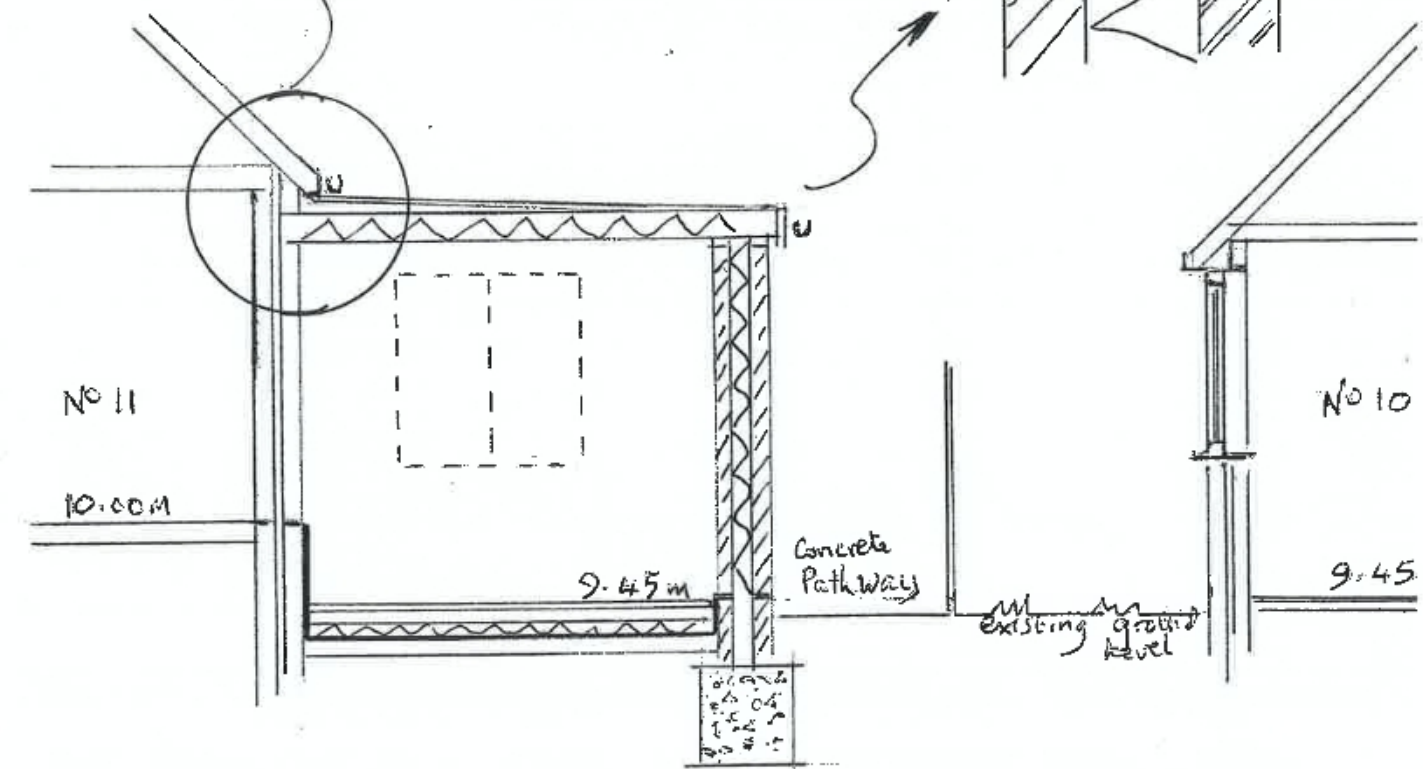

Section Z-Z Sections 1:50

Drawing No. ME/BD/7C/2024
Dated 07/02/2024