




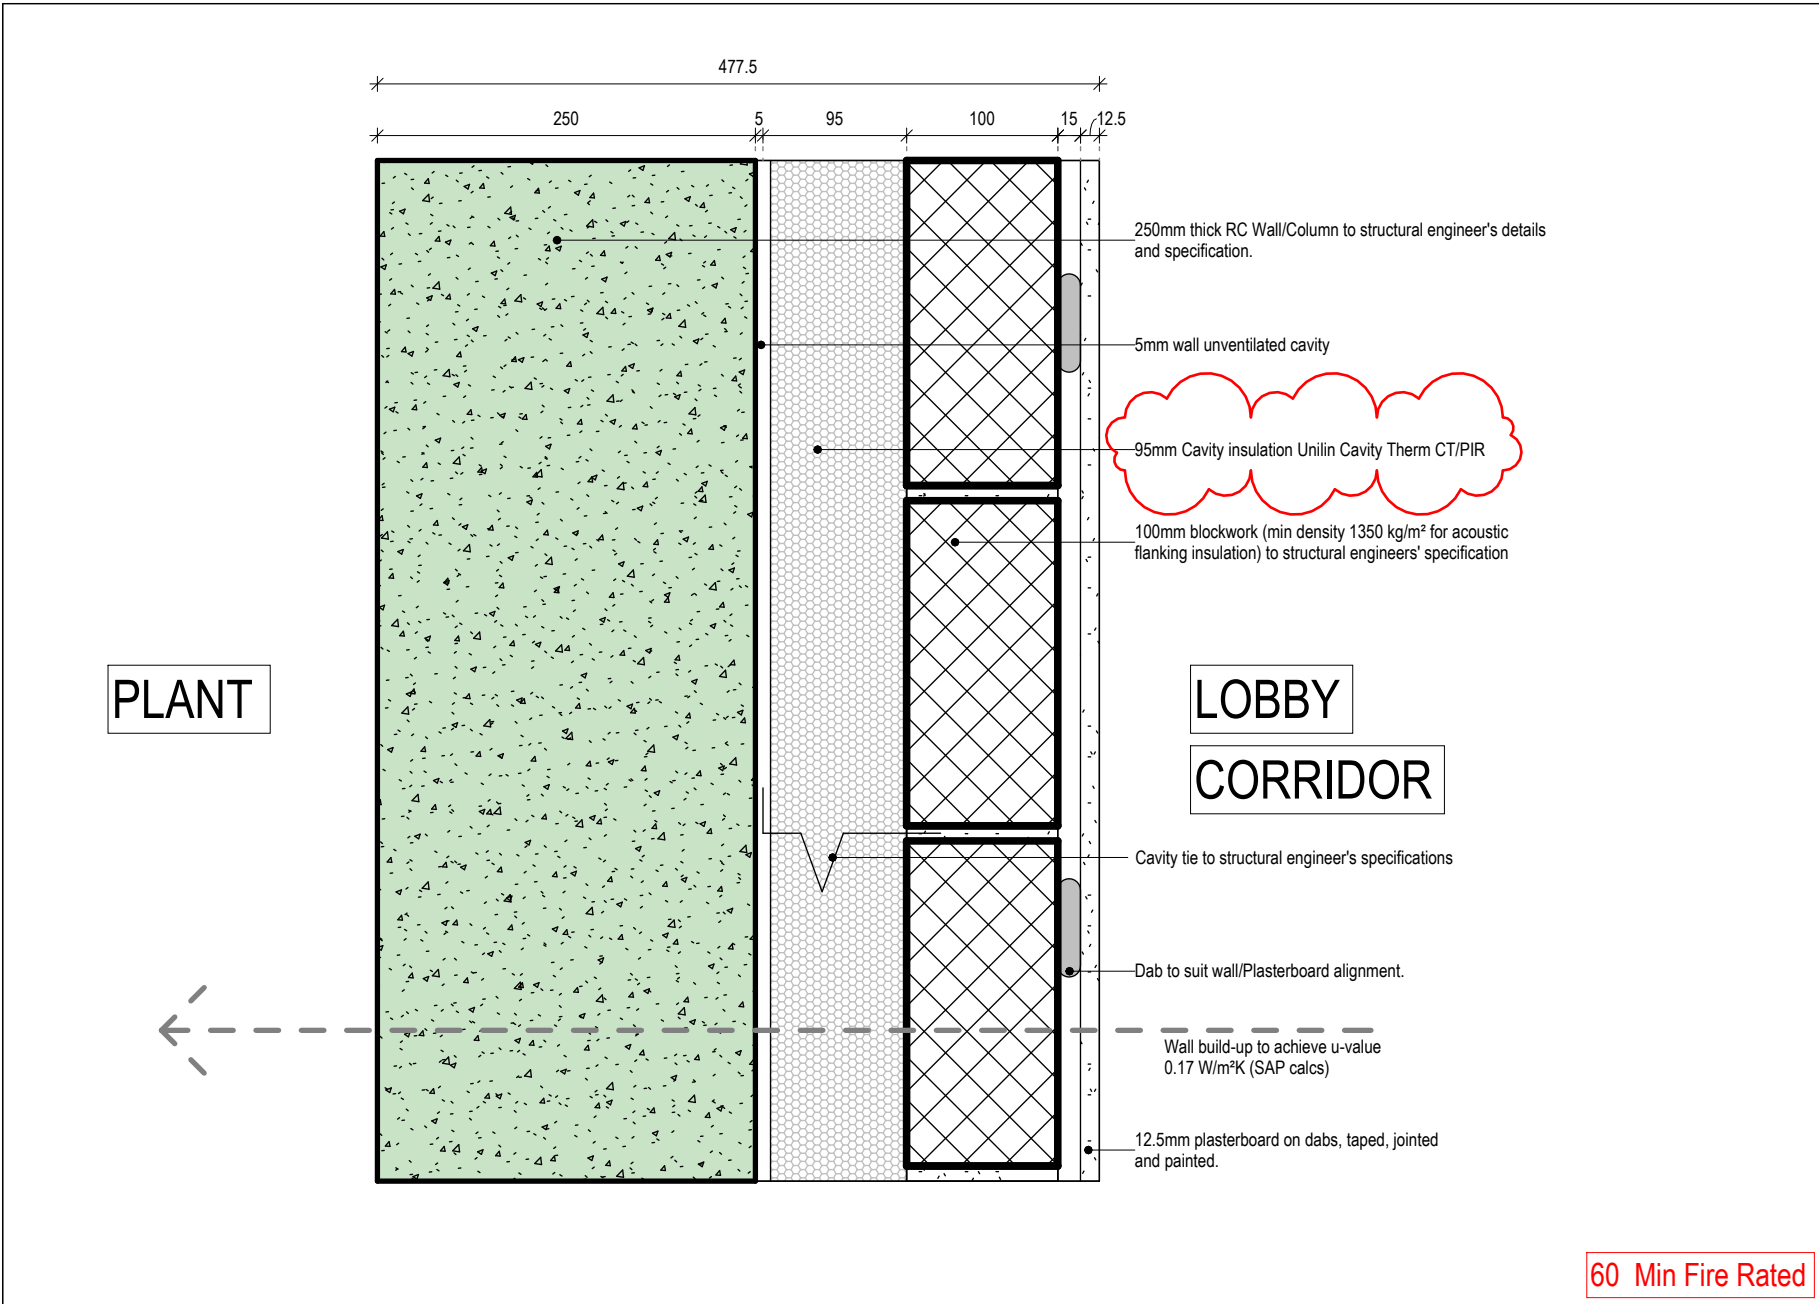


AA37\_477.5\_RC\_Plasterboard

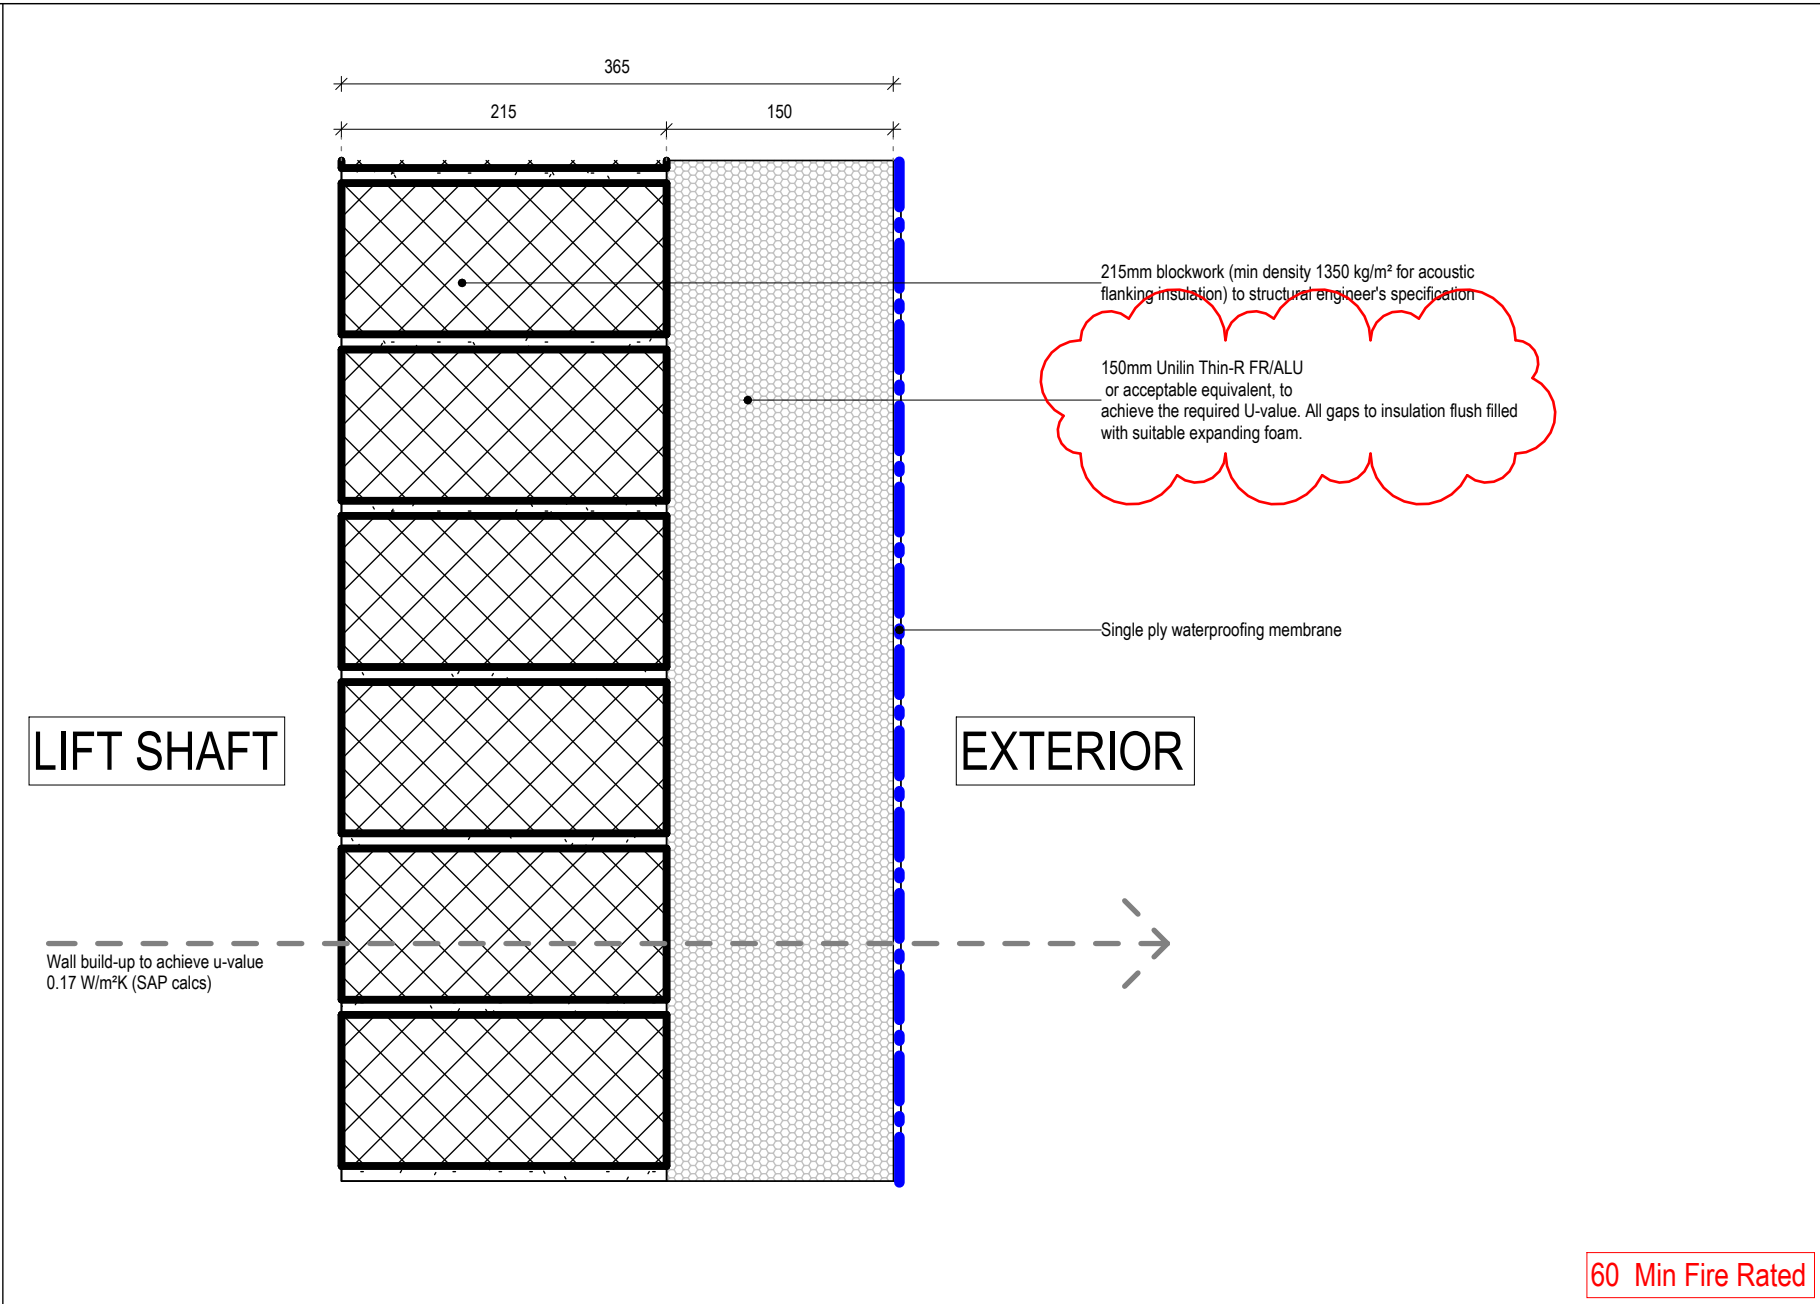


AA38\_377\_Blockwork\_Single Ply

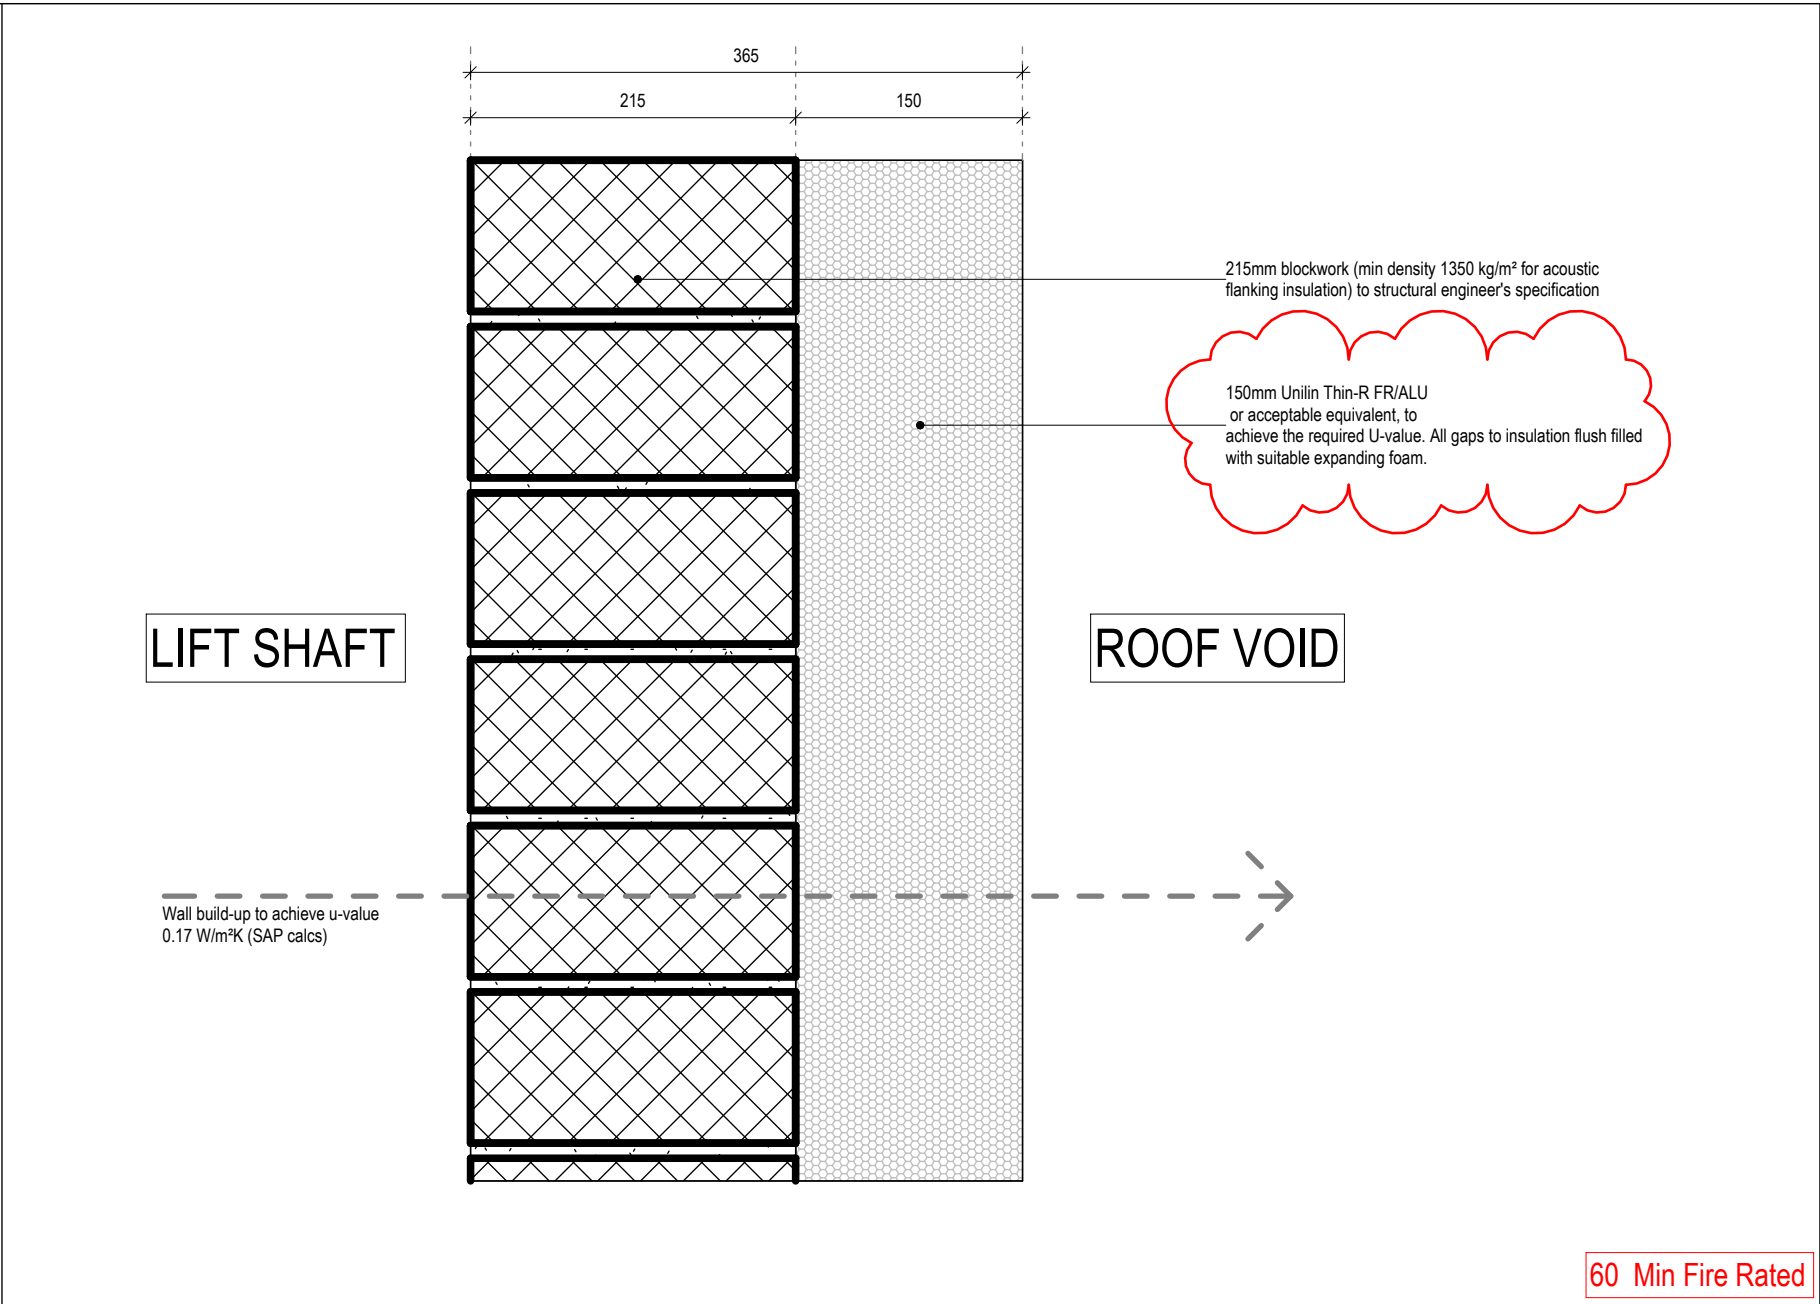


AA39\_365\_Blockwork\_Insulation

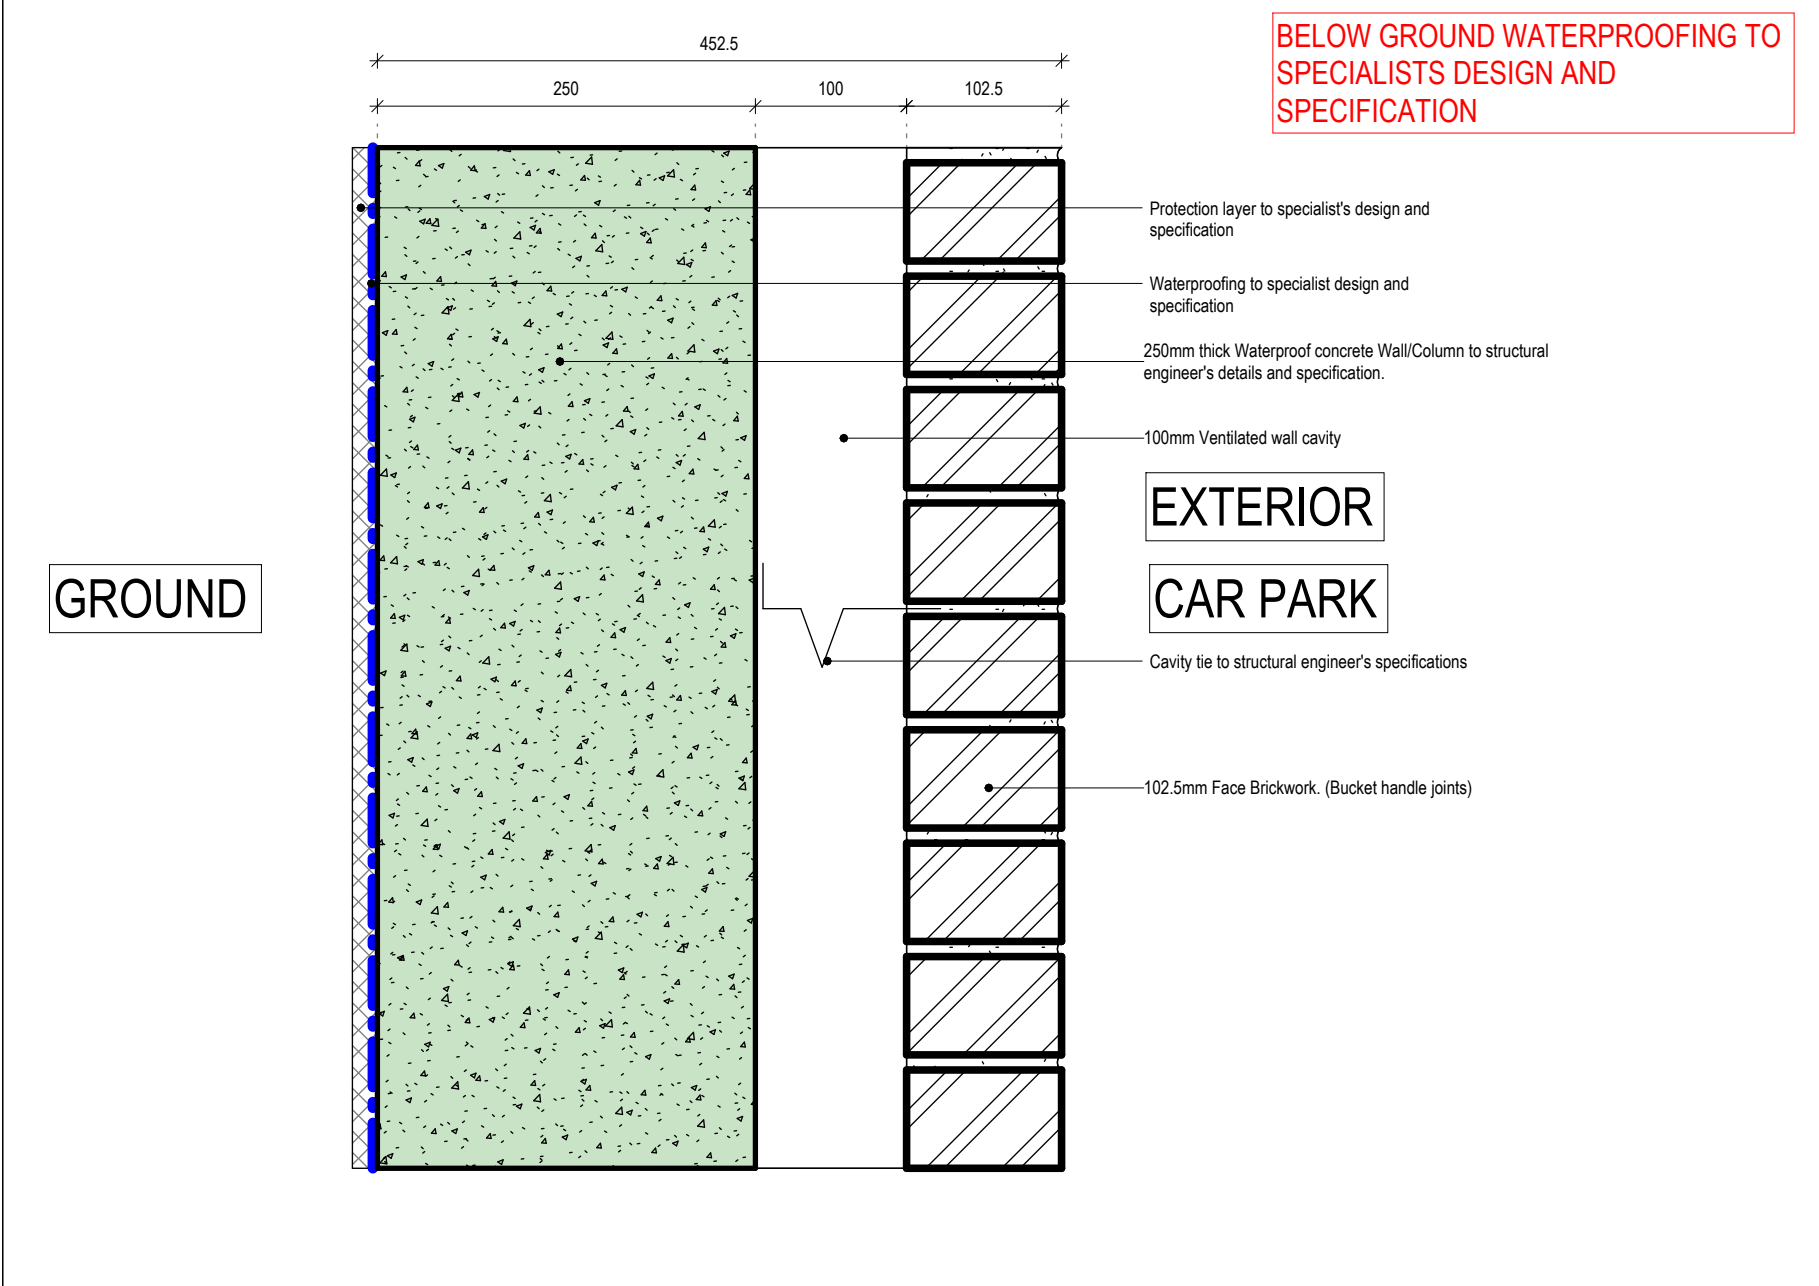


AA40\_452.5\_Brickwork\_RC

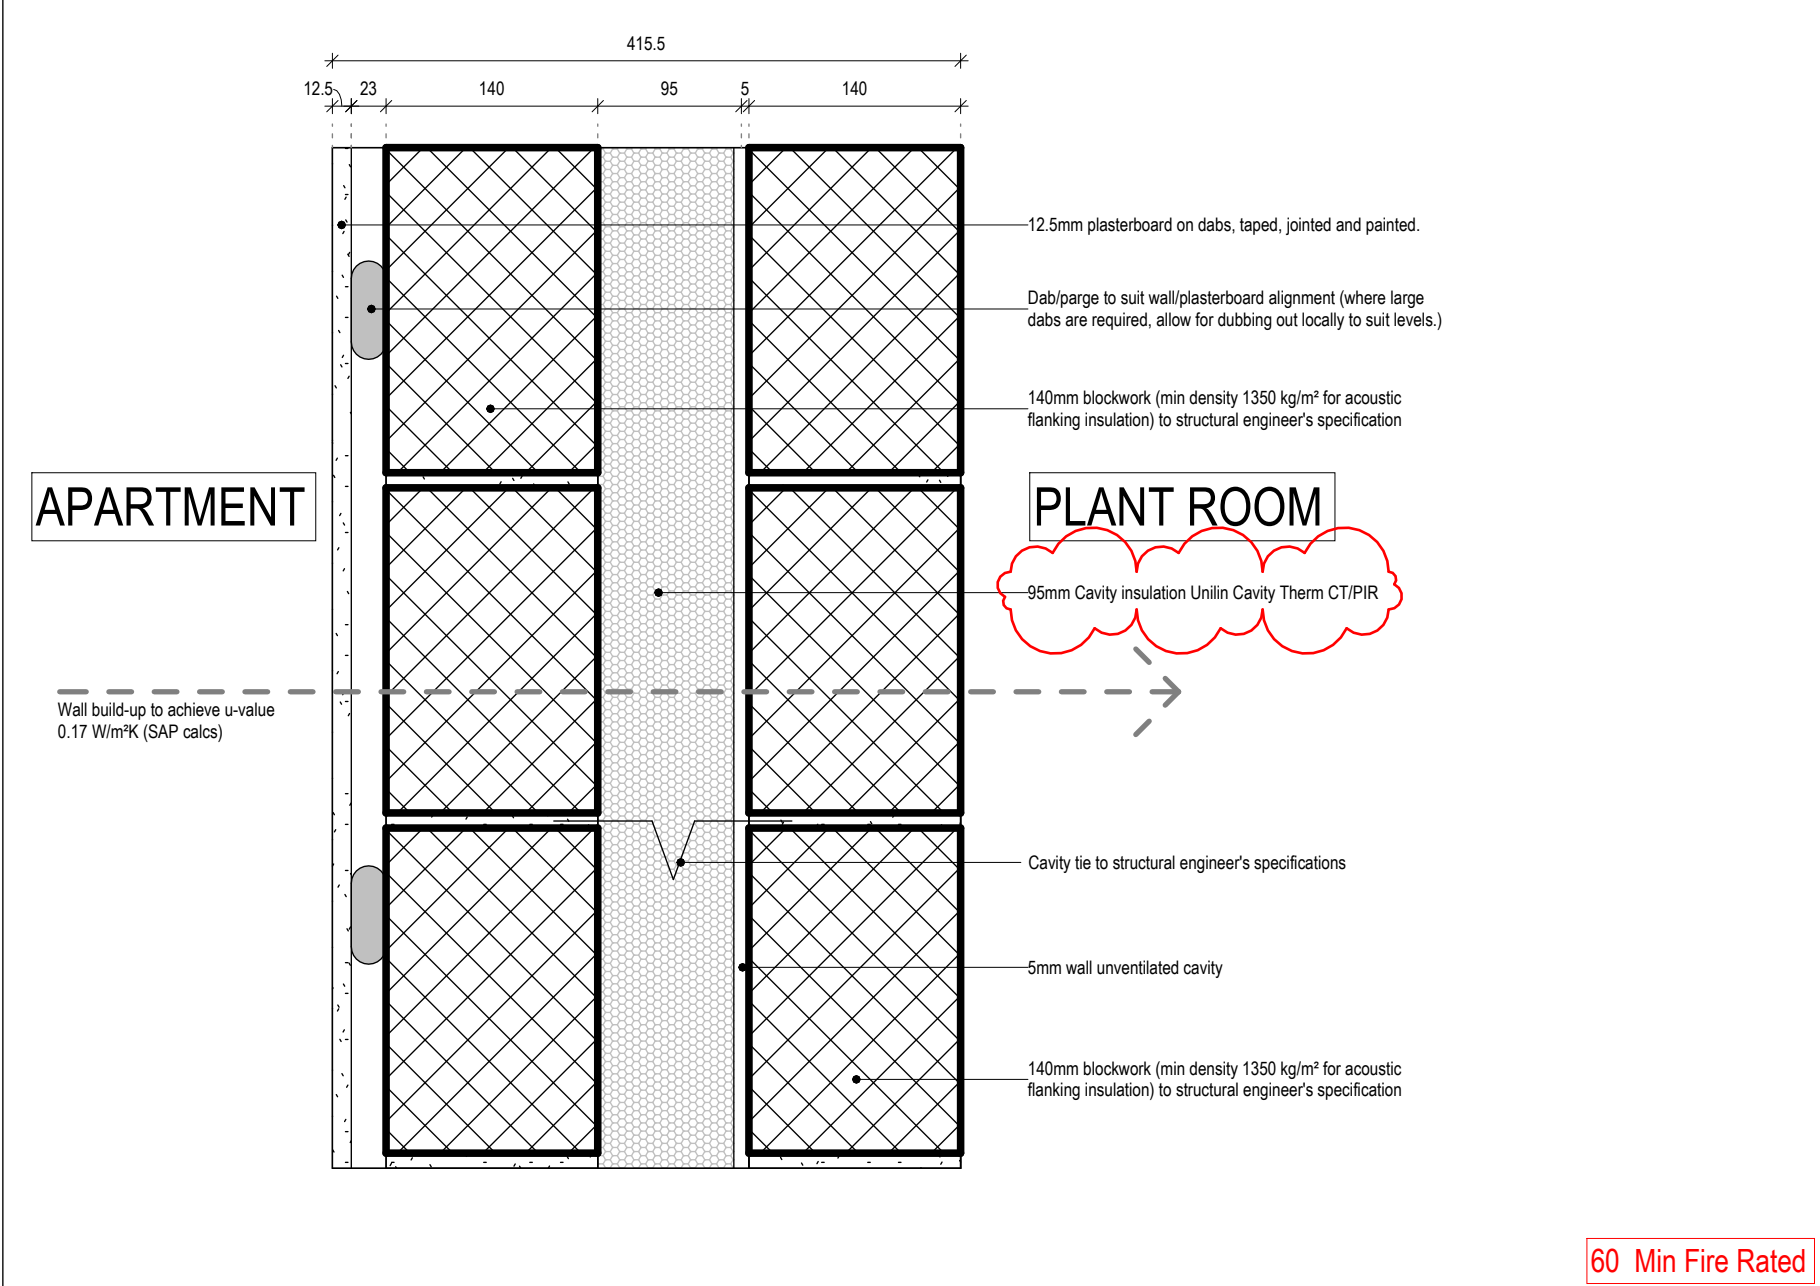


AA41\_415.5\_Blockwork\_Plasterboard

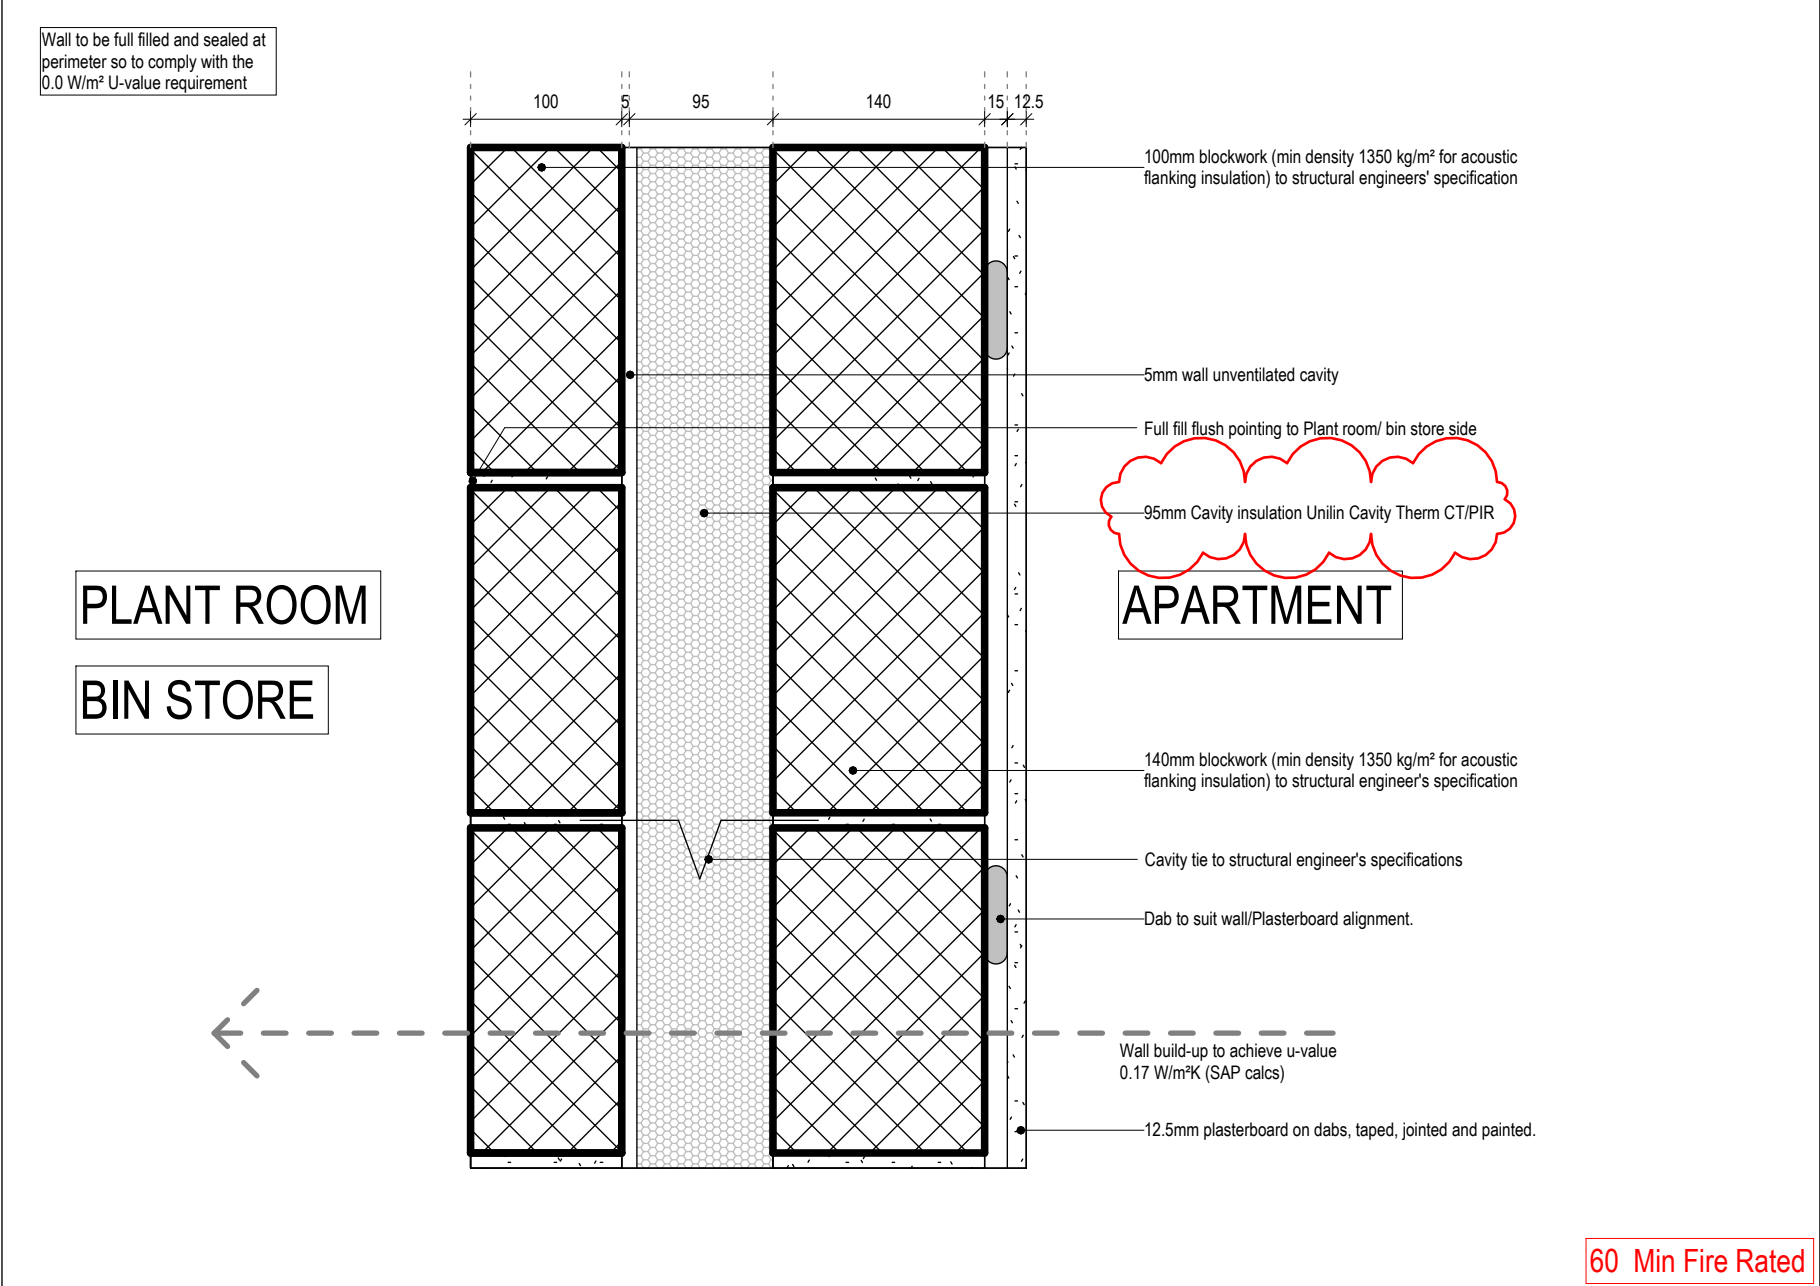


AA42\_367.5\_-Blockwork\_Plasterboard

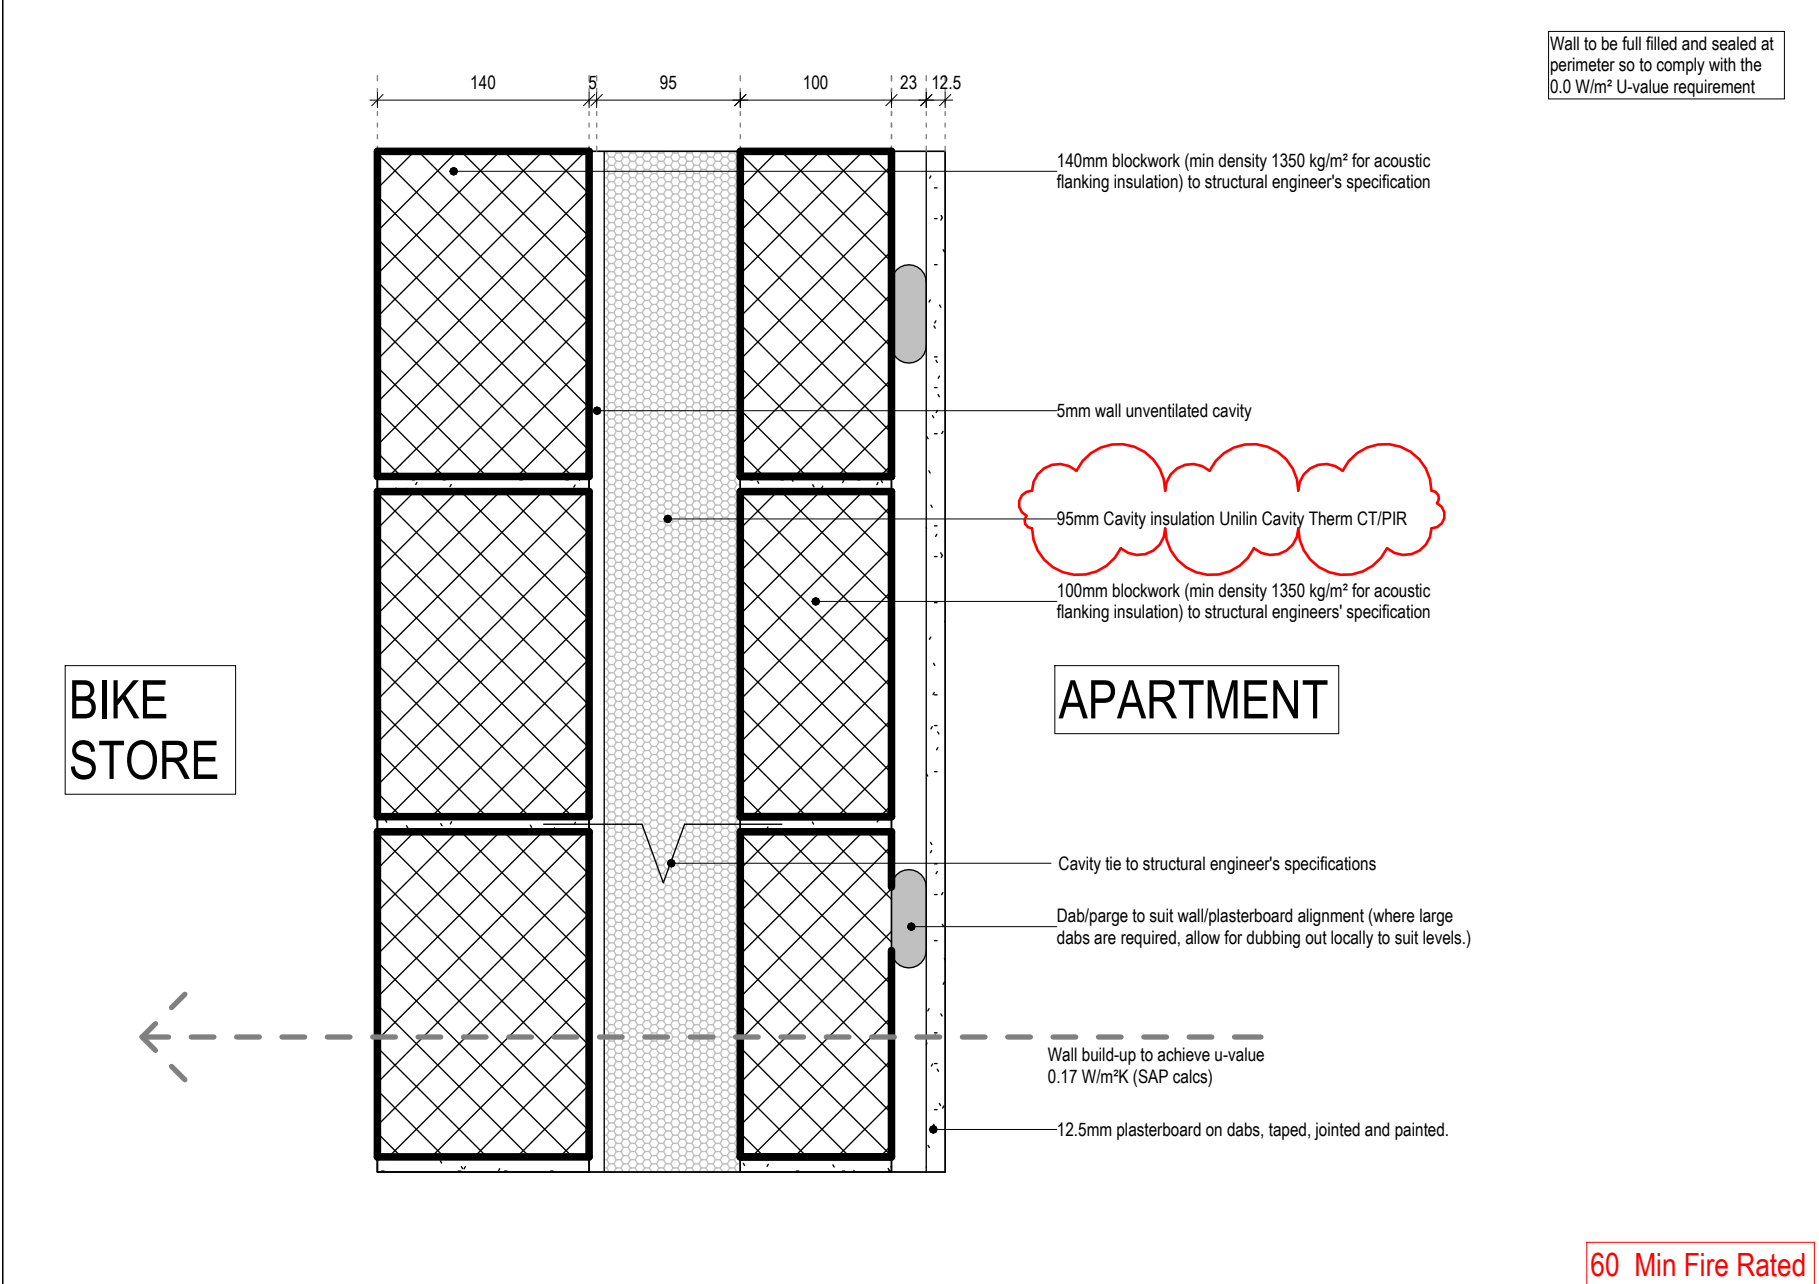

AA43\_375.5\_Blockwork\_Plasterboard

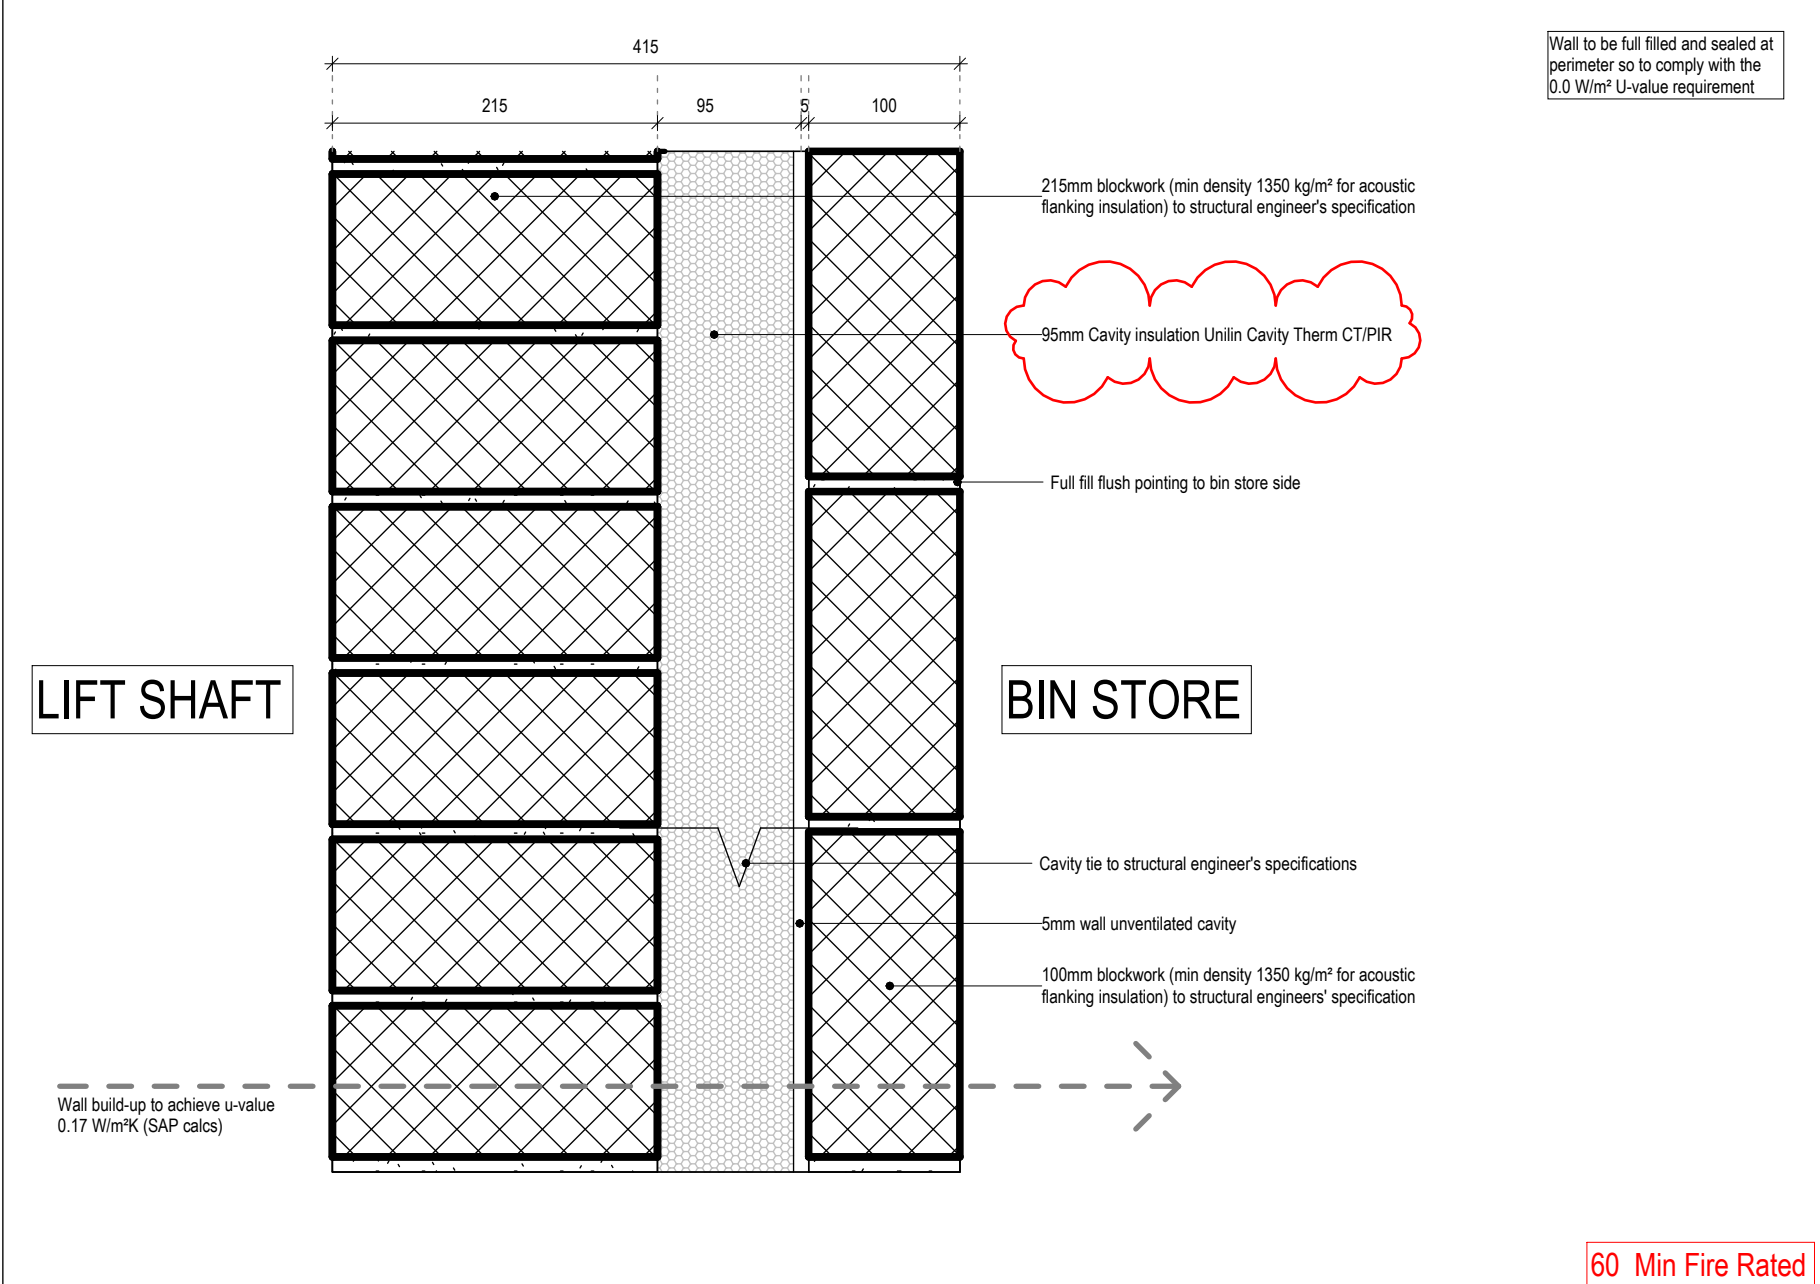

AA44\_415\_2x Blockwork

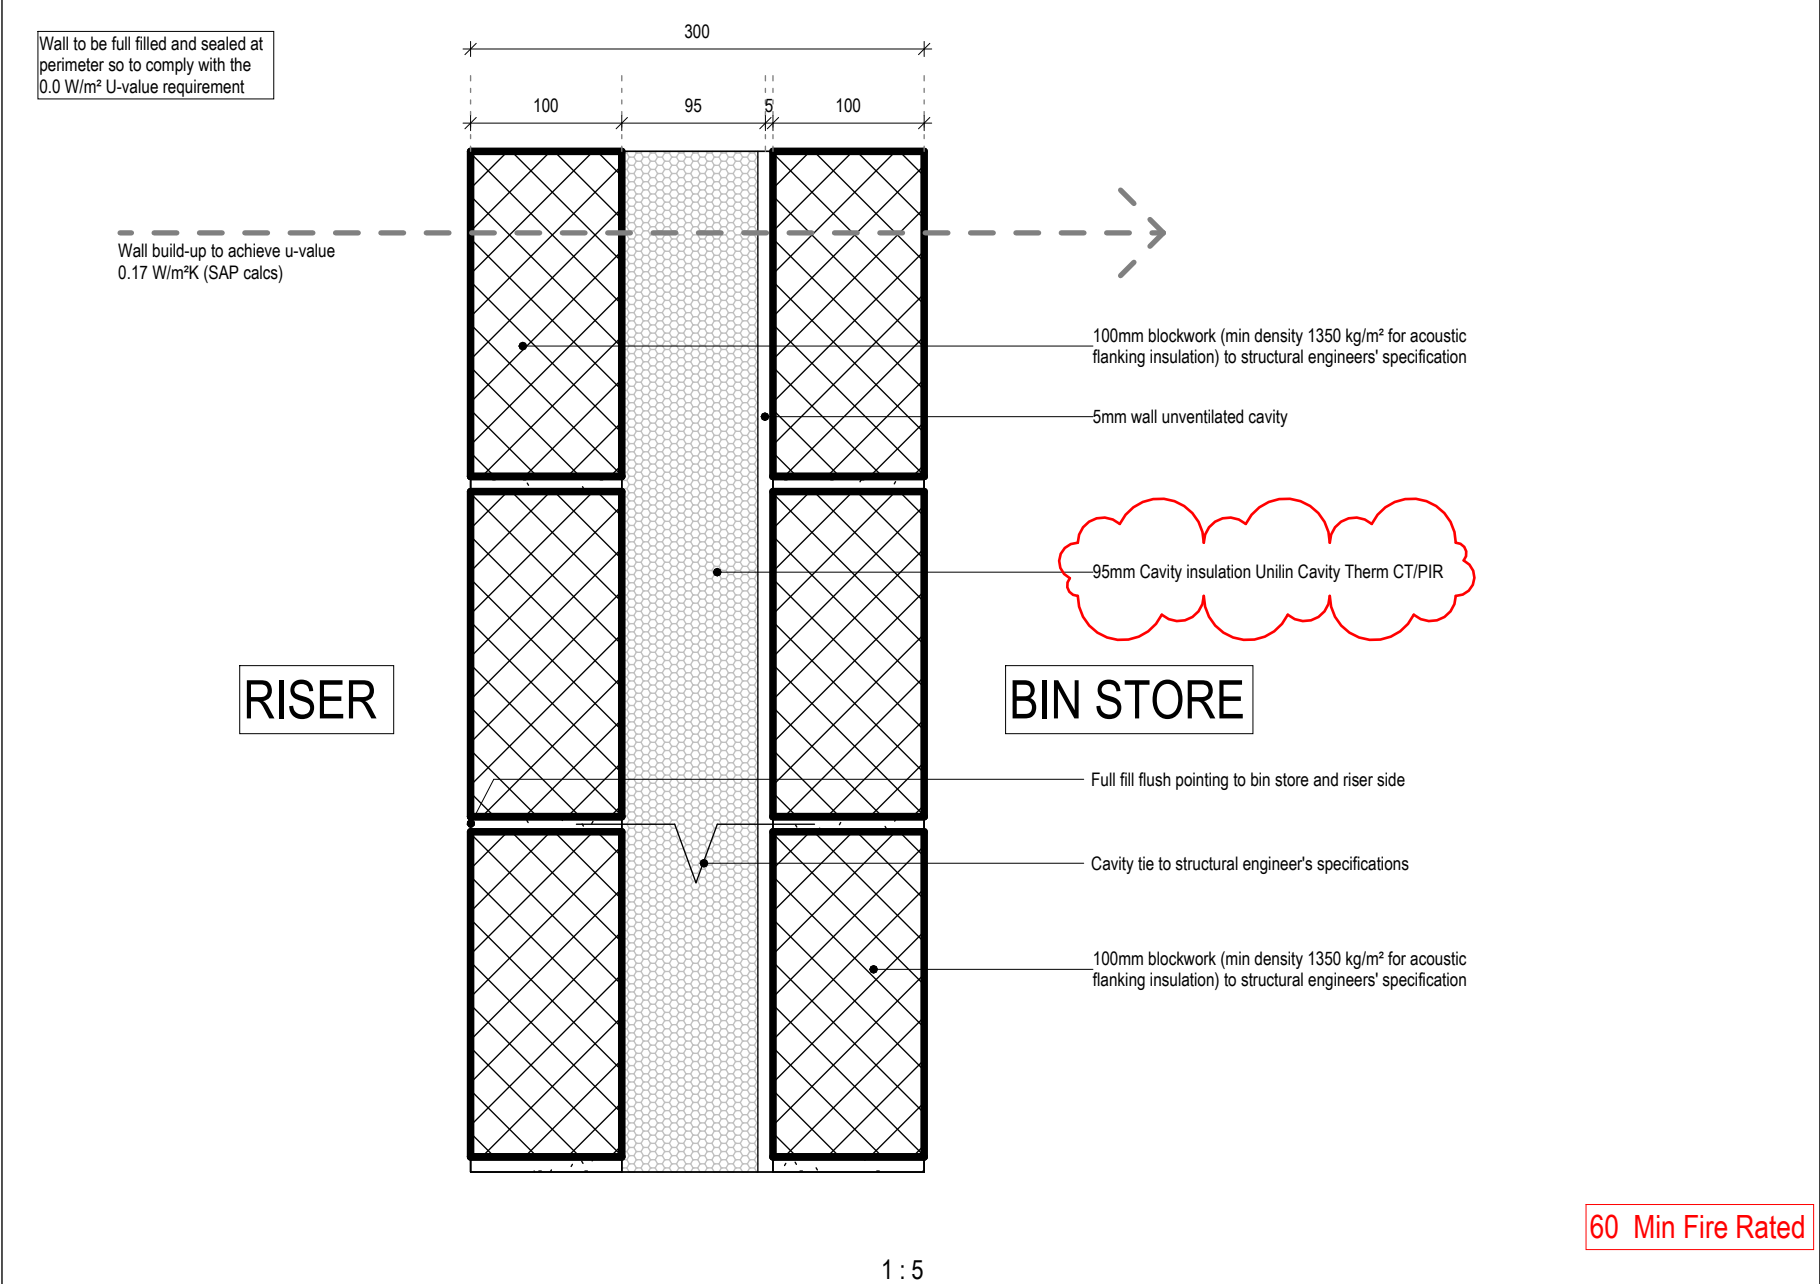

AA45\_300\_2x Blockwork

NOTES

Figured dimensions only are to be taken from this drawing. All dimensions are to be checked on site before any work is put in hand. If in doubt, seek confirmation.

This drawing must be read in conjunction with all other architects detail drawings, schedules and specifications.

All drawings are to be read in conjunction with relevant drawings from other consultants. In case of inconsistencies, seek confirmation.

This drawing must not be copied in whole or in part without the prior written permission of Axis Mason Ltd.

© Copyright Axis Mason Ltd.

| Rev | Description        | Dwn     | Ckd | Date       |
|-----|--------------------|---------|-----|------------|
| B1  | SAP'S ISSUE        | CP/SGAM | AR  | 23/08/2022 |
| T1  | TENDER ISSUE       | MM/YS   | AR  | 10/01/2022 |
| T2  | TENDER 1.2 REVISED | VM/YS   | AR  | 22/06/2022 |

NOTES

DRAWINGS TO BE READ IN CONJUNCTION WITH:

- 1400 SERIES APARTMENT BLOCK PLANS
- 3050 SERIES APARTMENT TYPES
- 4250 SERIES BATHROOM TYPES
- 5450 SERIES CORE PLANS & SECTIONS
- 6200 SERIES APARTMENT BLOCK ELEVATIONS
- 5450 SERIES APARTMENT SECTIONS
- 7220 APARTMENT DETAILS
- 9600 APARTMENT FINISHES SCHEDULE
- NBS SPECIFICATION

REFER TO STRUCTURAL ENGINEER'S DRAWINGS FOR BLOCKWORK DENSITY AND LOAD BEARING. LOW DENSITY THERMAL BLOCKS TO BE USED FOR EXTERNAL WALLS WHERE POSSIBLE.

**AXIS MASON**

160 Borough High Street,  
London, SE1 1LB  
0207 231 5558 WWW.AXISMASON.COM

LONDON GLASGOW JERSEY GDANSK DUBLIN

Client

Eastleigh Borough Council

Project:

Lower Acre, One Horton Heath

Drawing title

Construction Types\_Apartments\_Walls

Wall type AA Sheet 5 of 7

Scale @ A1

As indicated

Date:

AUGUST 2022

Project

AR

Issue

TENDER

Co-ordinator

Job. No.

4101

Drawing No.

AXM - ZZ - ZZ - DR - A - 7055

Revision:

T2