
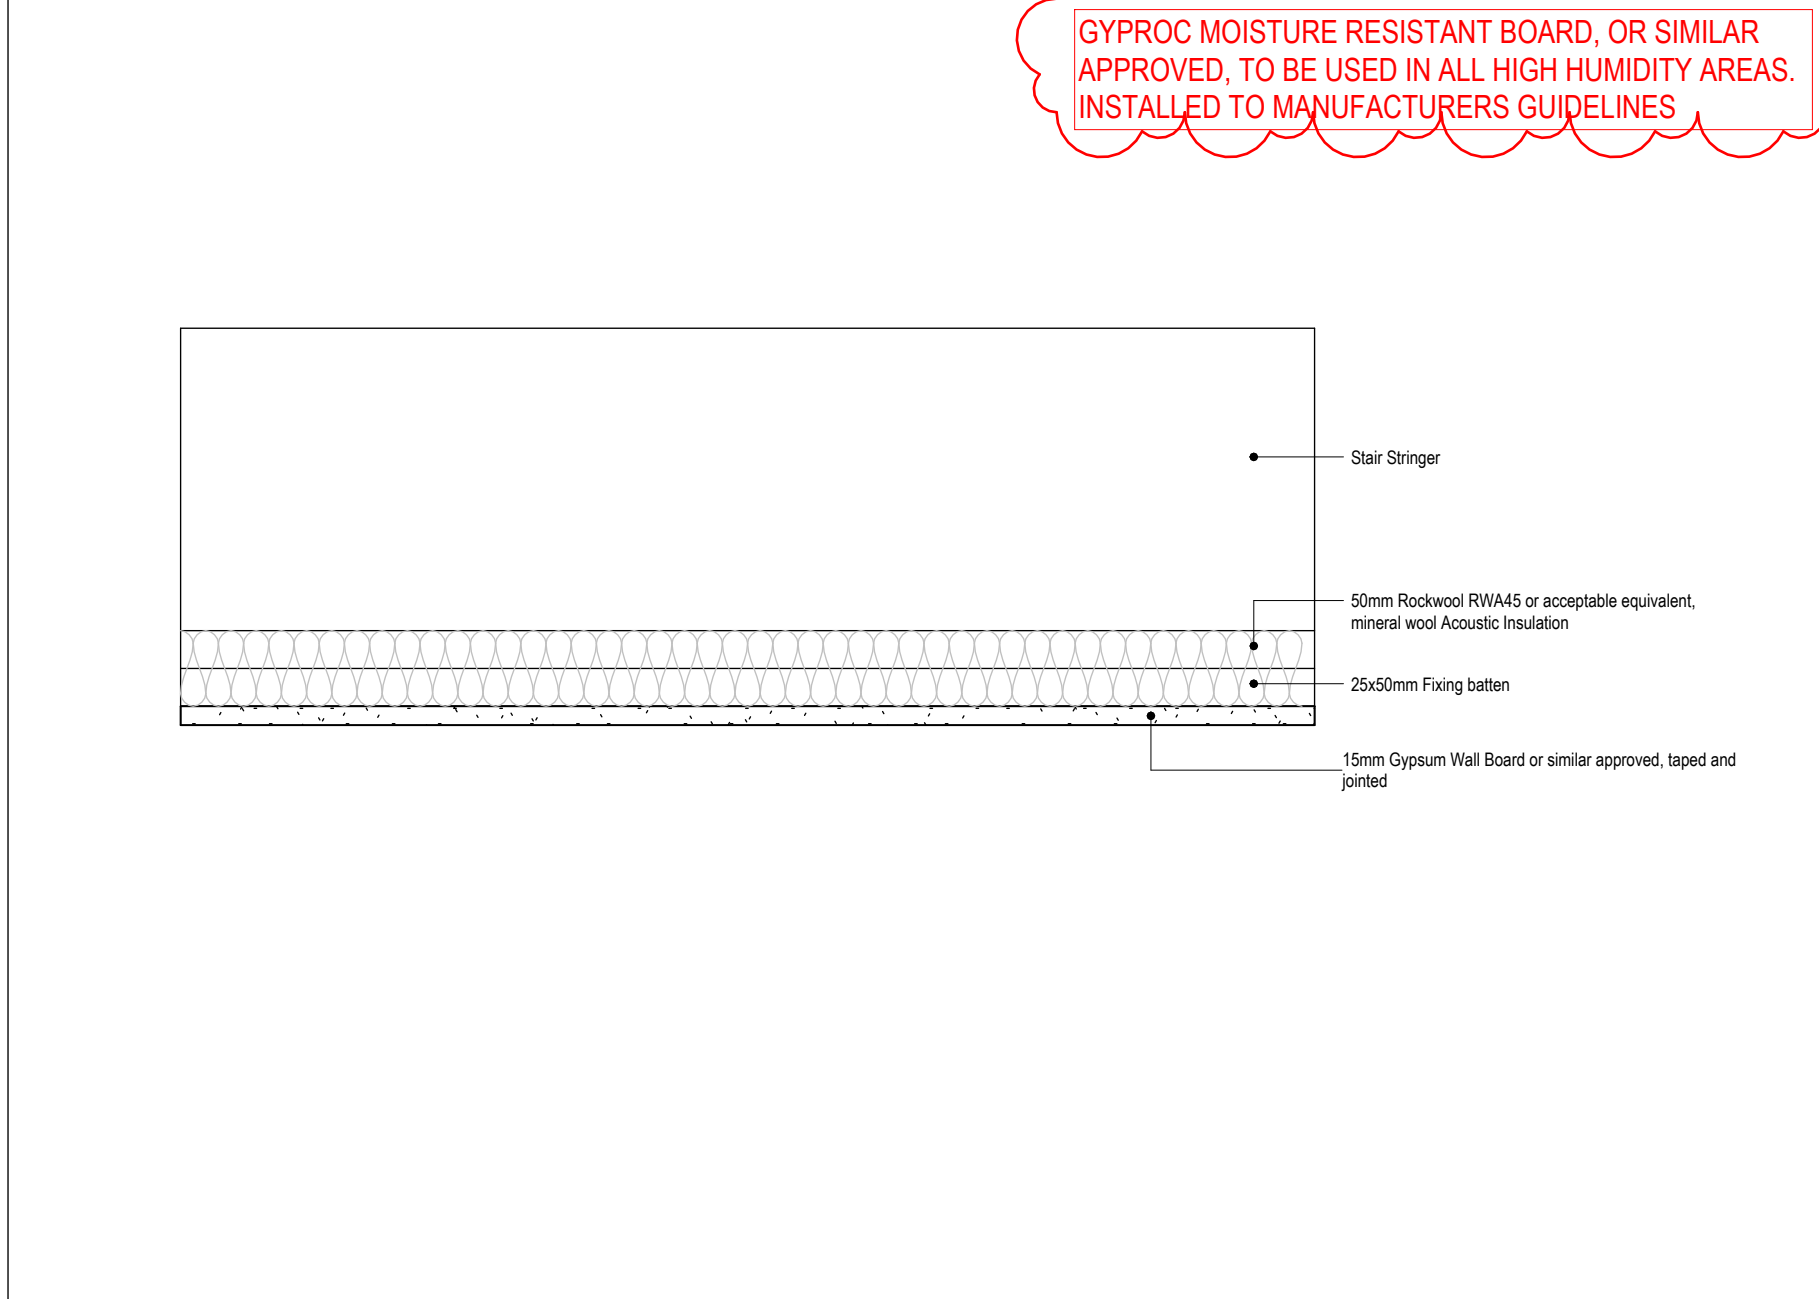
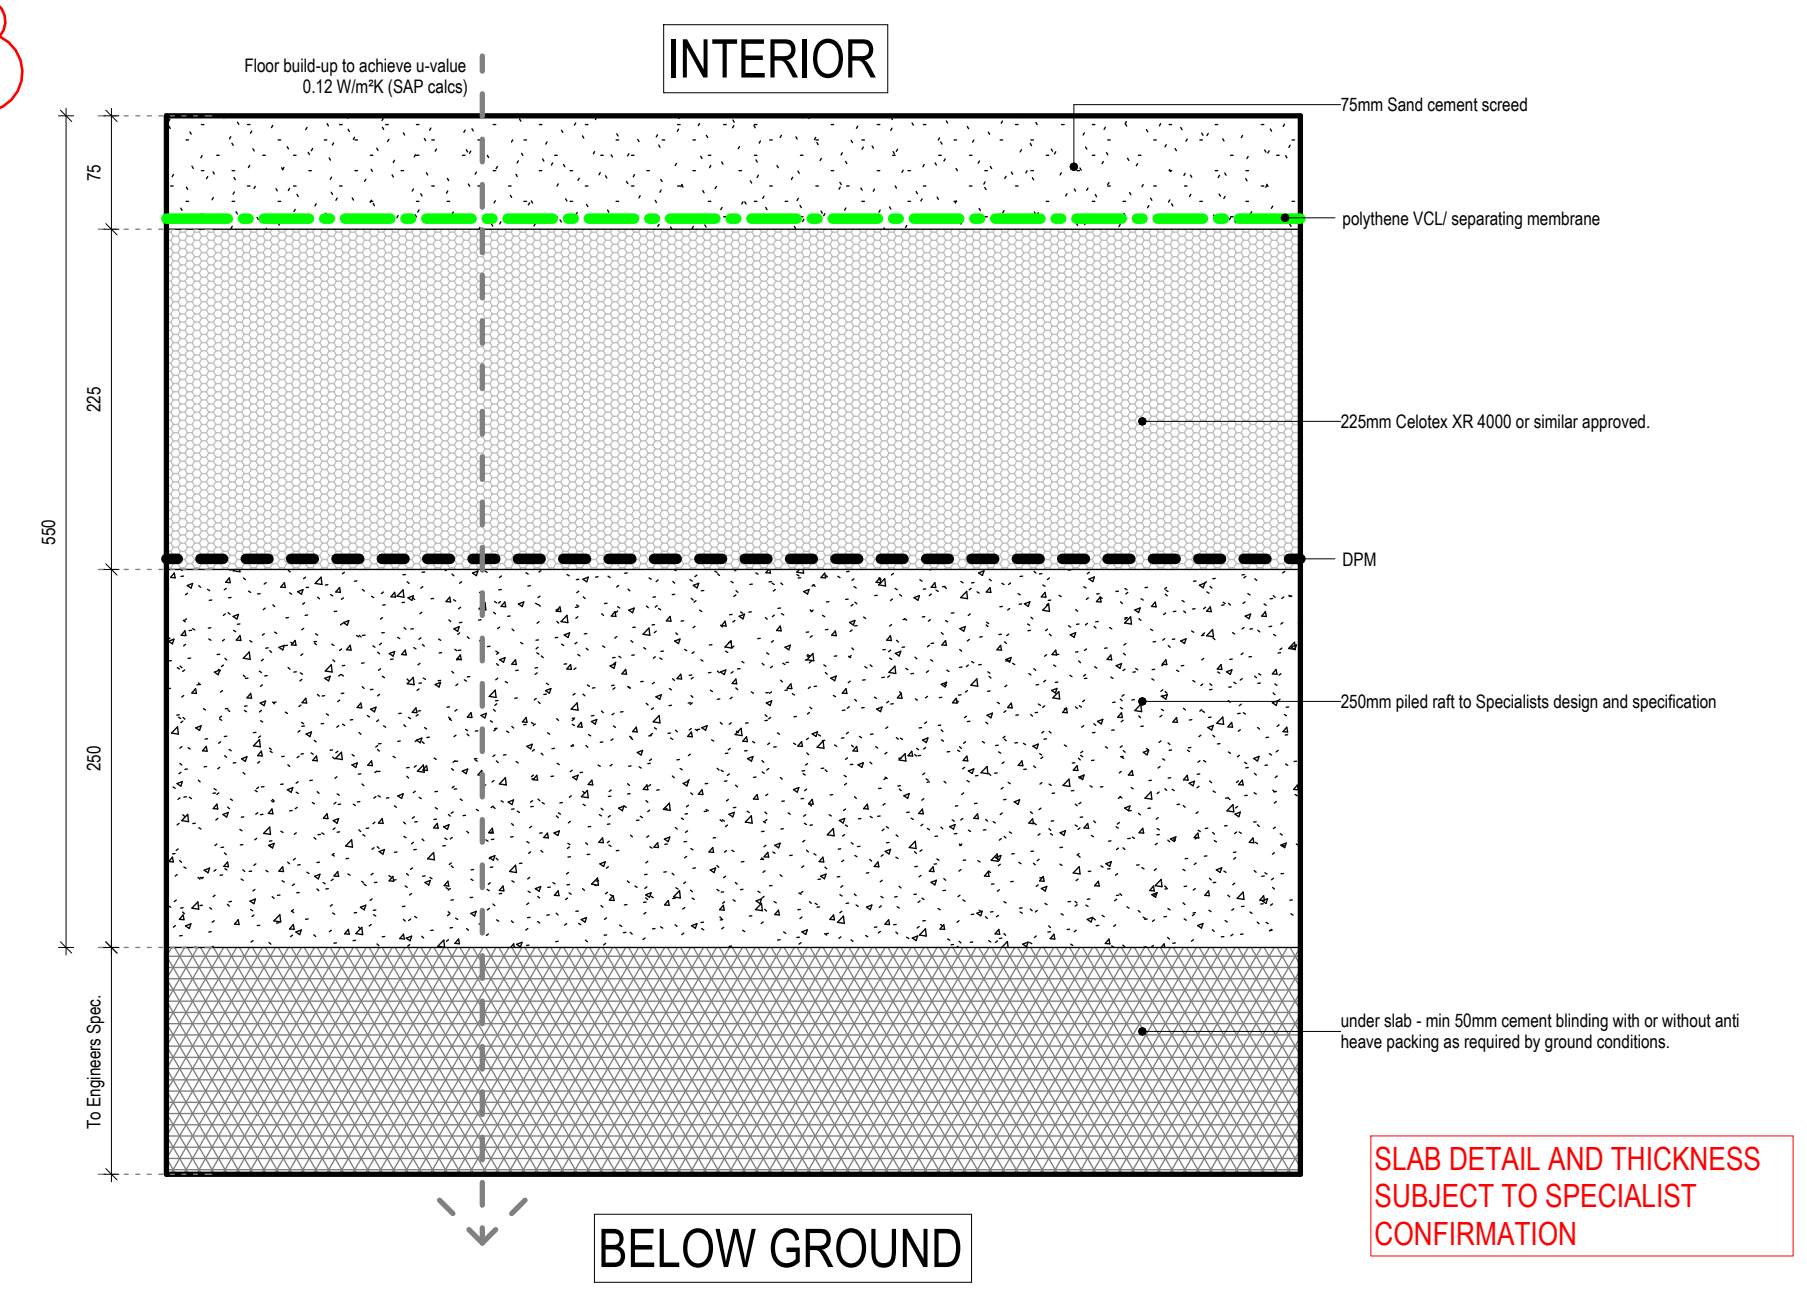


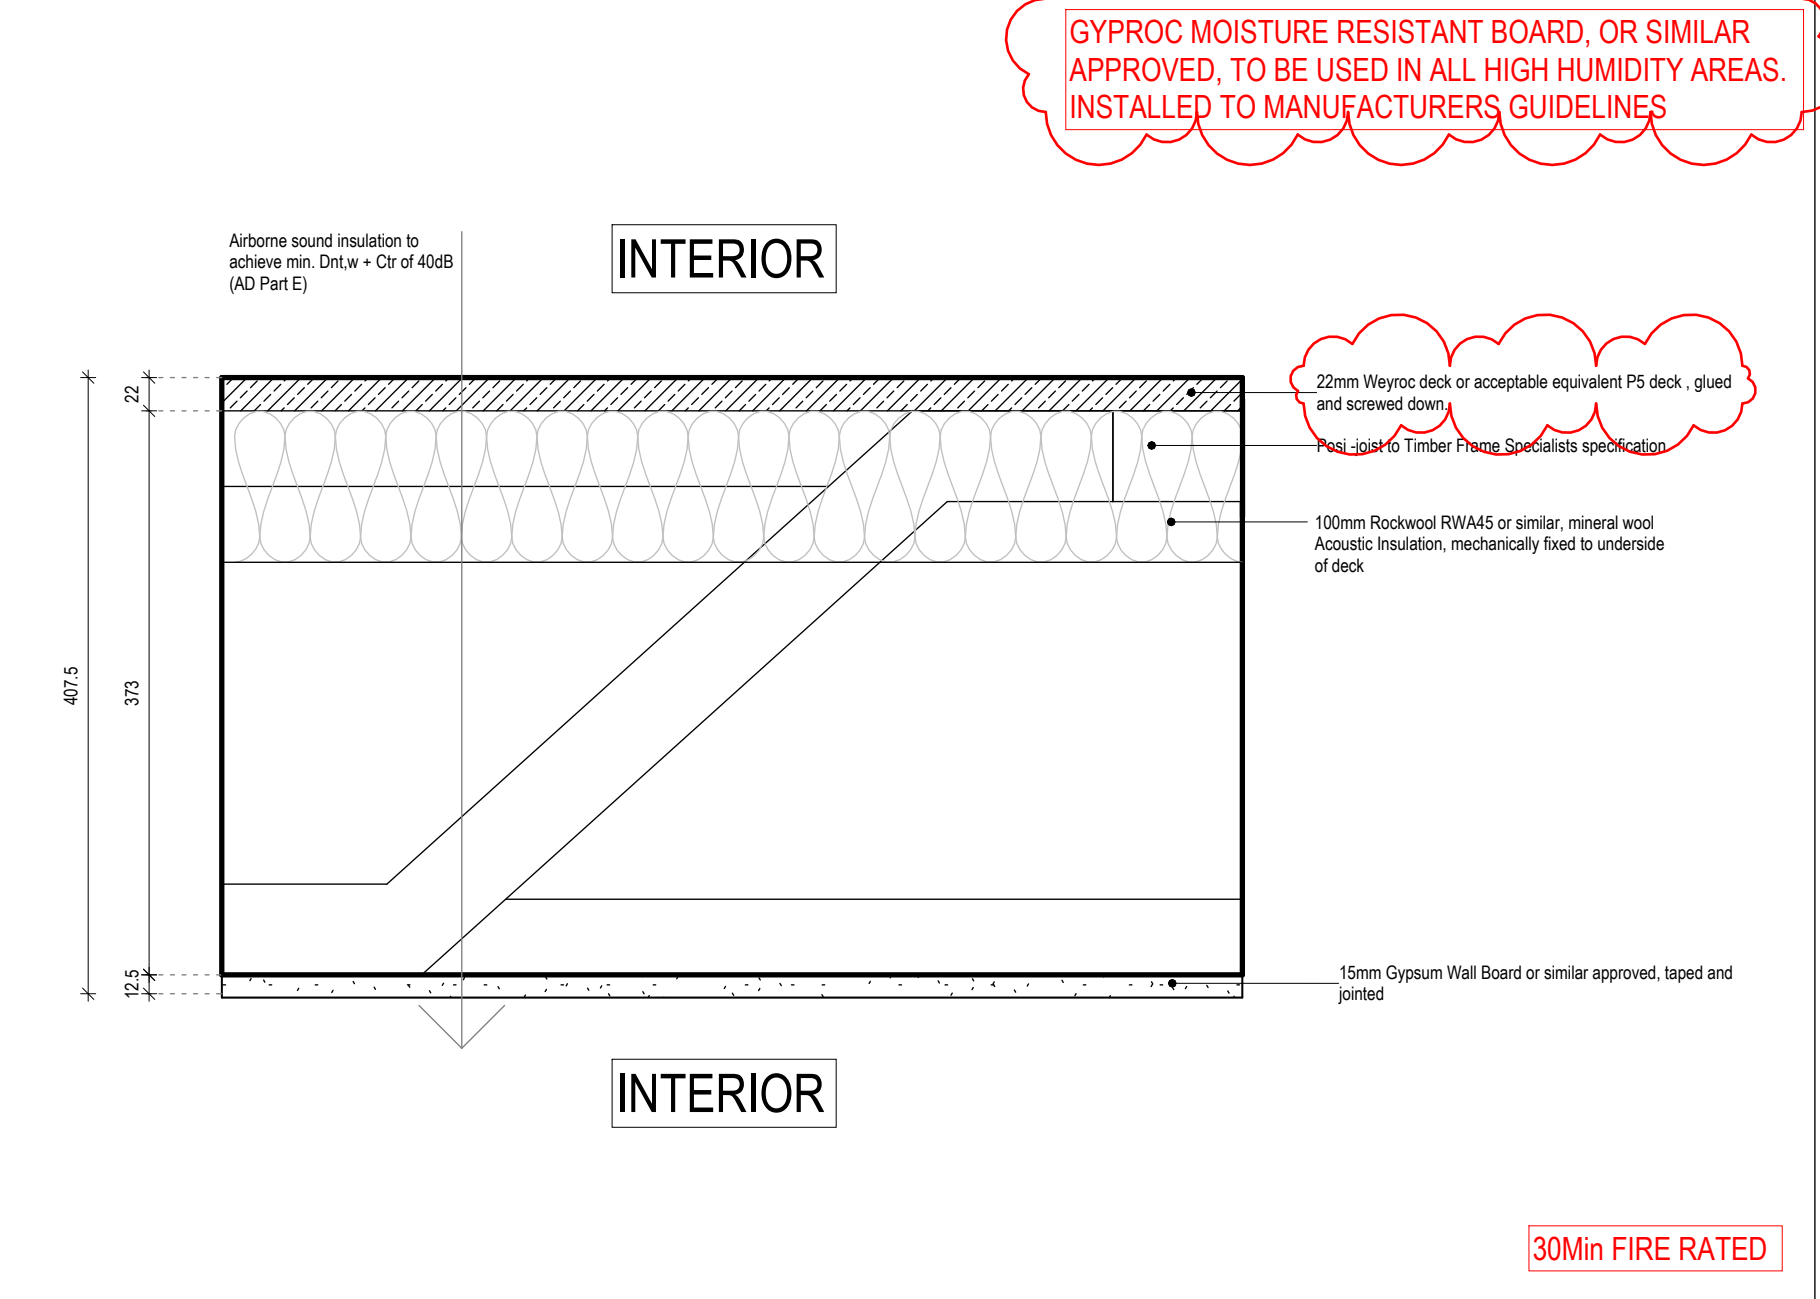

NOTES

Figured dimensions only are to be taken from this drawing. All dimensions are to be checked on site before any work is put in hand. If in doubt, seek confirmation.

This drawing must be read in conjunction with all other architects detail drawings, schedules and specifications.

All drawings are to be read in conjunction with relevant drawings from other consultants. In case of inconsistencies, seek confirmation.

This drawing must not be copied in whole or in part without the prior written permission of Axis Mason Ltd.


© Copyright Axis Mason Ltd

Rev	Description	Dwn	Ckd	Date
B1	DRAFT ISSUE	CW	VM	13/07/2022
T1	TENDER ISSUE	DA/SG/CP/AM/CW	VM	29/11/2022
T2	1.2 REVISED TENDER	DA/ST	VM	23/06/2023

HF10_373mm-Posi-Deck

HF11_250mm-Concrete_150mm-Insulation_65mm-Screed

HF12_12.5mm Gyproc Moisture Resistant Board

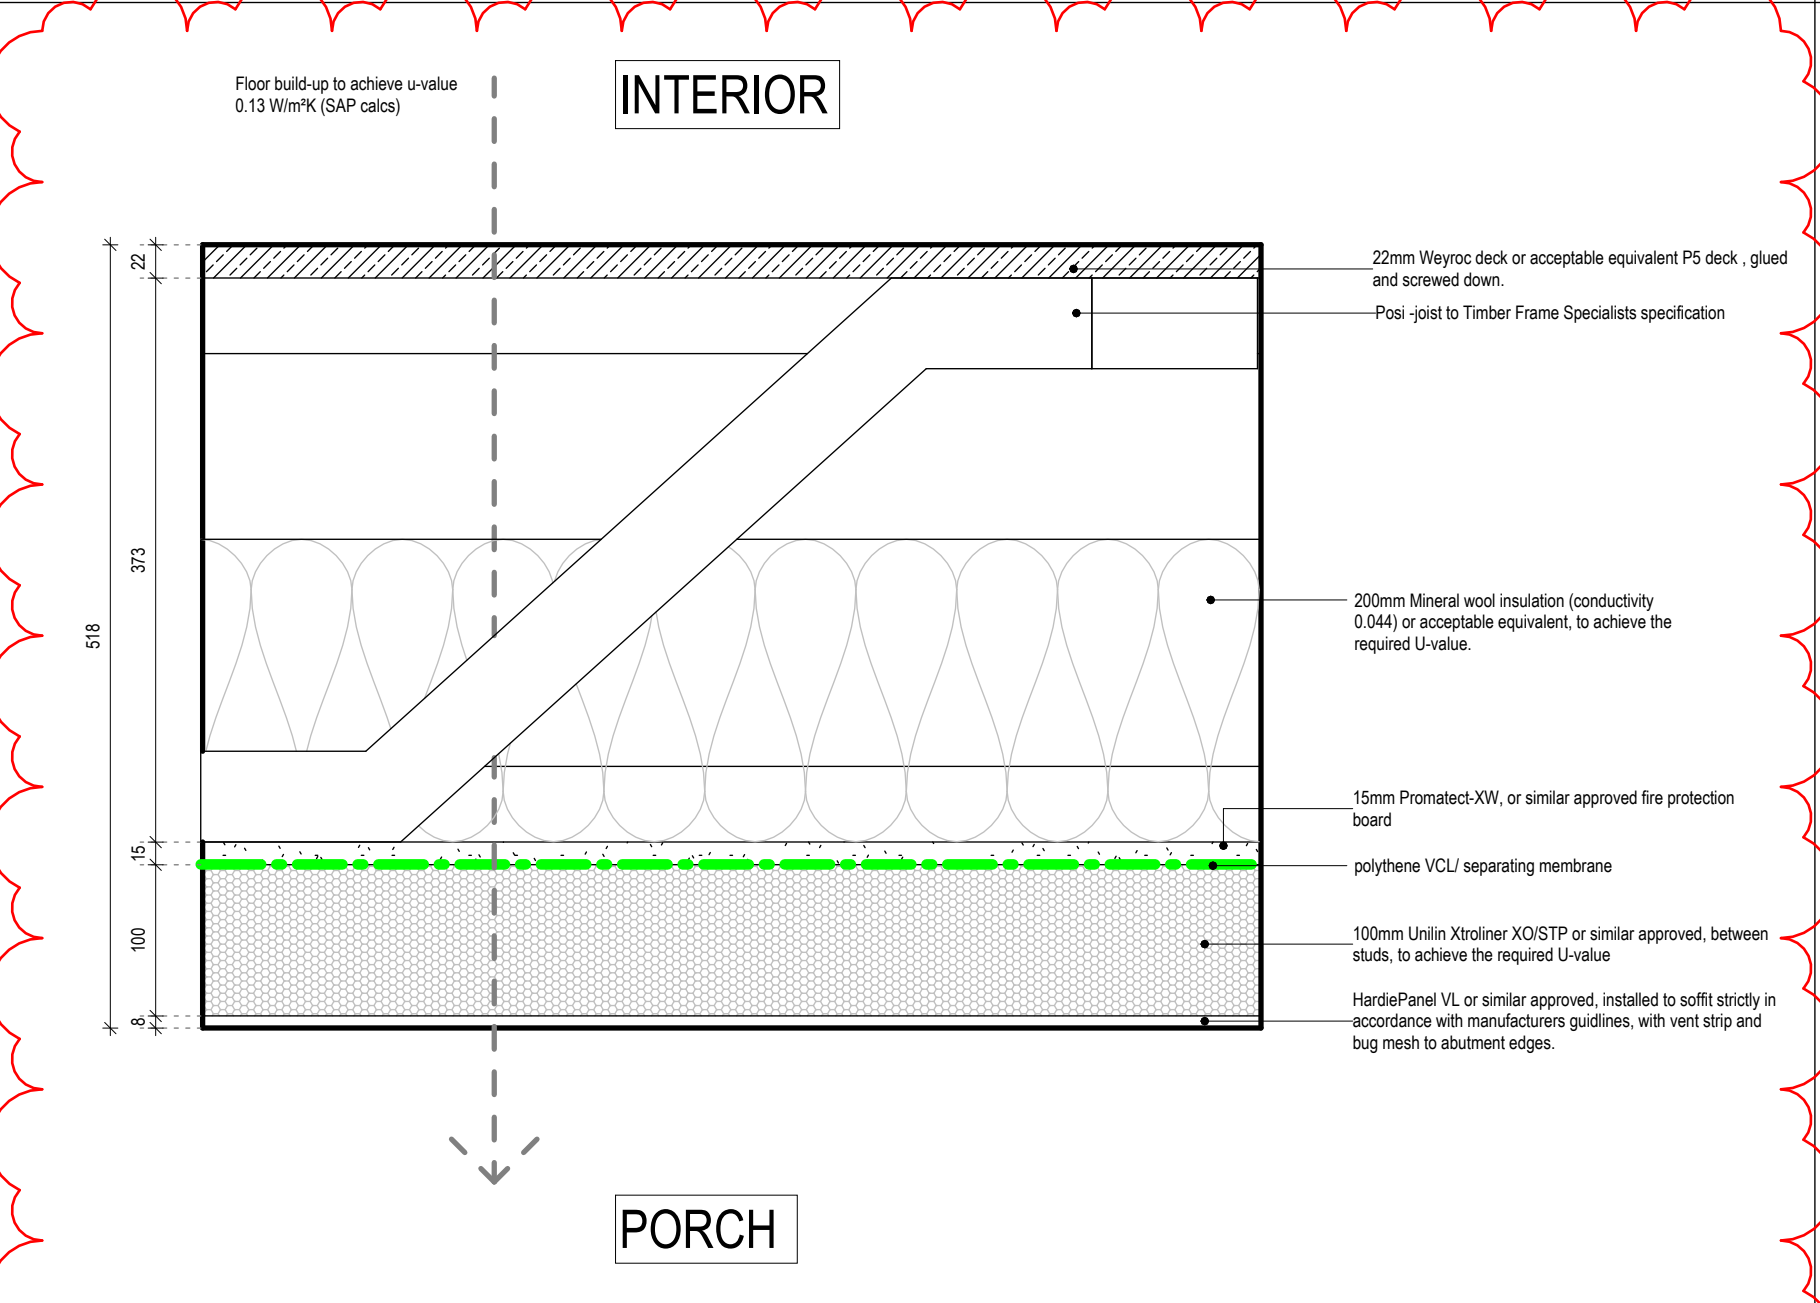

HF13_22mm-Deck_373mm-Posi-Joist_HardiePanel

HF14_22mm-Deck_373mm-Posi-Joist_HardiePanel

HF15_22mm-Deck_373mm-Posi-Joist_HardiePanel

NOTES

Figured dimensions only are to be taken from this drawing. All dimensions are to be checked on site before any work is put in hand. If in doubt, seek confirmation.

This drawing must be read in conjunction with all other architects detail drawings, schedules and specifications.

All drawings are to be read in conjunction with relevant drawings from other consultants. In case of inconsistencies, seek confirmation.

This drawing must not be copied in whole or in part without the prior written permission of Axis Mason Ltd.

© Copyright Axis Mason Ltd

Rev	Description	Dwn	Ckd	Date
B1	DRAFT ISSUE	CW	VM	13/07/2022
T1	TENDER ISSUE	DA/SG/CP/AM/CW	VM	29/11/2022
T2	1.2 REVISED TENDER	DA/ST	VM	23/06/2023

HF16_22mm-Deck_373mm-Posi-Joist_HardiePanel

HF17_22mm-Deck_373mm-Posi-Joist_HardiePanel

HF18_22mm-Deck_373mm-Posi-Joist_HardiePanel

HF19_22mm-Deck_373mm-Posi-Joist_HardiePanel

HF20_22mm-Deck_373mm-Posi-Joist_HardiePanel

HF21_22mm-Deck_373mm-Posi-Joist_HardiePanel

HF22_22mm-Deck_373mm-Posi-Joist_HardiePanel

HF23_22mm-Deck_373mm-Posi-Joist_HardiePanel

HF24_22mm-Deck_373mm-Posi-Joist_HardiePanel

HF25_22mm-Deck_373mm-Posi-Joist_HardiePanel

HF26_22mm-Deck_373mm-Posi-Joist_HardiePanel

HF27_22mm-Deck_373mm-Posi-Joist_HardiePanel

HF28_22mm-Deck_373mm-Posi-Joist_HardiePanel

HF29_22mm-Deck_373mm-Posi-Joist_HardiePanel

AXIS MASON 160 Borough High Street, London, SE1 1LB 0207 231 5558 WWW.AXISMASON.COM
LONDON GLASGOW JERSEY GDANSK DURBAN

Client: Eastleigh Borough Council

Project: Lower Acre, One Horton Heath

Drawing title: Construction types_Houses_Floors
Sheet 2 of 2

Scale @ A1: 1 : 5 Date: JULY 2022
Project Co-ordinator: AR Issue Status: TENDER

Job. No: 4101 Drawing No: 7041 Revision: T2