




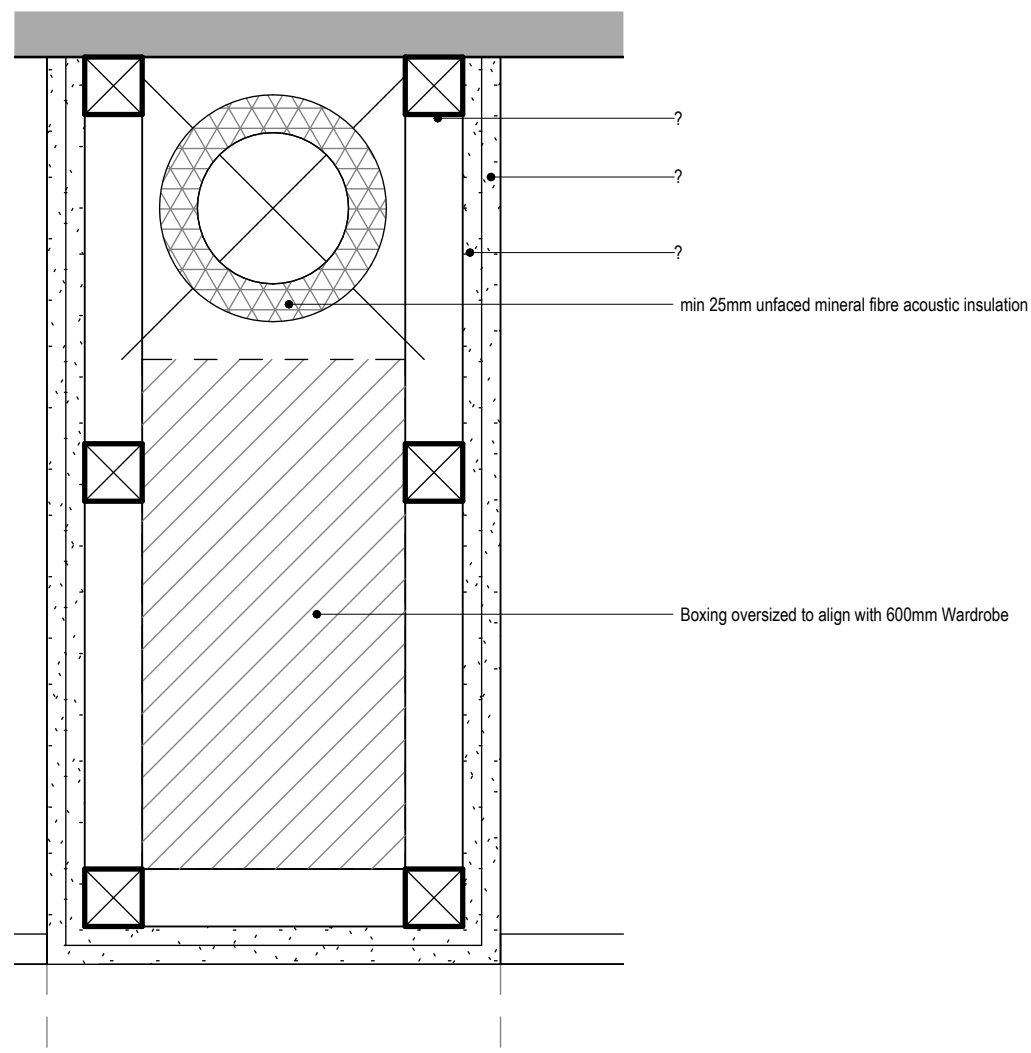


S10_300 x 600_SVP Boxing

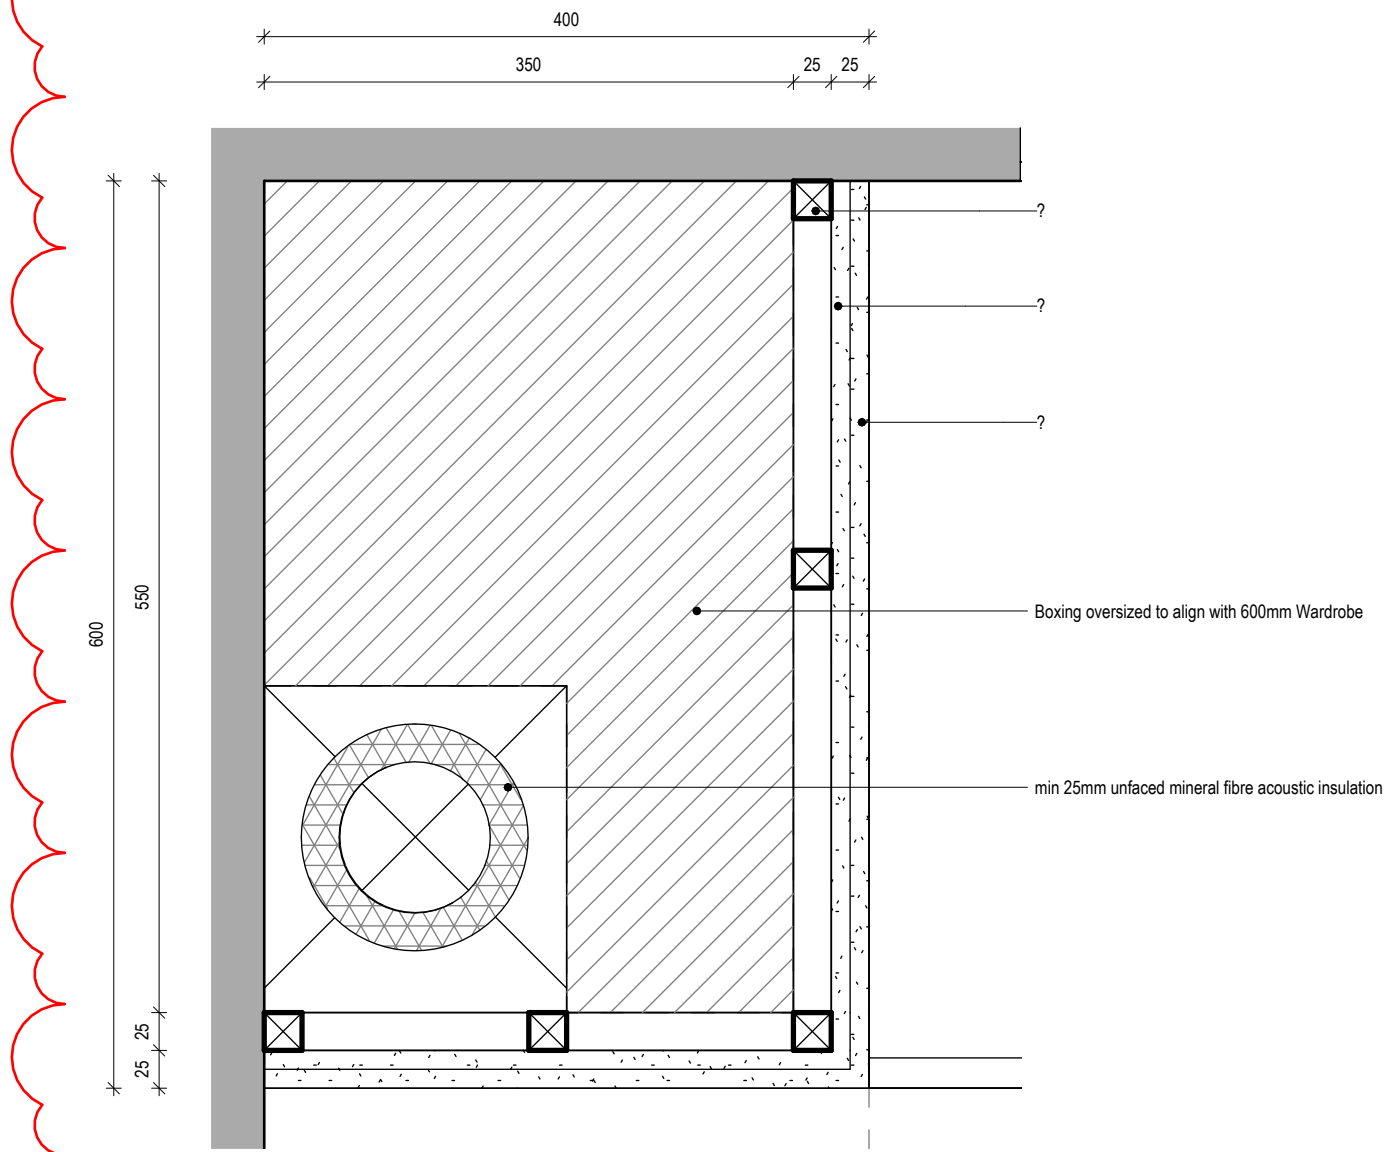

S11_400 x 600_SVP Boxing

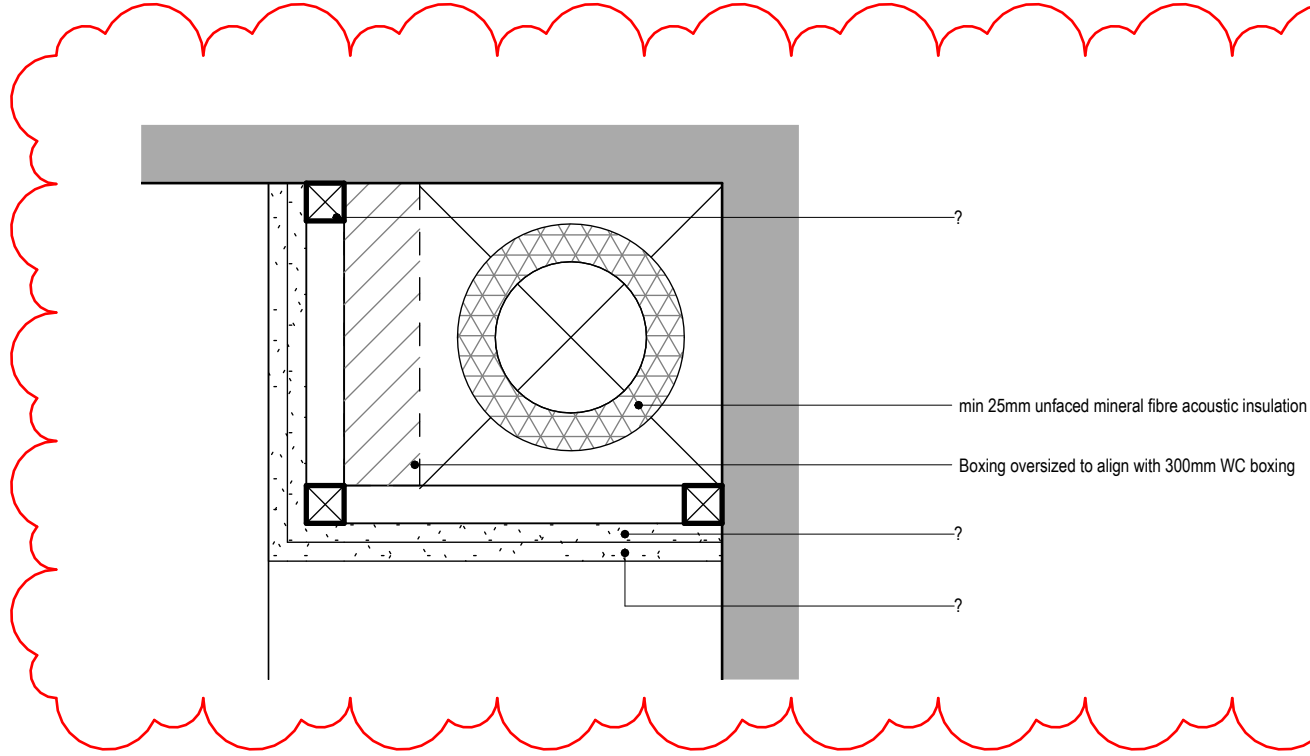

S12_250 x 300_SVP Boxing

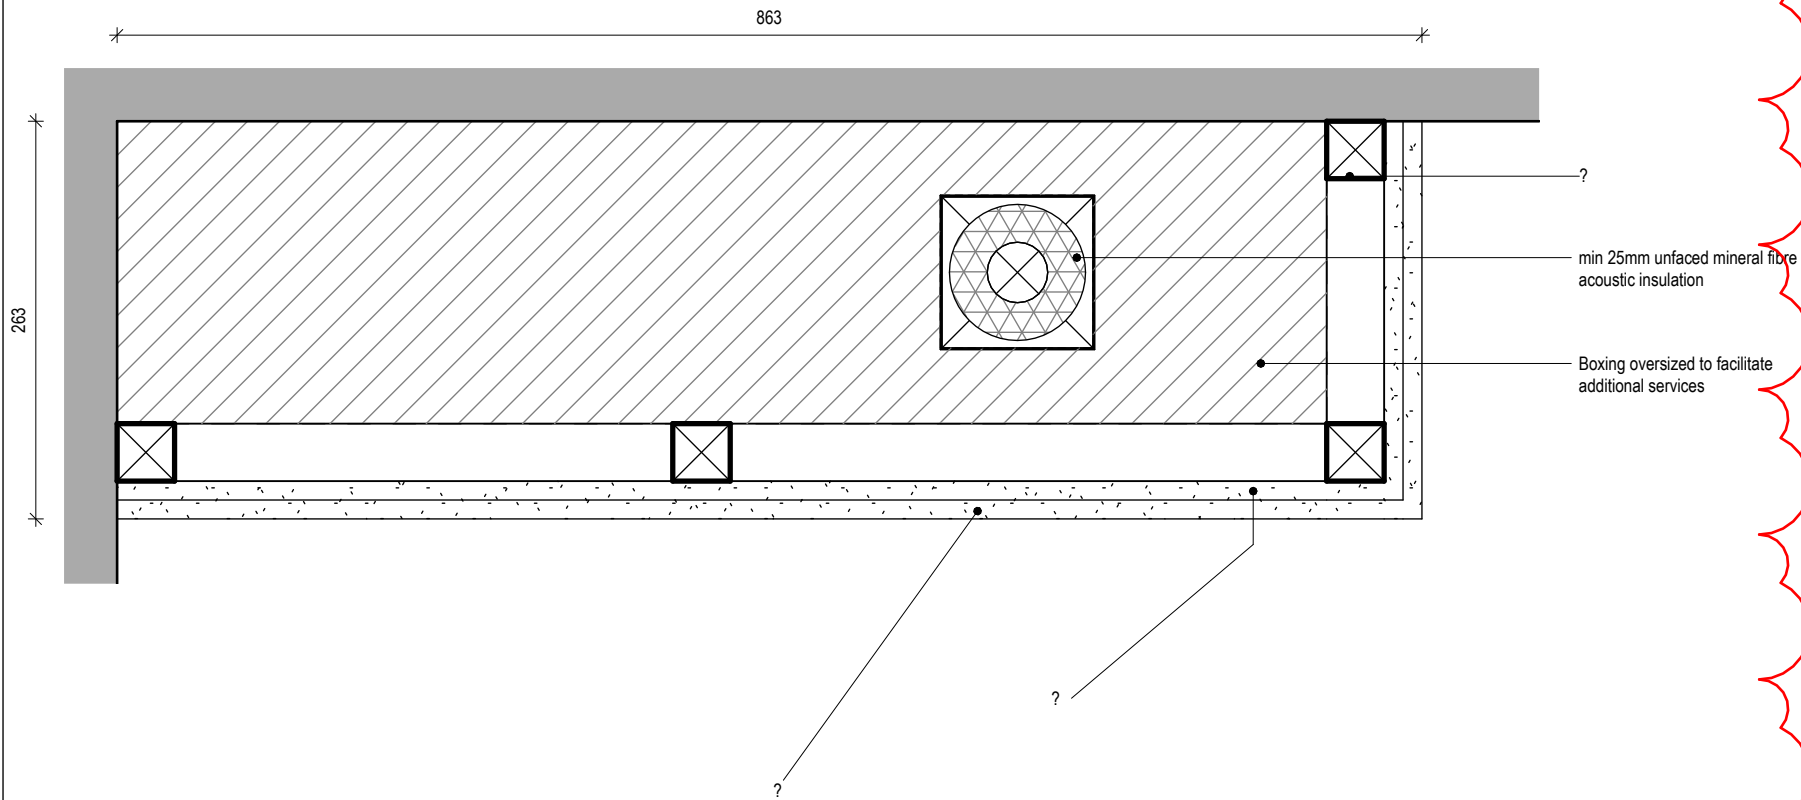

S14_263 x 863_Service Boxing

S13_250 x 300_SVP Boxing

S13 omitted

NOTES

Figured dimensions only are to be taken from this drawing. All dimensions are to be checked on site before any work is put in hand. If in doubt, seek confirmation.

This drawing must be read in conjunction with all other architects detail drawings, schedules and specifications.

All drawings are to be read in conjunction with relevant drawings from other consultants. In case of inconsistencies, seek confirmation.

This drawing must not be copied in whole or in part without the prior written permission of Axis Mason Ltd.

© Copyright Axis Mason Ltd

Rev	Description	Dwn	Ckd	Date
T1	TENDER ISSUE	DAS/GCP/AMC/W	VM	25/11/2022
T2	TENDER ISSUE 1.1b	AMC/PDA	VM	10/01/2023
T3	1.2 REVISED TENDER	DAS/Y	VM	23/06/2023

- NOTES
1. BOXING LININGS TO ACHIEVE MASS OF 15kg/m²
 2. FIRE COLLARS TO BE USED WHEN PIPES CROSS COMPARTMENTS. SEE PLANS FOR FIRE RATING REQUIREMENTS
- DRAWINGS TO BE READ IN CONJUNCTION WITH:
- 1200 SERIES HOUSE BLOCK PLANS
 - 3000 SERIES HOUSE TYPES
 - 5000 SERIES HOUSE SECTIONS
 - 7100 HOUSE DETAILS
 - NBS SPECIFICATION

AXIS MASON 160 Borough High Street,
London, SE1 1LB
0207 231 5558 WWW.AXISMASON.COM

LONDON GLASGOW JERSEY GDANSK DURBAN

Client Eastleigh Borough Council

Project Lower Acre, One Horton Heath

Drawing title Construction Types_Houses_Boxings
Sheet 5 of 5

Scale @ A1 As indicated Date: JULY 2022
Project Co-ordinator AR Issue Status: TENDER

Job. No: 4101 Drawing No: 7036 Revision: T3