
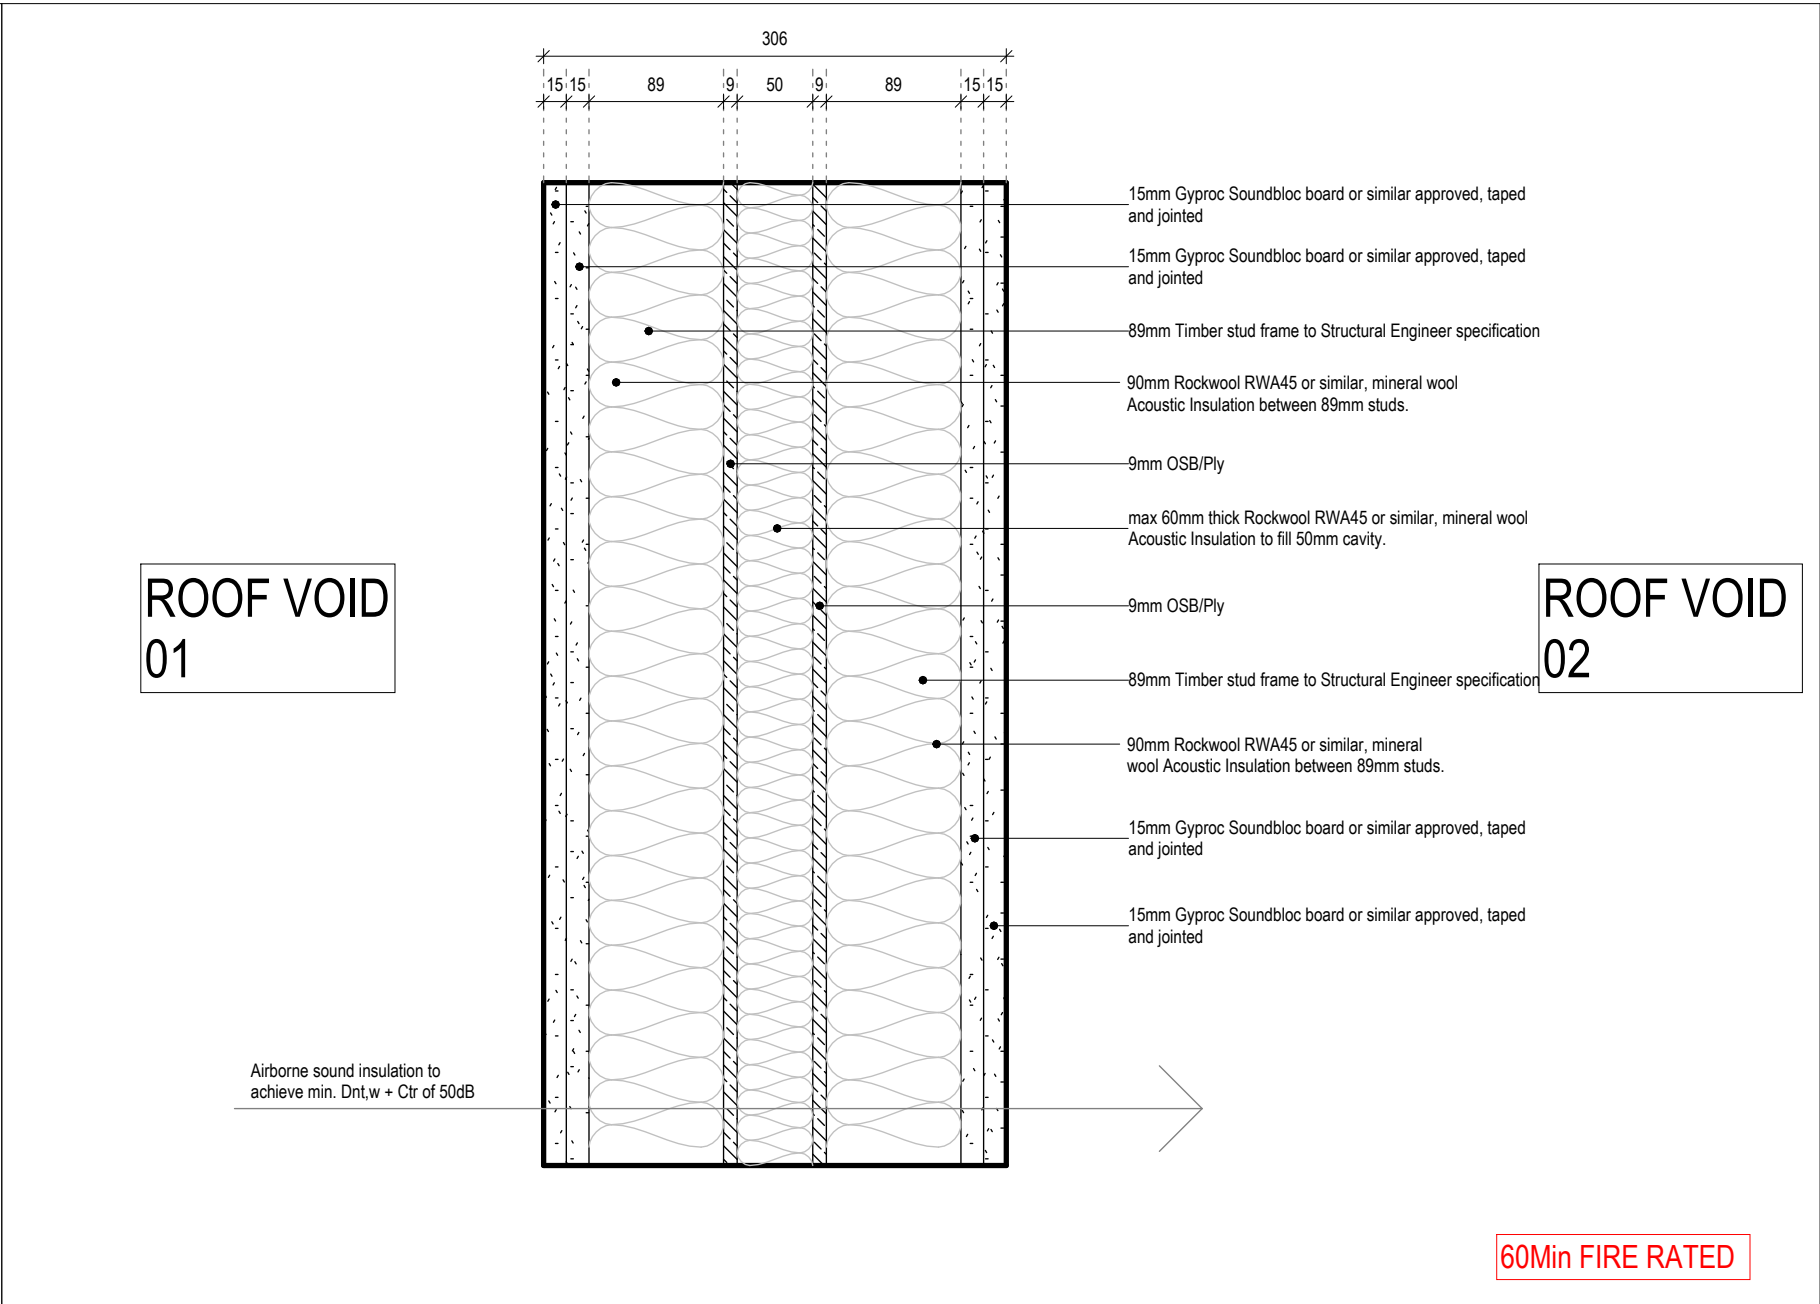
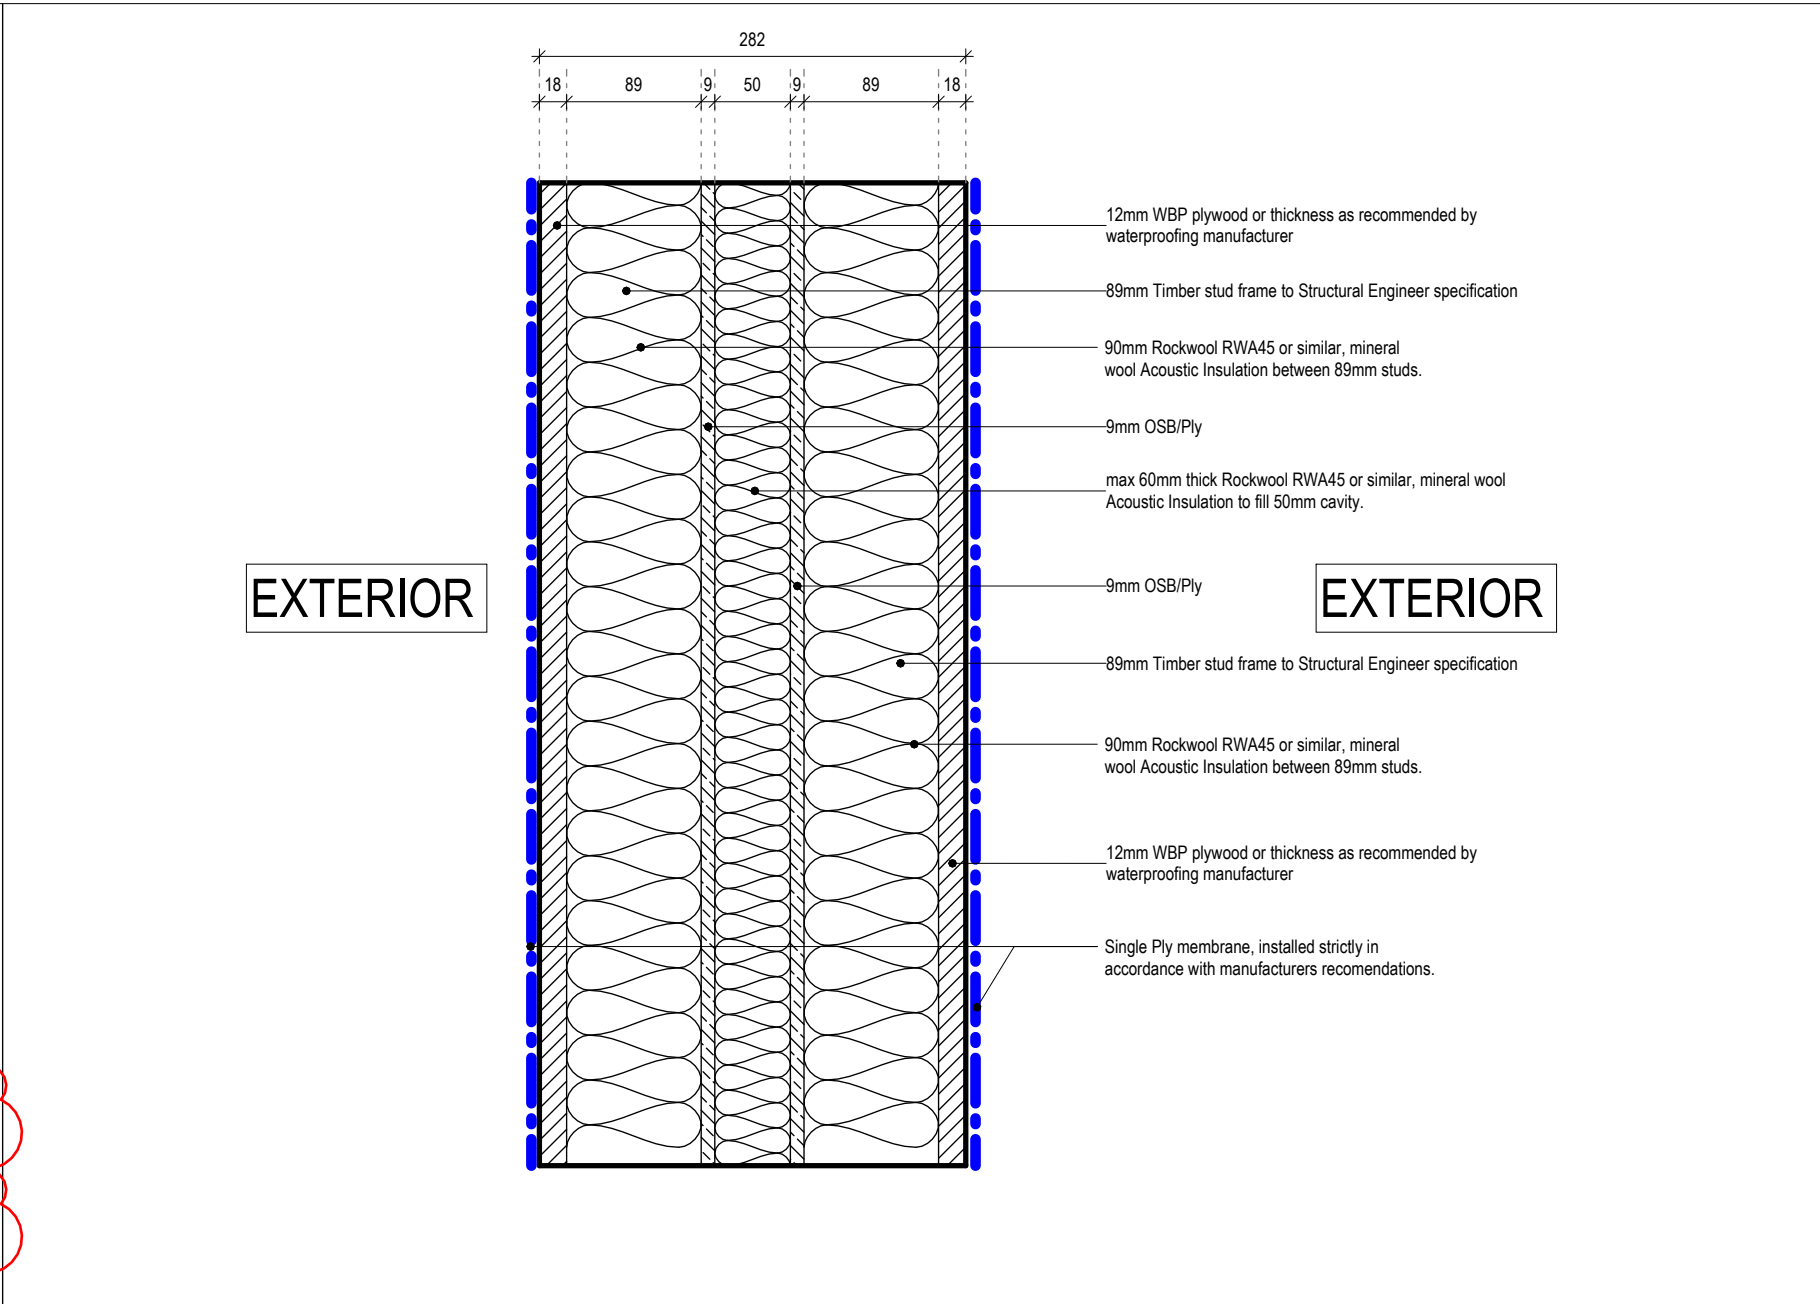


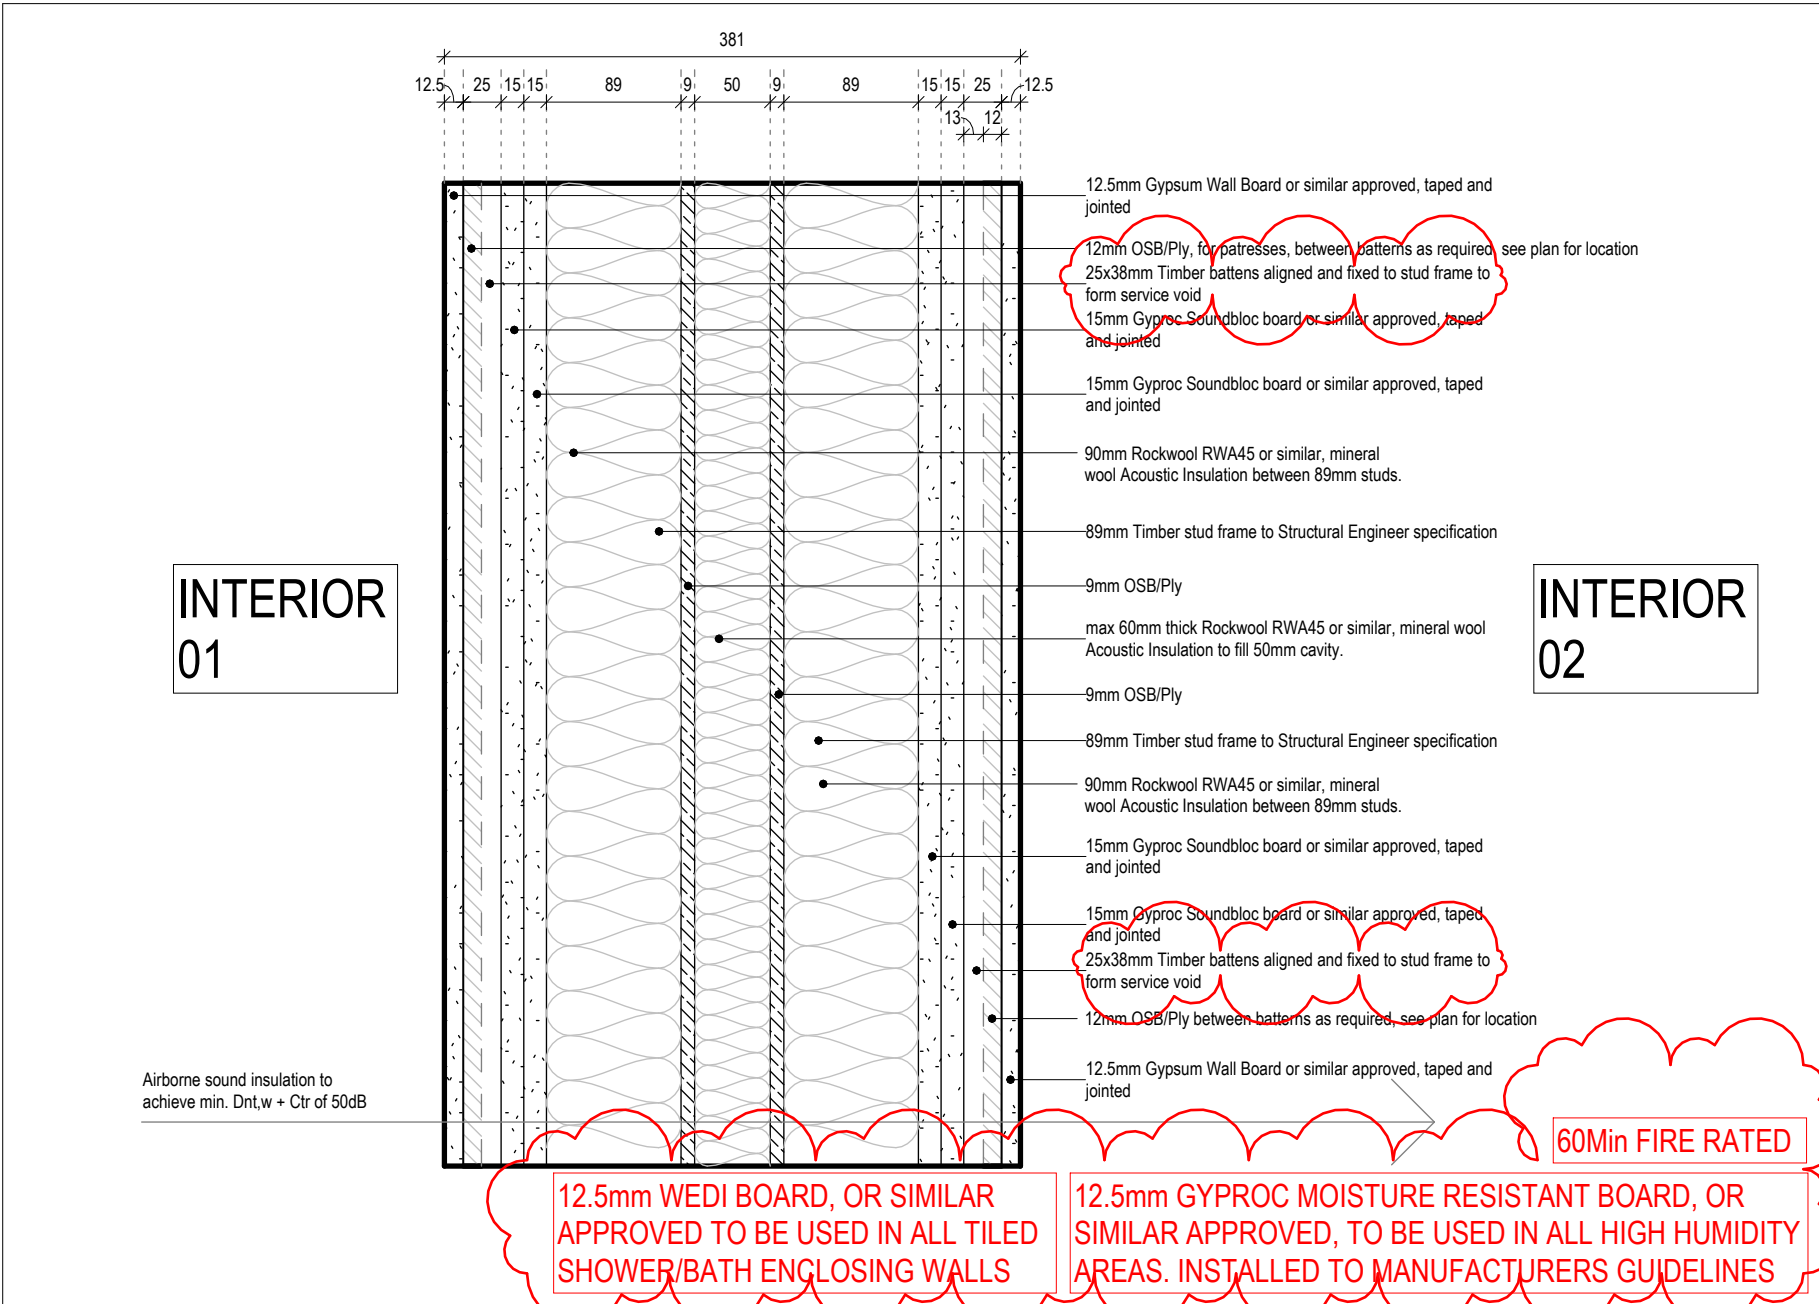

NOTES

Figured dimensions only are to be taken from this drawing. All dimensions are to be checked on site before any work is put in hand. If in doubt, seek confirmation.

This drawing must be read in conjunction with all other architects detail drawings, schedules and specifications.






All drawings are to be read in conjunction with relevant drawings from other consultants. In case of inconsistencies, seek confirmation.

This drawing must not be copied in whole or in part without the prior written permission of Axis Mason Ltd.

© Copyright Axis Mason Ltd

Rev	Description	Dwn	Ckd	Date
B1	DRAFT ISSUE	CW	VM	13/07/2022
B2	ACOUSTICS	SG	VM	07/10/2022
T1	TENDER ISSUE	DAS/GCW/AMC/WJ	VM	25/11/2022
T2	1.2 REVISED TENDER	DAS/Y	VM	23/06/2023

12/07/23
PD REVIEWED & APPROVED

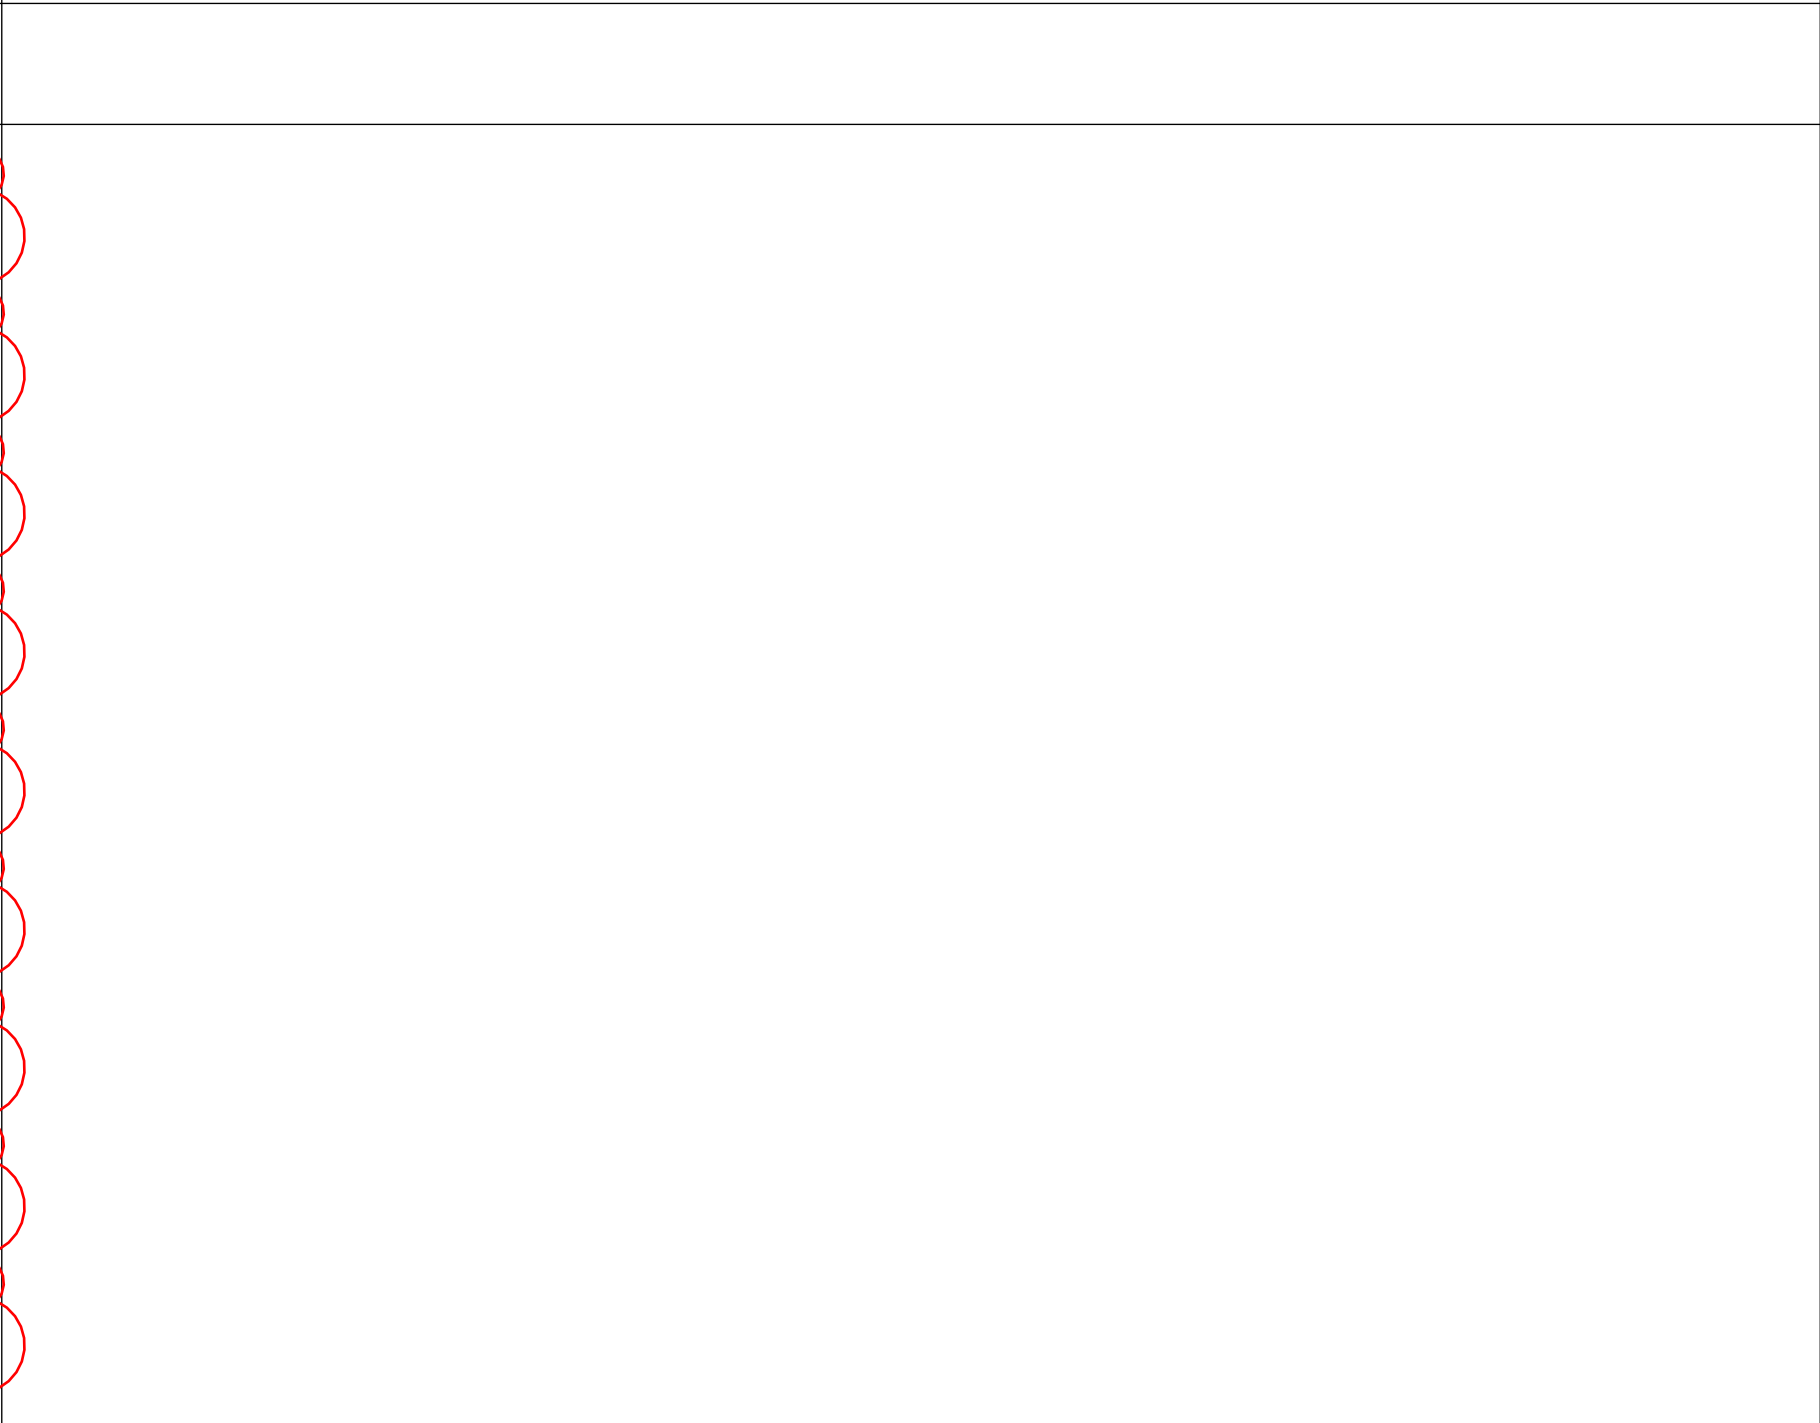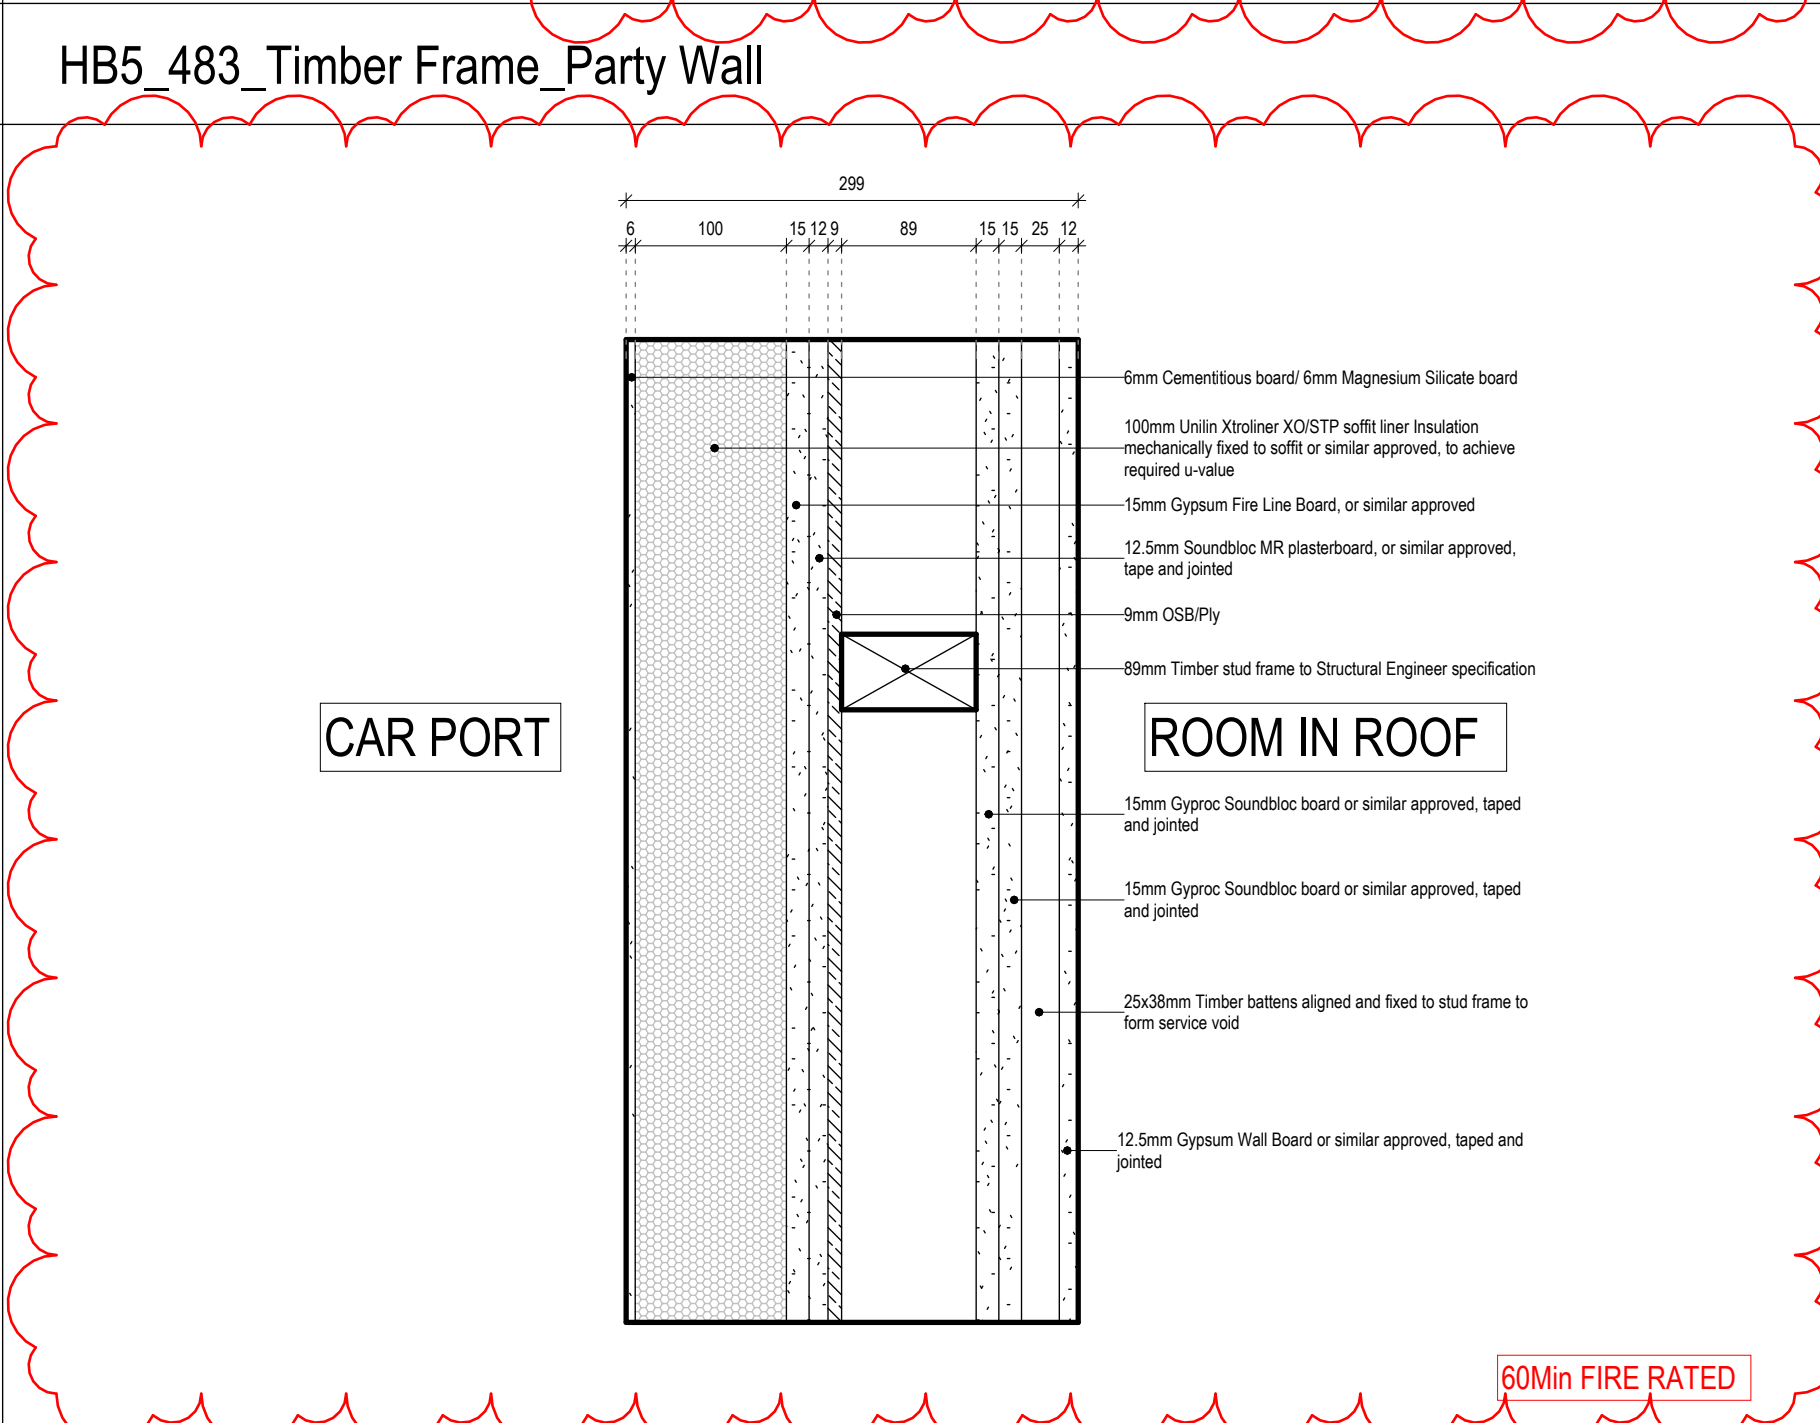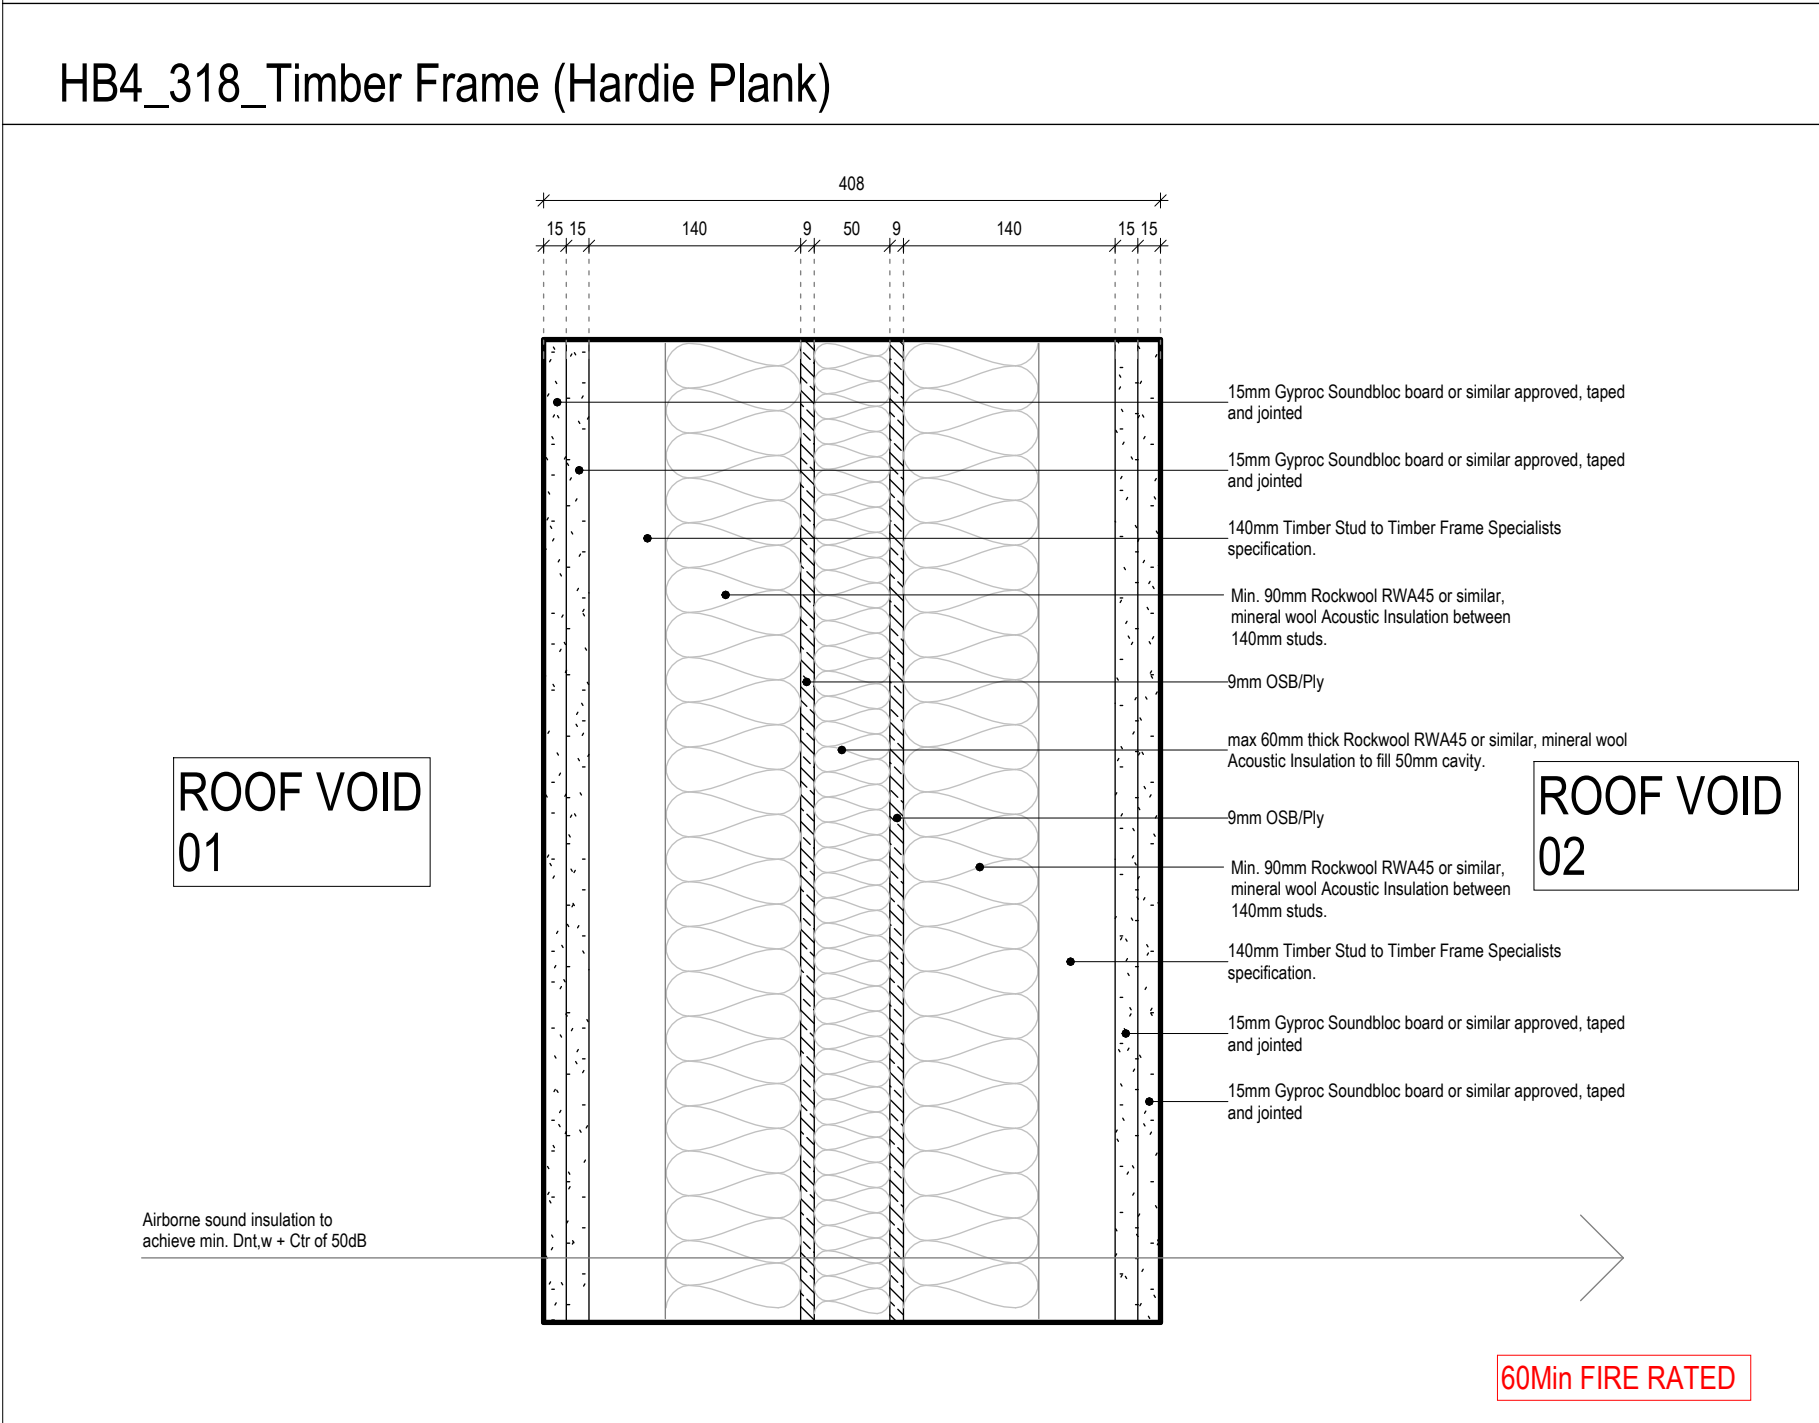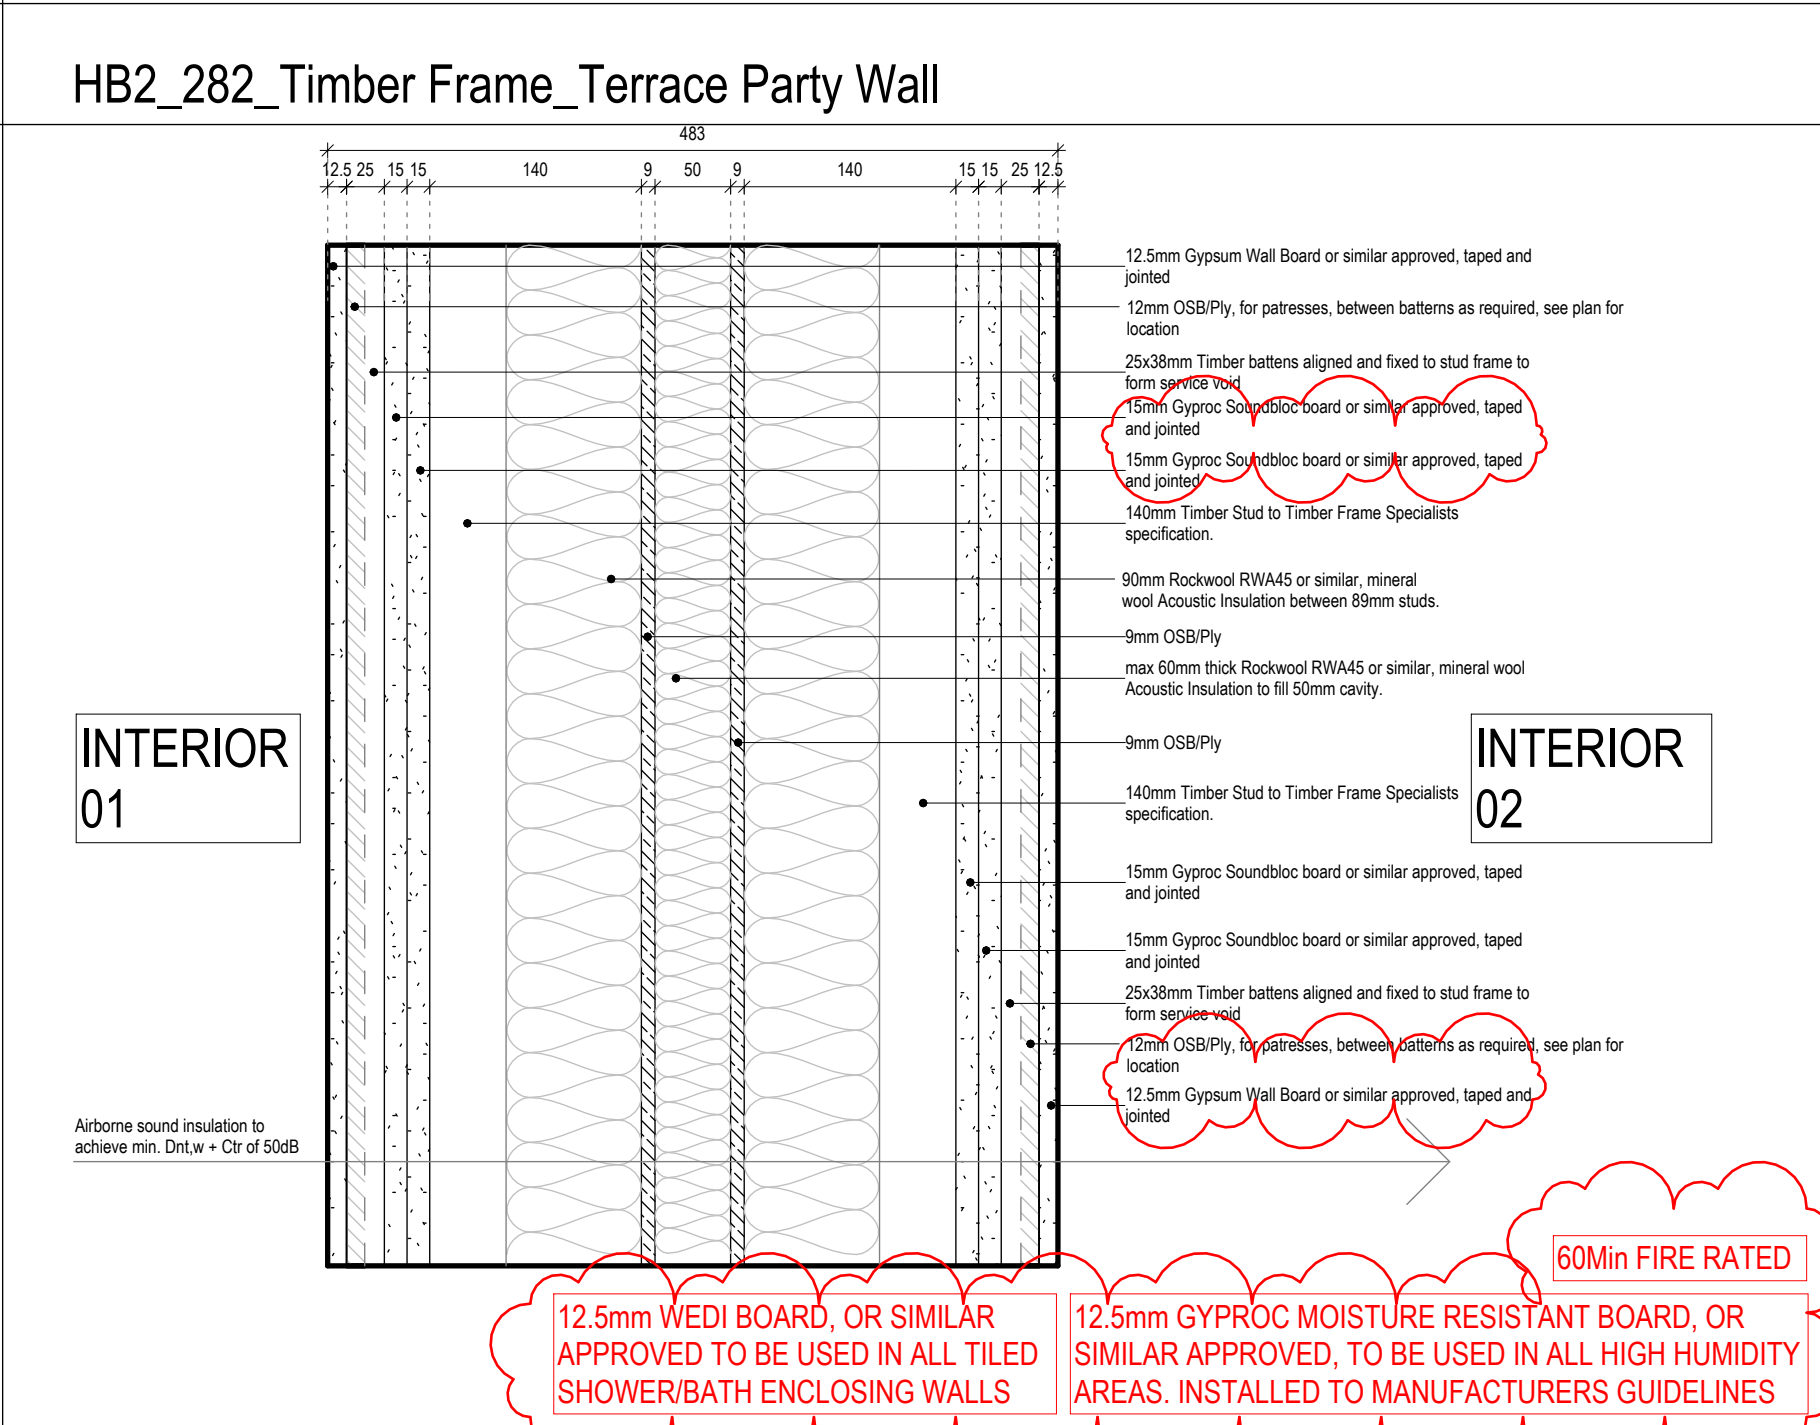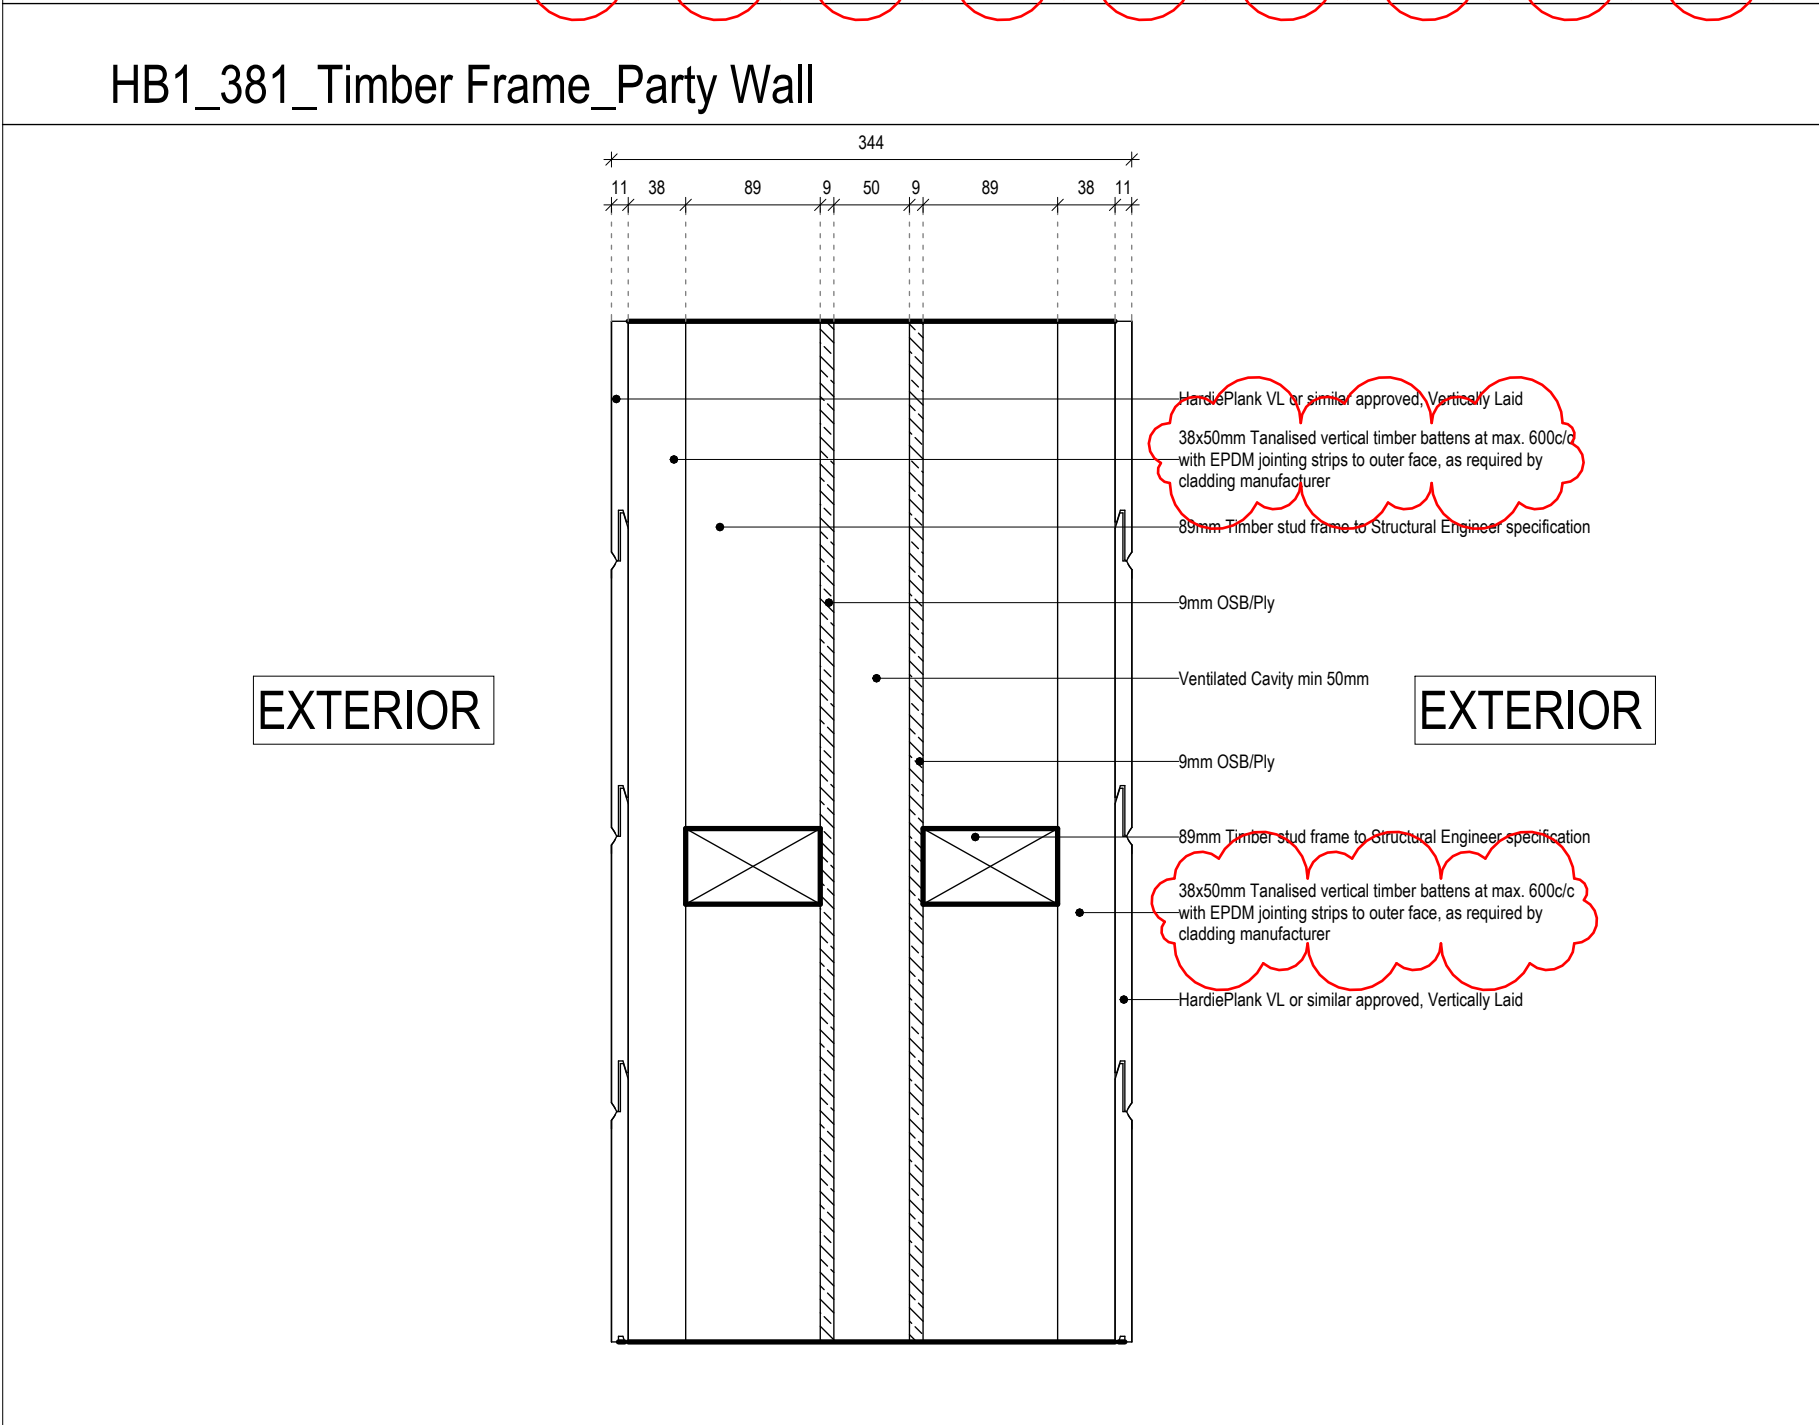

HB7_408_Timber Frame_Party Wall

HB8_300_Timber Frame_Party Wall

HB9_408_Timber Frame_Party Wall