




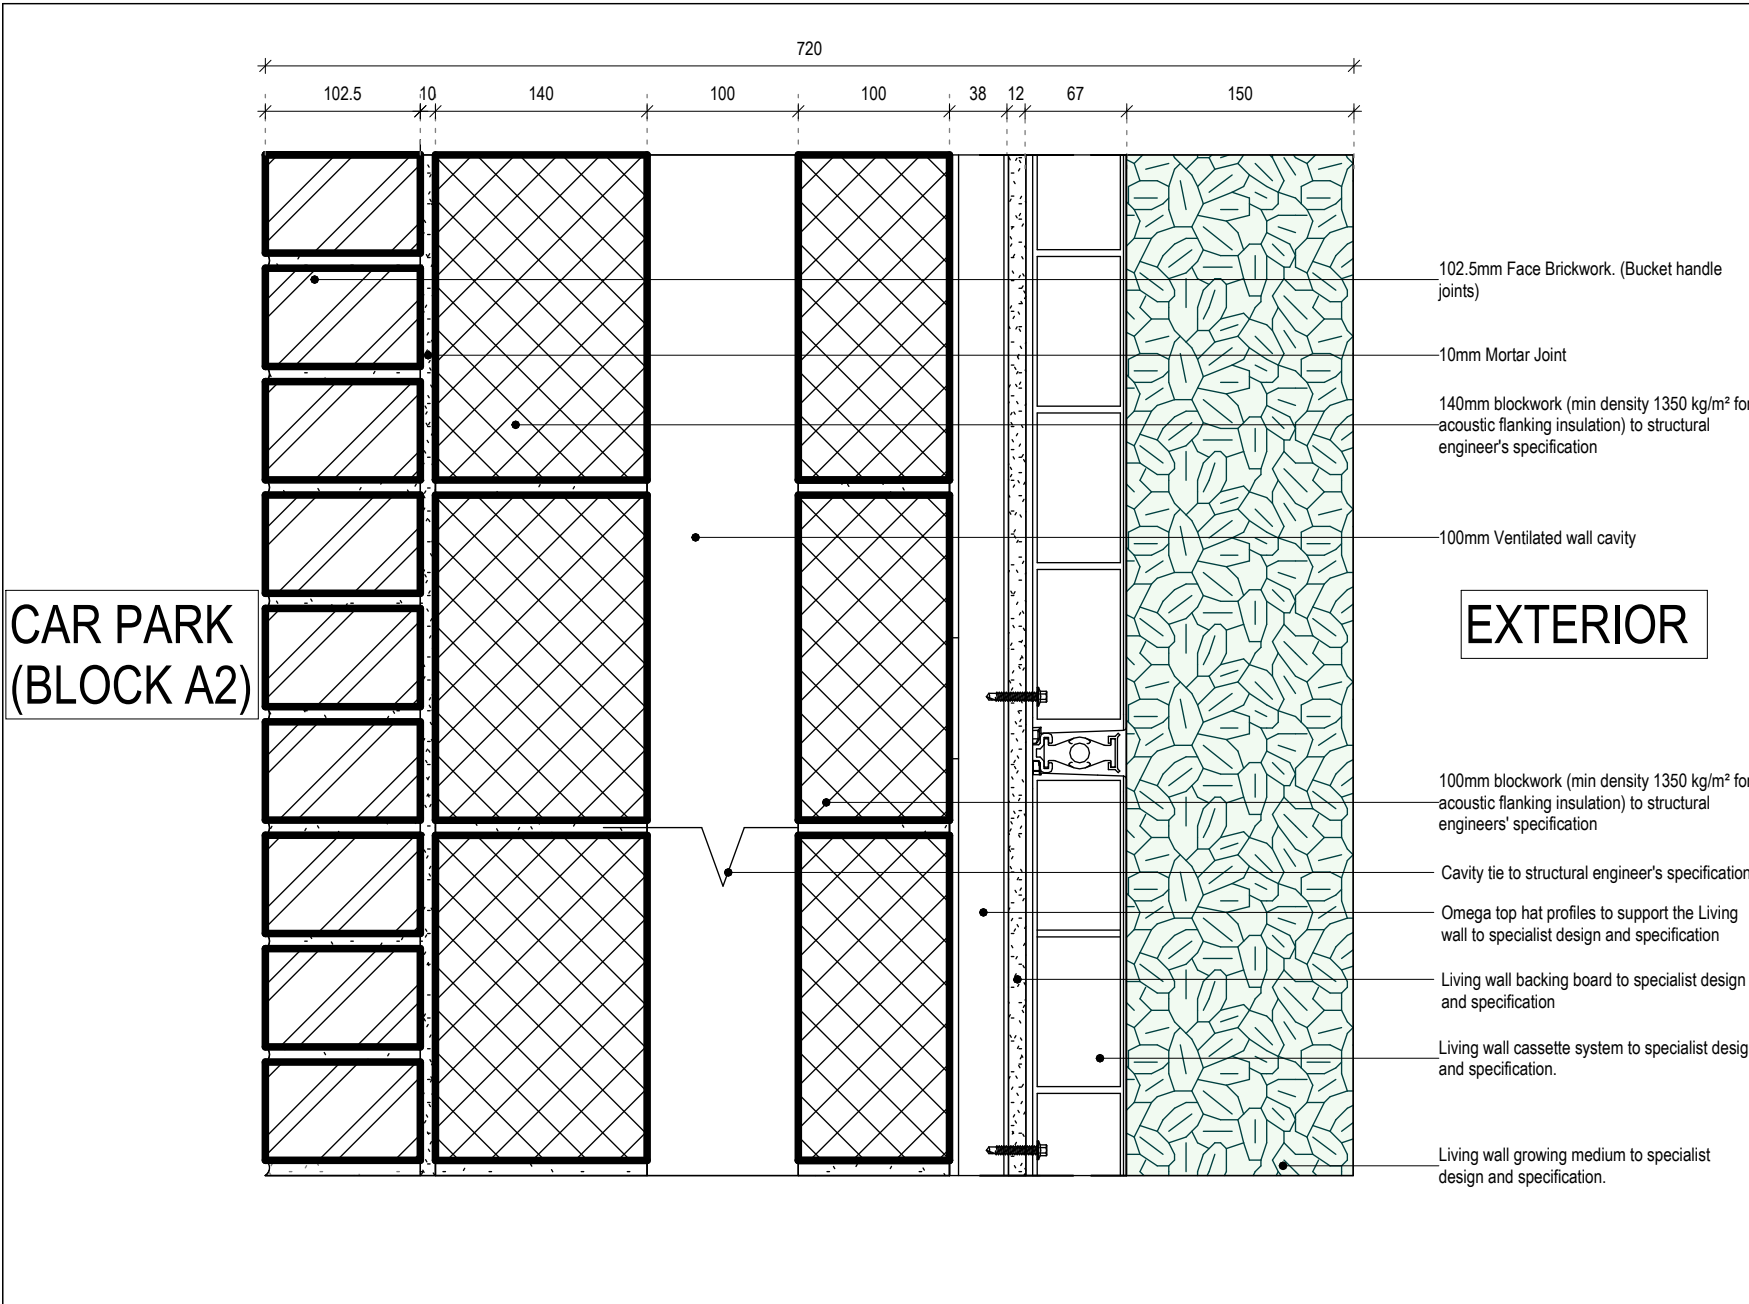


AA28_720_Living Wall_Brickwork

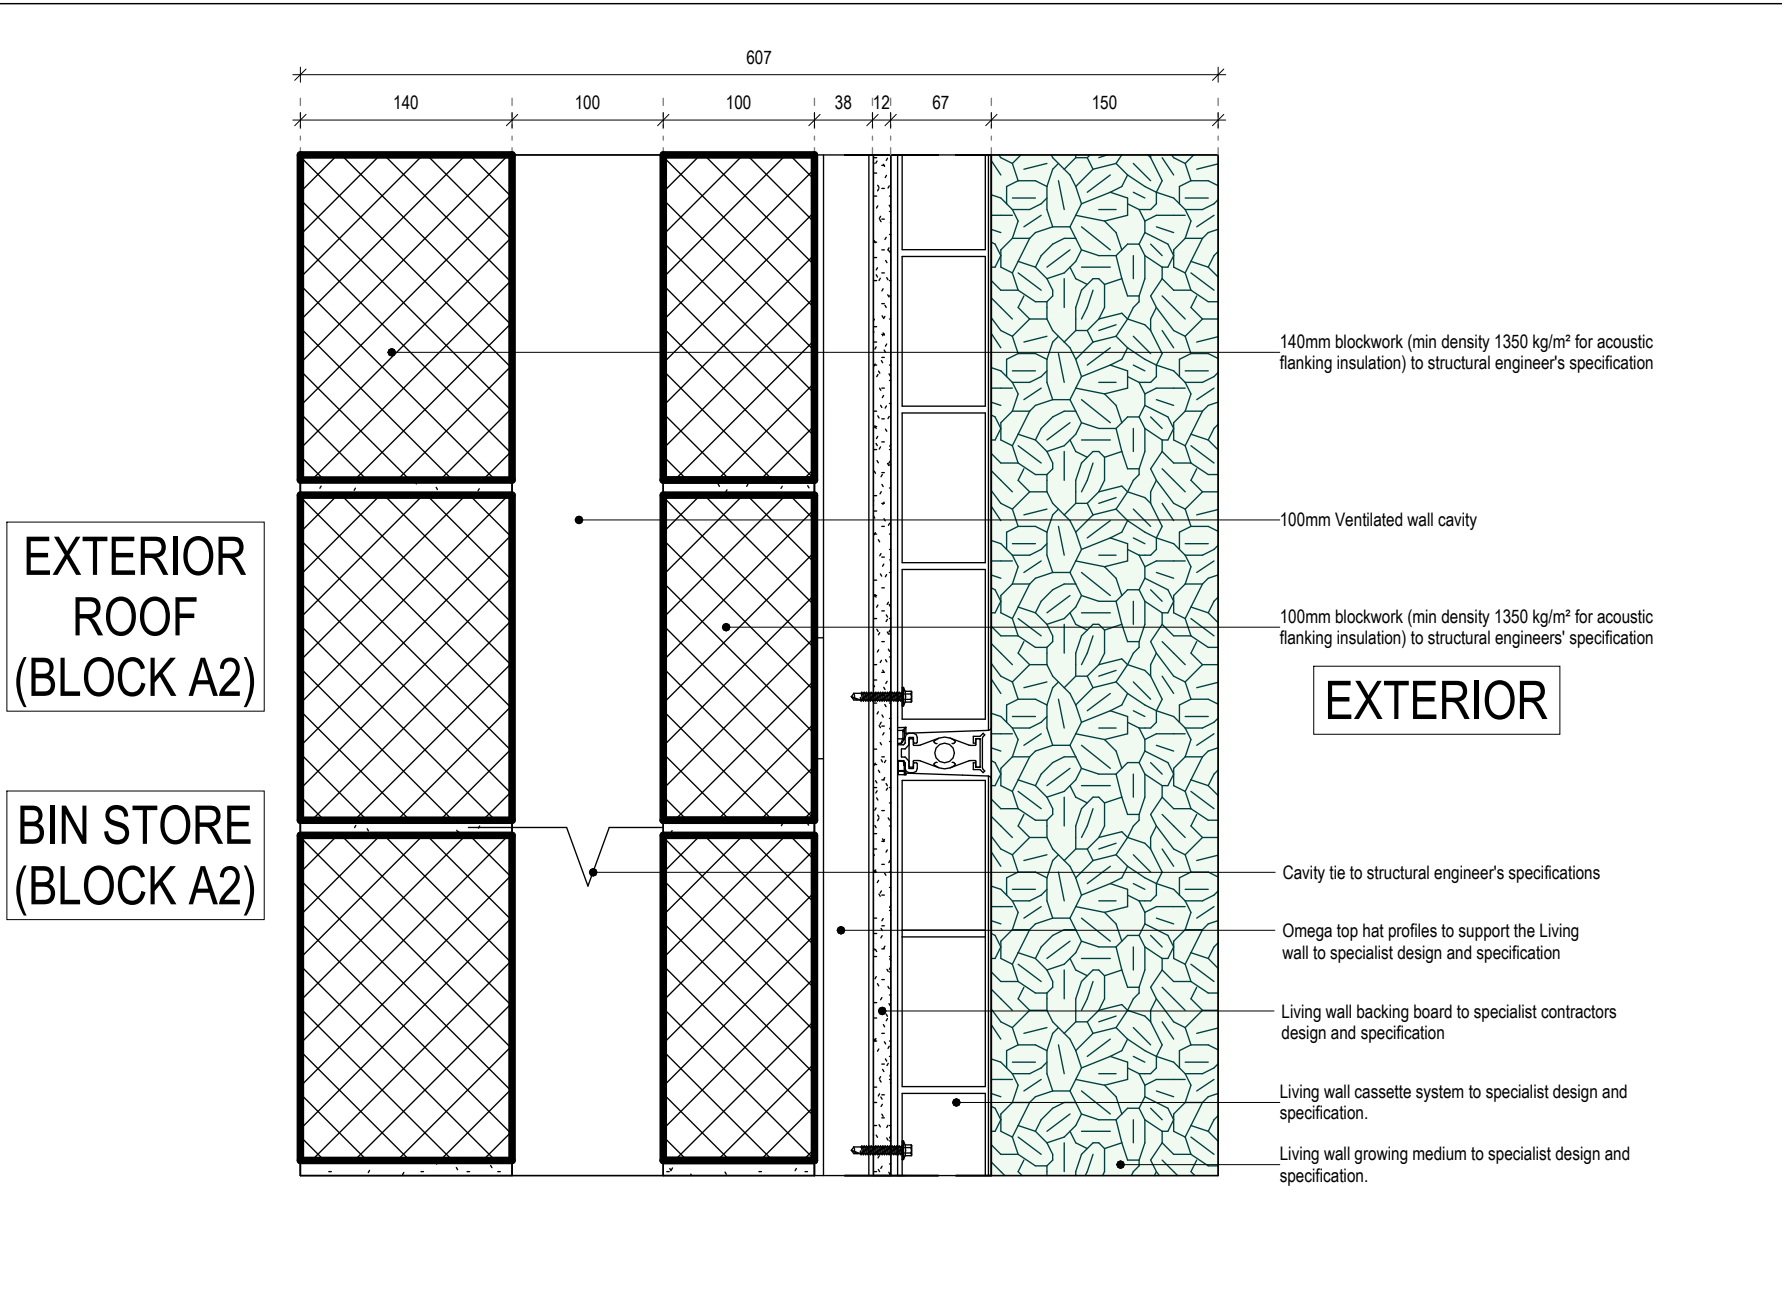


AA29_607_Living Wall_Blockwork

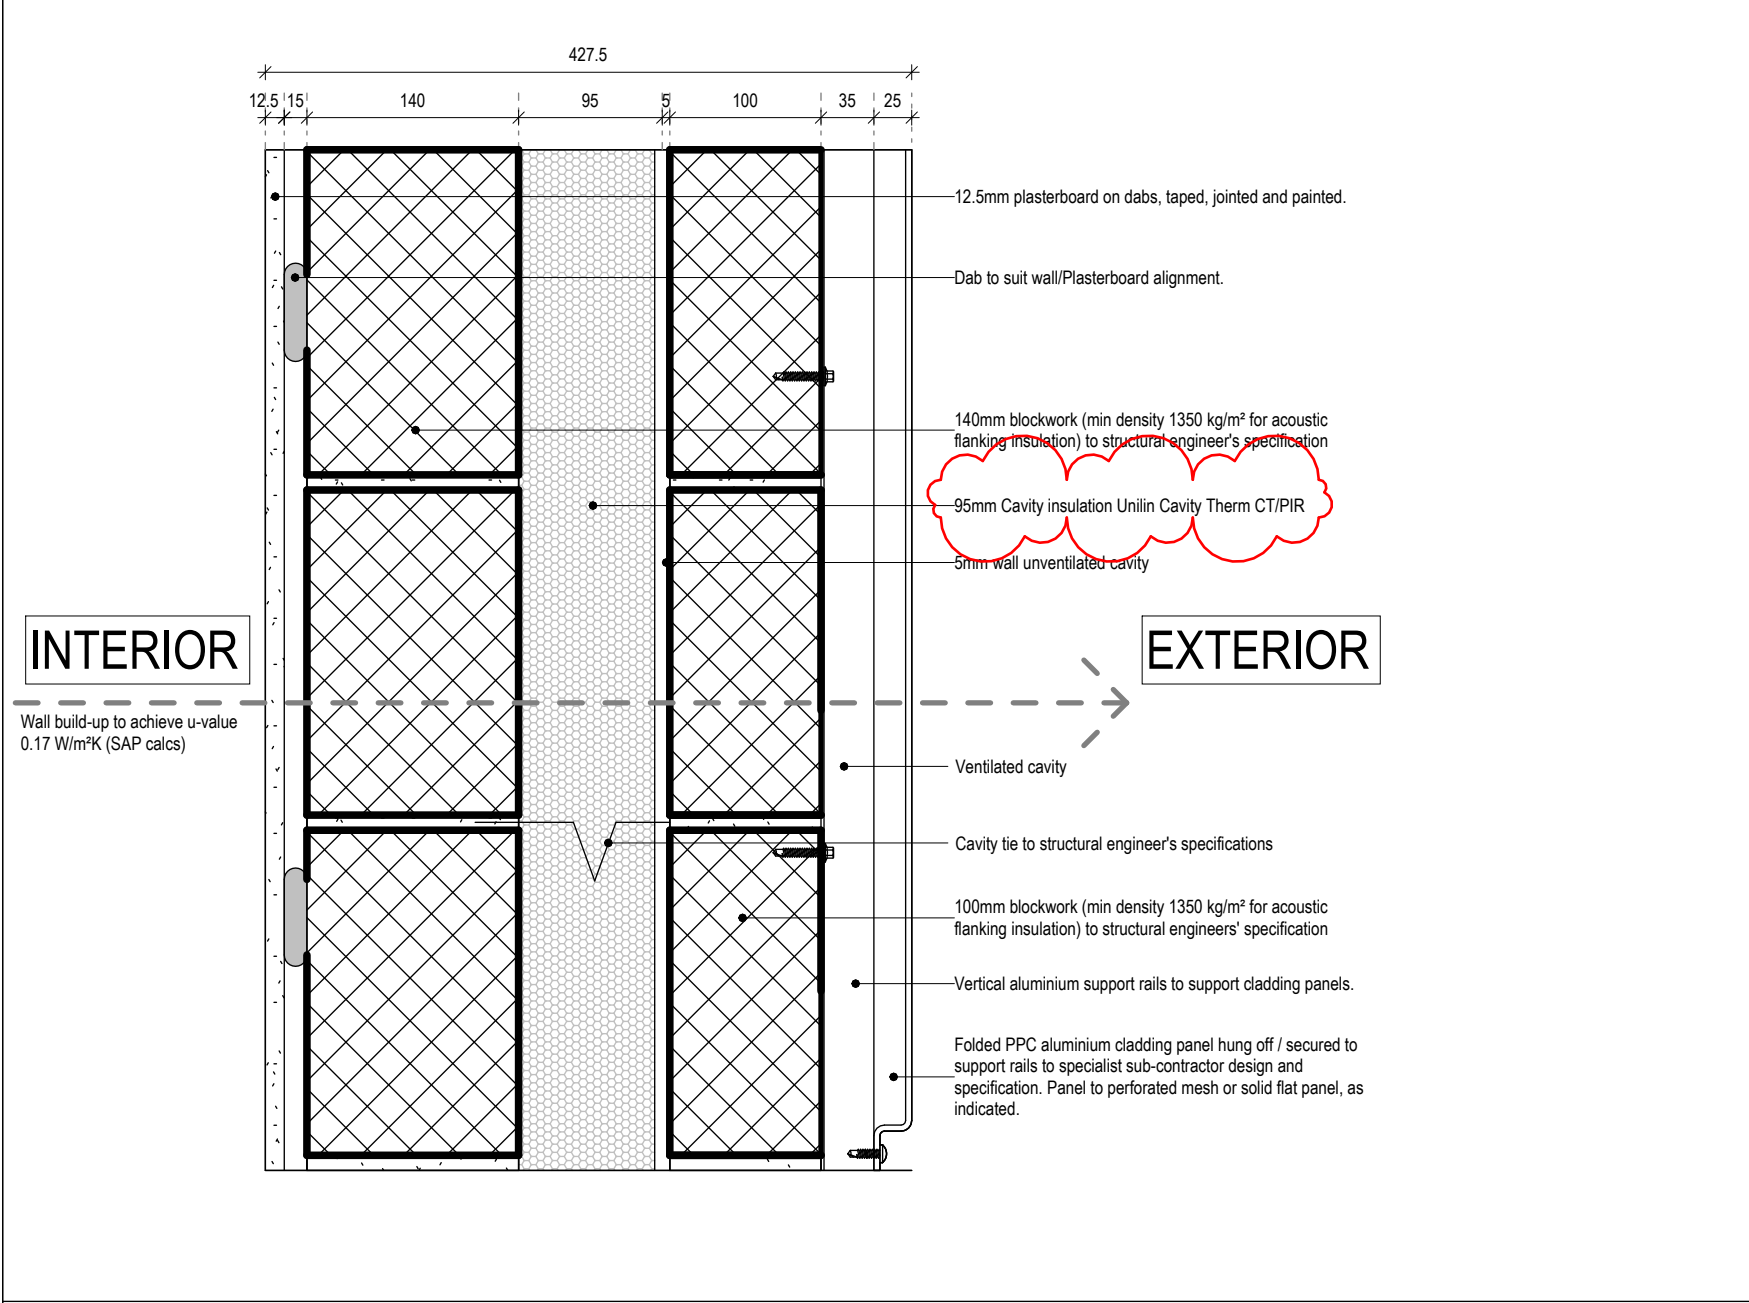


AA31_427.5_Metal Cladding_Plasterboard

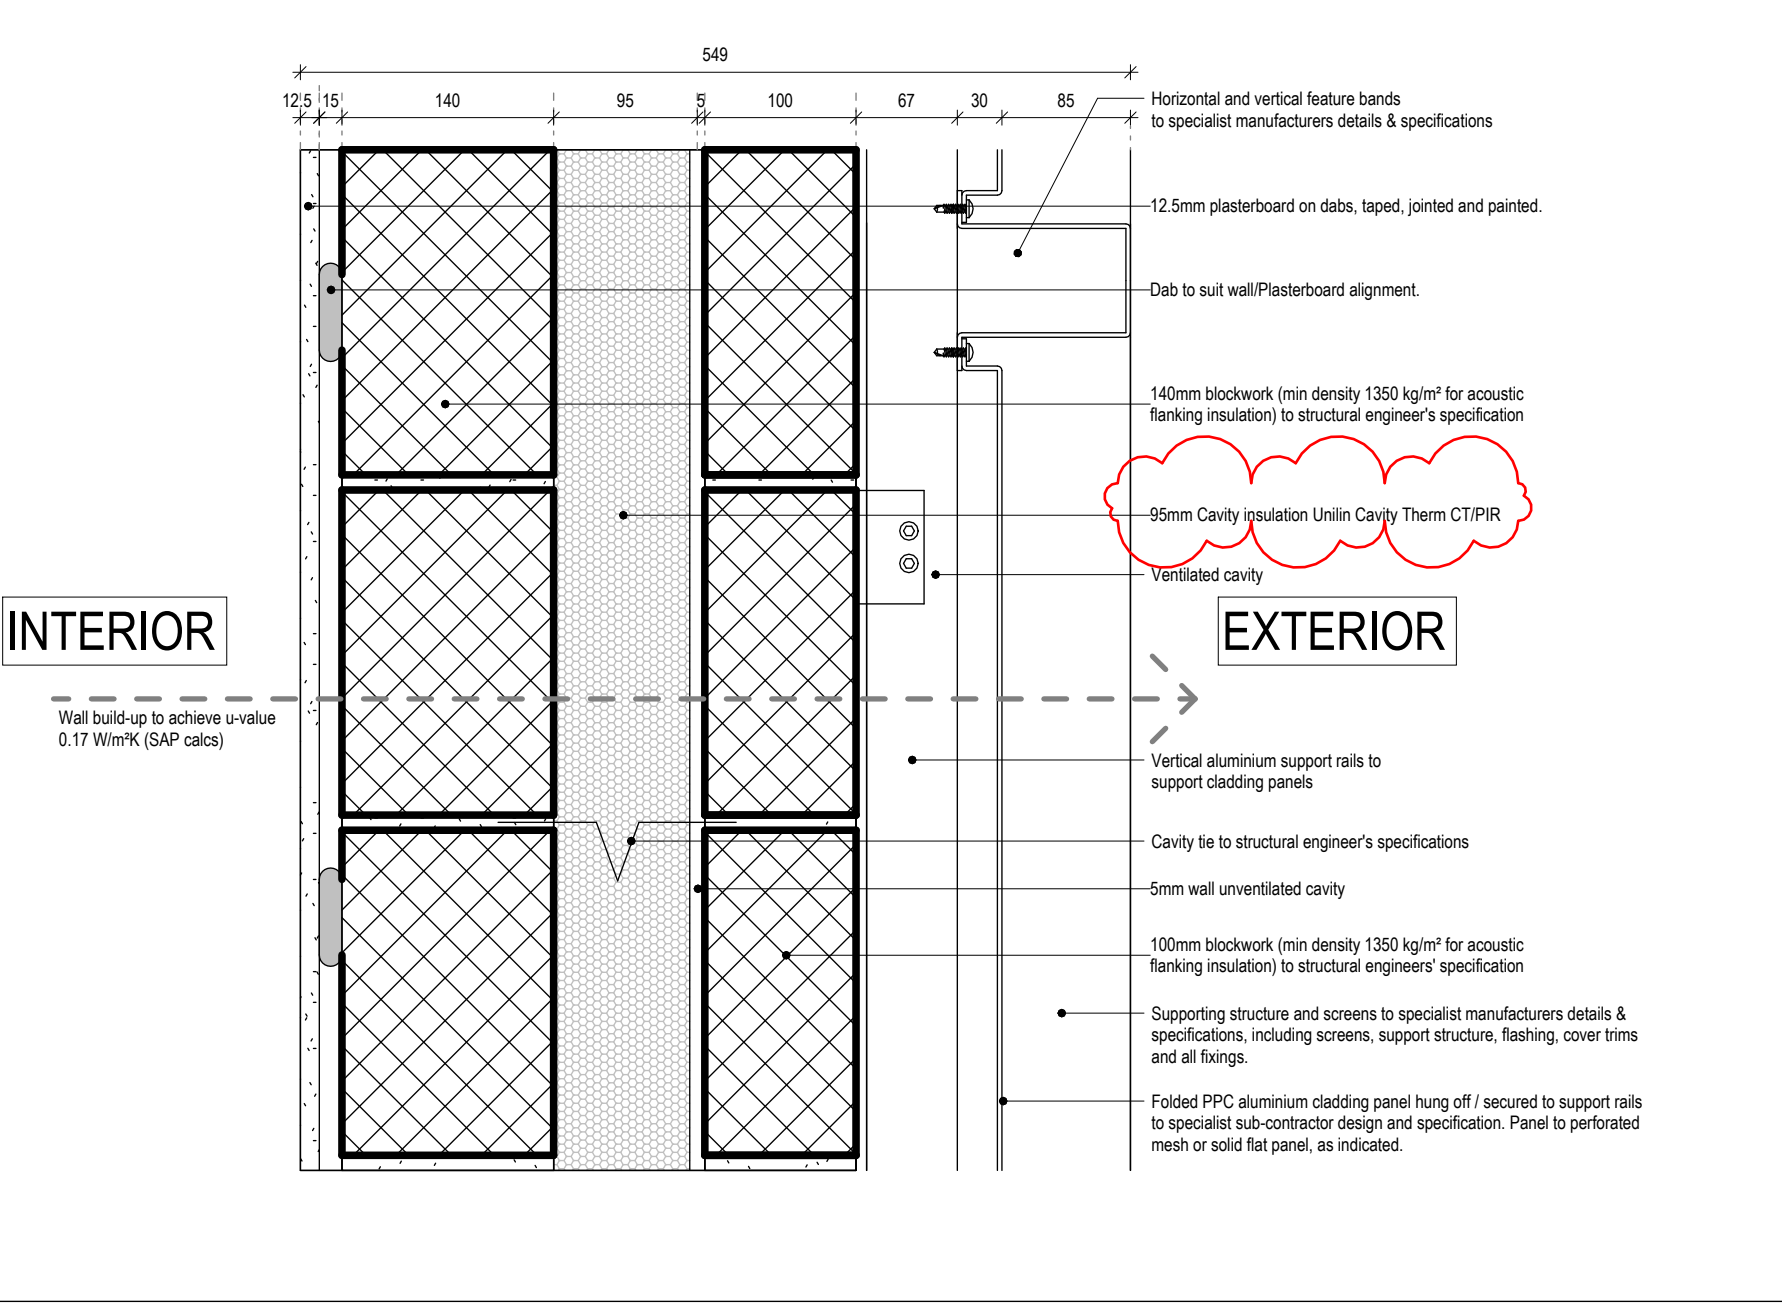


AA32_367.5_Metal Cladding_Plasterboard

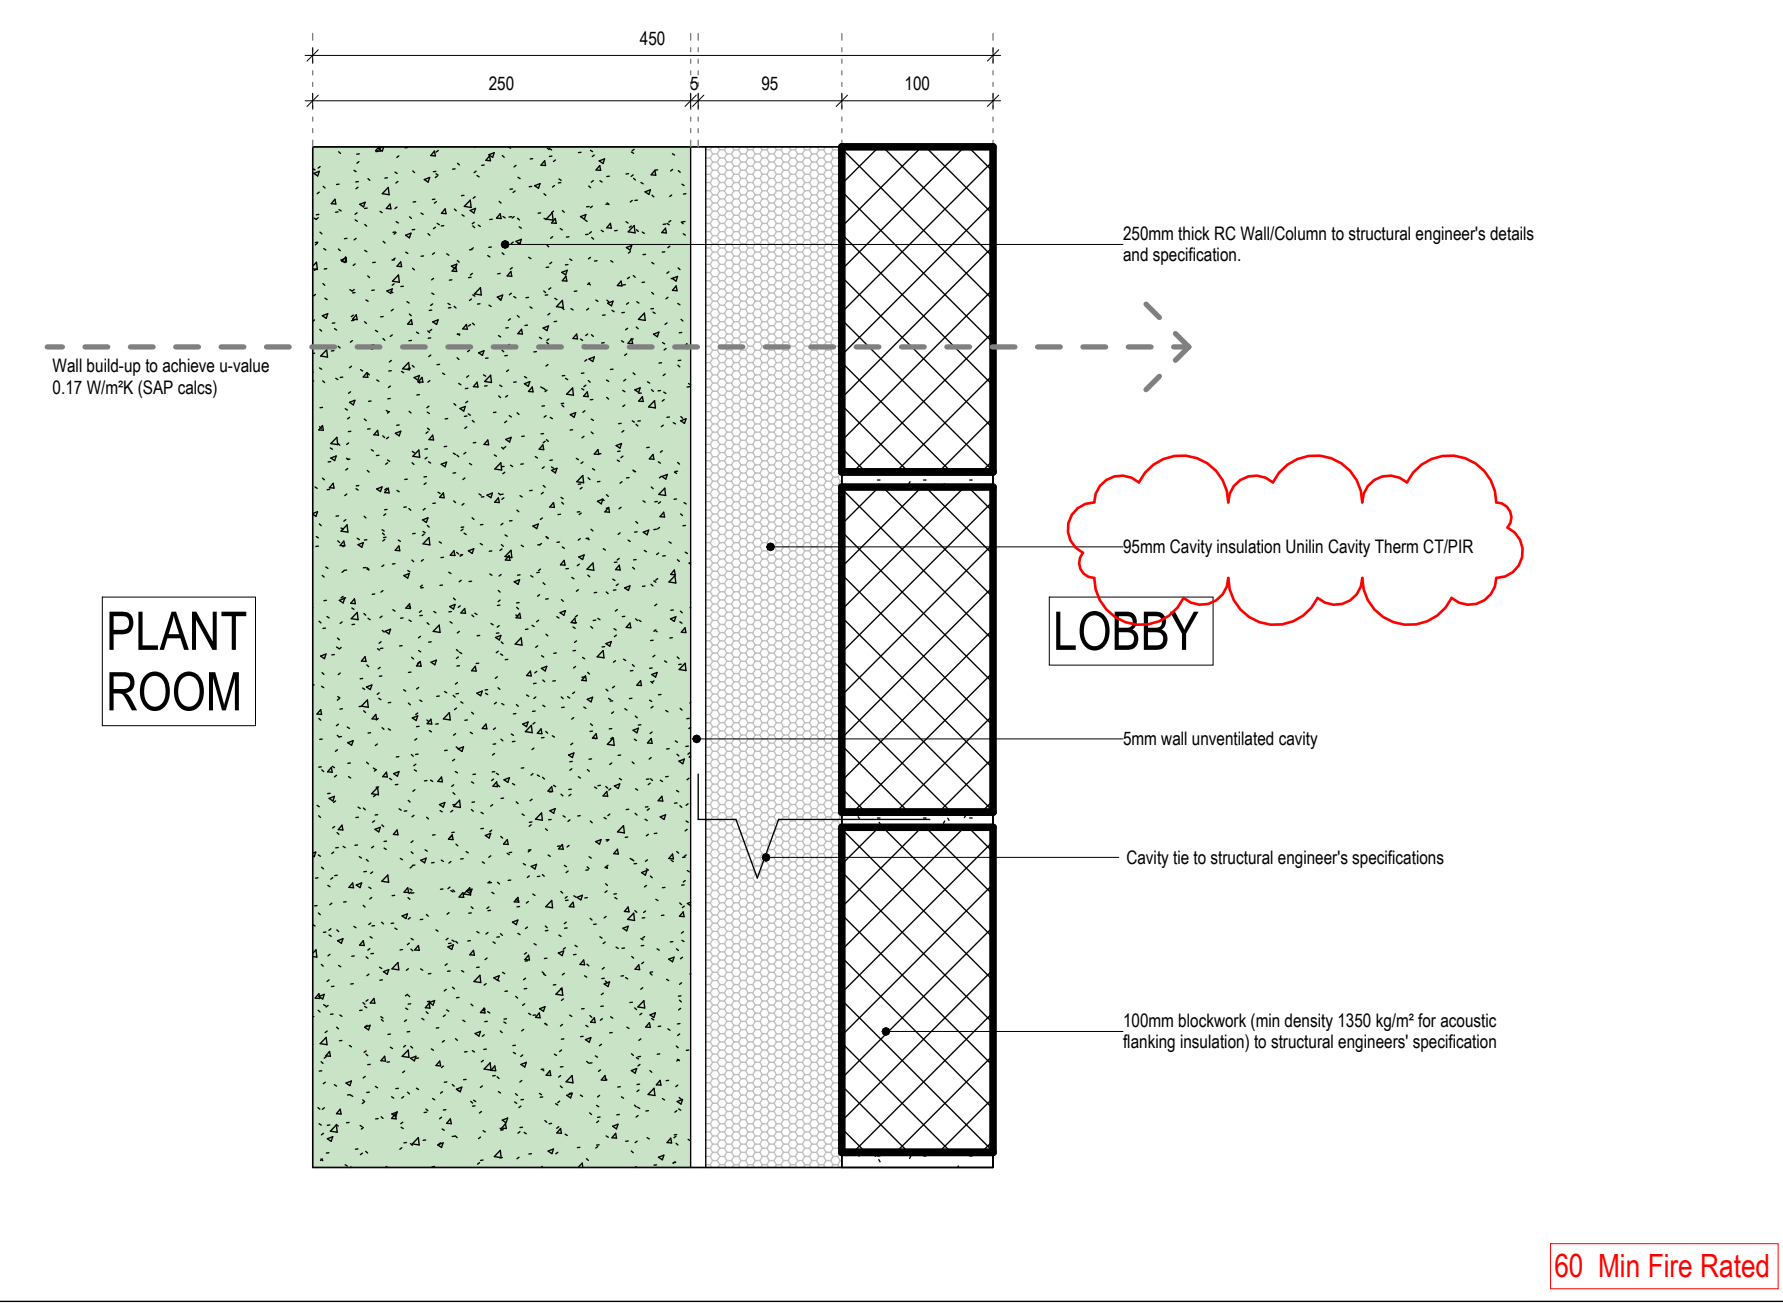


AA33_450_RC_Blockwork

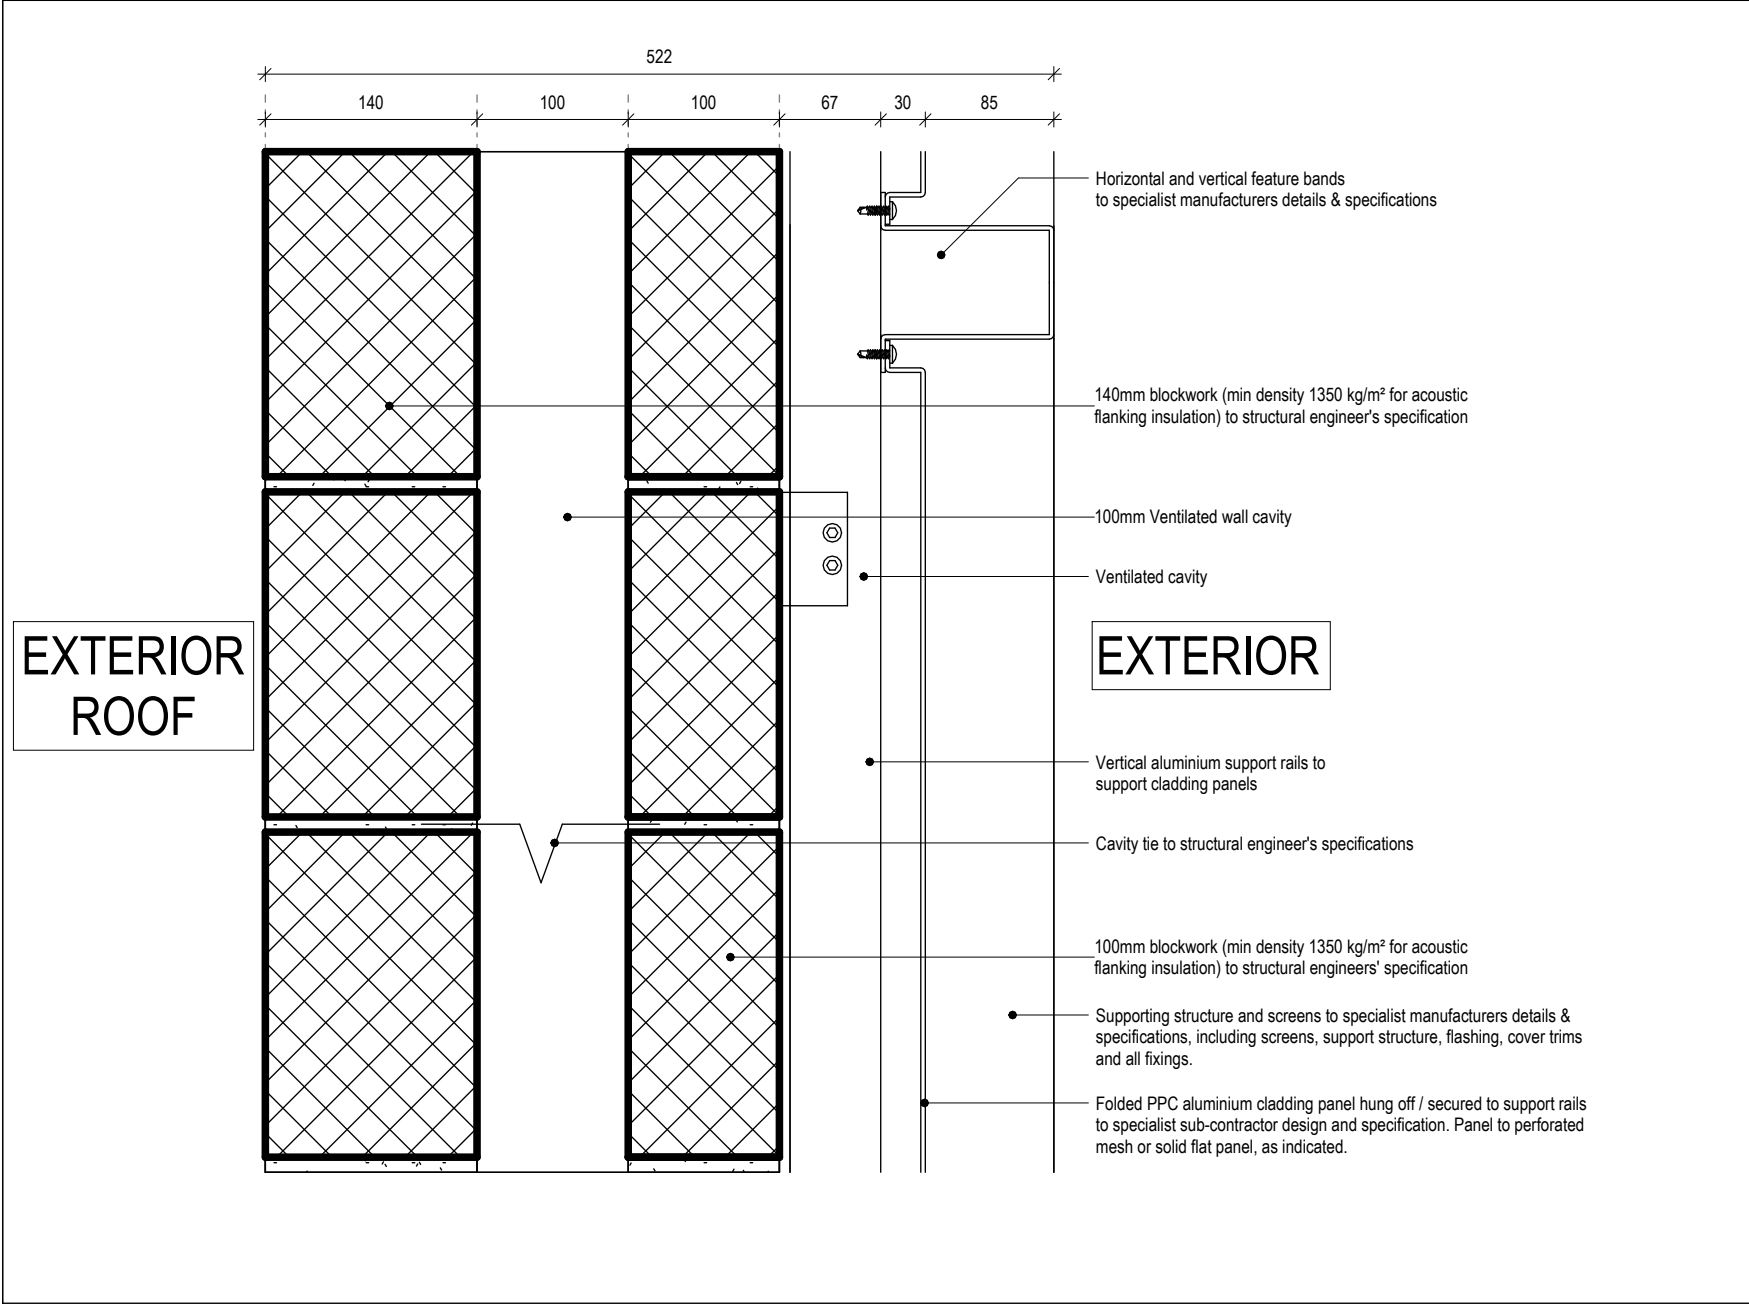

AA34_340_Metal Cladding_Blockwork

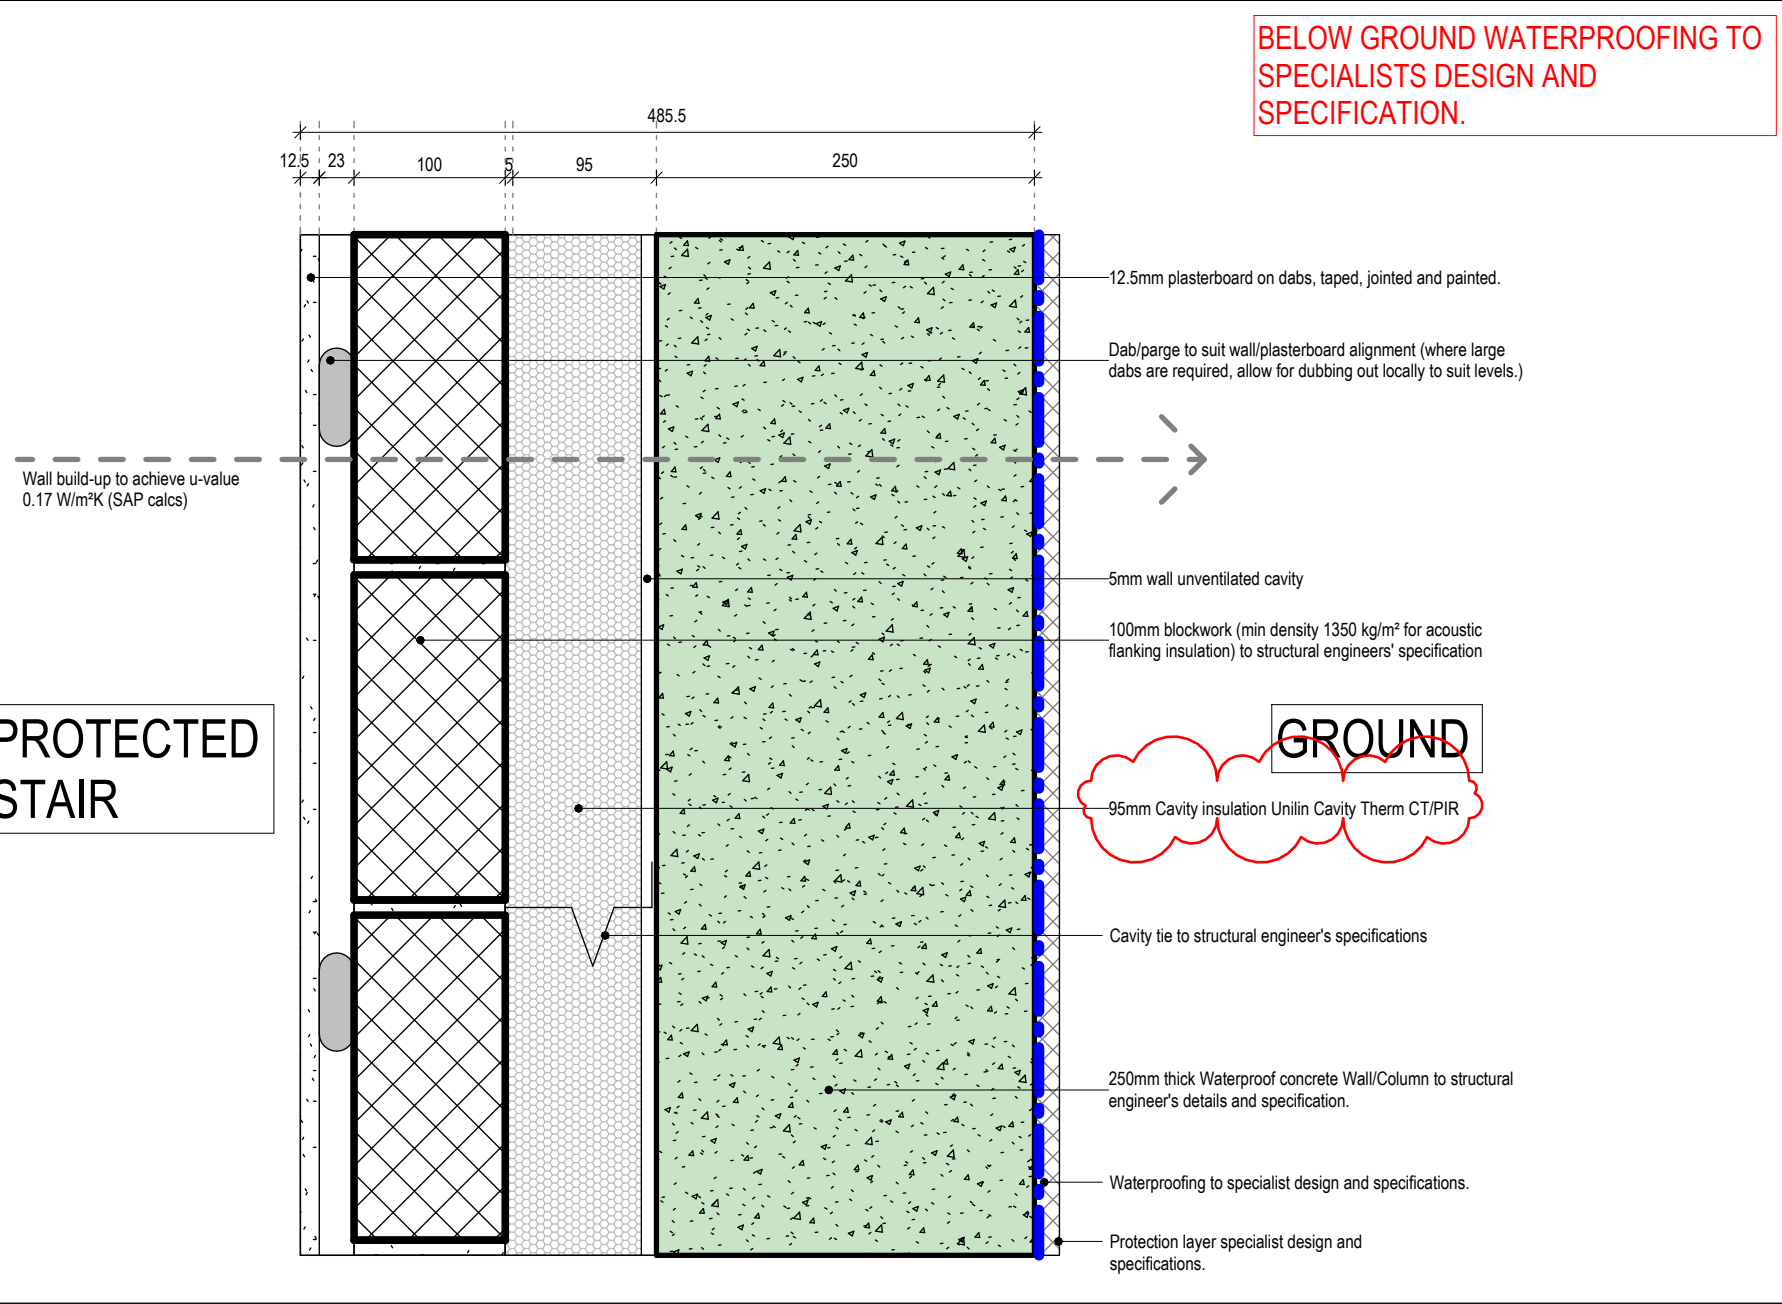

AA35_485.5_RC_Plasterboard

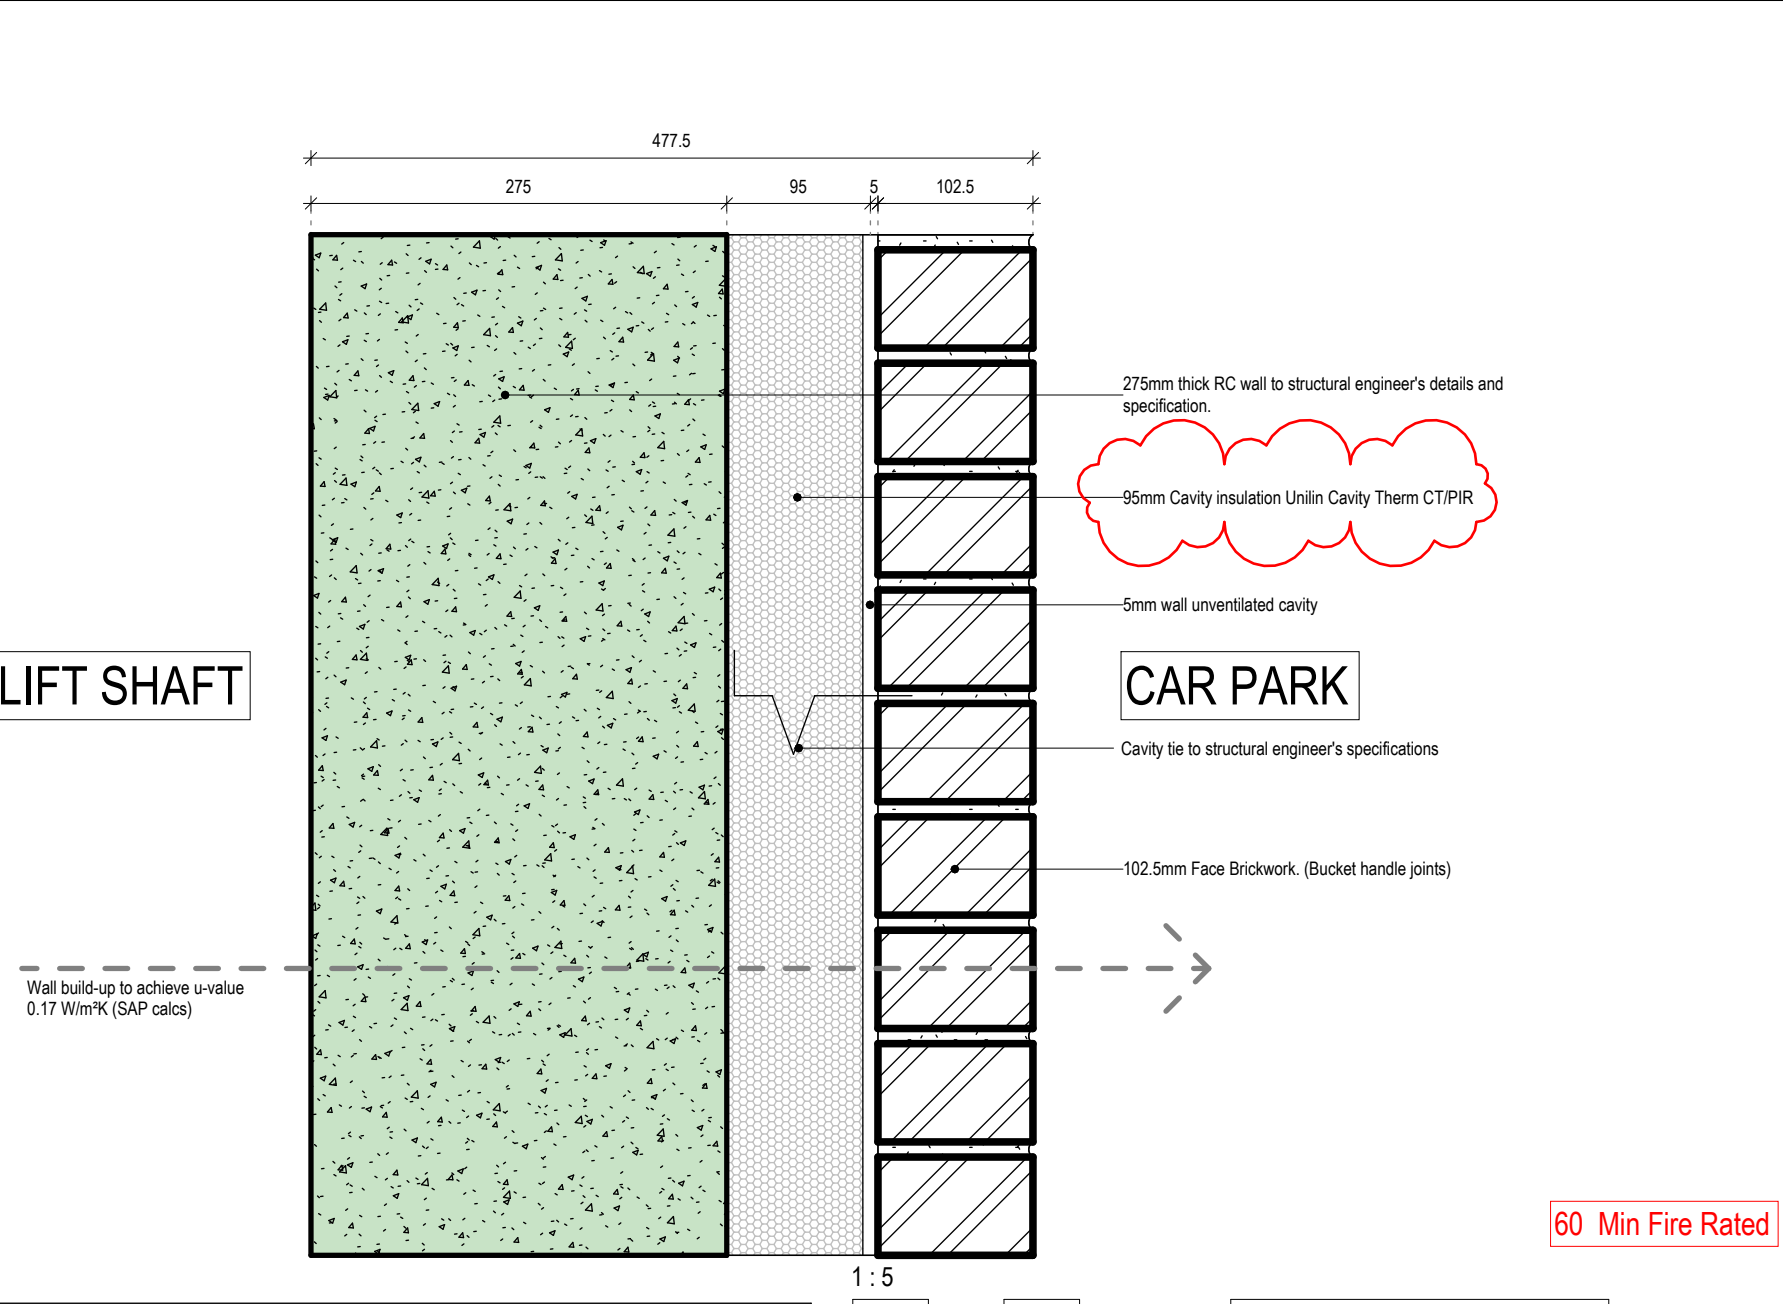

AA36_477.5_Brickwork_RC

NOTES

Figured dimensions only are to be taken from this drawing. All dimensions are to be checked on site before any work is put in hand. If in doubt, seek confirmation.

This drawing must be read in conjunction with all other architects detail drawings, schedules and specifications.

All drawings are to be read in conjunction with relevant drawings from other consultants. In case of inconsistencies, seek confirmation.

This drawing must not be copied in whole or in part without the prior written permission of Axis Mason Ltd.

© Copyright Axis Mason Ltd

Rev	Description	Dwn	Ckd	Date
B1	SAP'S ISSUE	CPSGAM	AR	23/08/2022
T1	TENDER ISSUE	MMSY	AR	10/01/2023
T2	TENDER 1.2 REVISED	VMSY	AR	22/06/2022

NOTES

DRAWINGS TO BE READ IN CONJUNCTION WITH:

- 1400 SERIES APARTMENT BLOCK PLANS
- 3050 SERIES APARTMENT TYPES
- 4250 SERIES BATHROOM TYPES
- 5450 SERIES CORE PLANS & SECTIONS
- 6200 SERIES APARTMENT BLOCK ELEVATIONS
- 5450 SERIES APARTMENT SECTIONS
- 7228 APARTMENT DETAILS
- 9680 APARTMENT FINISHES SCHEDULE
- NBS SPECIFICATION

REFER TO STRUCTURAL ENGINEER'S DRAWINGS FOR BLOCKWORK DENSITY AND LOAD BEARING. LOW DENSITY THERMAL BLOCKS TO BE USED FOR EXTERNAL WALLS WHERE POSSIBLE.

AXIS MASON 160 Borough High Street, London, SE1 1LB 0207 231 5558 WWW.AXISMASON.COM

LONDON GLASGOW JERSEY GDANSK DURBAN

Client Eastleigh Borough Council

Project Lower Acre, One Horton Heath

Drawing title Construction Types_Apartments_Walls
Wall type AA Sheet 4 of 7

Scale @ A1 As indicated Date: AUGUST 2022
Project AR Issue Status: TENDER
Co-ordinator

Job No: 4101 Drawing No: AXM - ZZ - ZZ - DR - A - 7053 Revision: T2