
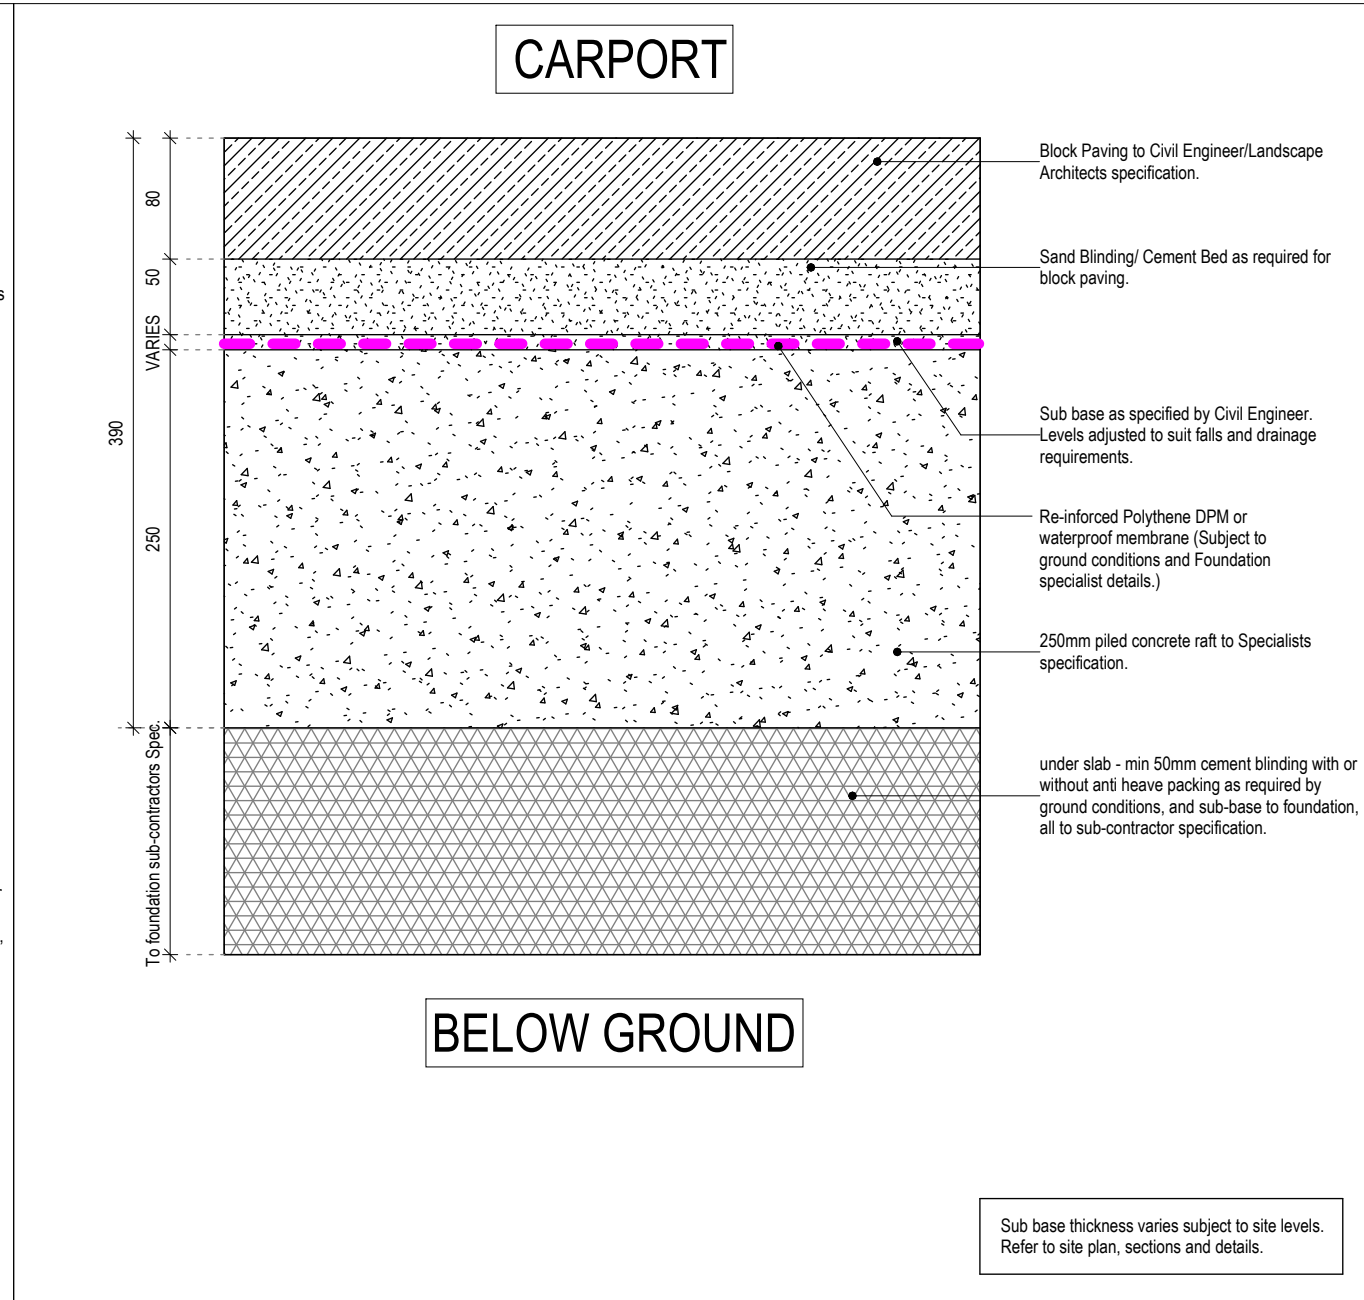
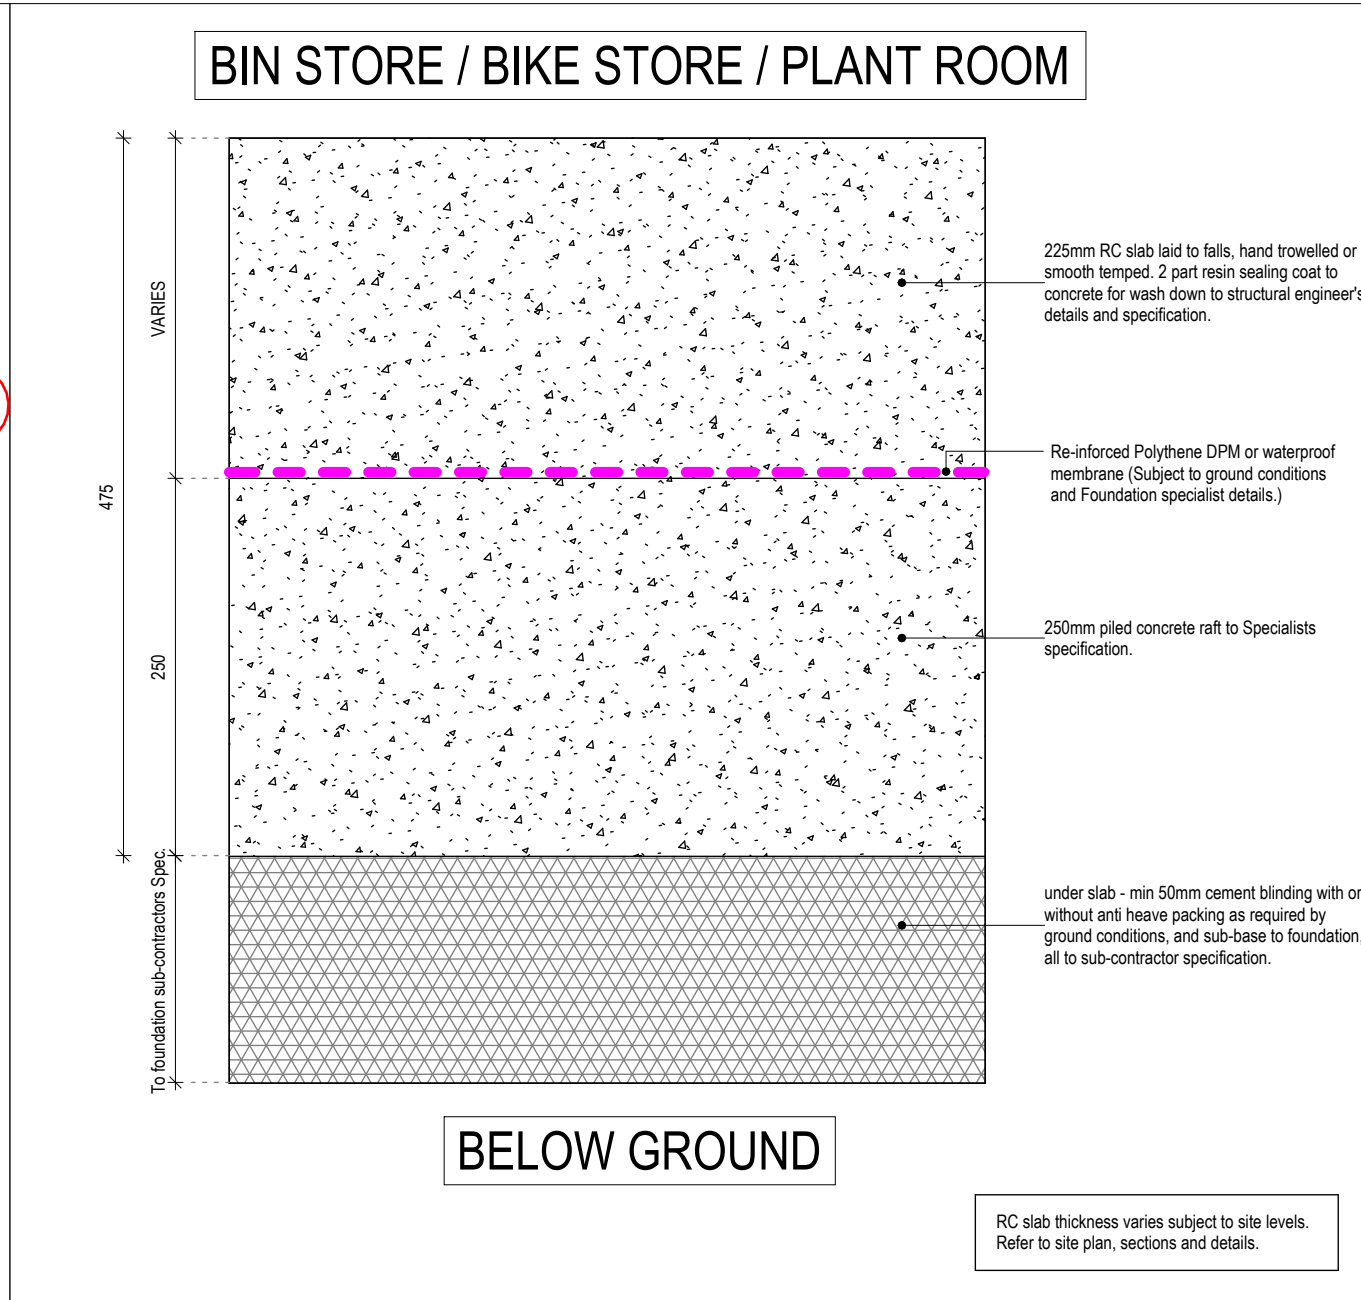
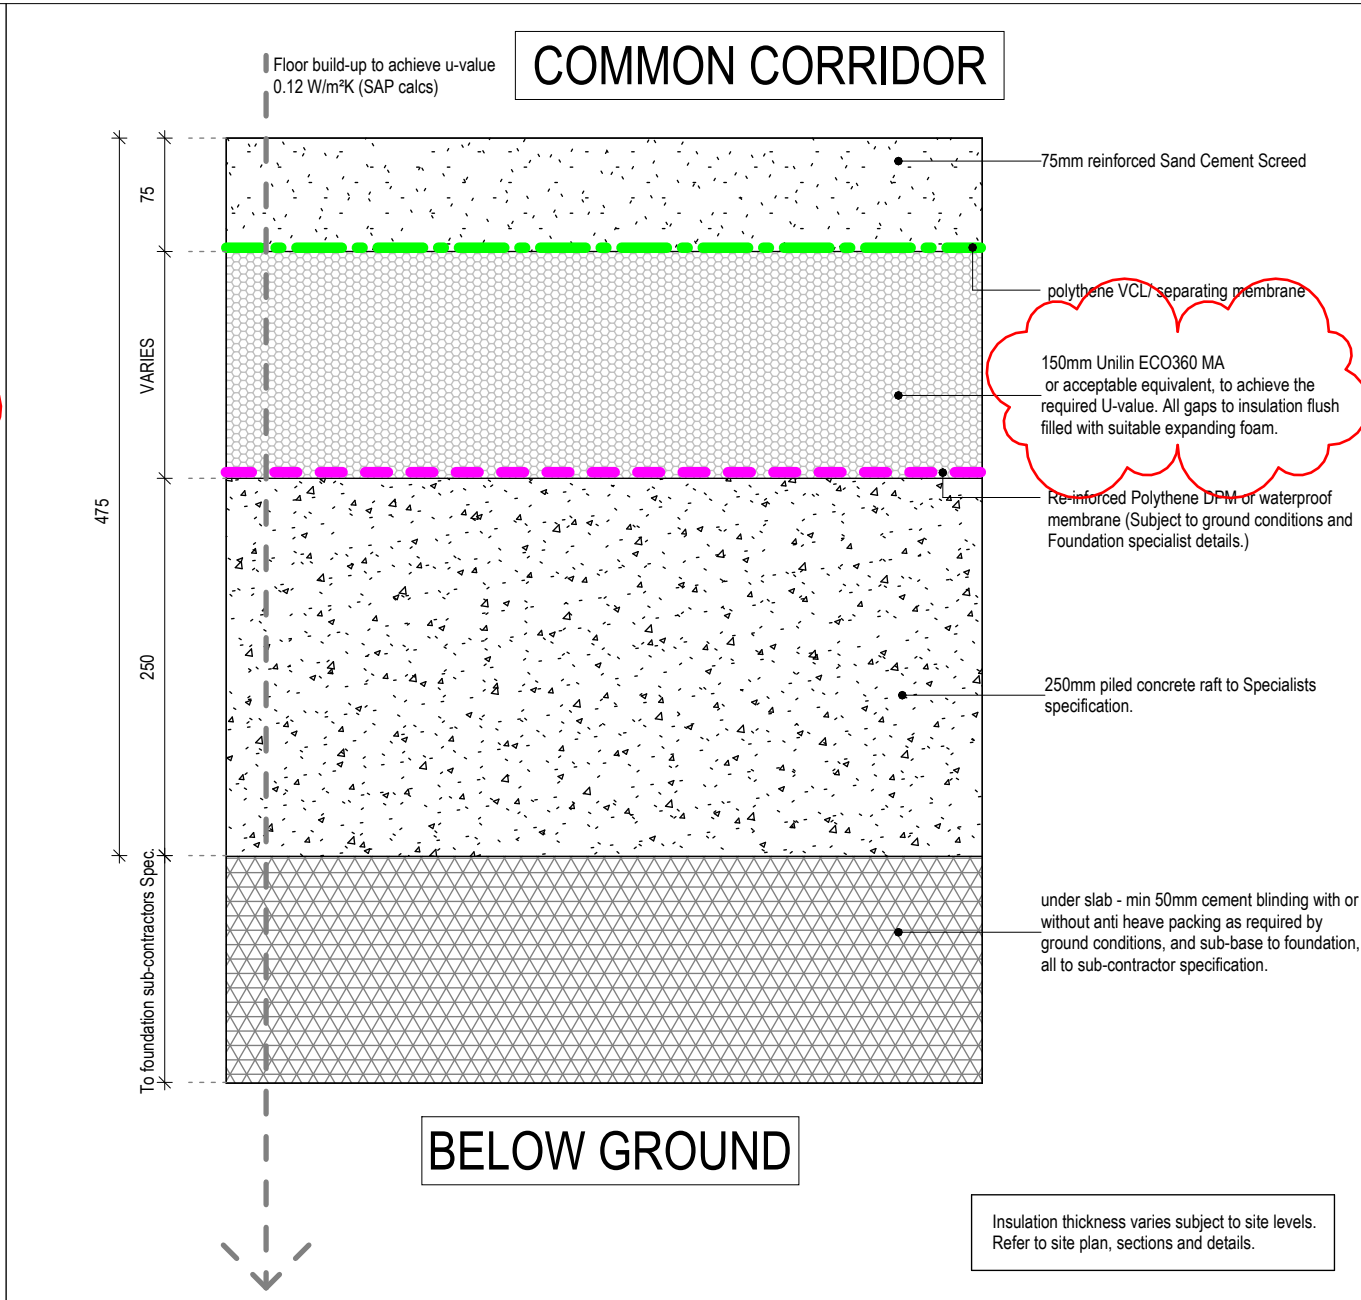


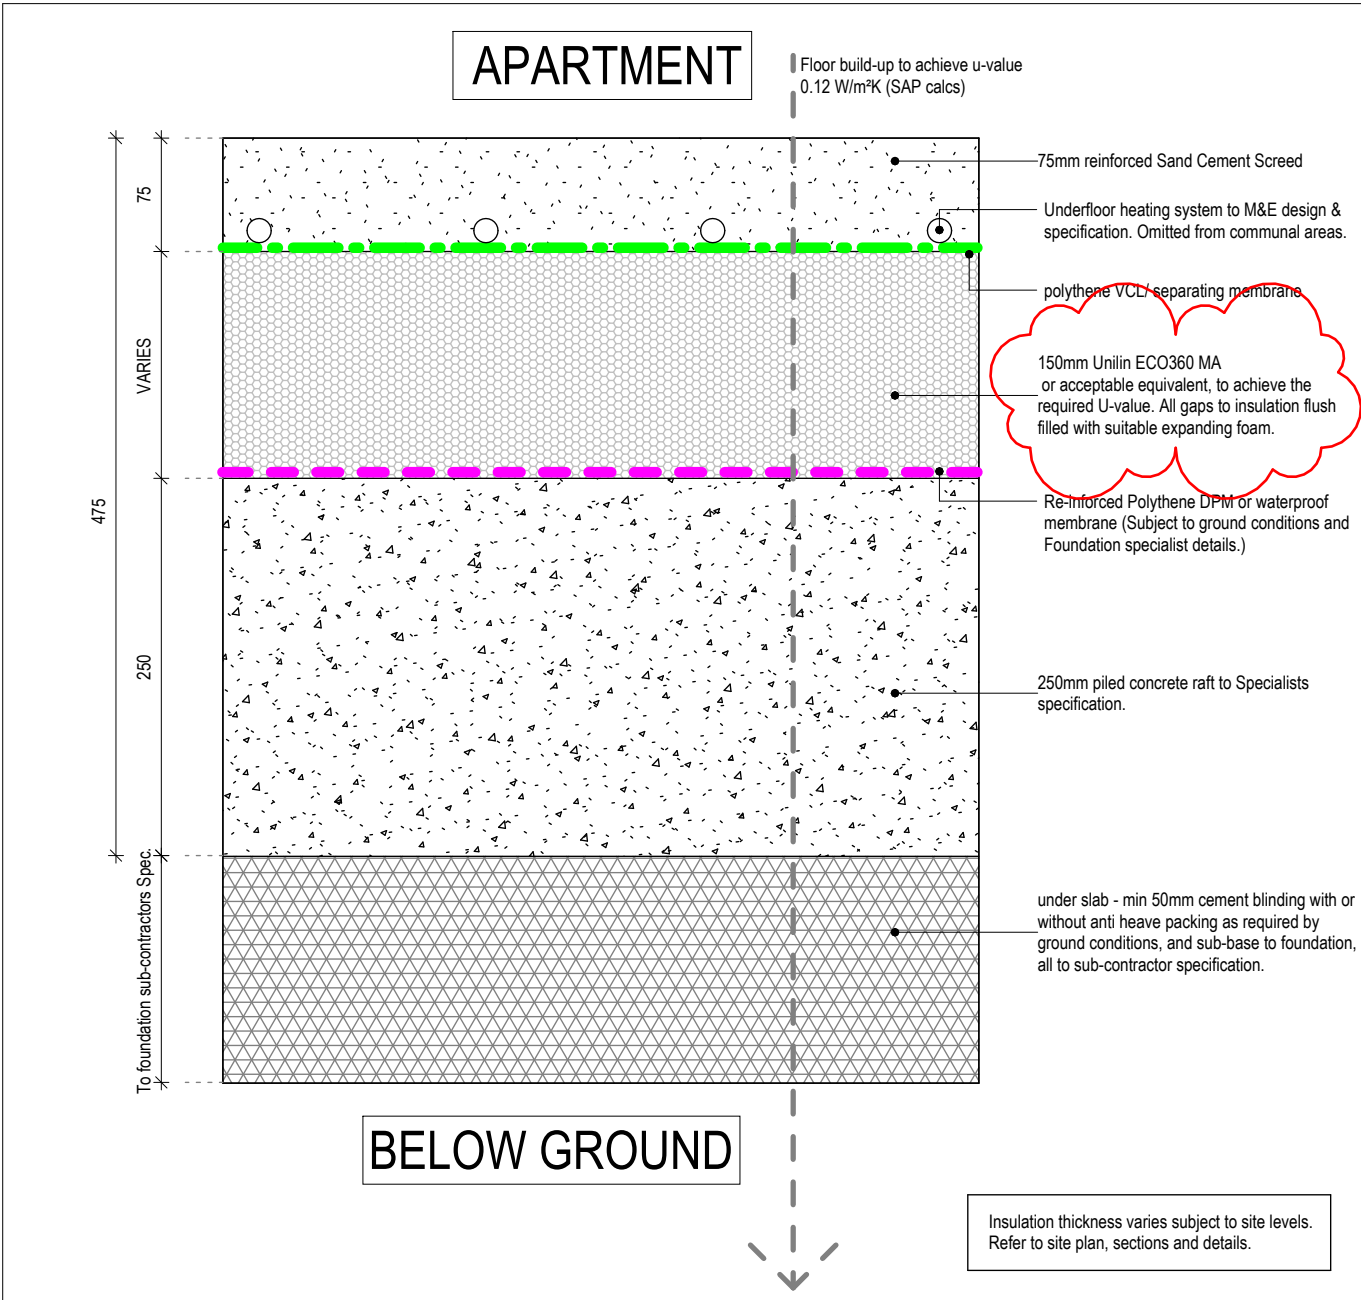

NOTES

Figured dimensions only are to be taken from this drawing. All dimensions are to be checked on site before any work is put in hand. If in doubt, seek confirmation.










This drawing must be read in conjunction with all other architects detail drawings, schedules and specifications.

All drawings are to be read in conjunction with relevant drawings from other consultants. In case of inconsistencies, seek confirmation.

This drawing must not be copied in whole or in part without the prior written permission of Axis Mason Ltd.

© Copyright Axis Mason Ltd

Rev	Description	Dwn	Ckd	Date
B1	SAP'S ISSUE	CP/SGAM	AR	23/08/2022
T1	TENDER ISSUE	MM/SY	AR	10/01/2023
T2	Tender for 1.1A Revised	CP/MM/SY	AR	XXXXXX XX

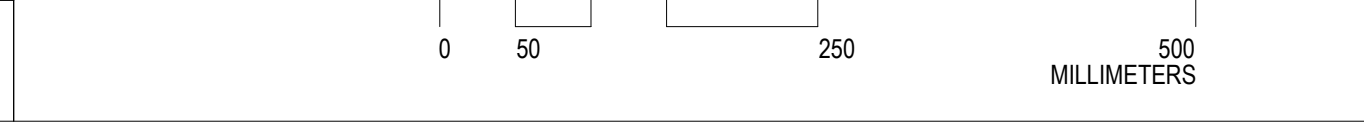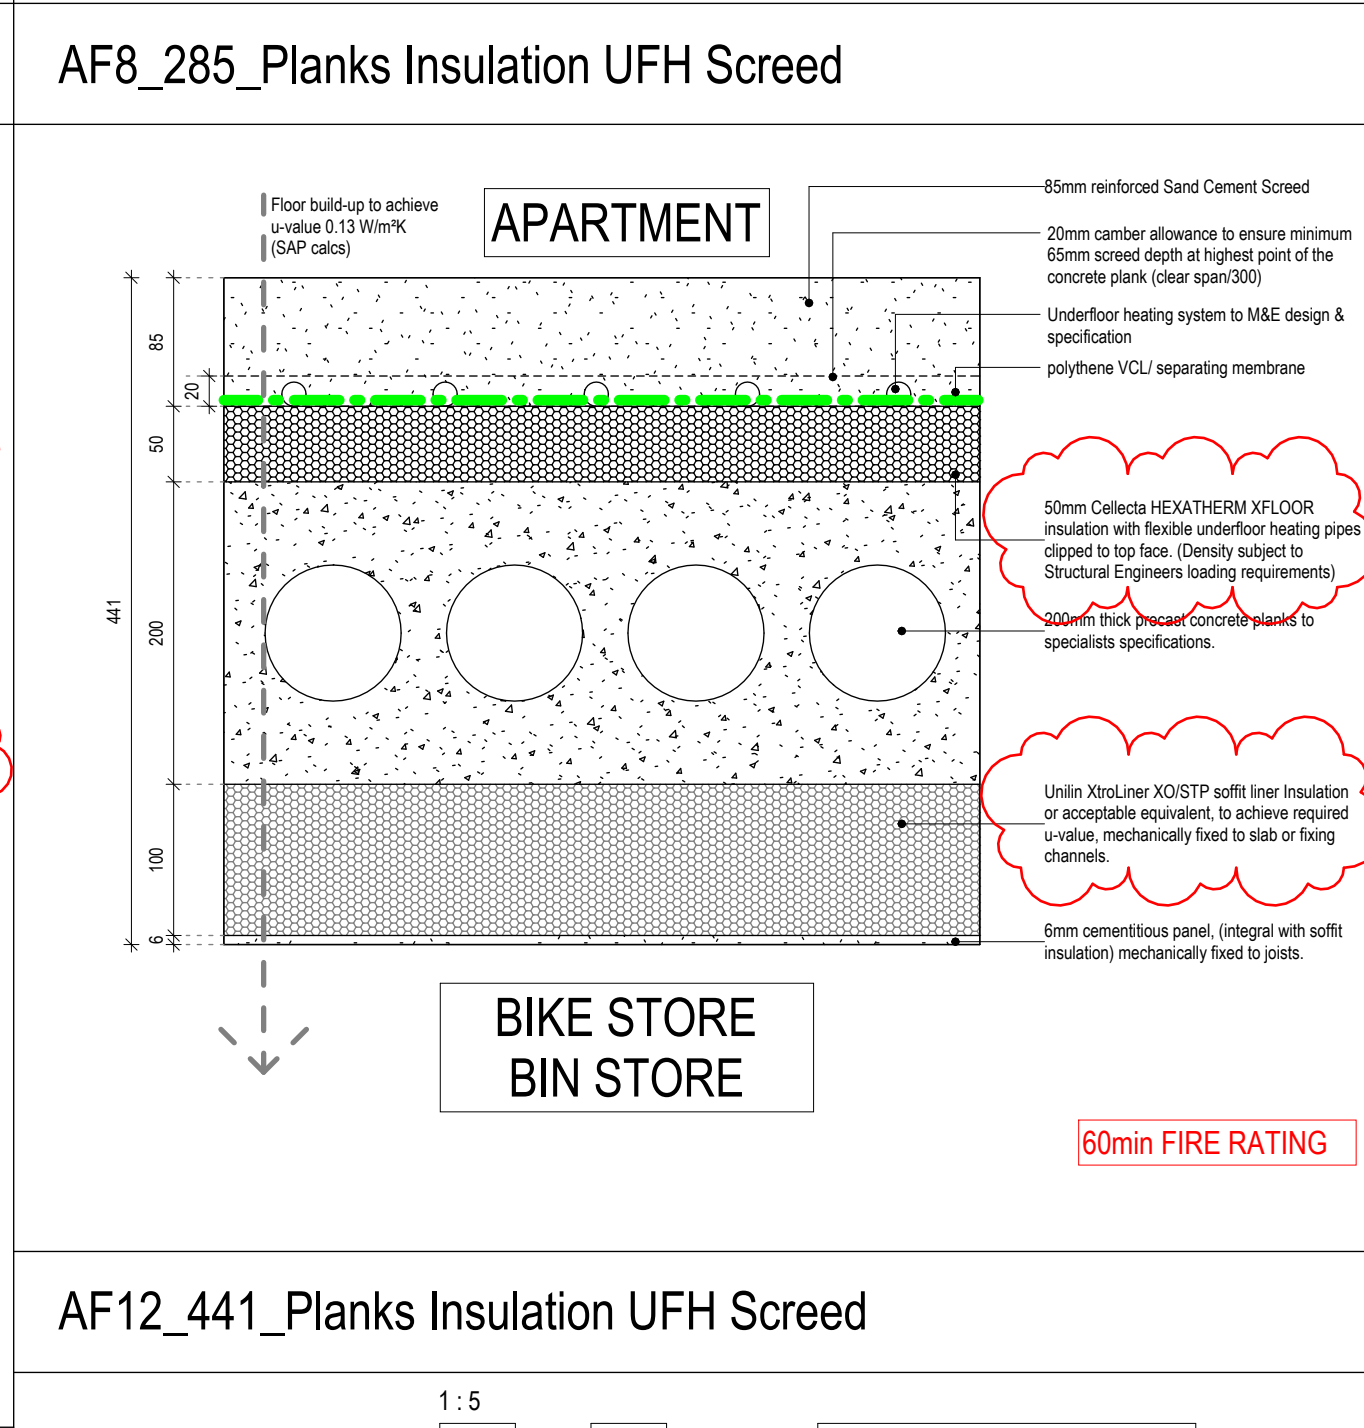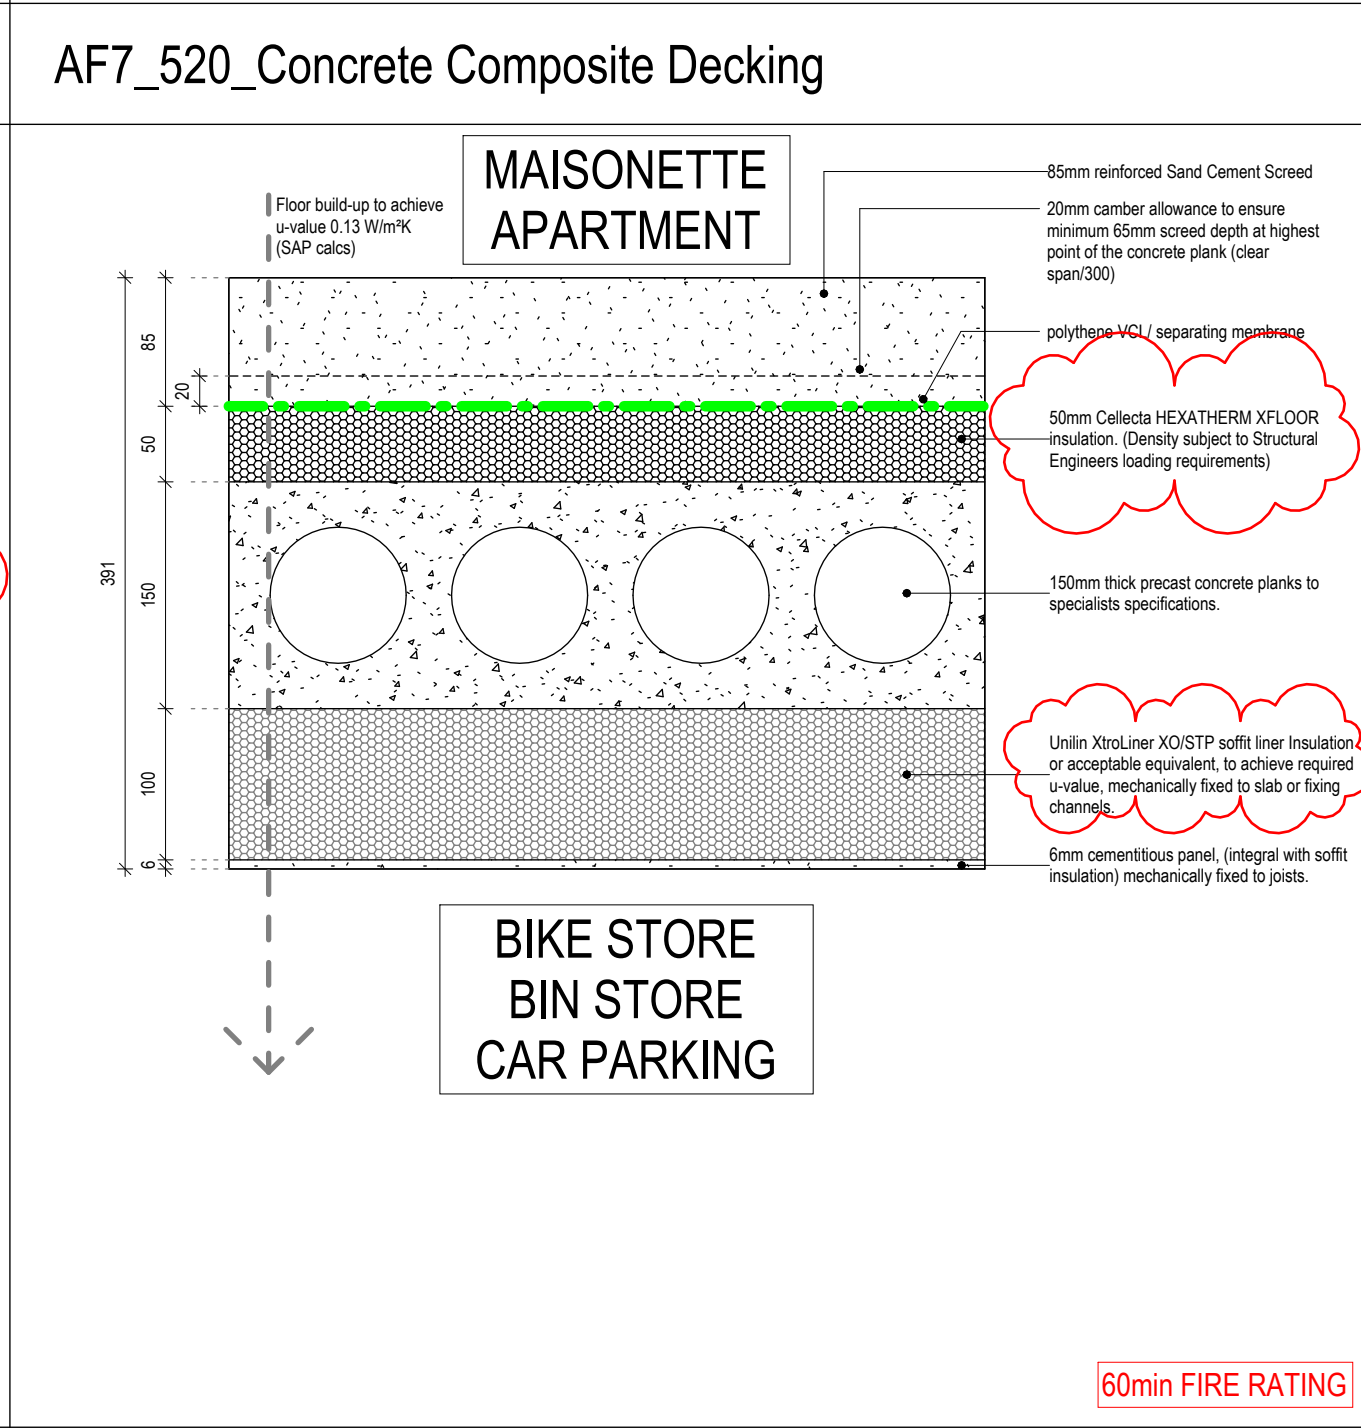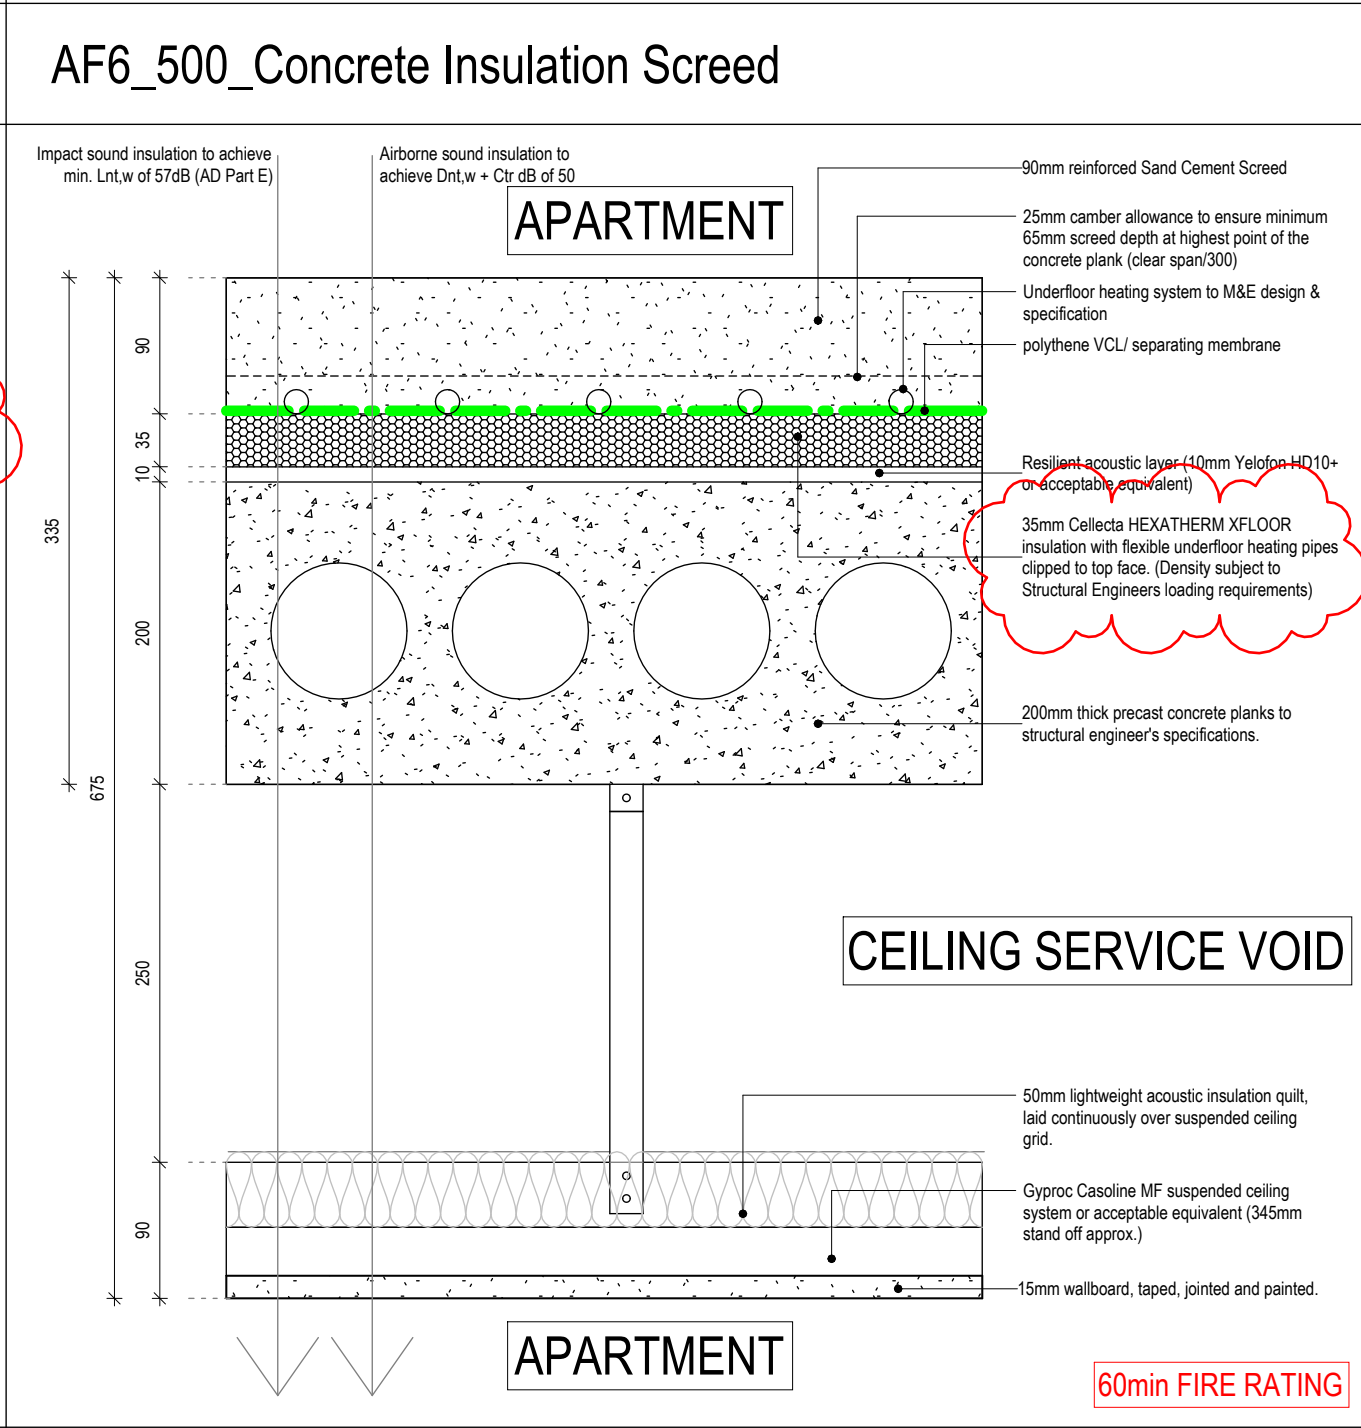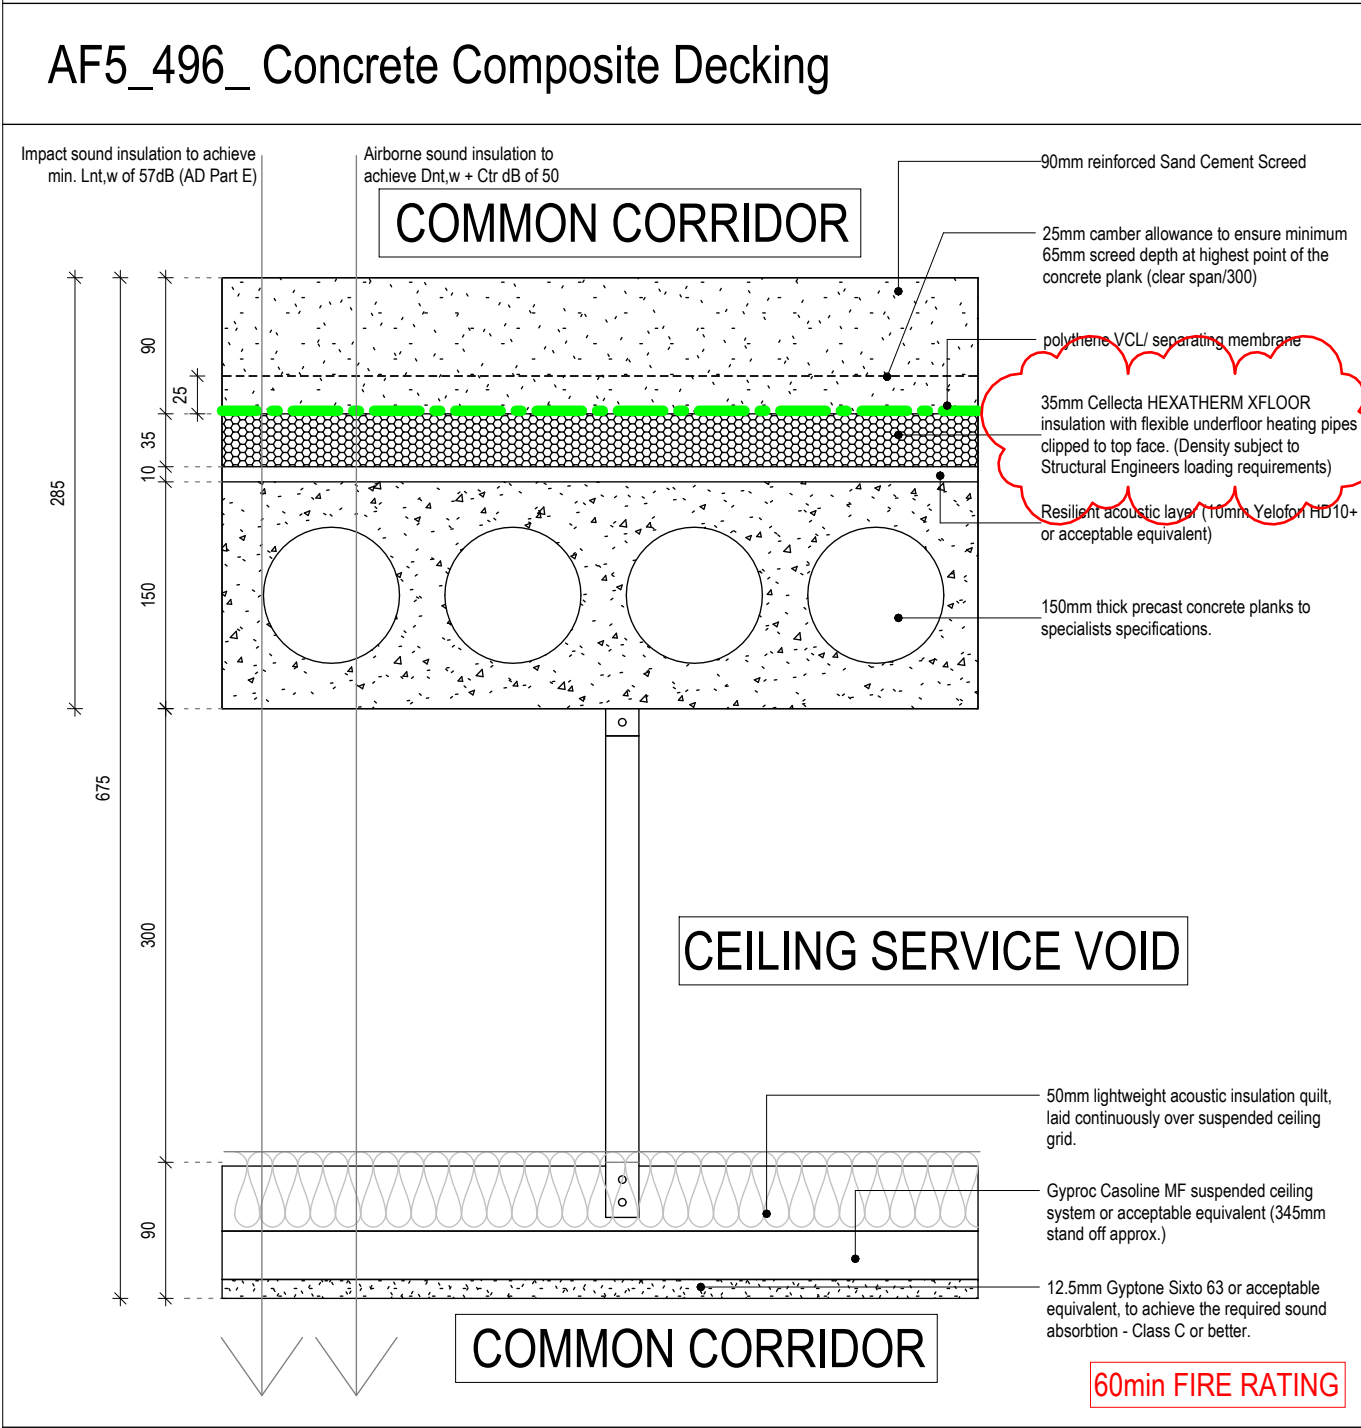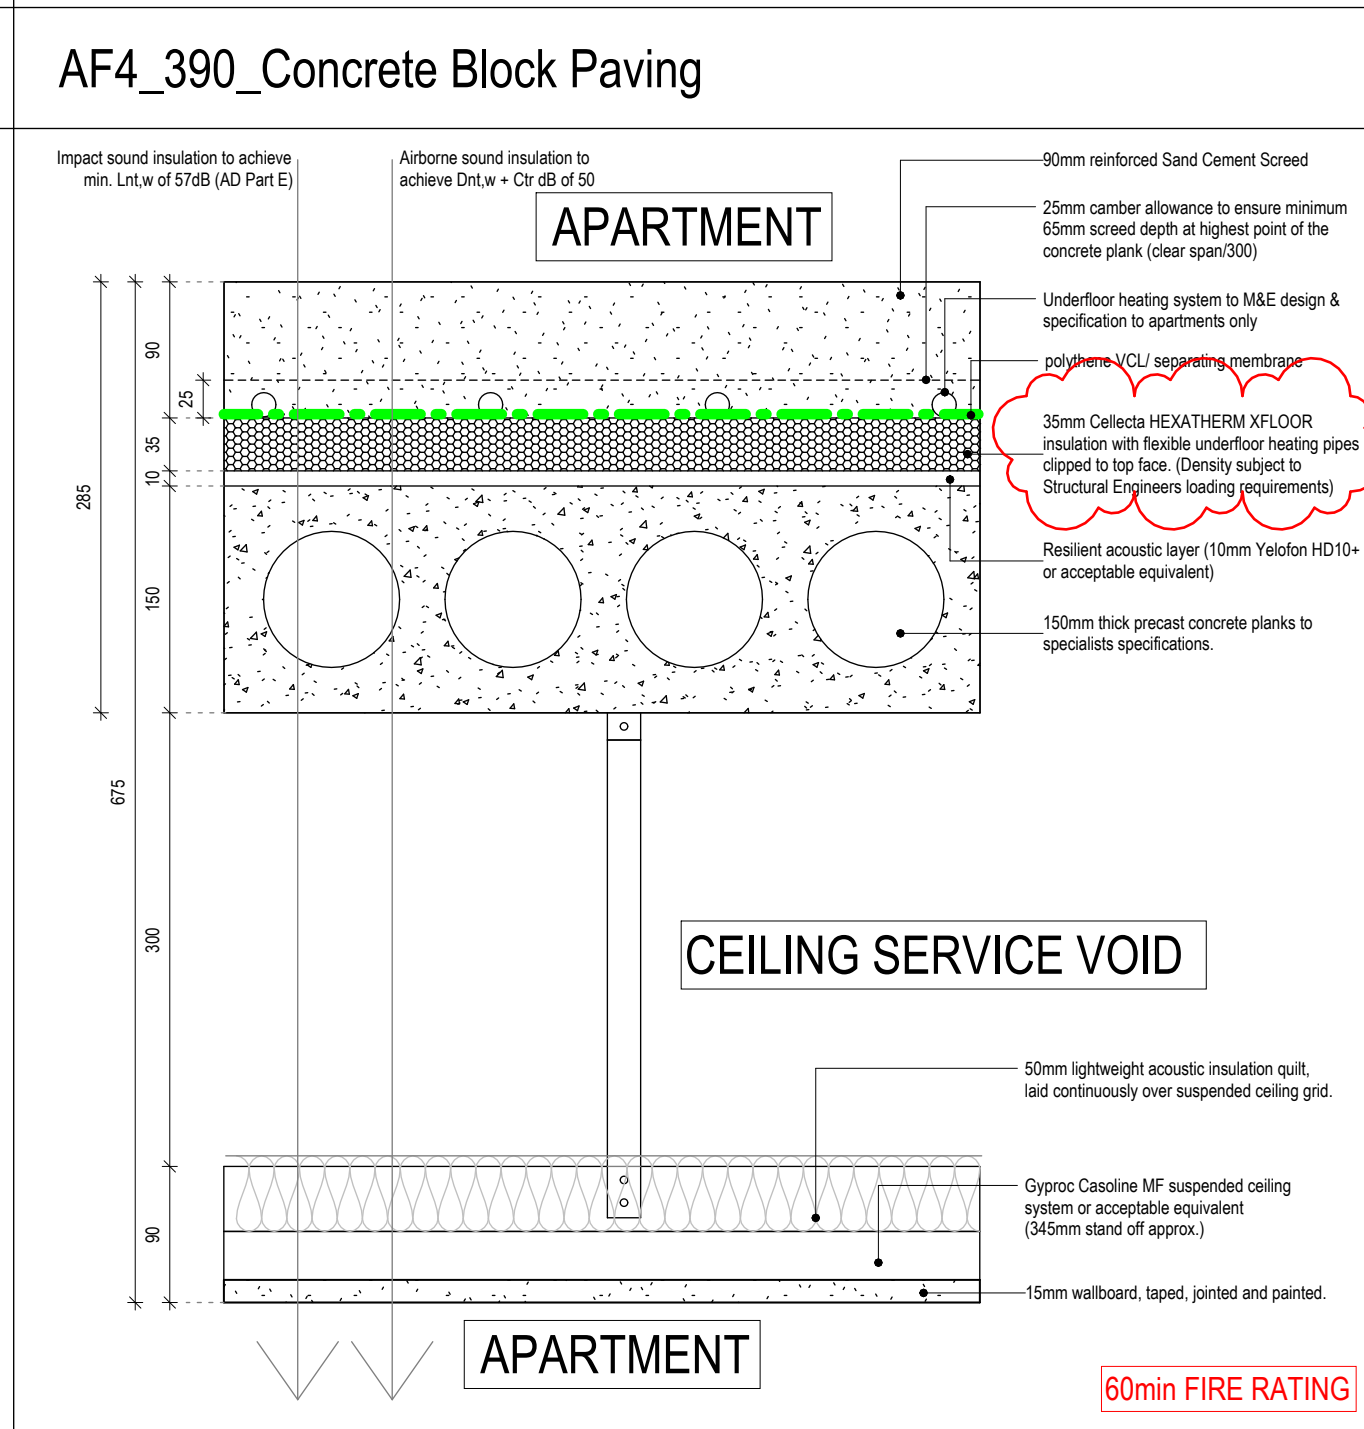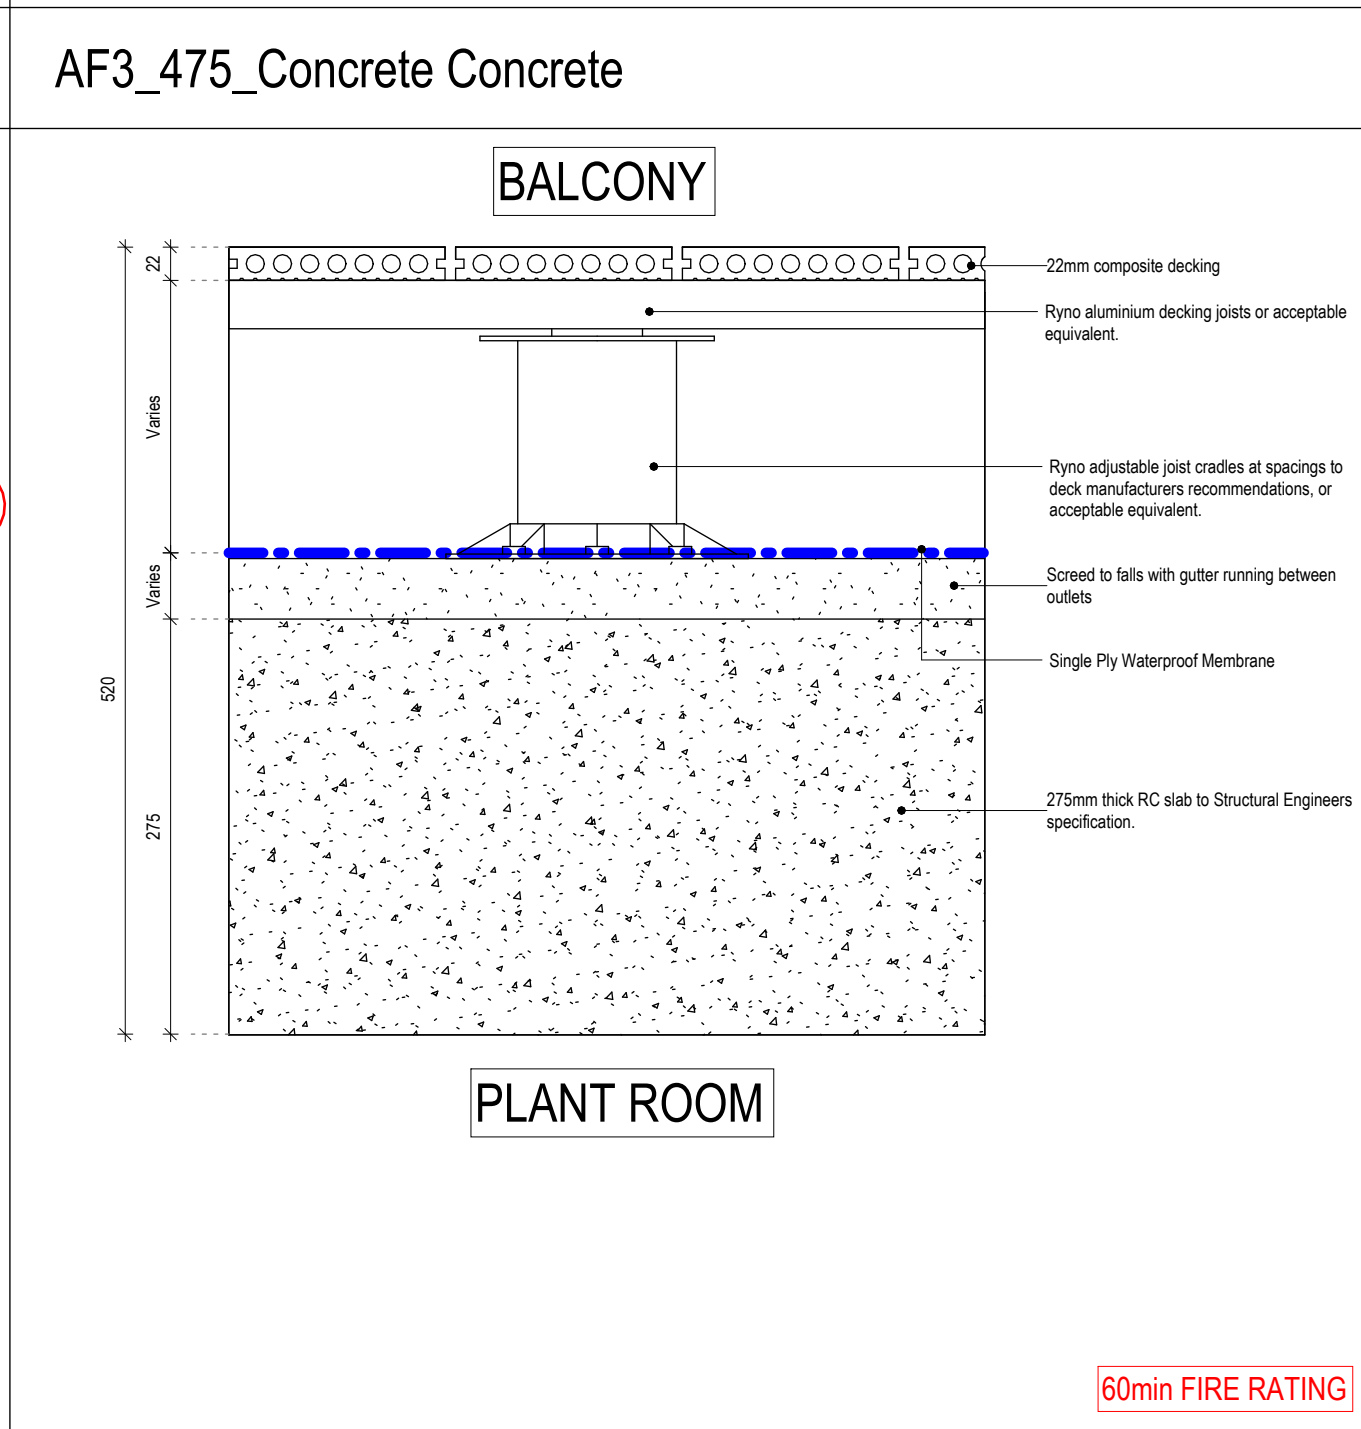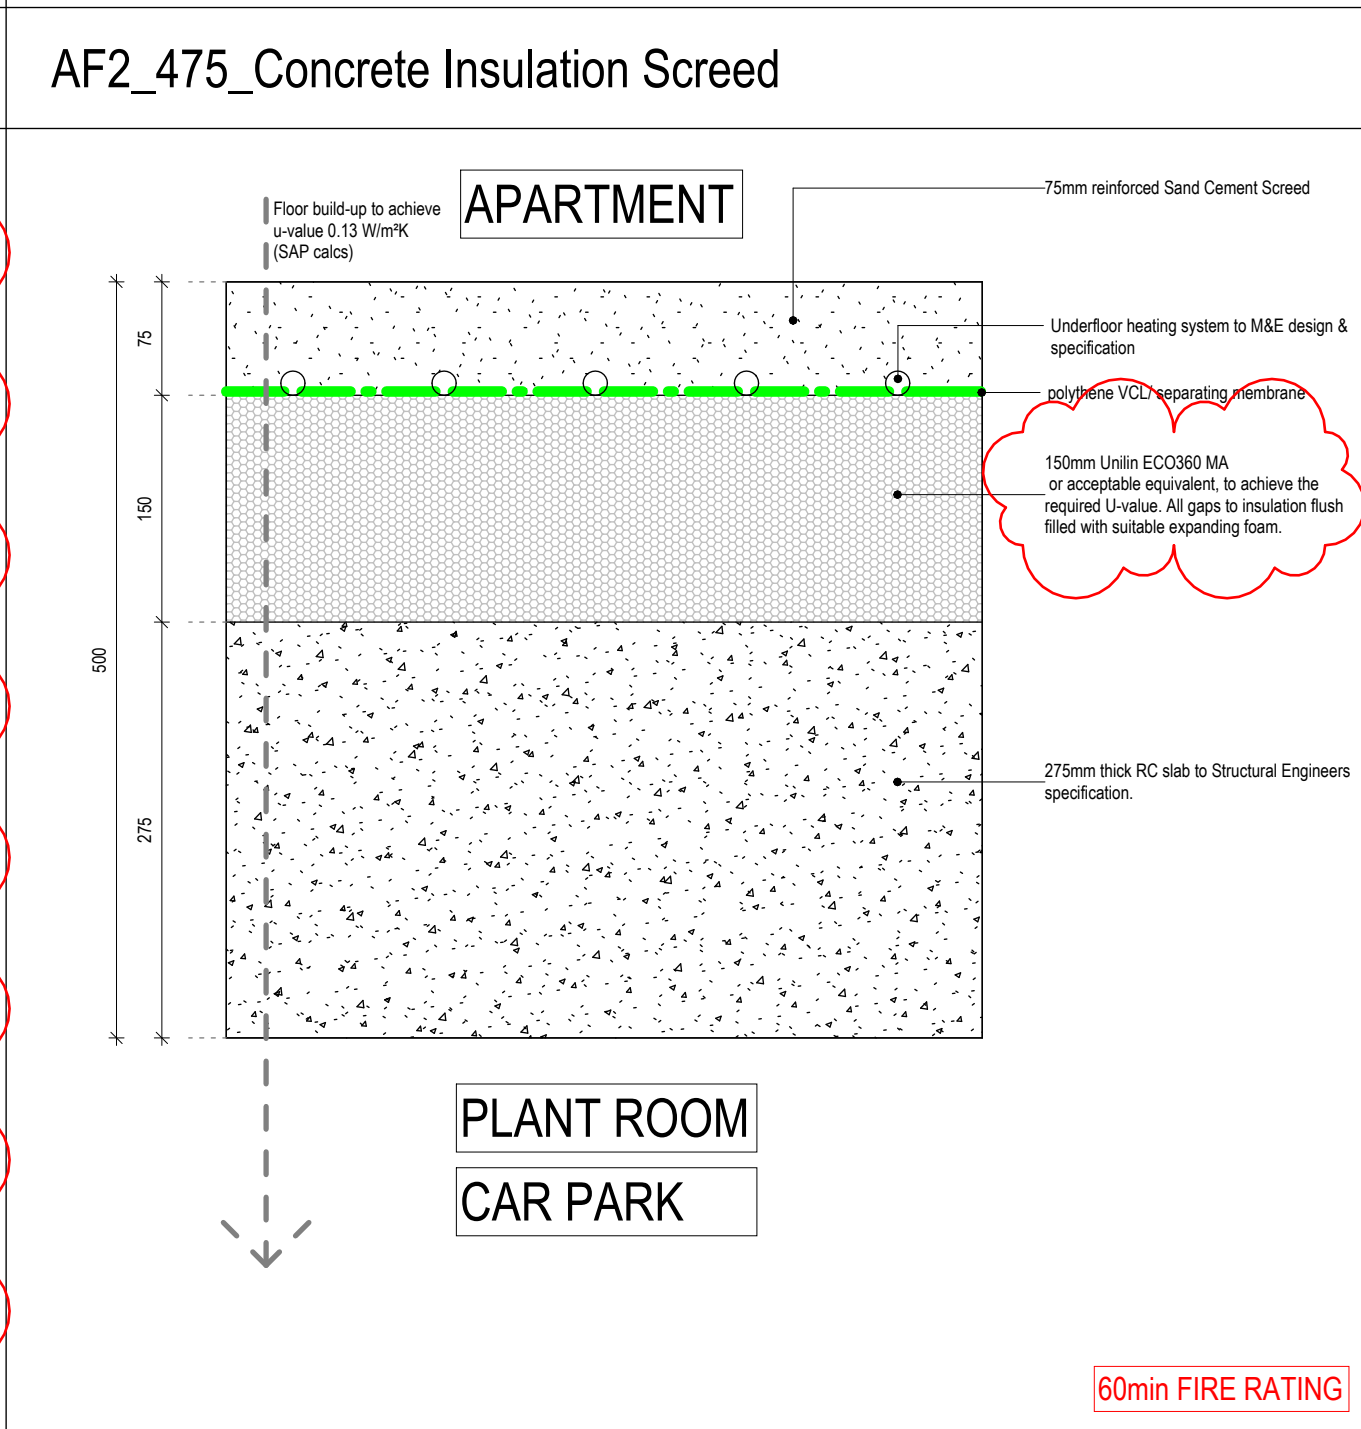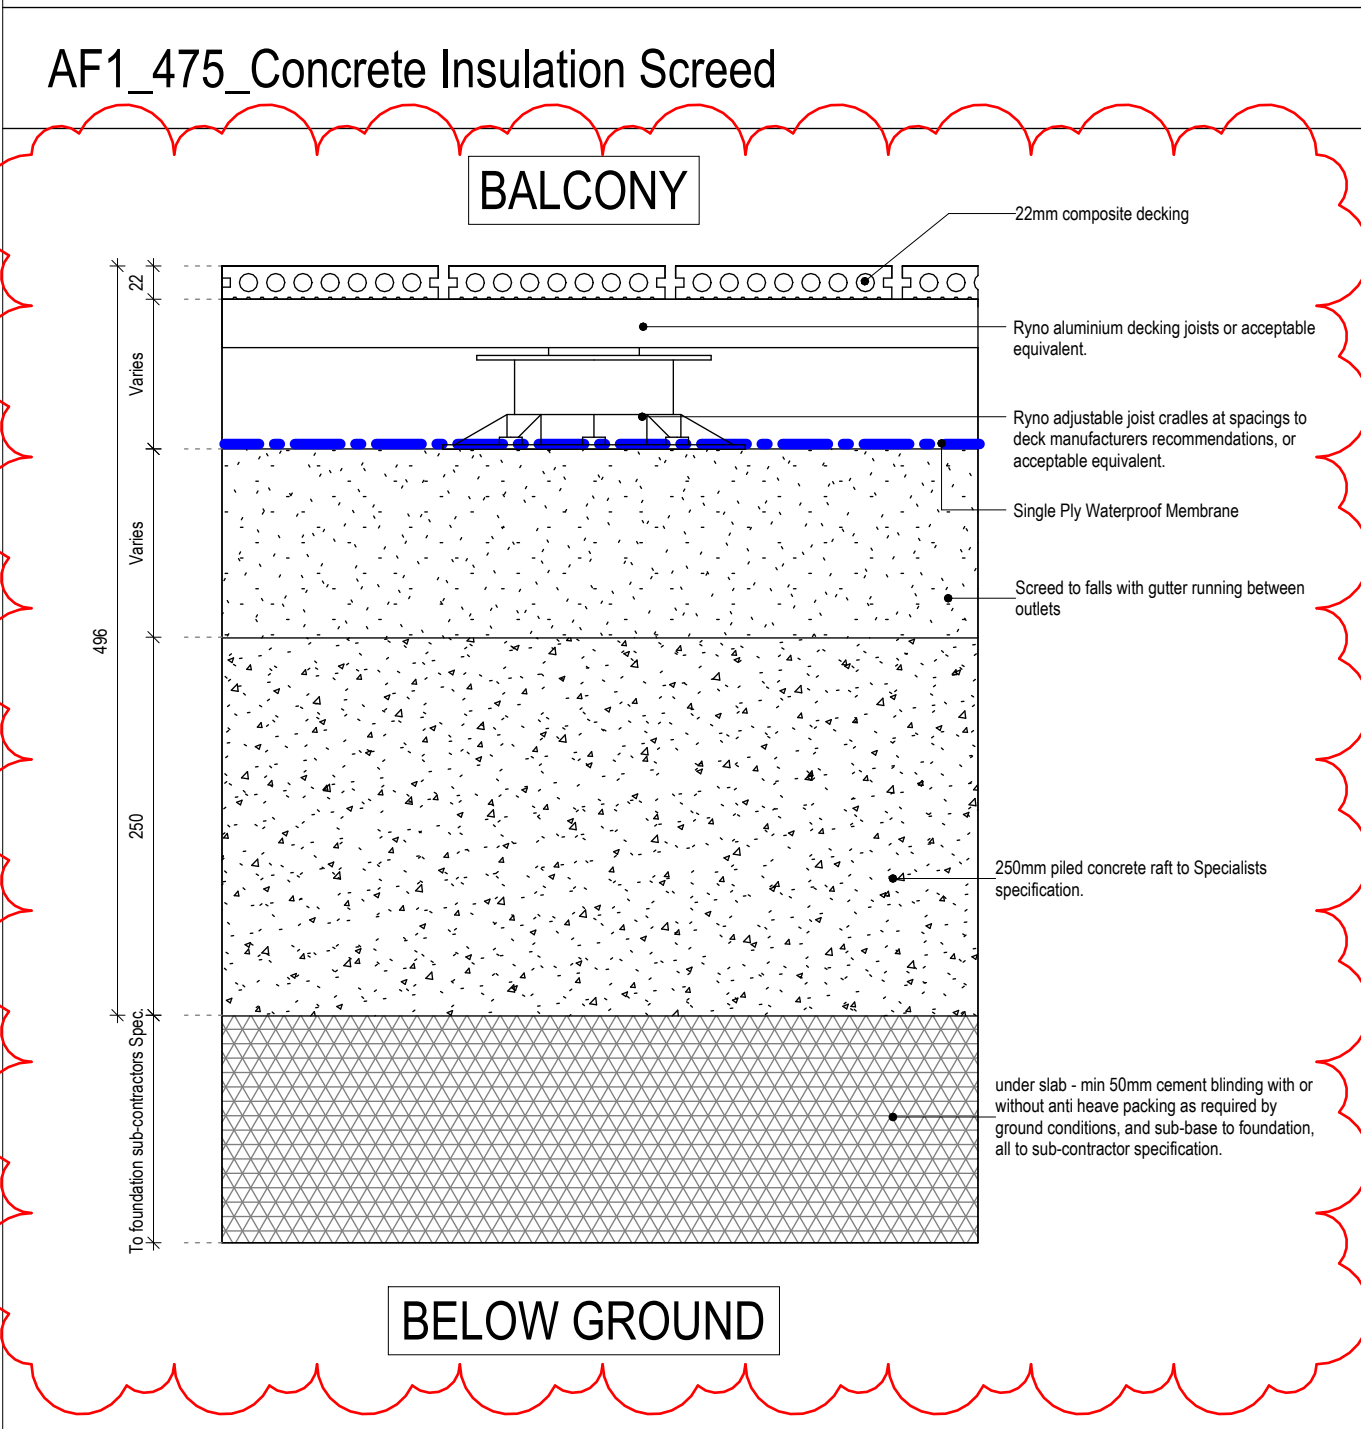

NOTES

DRAWINGS TO BE READ IN CONJUNCTION WITH:

- 1400 SERIES APARTMENT BLOCK PLANS
- 3060 SERIES APARTMENT TYPES
- 4260 SERIES BATHROOM TYPES
- 5460 SERIES CORE PLANS & SECTIONS
- 6200 SERIES APARTMENT BLOCK ELEVATIONS
- 7220 APARTMENT DETAILS
- 5460 SERIES APARTMENT SECTIONS
- 5660 APARTMENT FINISHES SCHEDULE
- NBS SPECIFICATION

GYPROC MOISTURE RESISTANT BOARD, OR SIMILAR APPROVED, TO BE USED IN ALL WET AREAS. INSTALLED TO MANUFACTURERS GUIDELINES.

AXIS MASON

160 Borough High Street, London, SE1 1LB 0207 331 5558 WWW.AXISMASON.COM

LONDON GLASGOW JERSEY GDANSK DUBLIN

Client	Eastleigh Borough Council
--------	---------------------------

Project:	Lower Acre, One Horton Heath
----------	------------------------------

Drawing title	Construction Types_Apartments_Floors
	Sheet 1 of 2

Scale @ A1	As indicated	Date:	AUGUST 2022
Project Co-ordinator	AR	Issue Status:	TENDER

Job. No:	Drawing No:	Revision:
4101	AXM - ZZ - ZZ - DR - A - 7080	T2