

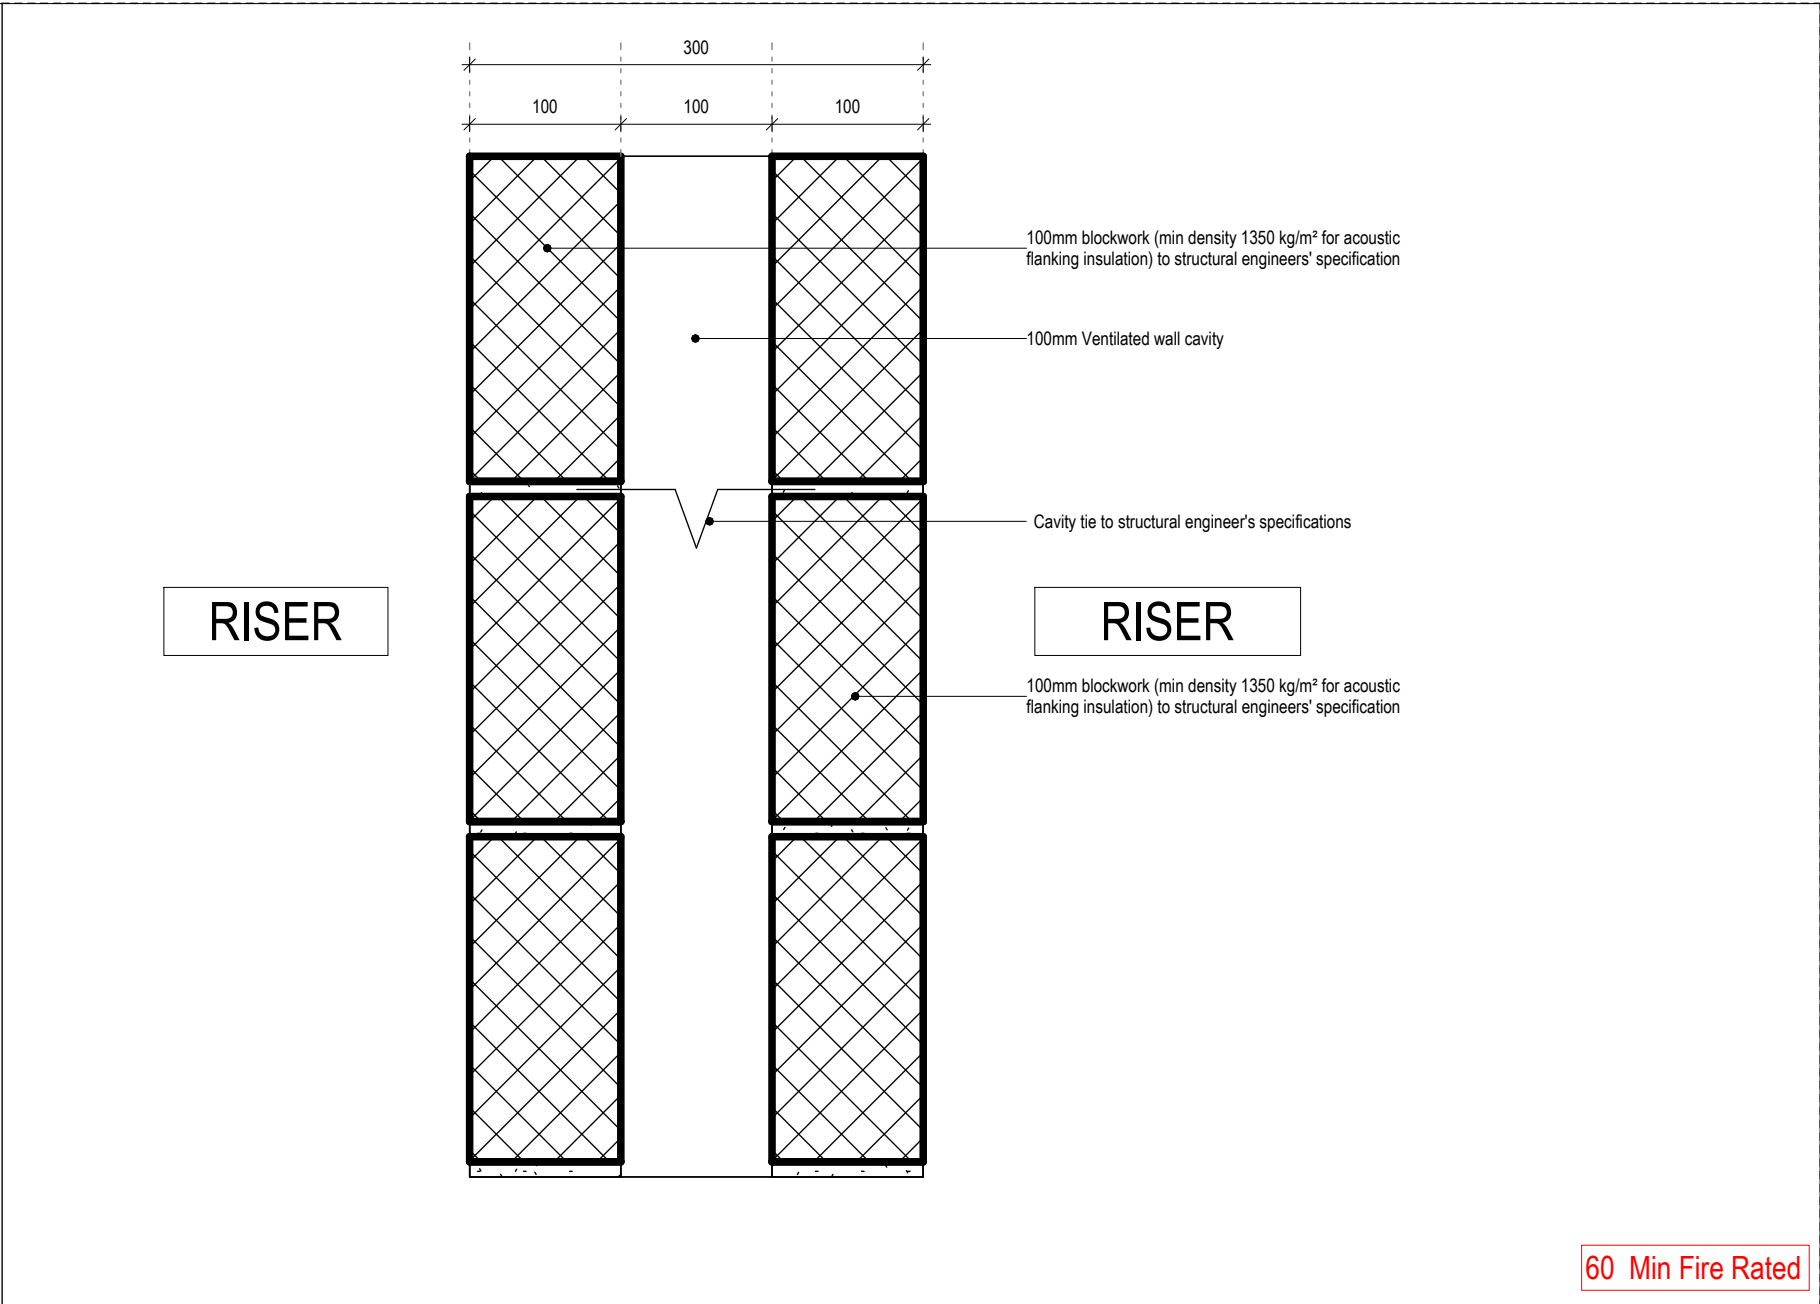
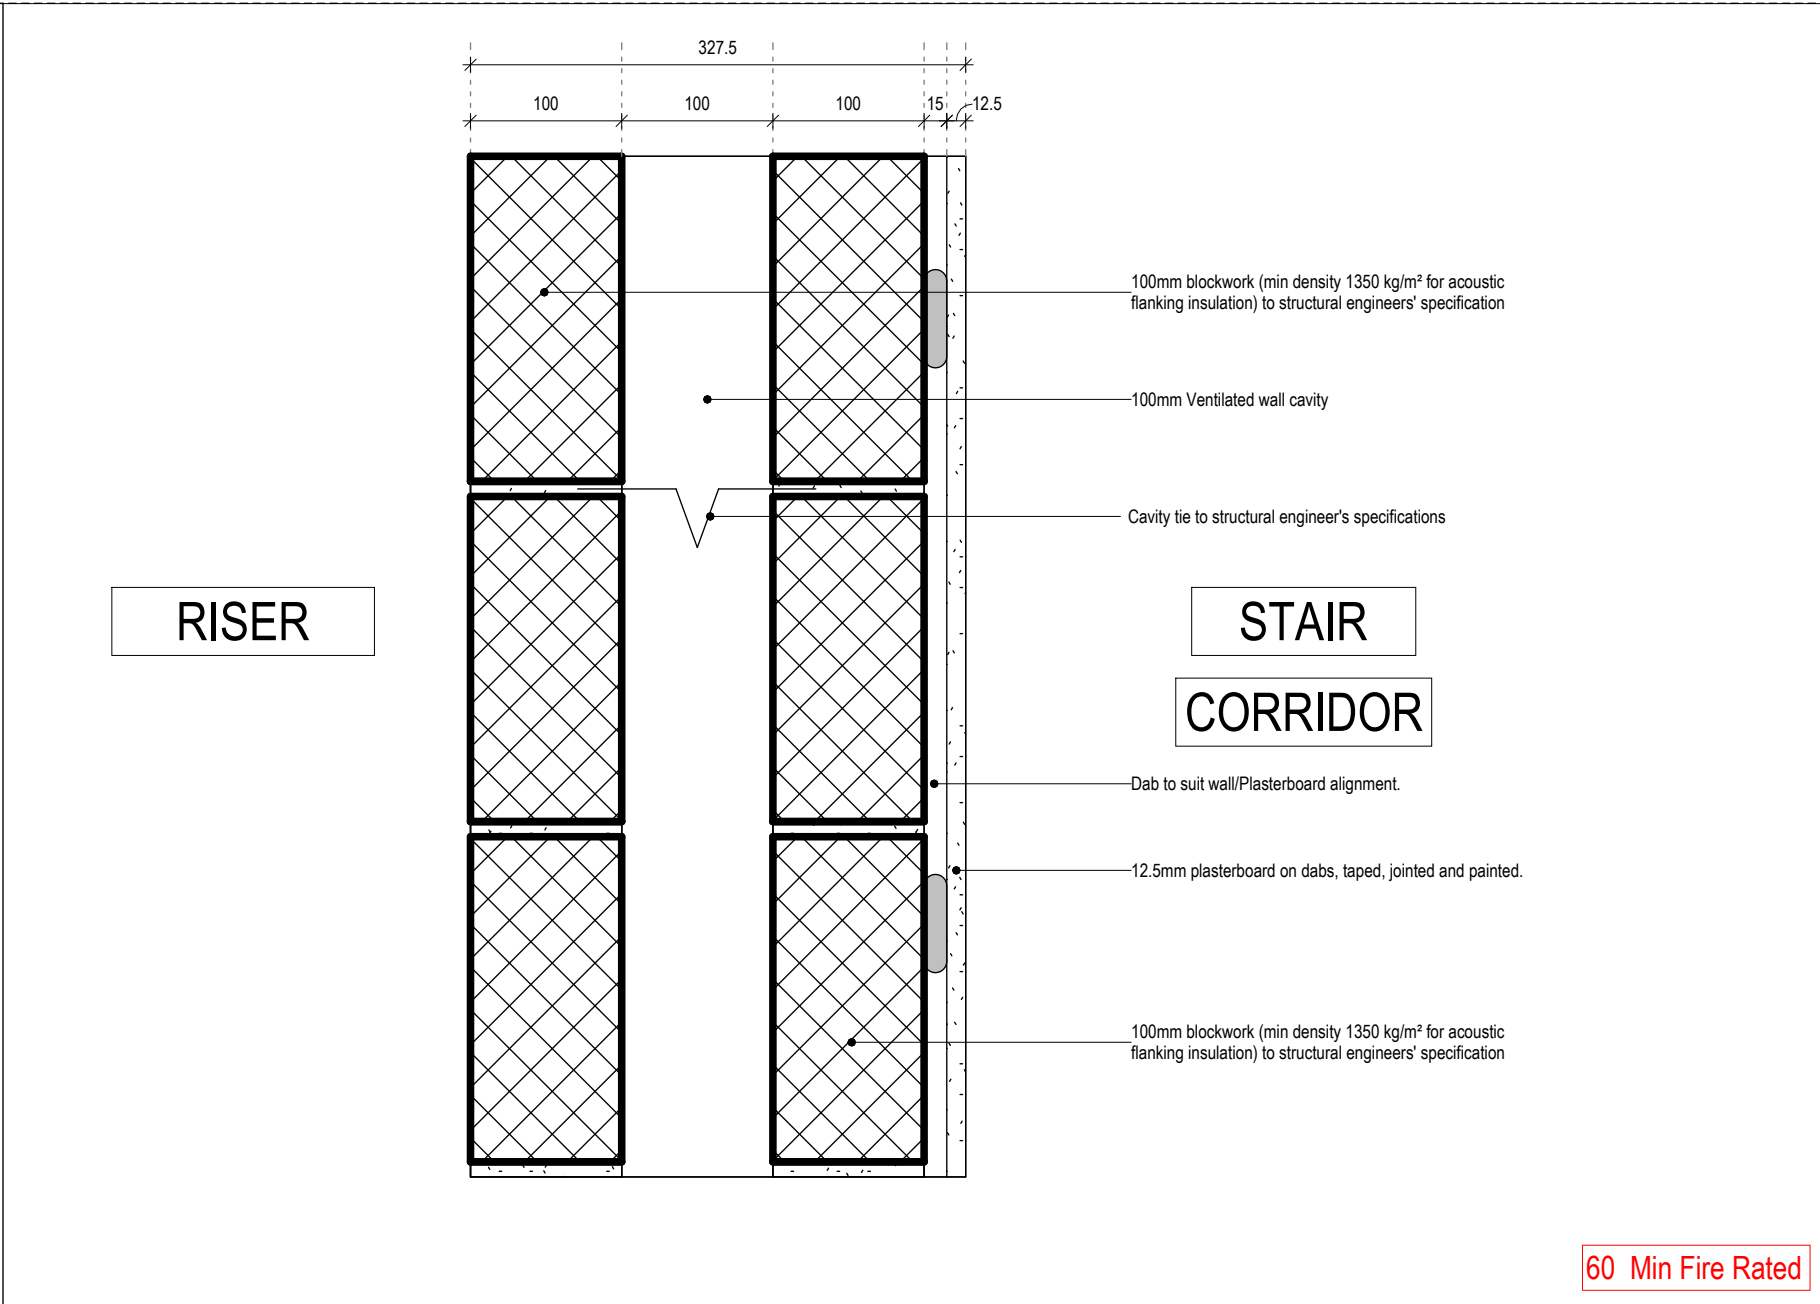
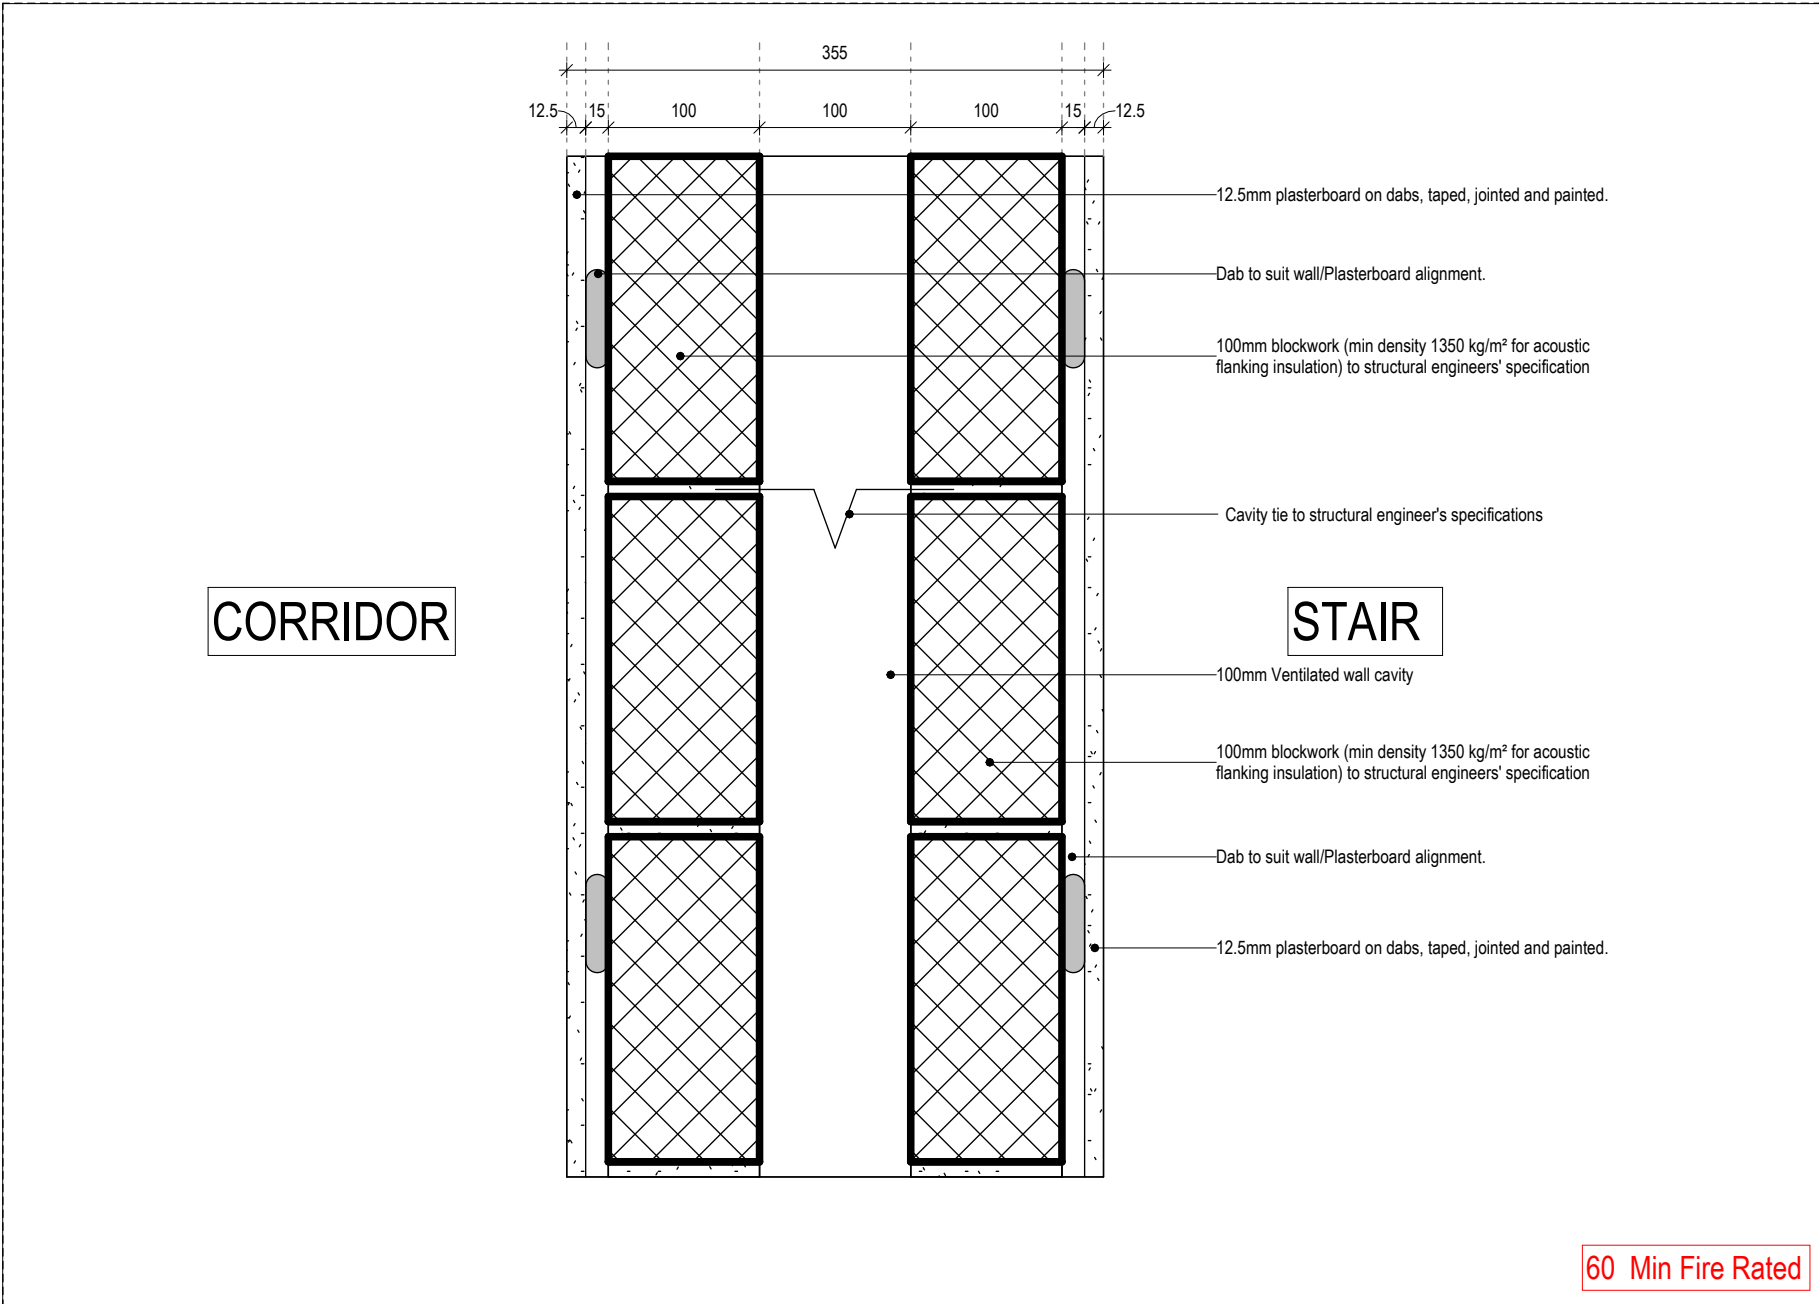
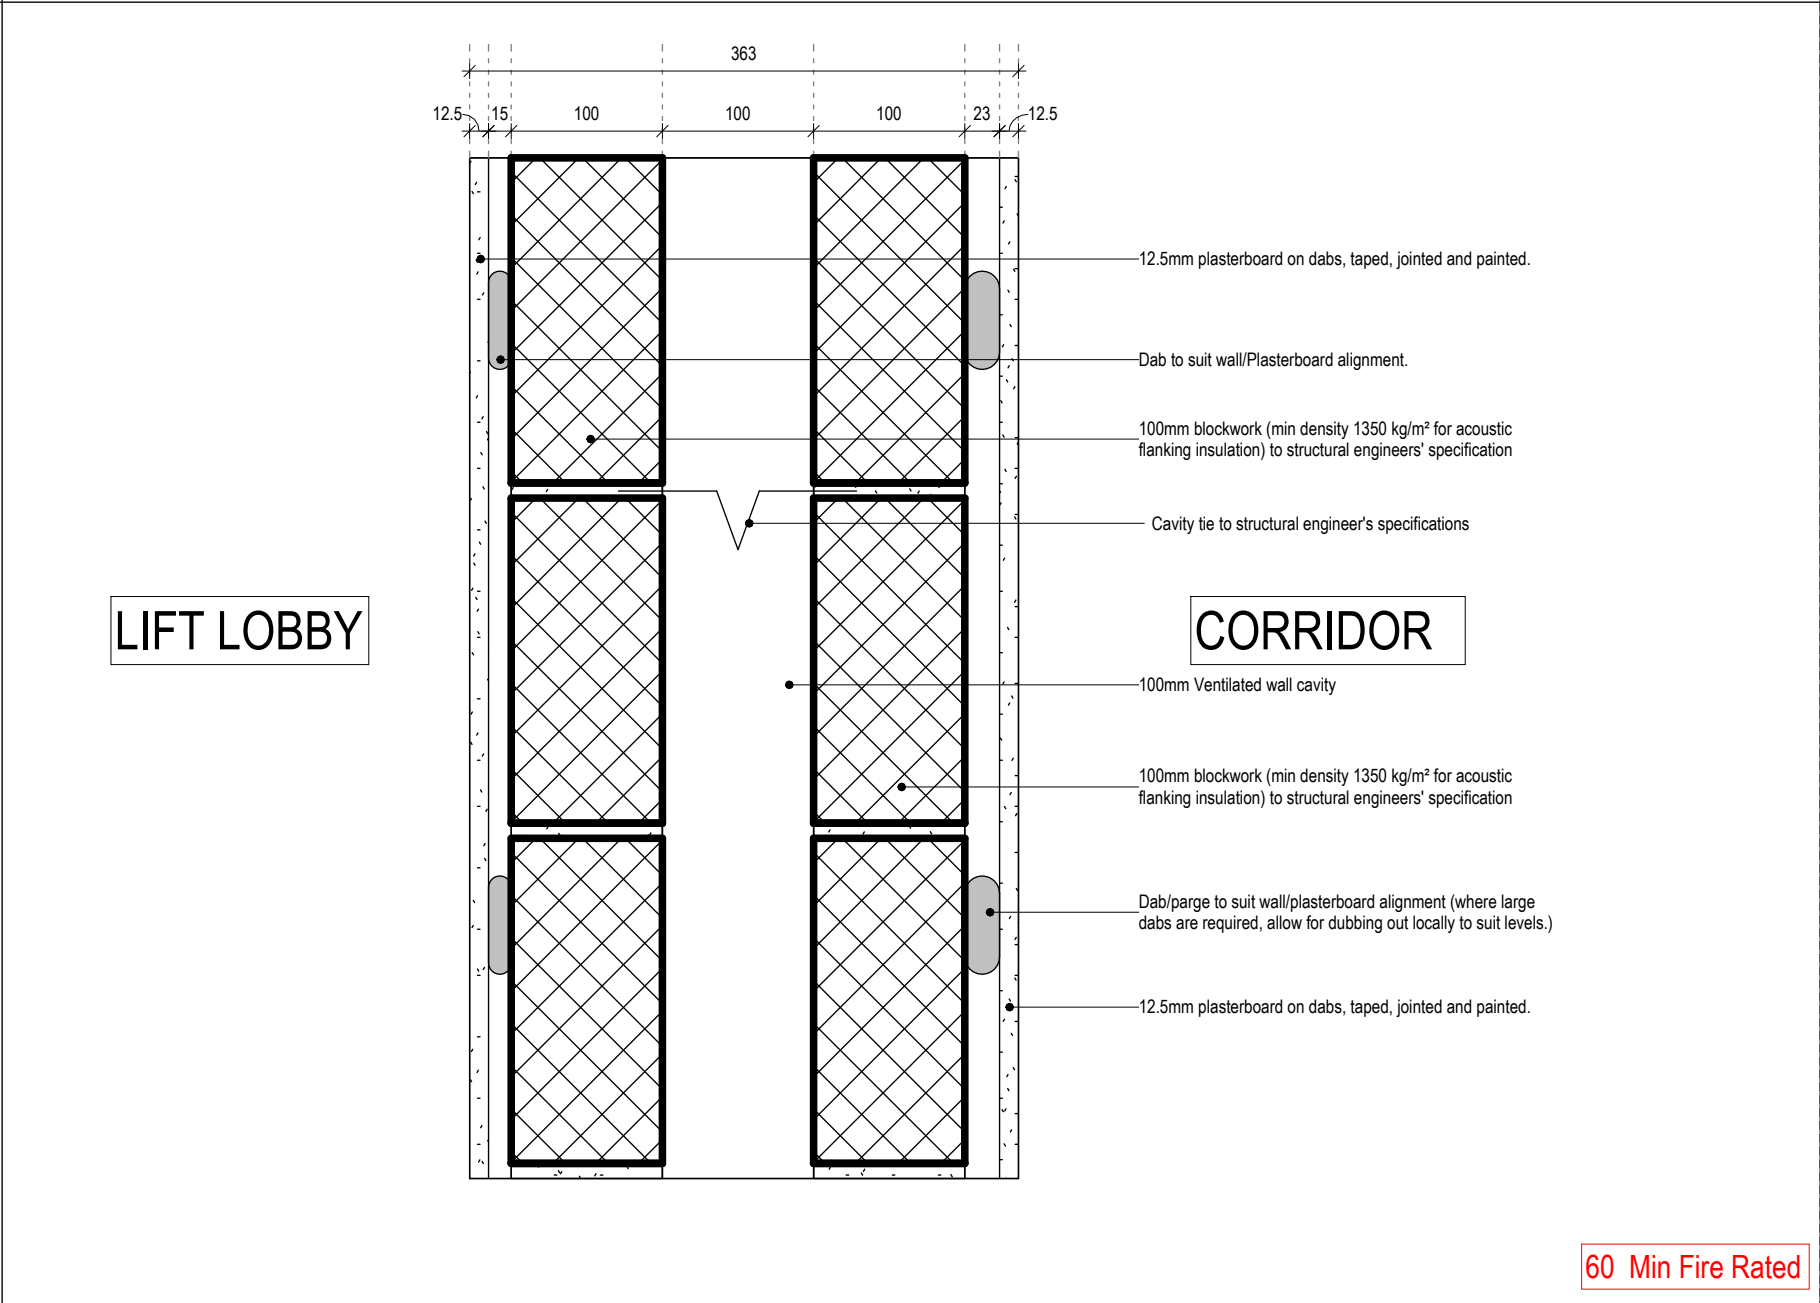


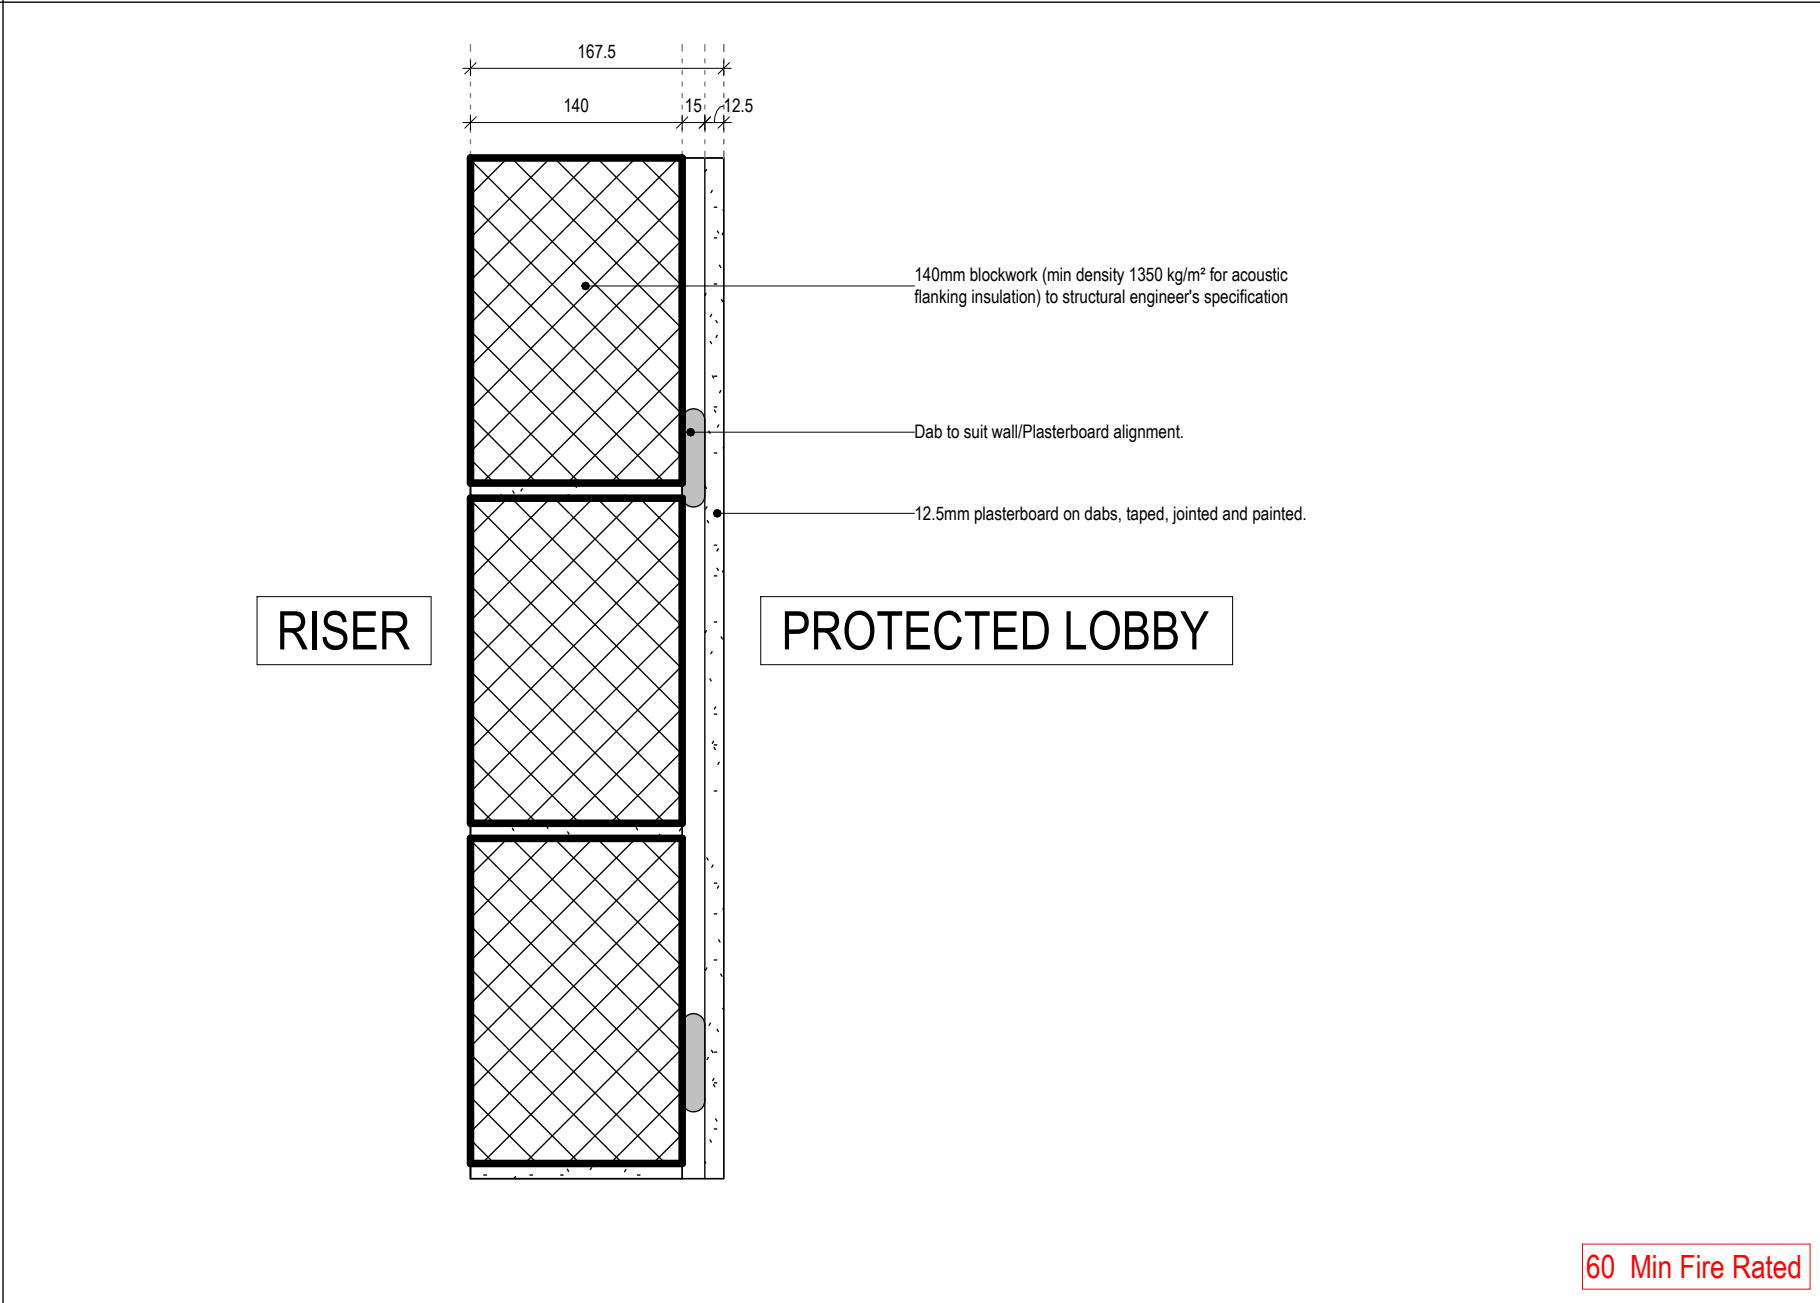

AD1_355_Blockwork_2x Plasterboard

AD2_327.5_Blockwork_Plasterboard




AD3_300_2x Blockwork

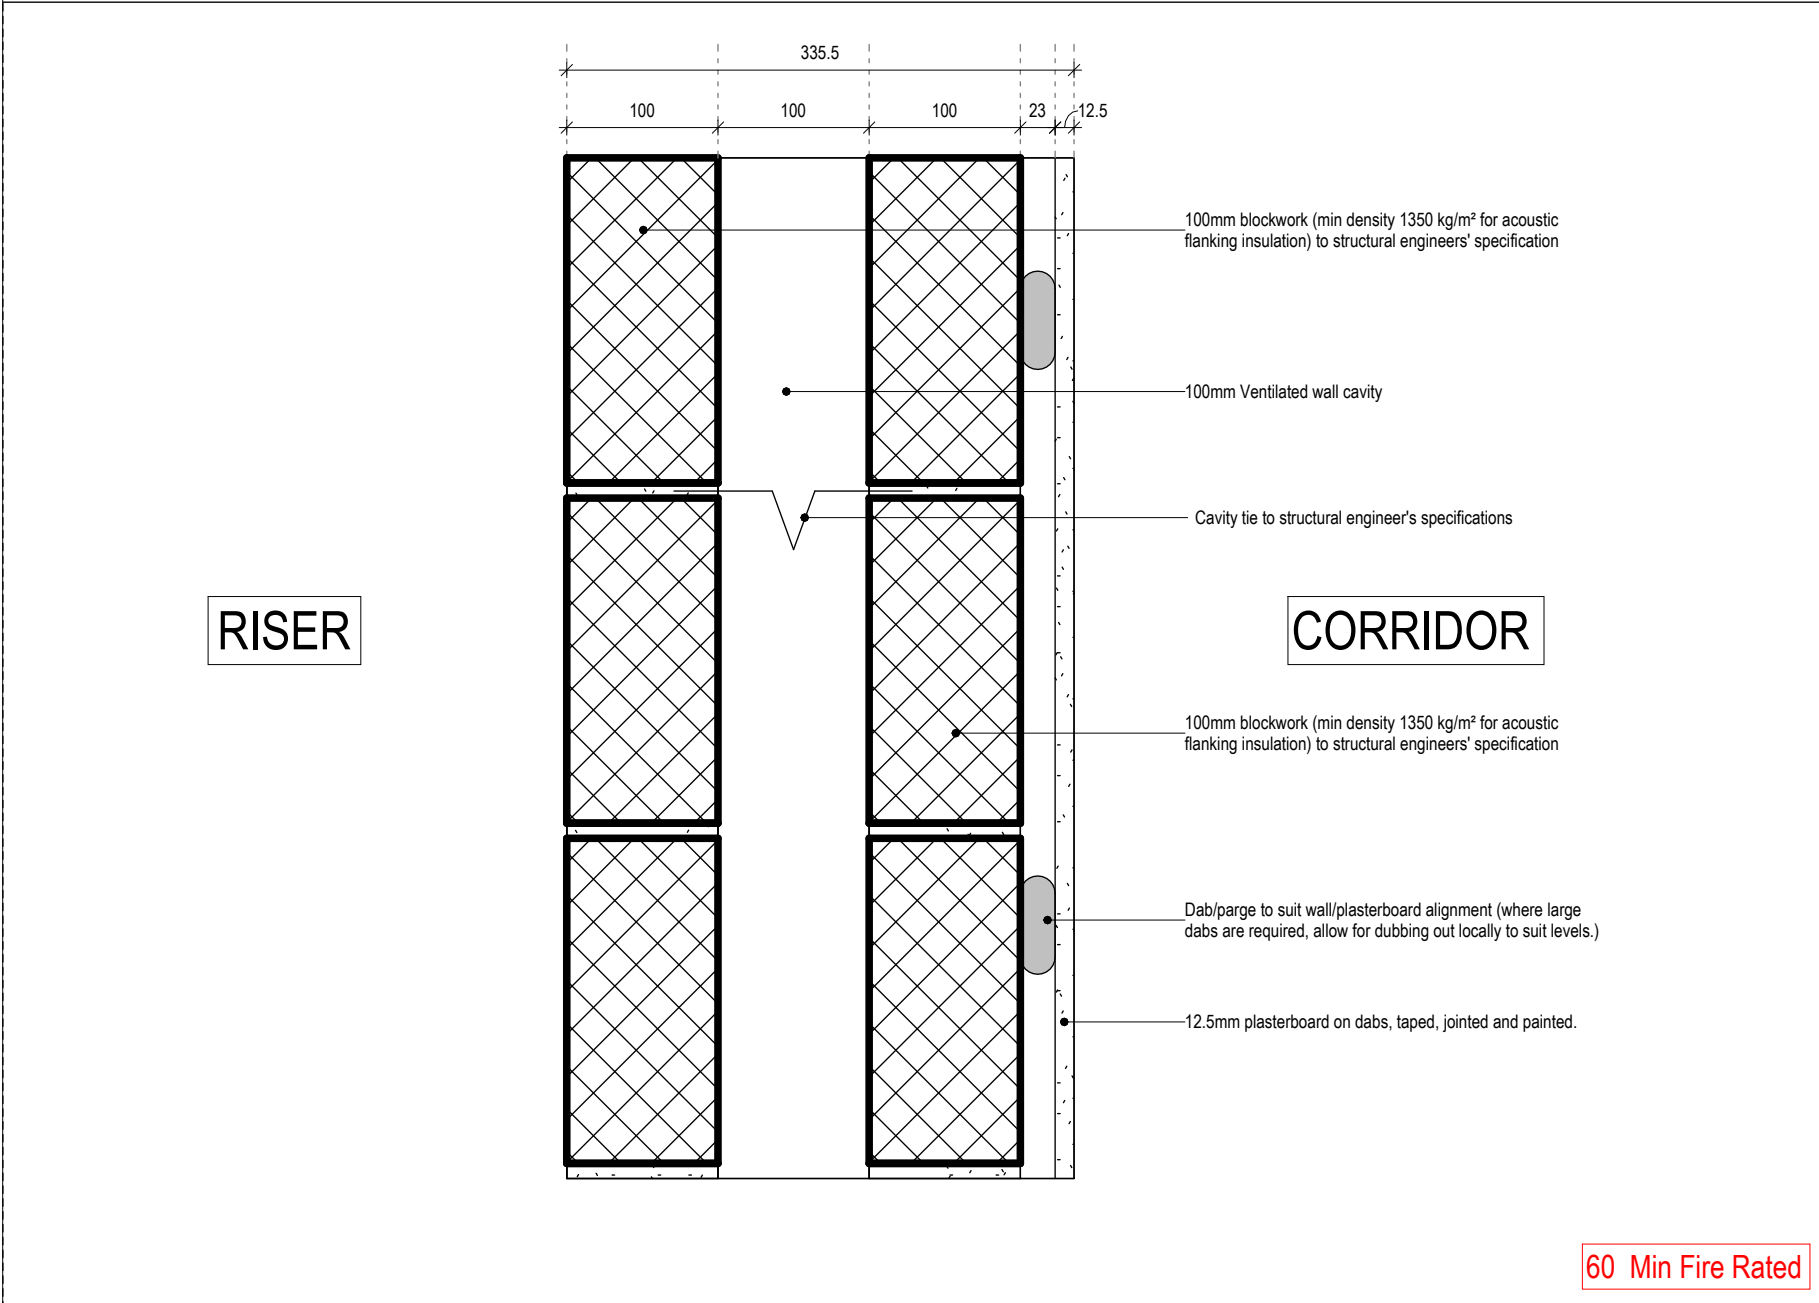

AD4_335.5_Blockwork_Plasterboard

AD5_167.5_Blockwork_Plasterband

AD6_363_Blockwork_2x Plasterboard

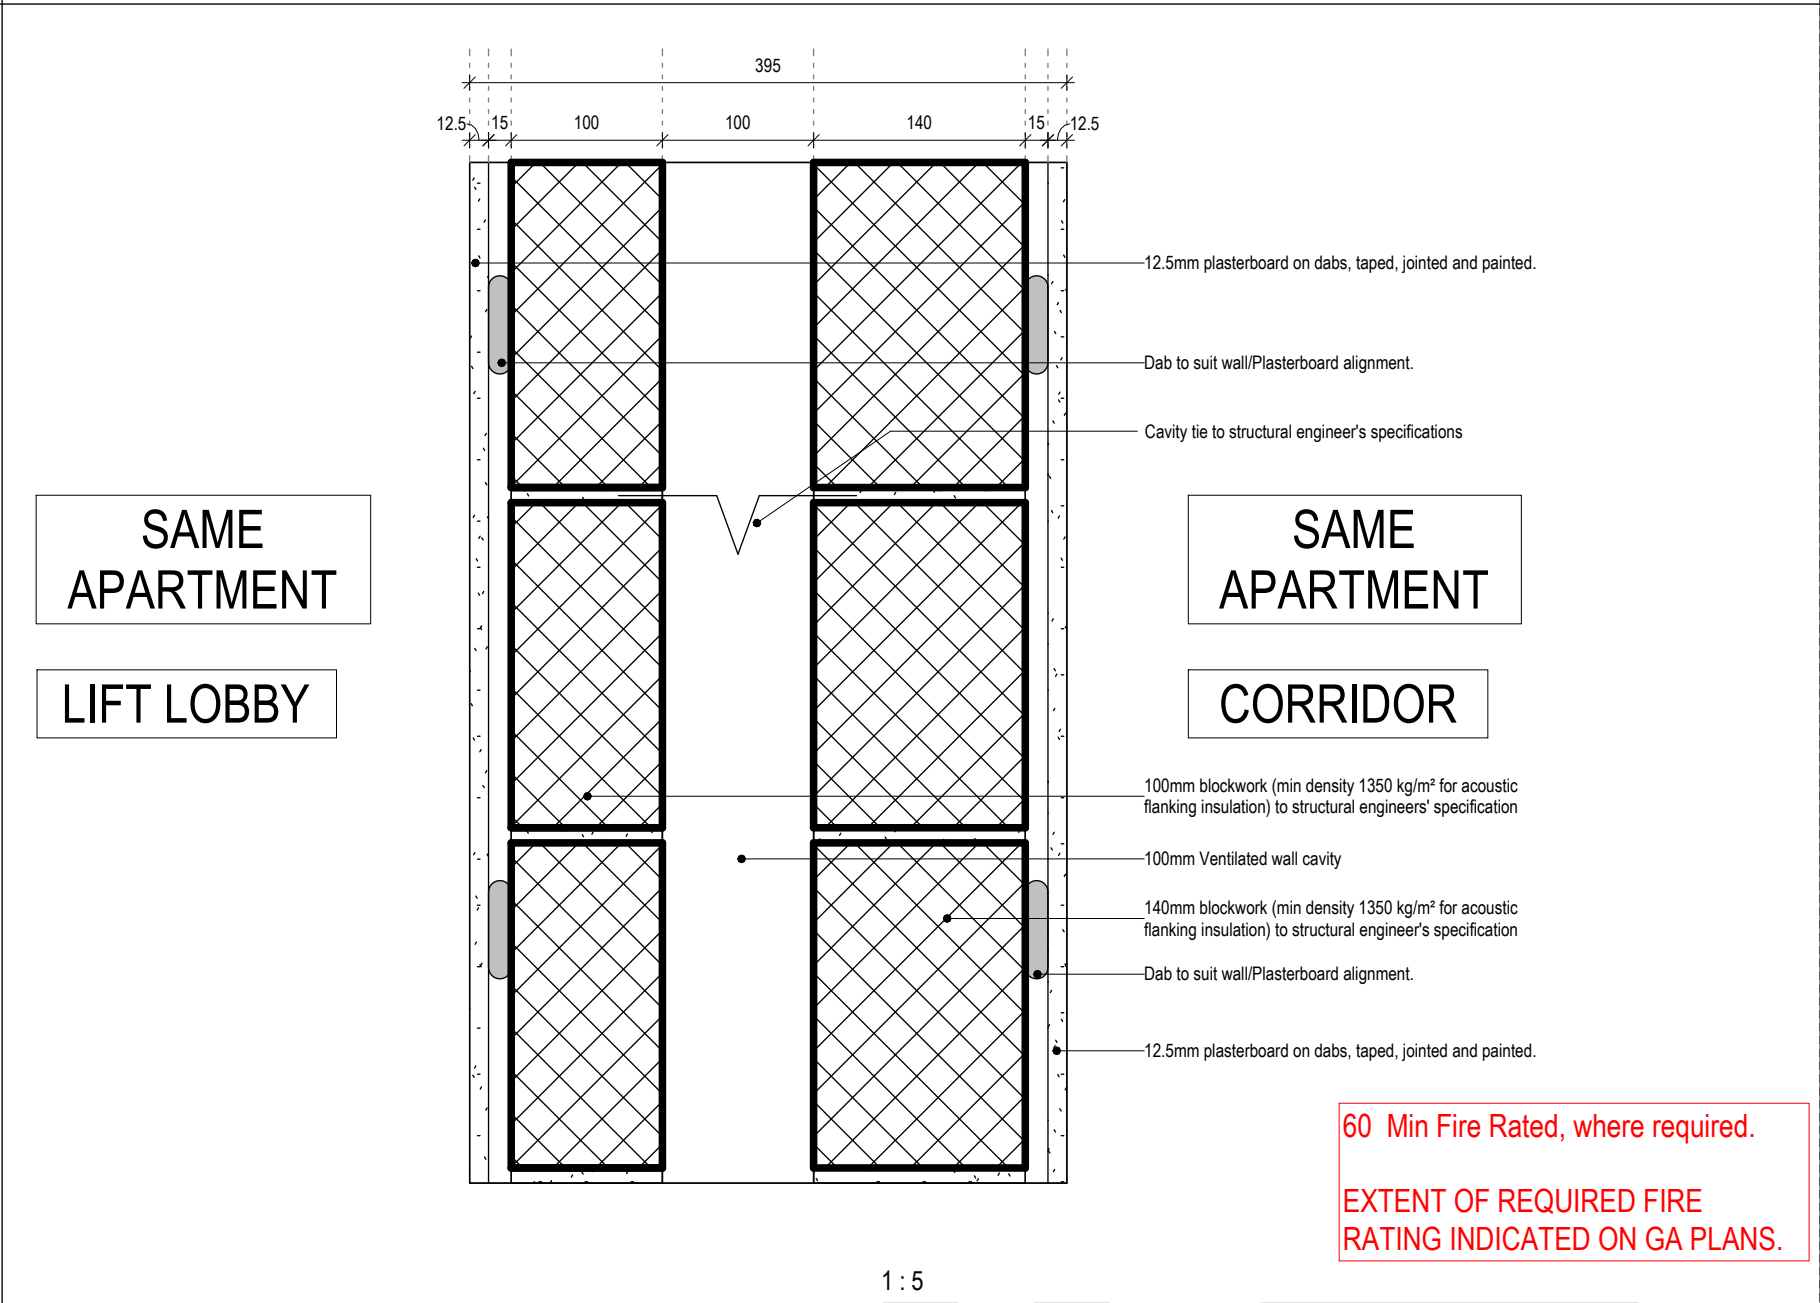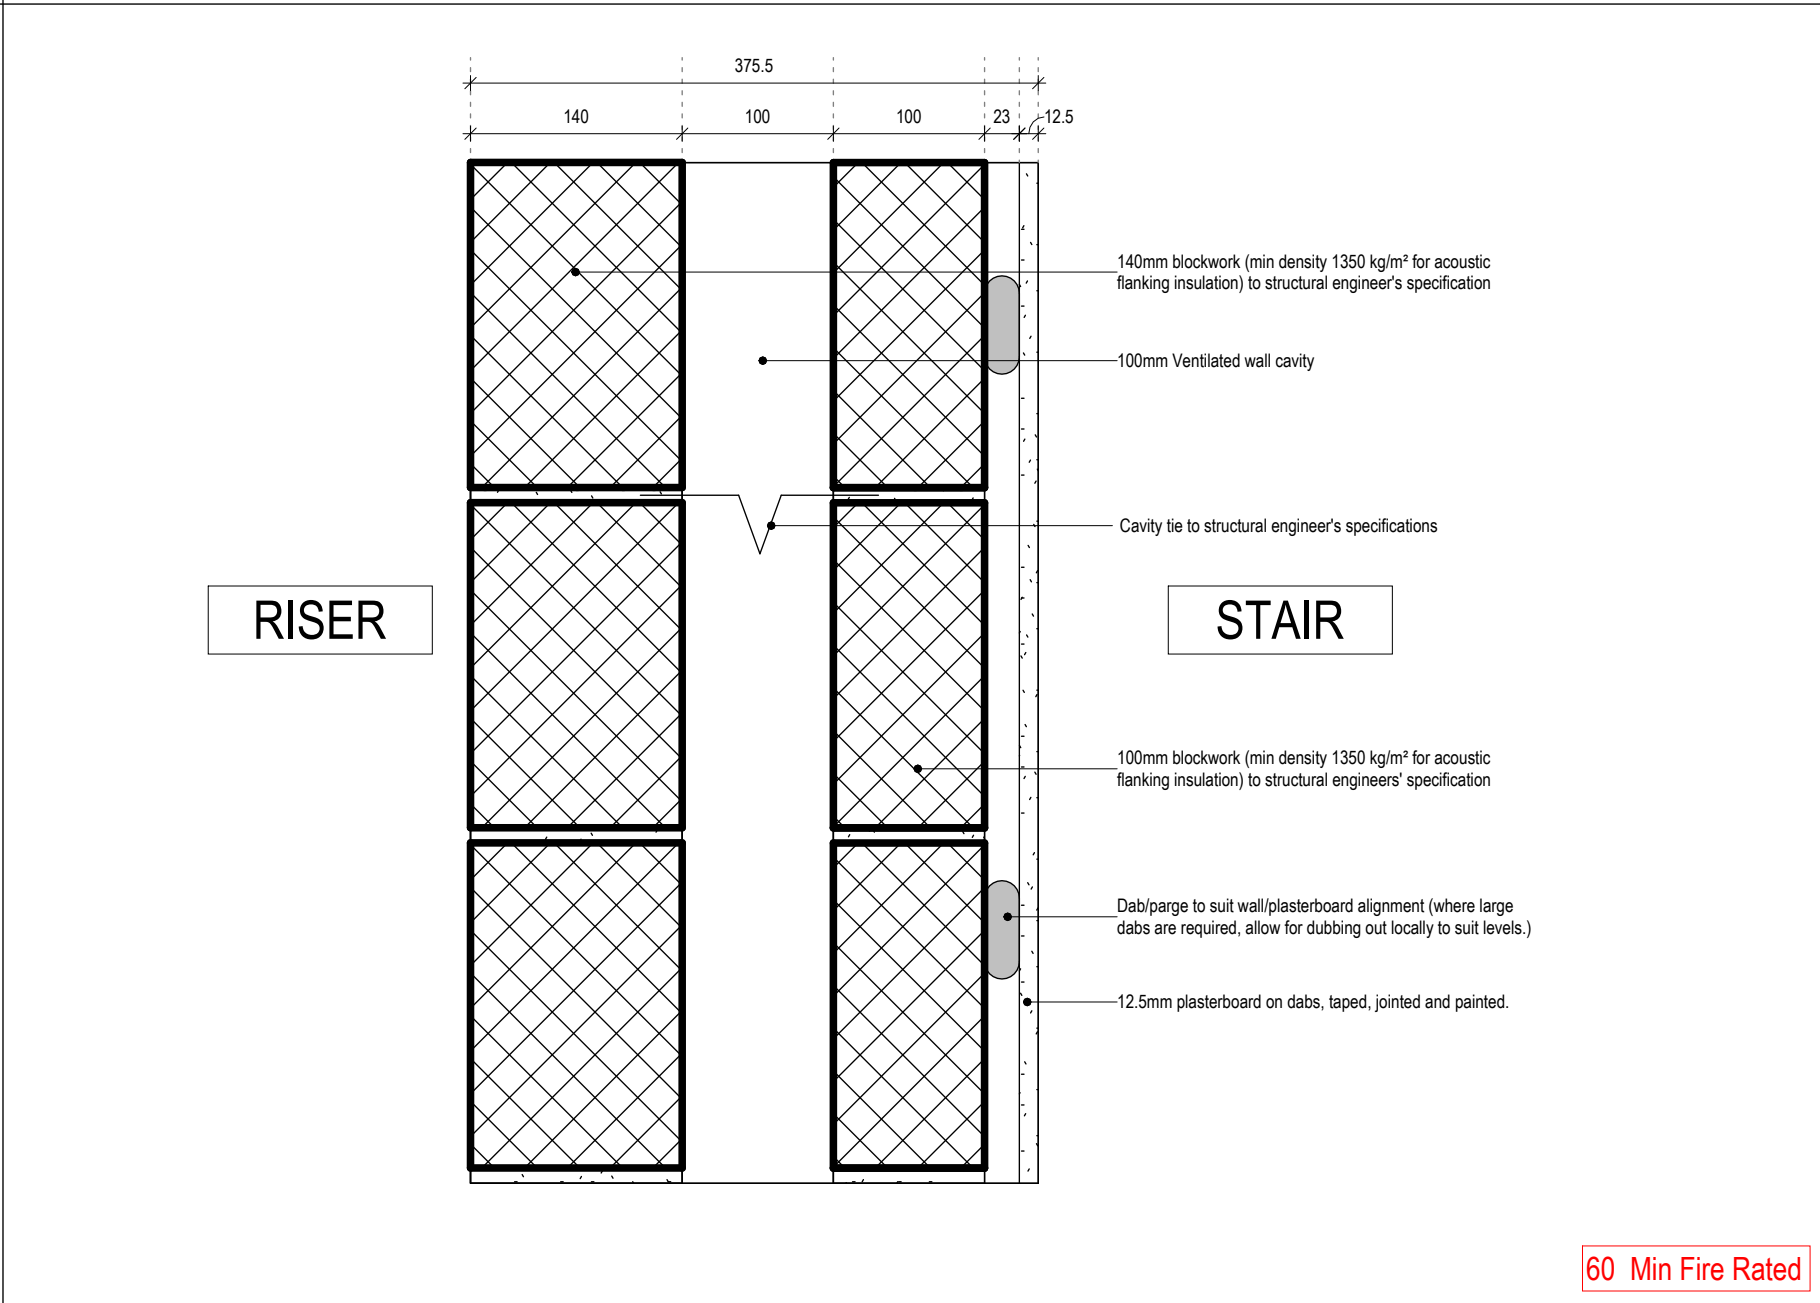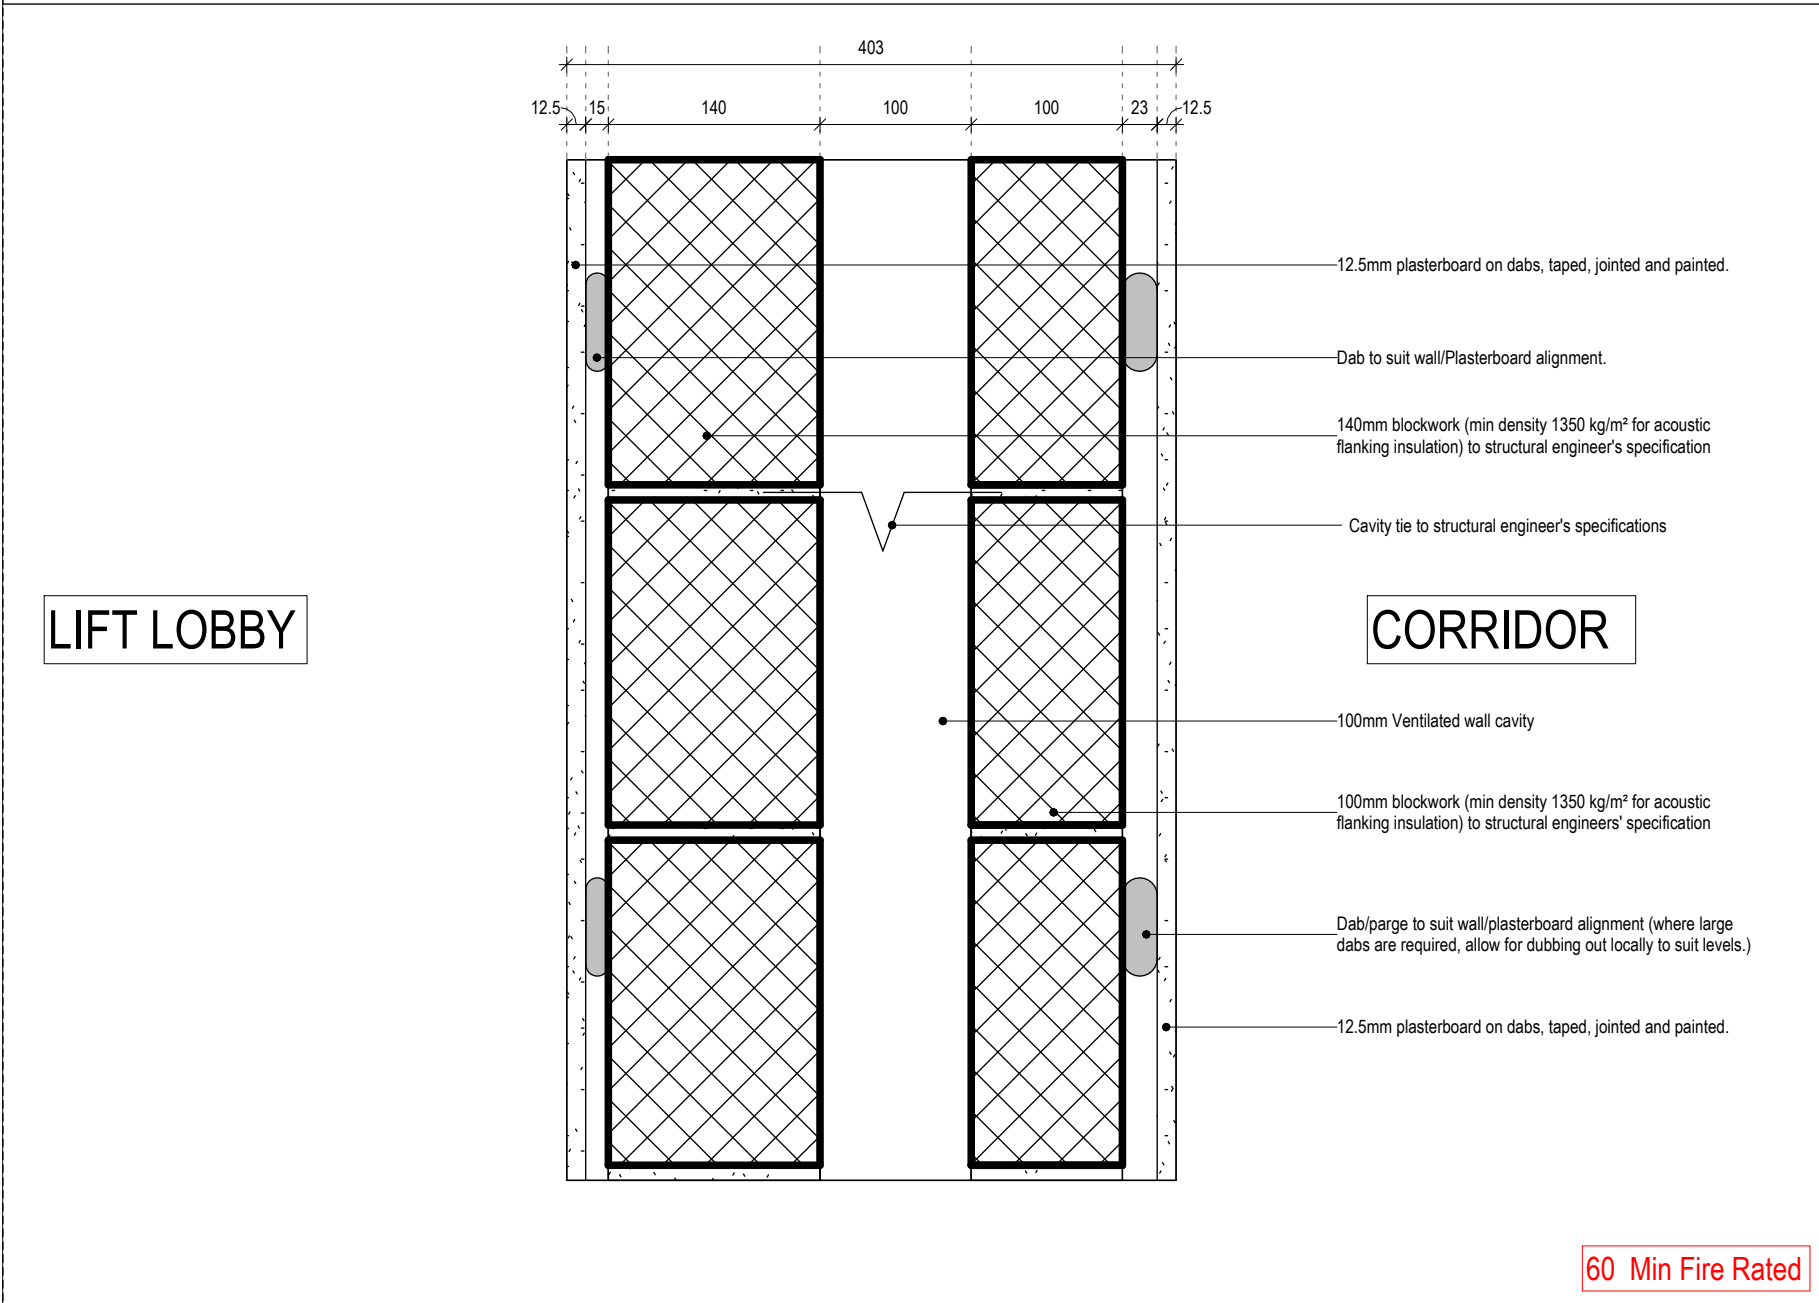

AD7_403_Blockwork_2x Plasterboard

AD8_375.5_Blockwork_Plasterboard

AD9_375.5_2x Plasterboard

NOTES

Figured dimensions only are to be taken from this drawing. All dimensions are to be checked on site before any work is put in hand. If in doubt, seek confirmation.

This drawing must be read in conjunction with all other architects detail drawings, schedules and specifications.

All drawings are to be read in conjunction with relevant drawings from other consultants. In case of inconsistencies, seek confirmation.

This drawing must not be copied in whole or in part without the prior written permission of Axis Mason Ltd.

© Copyright Axis Mason Ltd.

Rev	Description	Dwn	Ckd	Date
B1	SAP'S ISSUE	CP/SG/AM	AR	23/08/2022
T1	TENDER ISSUE	MM/SY	AR	10/01/2023

NOTES

DRAWINGS TO BE READ IN CONJUNCTION WITH:

- 1400 SERIES APARTMENT BLOCK PLANS
- 3050 SERIES APARTMENT TYPES
- 4250 SERIES BATHROOM TYPES
- 5450 SERIES CORE PLANS & SECTIONS
- 6200 SERIES APARTMENT BLOCK ELEVATIONS
- 5450 SERIES APARTMENT SECTIONS
- 7220 APARTMENT DETAILS
- 9600 APARTMENT FINISHES SCHEDULE
- NBS SPECIFICATION

REFER TO STRUCTURAL ENGINEER'S DRAWINGS FOR BLOCKWORK DENSITY AND LOAD BEARING.

LOW DENSITY THERMAL BLOCKS TO BE USED FOR EXTERNAL WALLS WHERE POSSIBLE.

AXIS MASON

160 Borough High Street,
London, SE1 1LB
0207 231 5558 WWW.AXISMASON.COM

LONDON GLASGOW JERSEY GDANSK DUBLIN

Client	Eastleigh Borough Council
--------	---------------------------

Project:	Lower Acre, One Horton Heath
----------	------------------------------

Drawing title	Construction Types_Apartments_Walls
	Wall type AD Sheet 1 of 4

Scale @ A1	As indicated	Date:	AUGUST 2022
Project Co-ordinator	AR	Issue Status:	BUILDING CONTROL

Job. No:	Drawing No:	Revision:
4101	AXM - ZZ - ZZ - DR - A - 7070	T1