




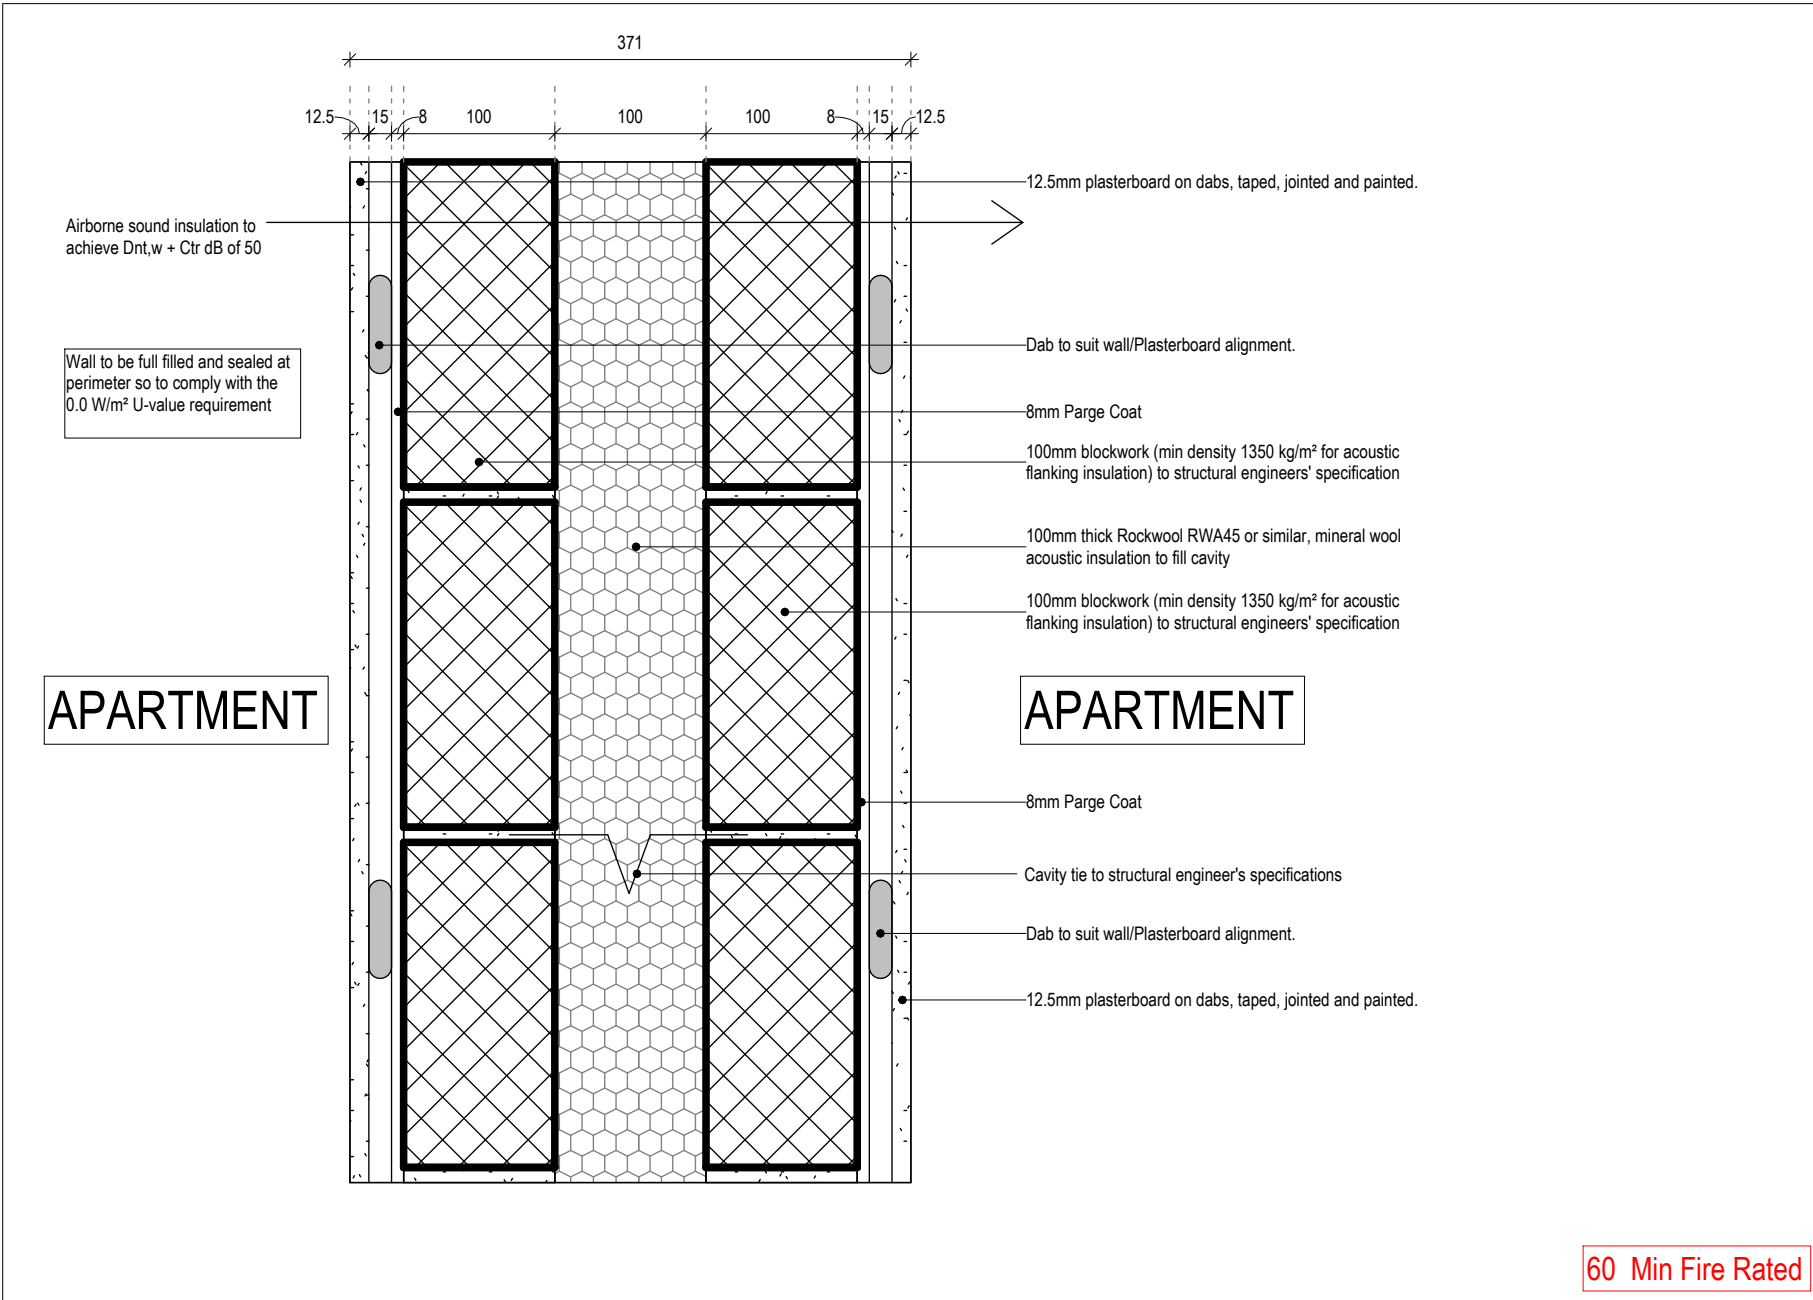


AB1_371_Blockwork_2x Plasterboard

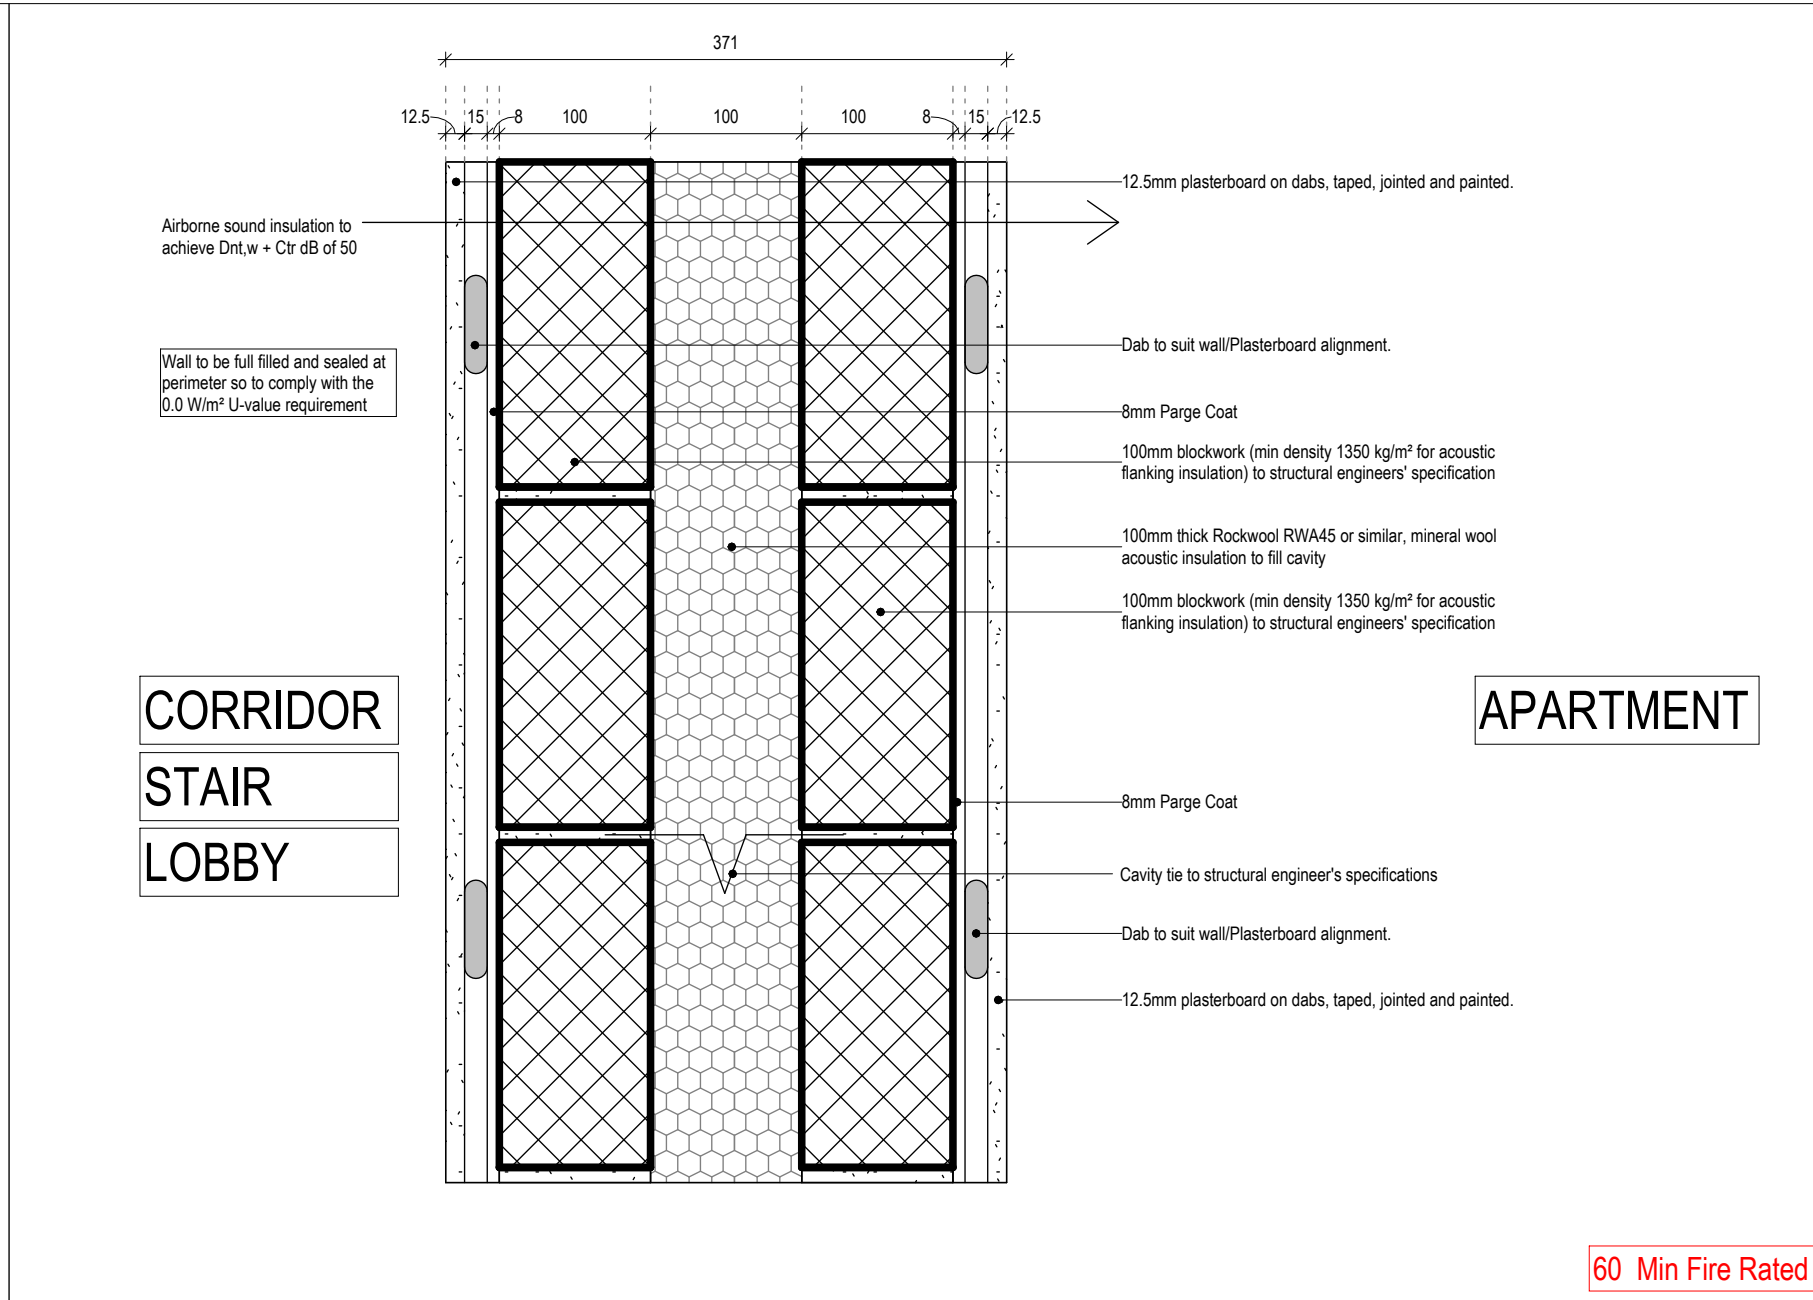


AB2_371_Blockwork_2x Plasterboard

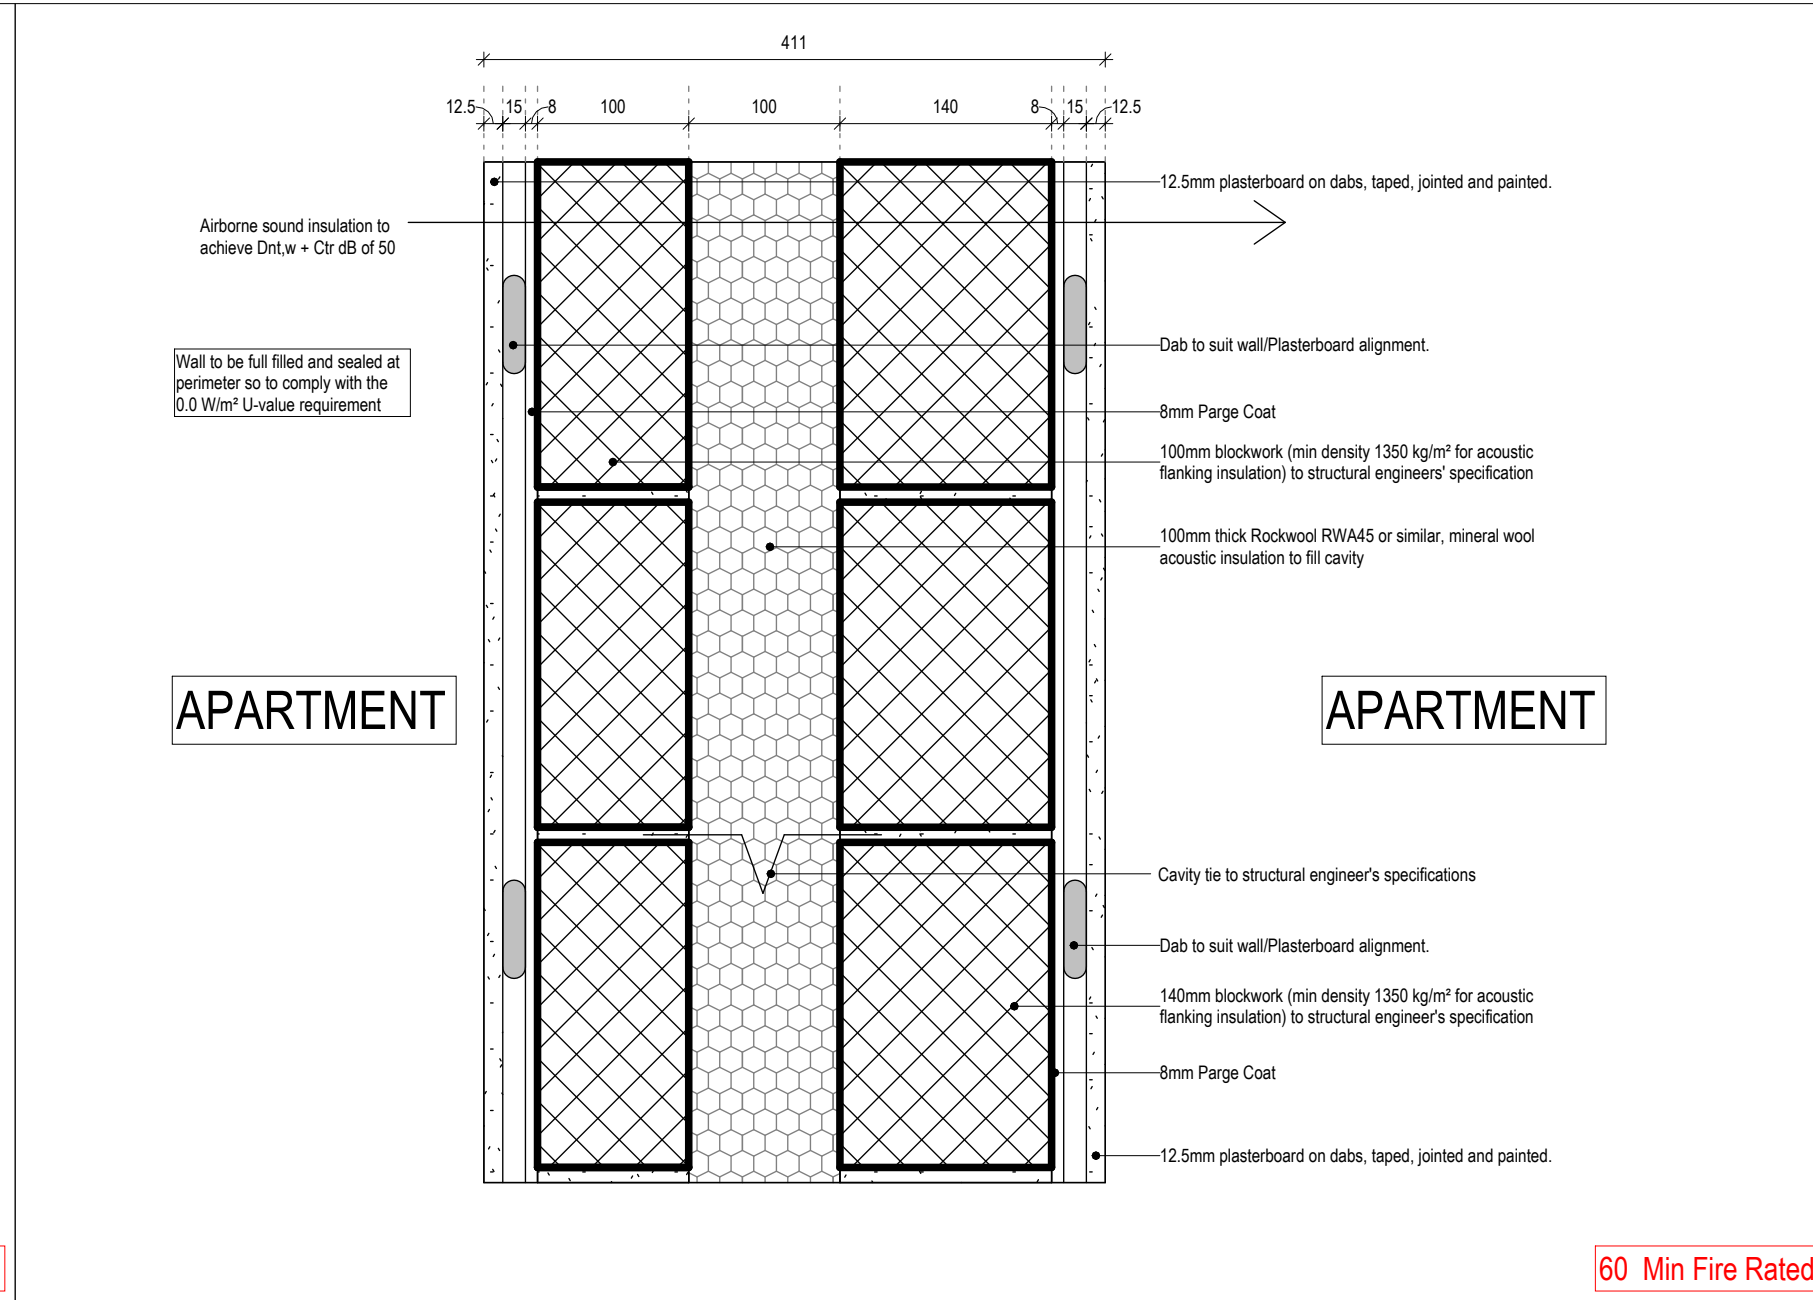


AB3_411_Blockwork_2x Plasterboard

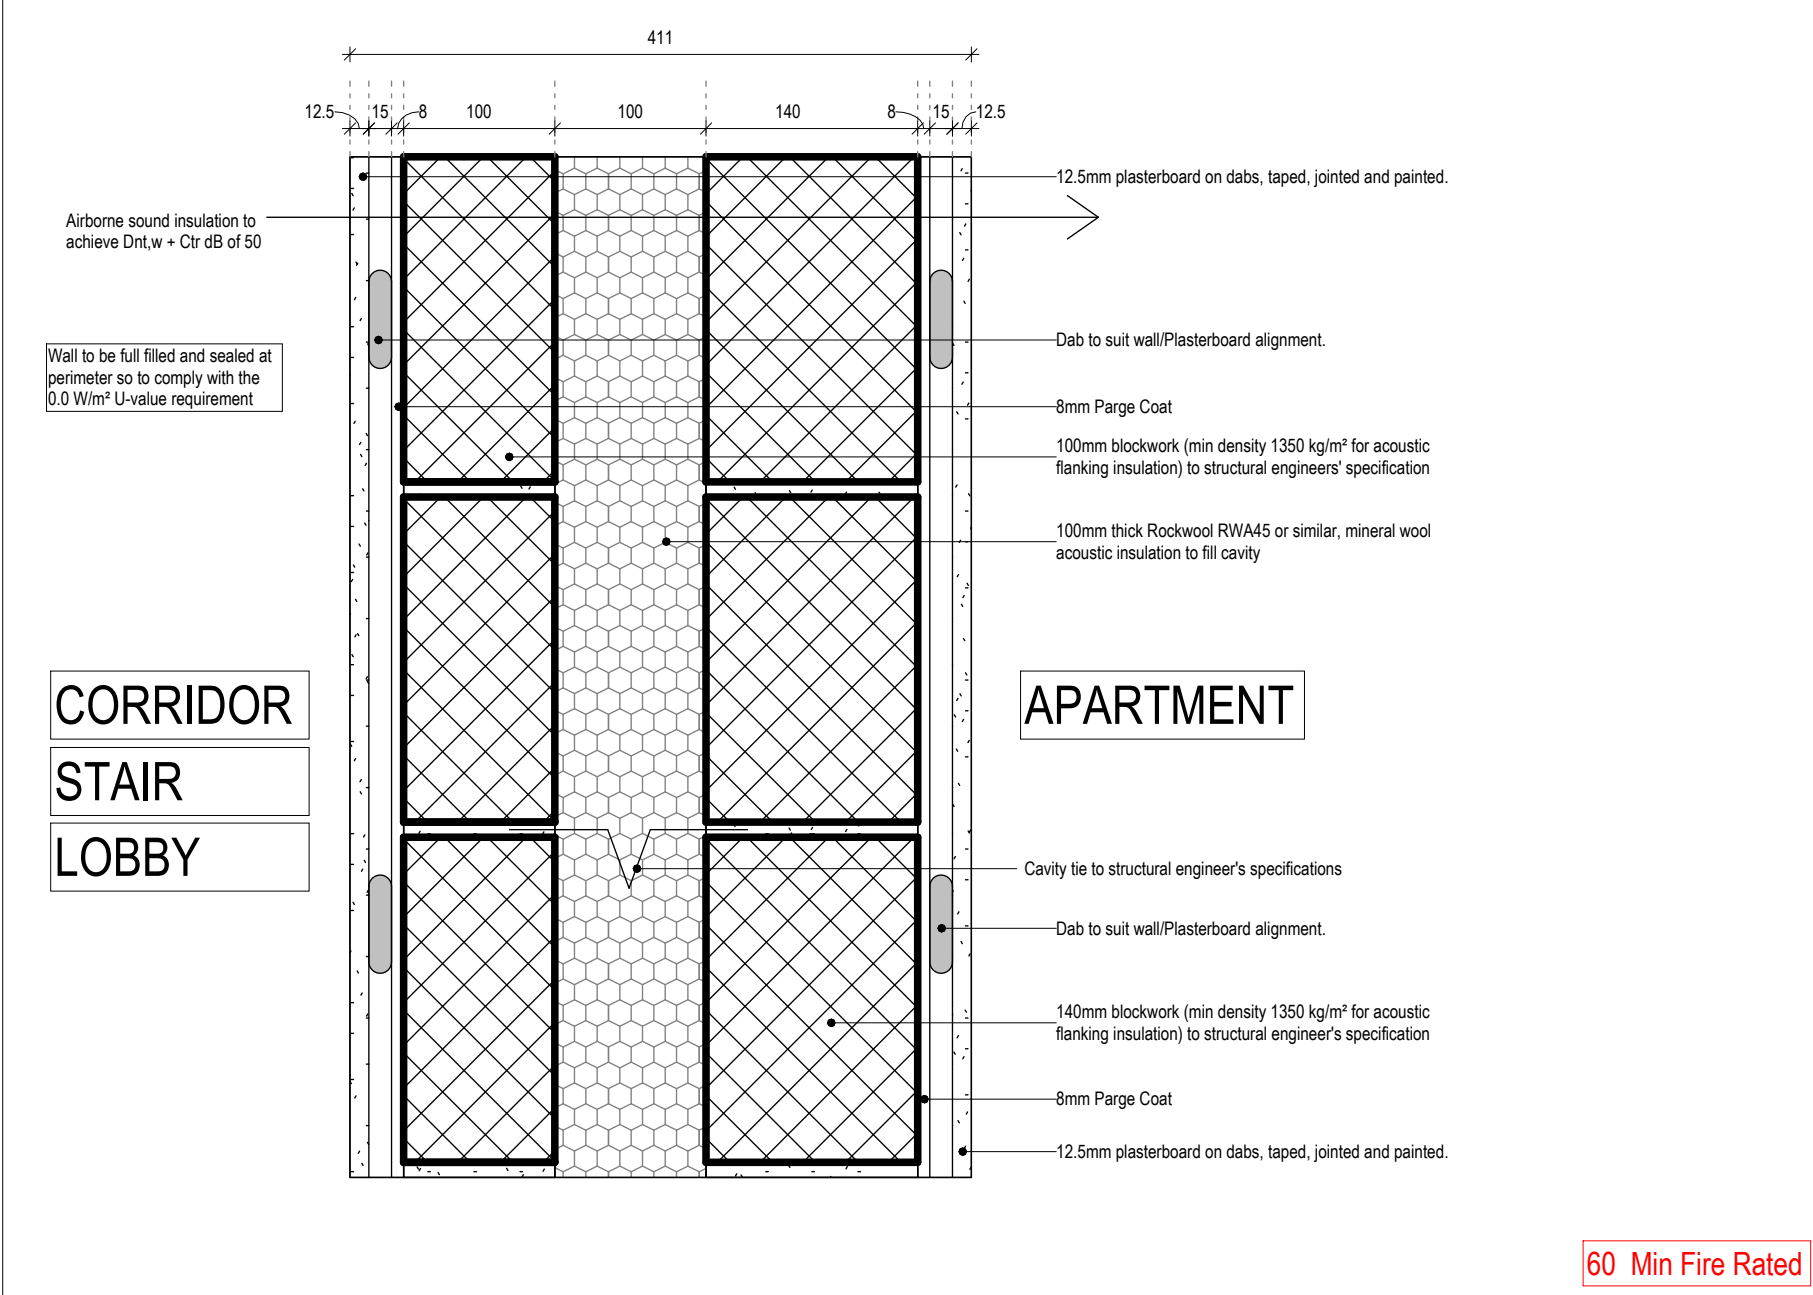


AB4_411_Blockwork_2x Plasterboard

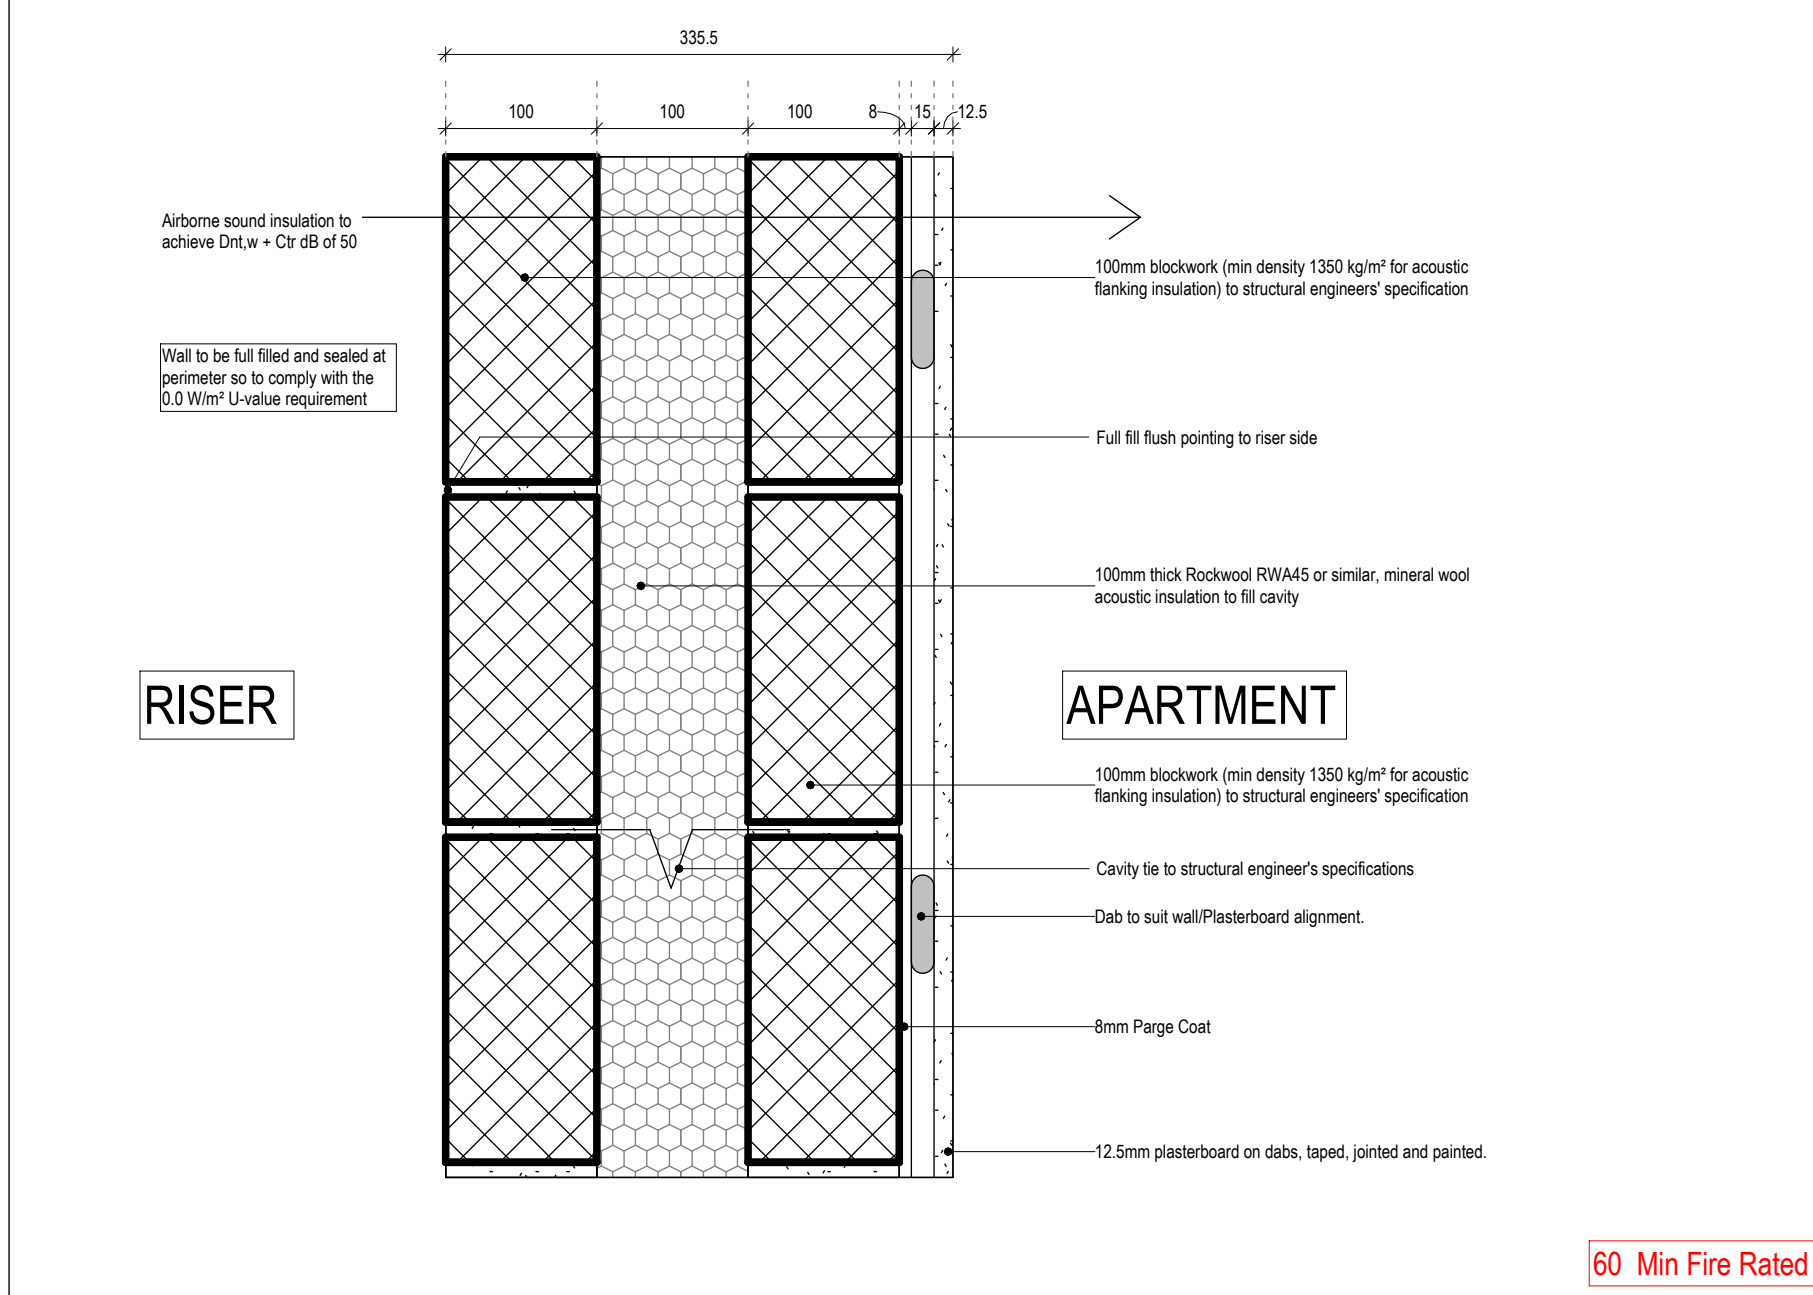


AB5_335.5_Blockwork_Plasterboard

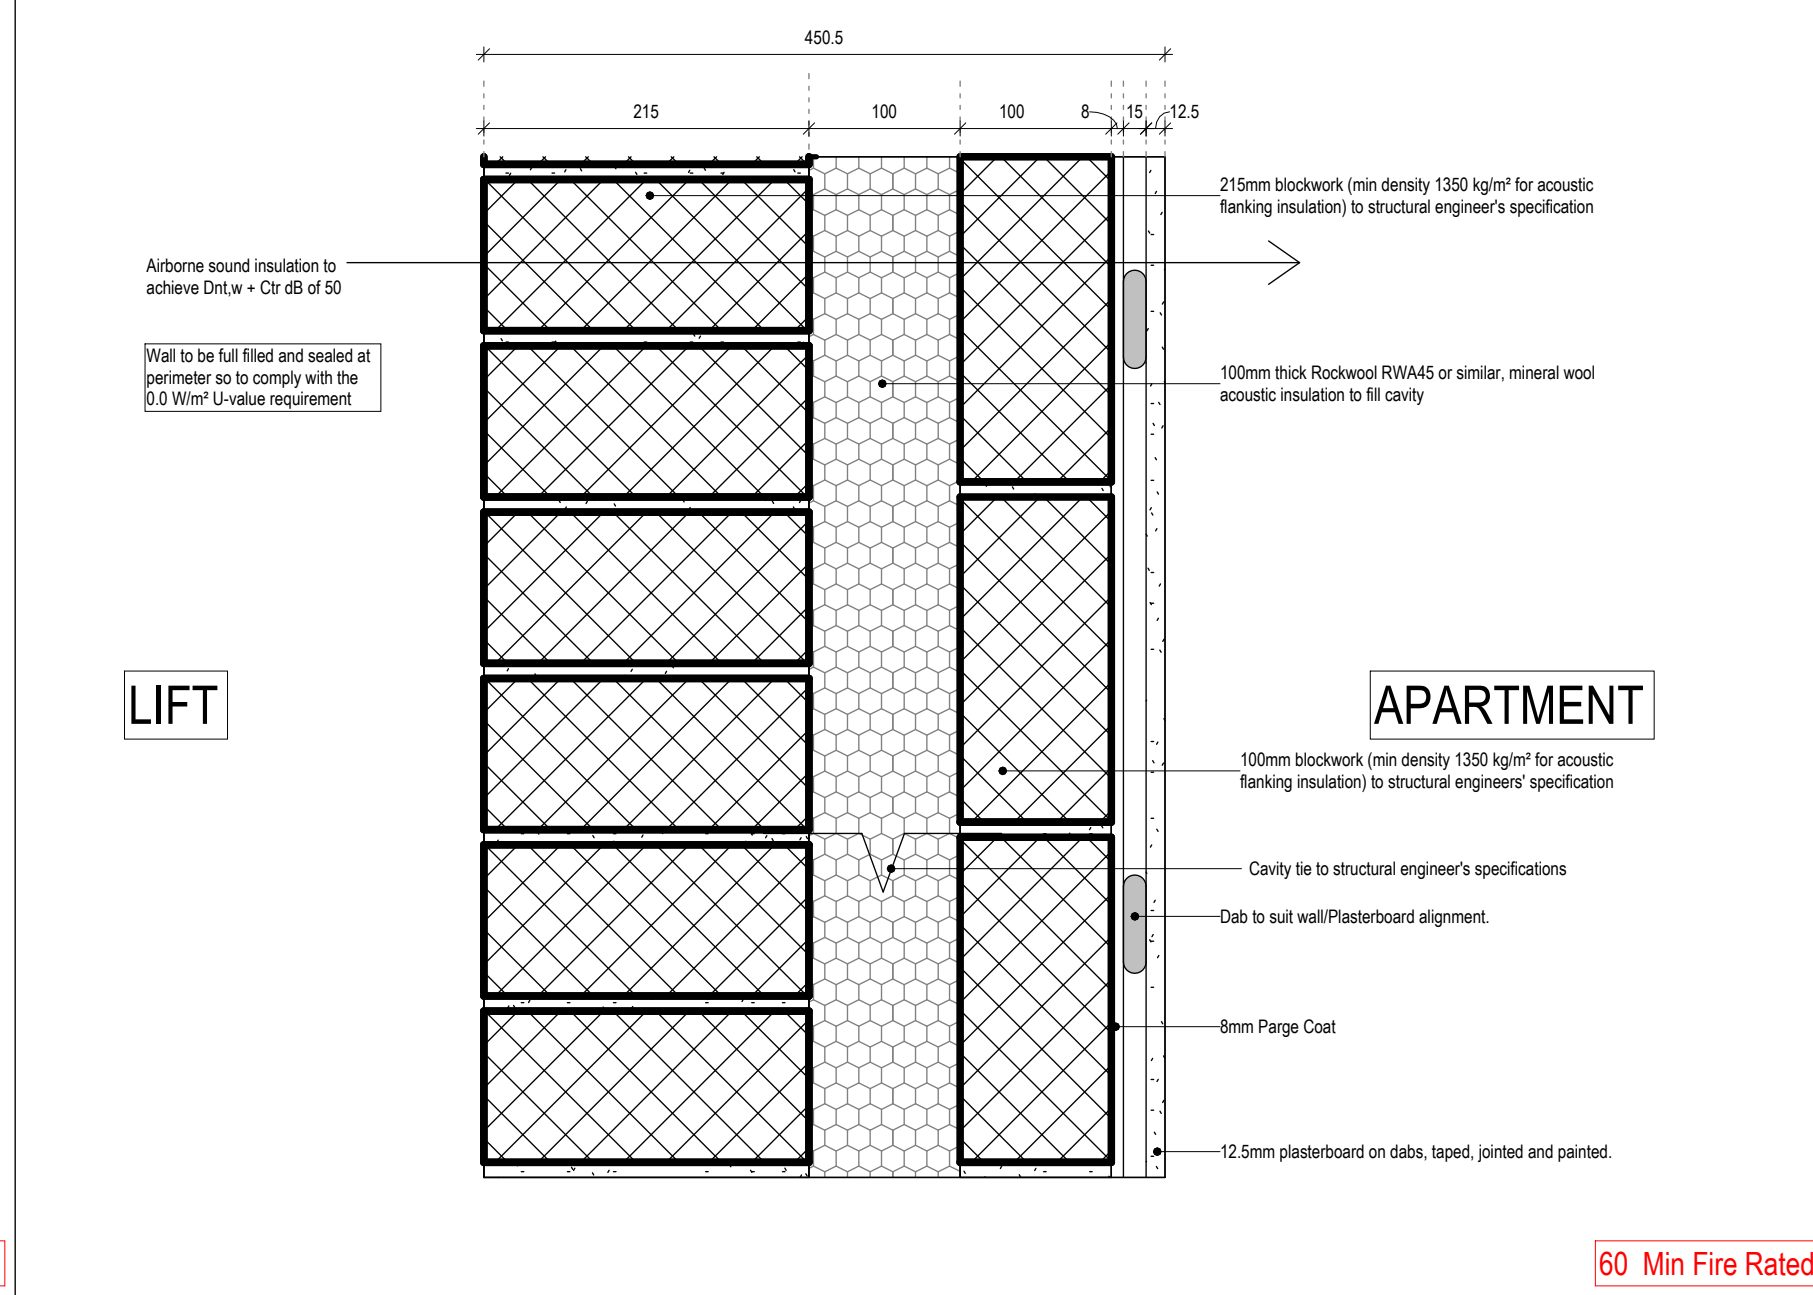


AB6_450.5_Blockwork_Plasterboard

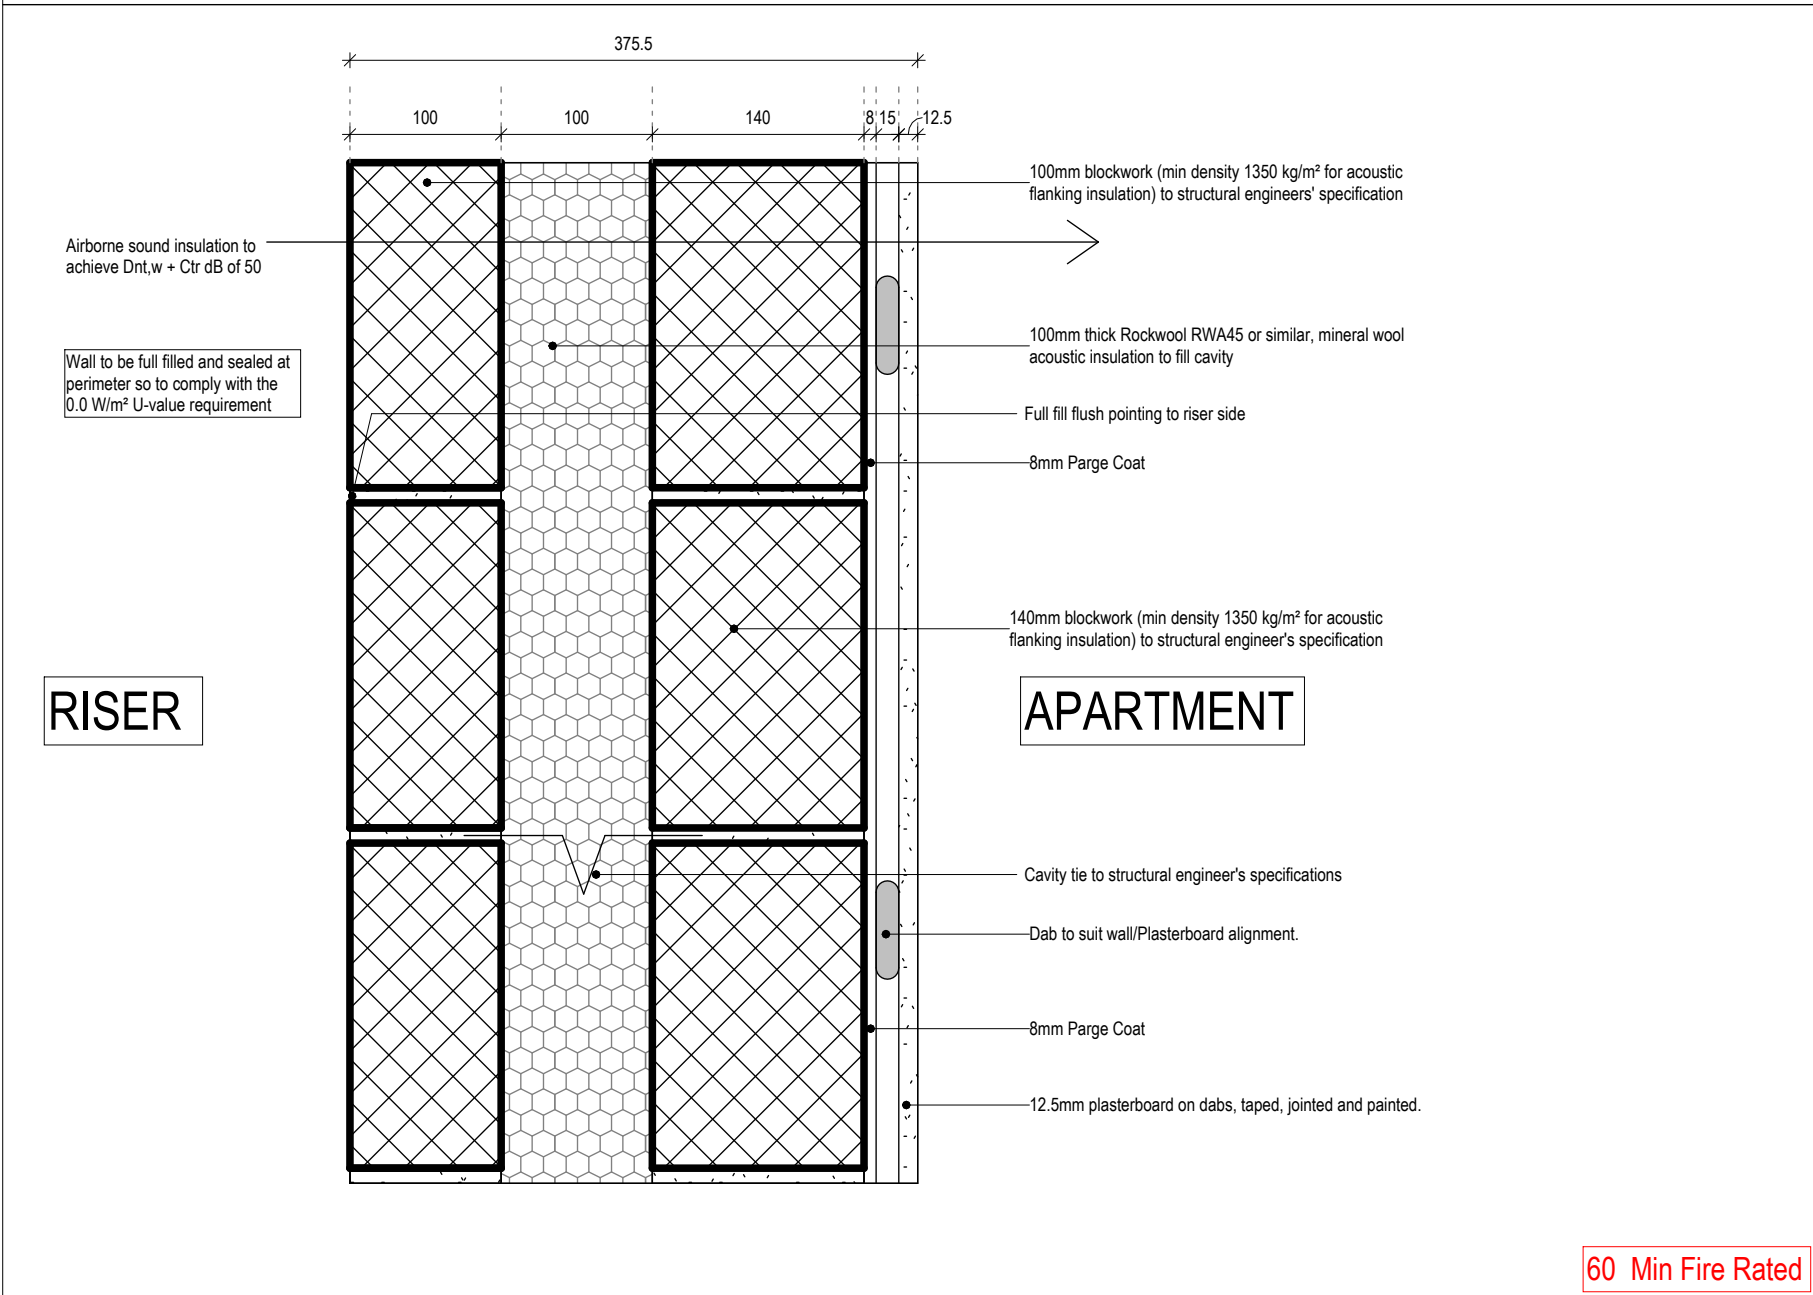


AB7_375.5_Blockwork_Plasterboard

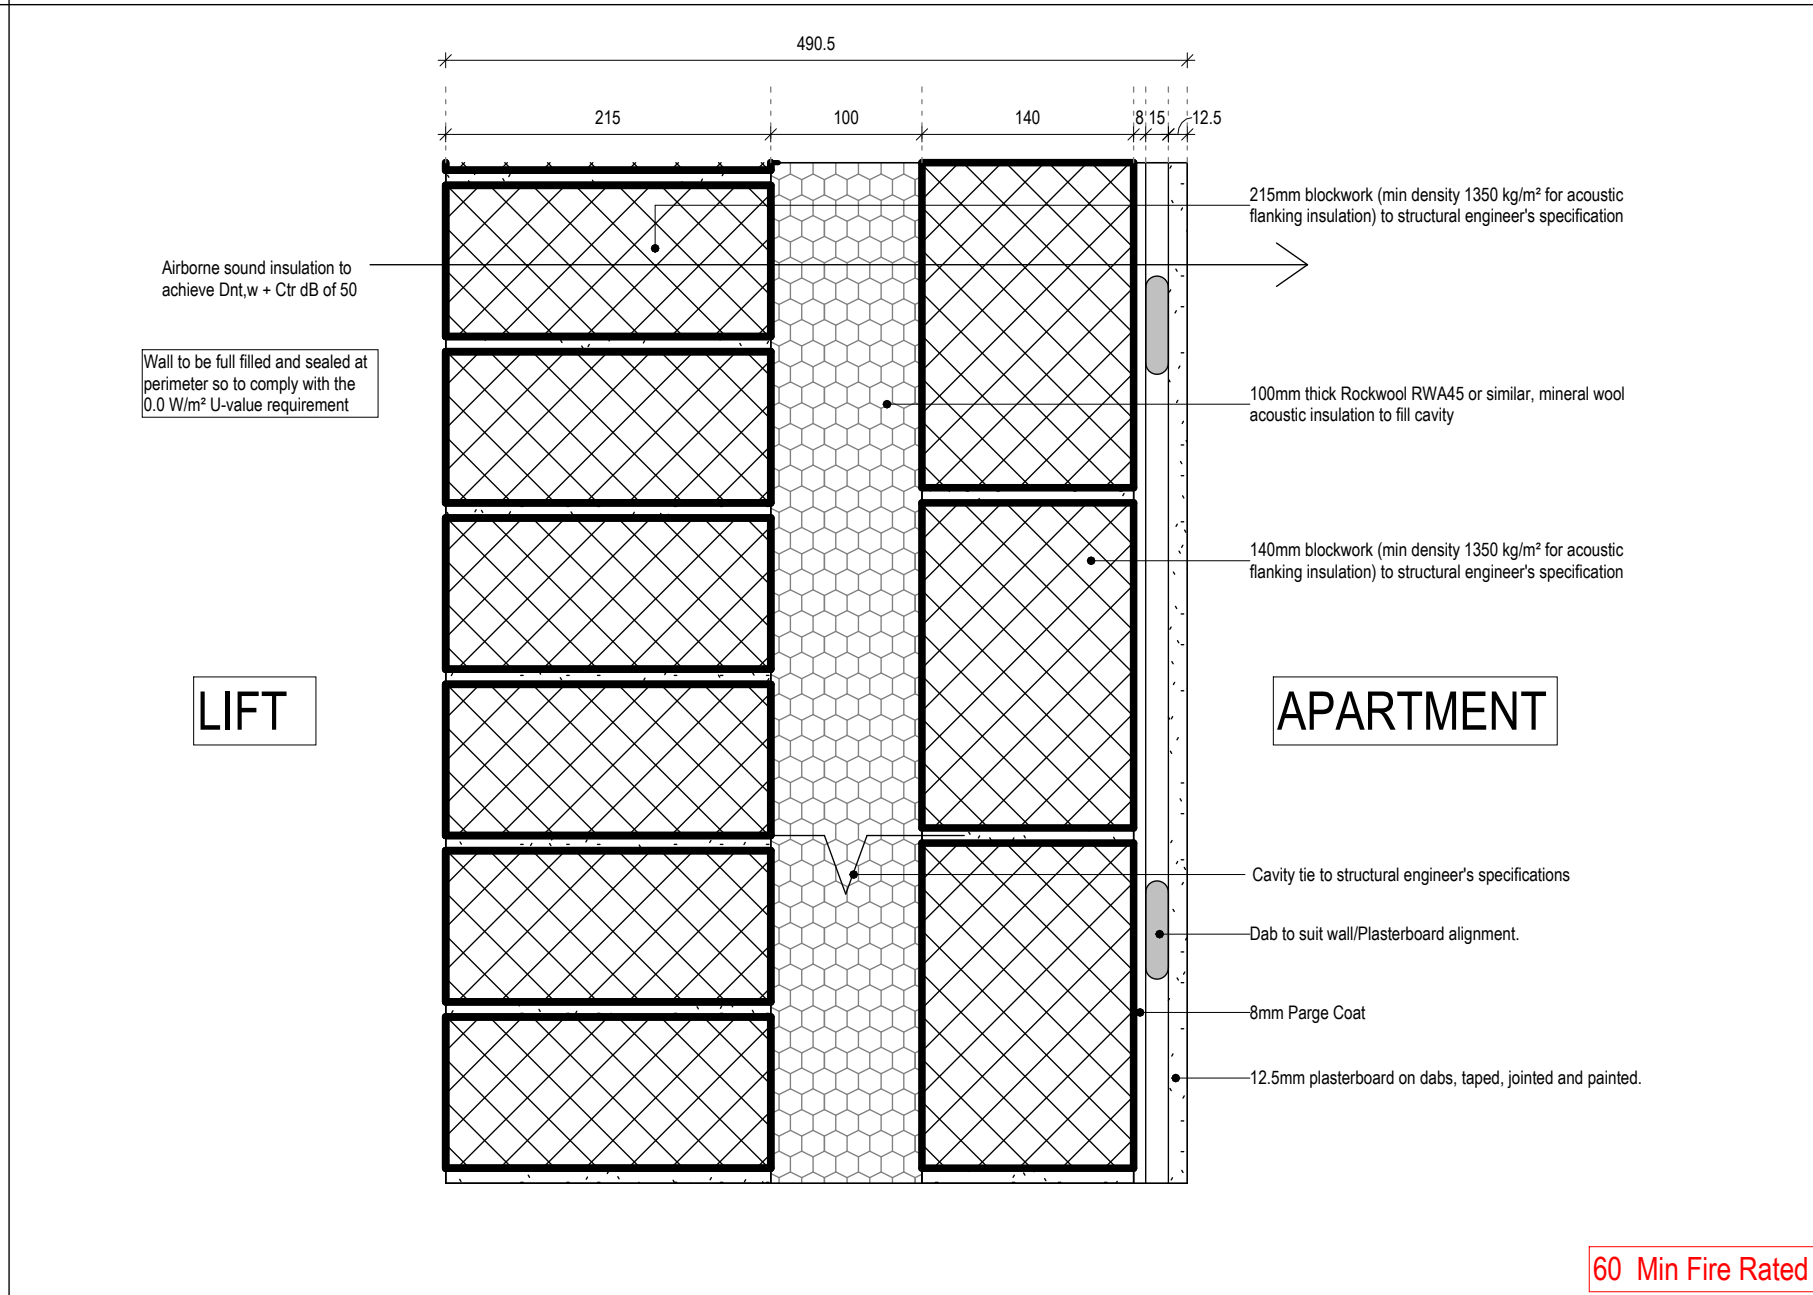

AB8_490.5_Blockwork_Plasterboard

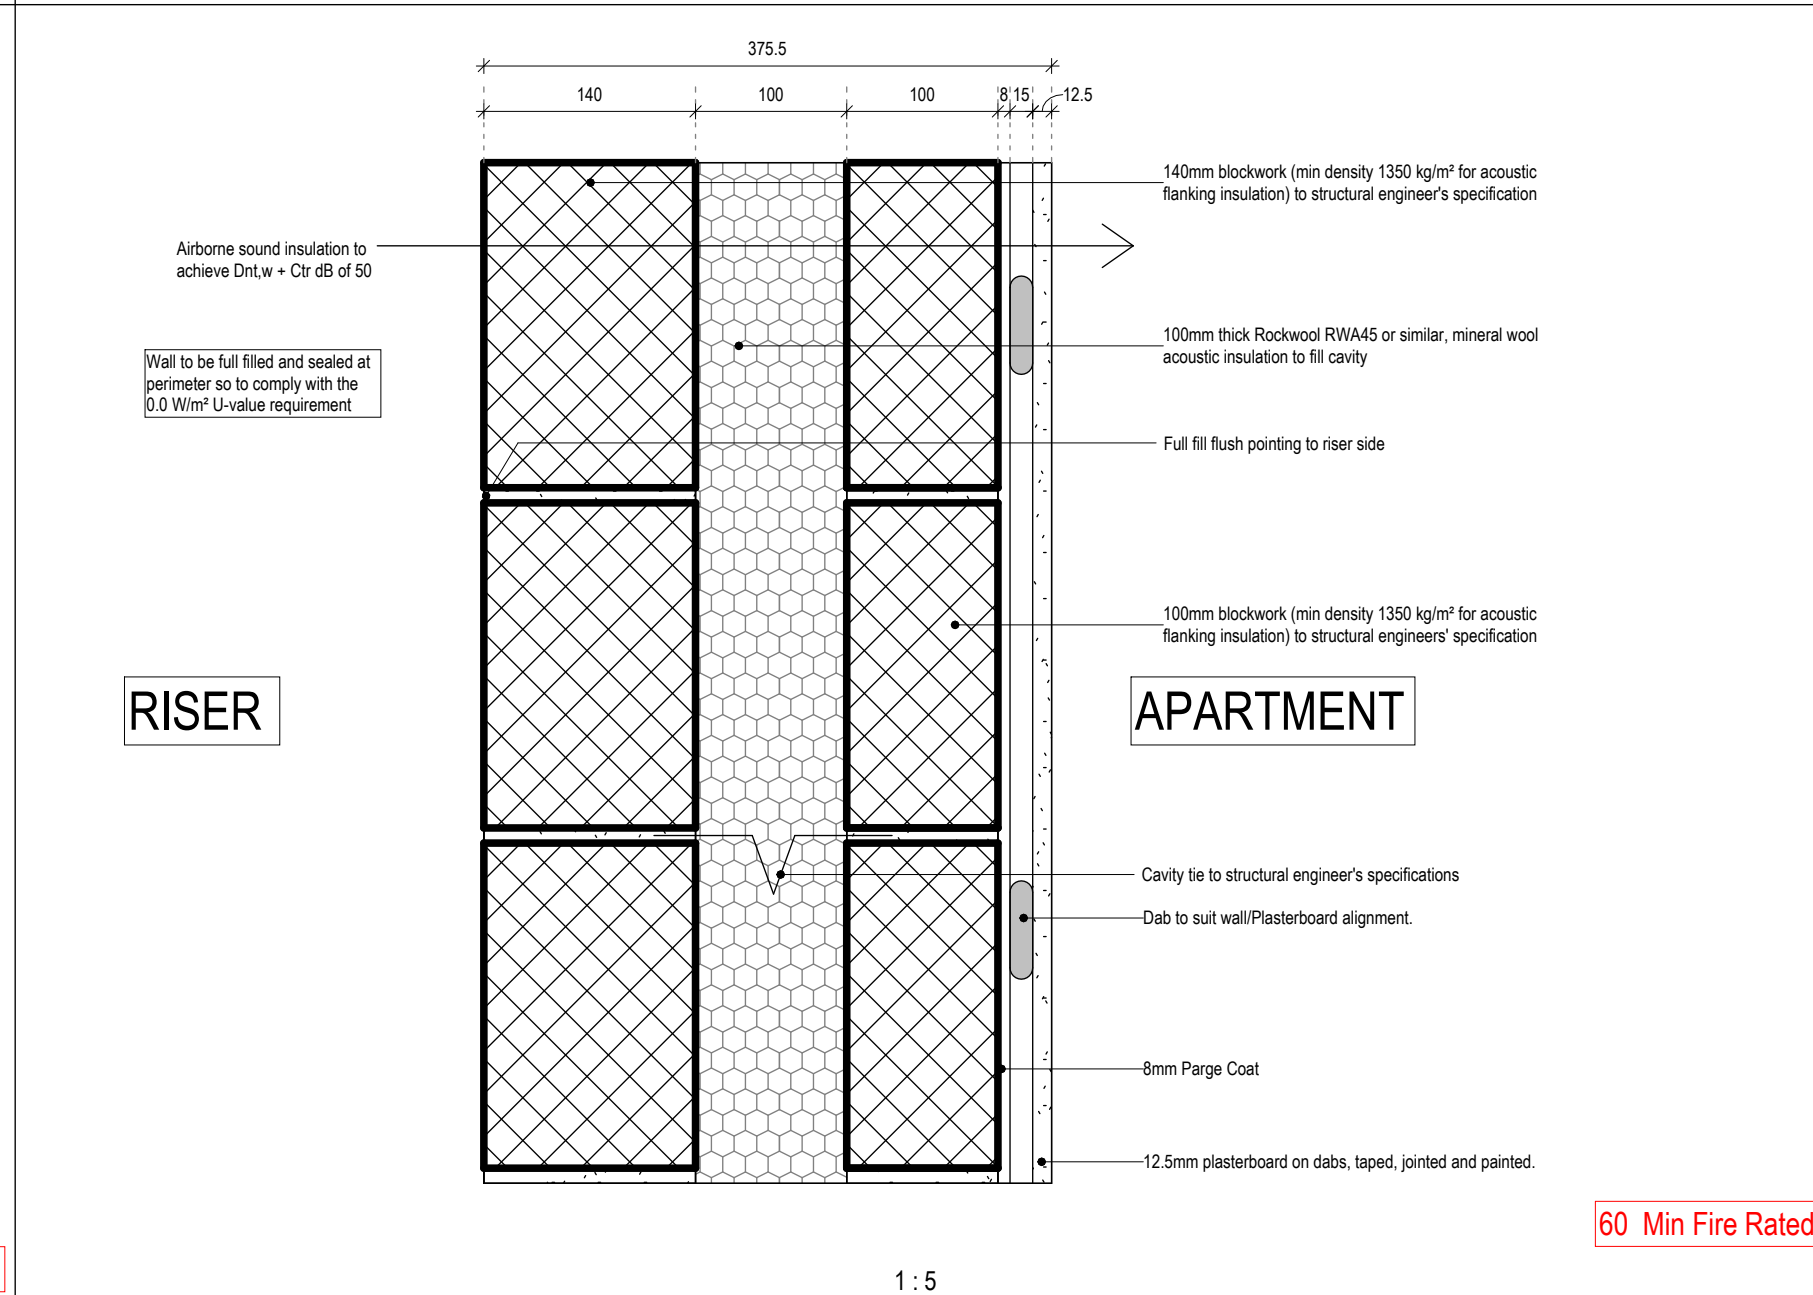

AB9_375.5_Blockwork_Plasterboard

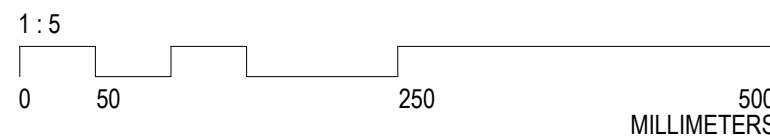

NOTES

Figured dimensions only are to be taken from this drawing. All dimensions are to be checked on site before any work is put in hand. If in doubt, seek confirmation.

This drawing must be read in conjunction with all other architects detail drawings, schedules and specifications.

All drawings are to be read in conjunction with relevant drawings from other consultants. In case of inconsistencies, seek confirmation.

This drawing must not be copied in whole or in part without the prior written permission of Axis Mason Ltd.

© Copyright Axis Mason Ltd

Rev	Description	Dwn	Ckd	Date
B1	SAP'S ISSUE	CPISGAM	AR	23/08/2022
T1	TENDER ISSUE	MMYS	AR	10/01/2023

NOTES

DRAWINGS TO BE READ IN CONJUNCTION WITH:

- 1400 SERIES APARTMENT BLOCK PLANS
- 3050 SERIES APARTMENT TYPES
- 4250 SERIES BATHROOM TYPES
- 5450 SERIES CORE PLANS & SECTIONS
- 6200 SERIES APARTMENT BLOCK ELEVATIONS
- 5450 SERIES APARTMENT SECTIONS
- 7220 APARTMENT DETAILS
- 9600 APARTMENT FINISHES SCHEDULE
- NBS SPECIFICATION

REFER TO STRUCTURAL ENGINEER'S DRAWINGS FOR BLOCKWORK DENSITY AND LOAD BEARING. LOW DENSITY THERMAL BLOCKS TO BE USED FOR EXTERNAL WALLS WHERE POSSIBLE.

AXIS MASON 160 Borough High Street, London, SE1 1LB
0207 231 5558 WWW.AXISMASON.COM

LONDON GLASGOW JERSEY GDANSK DUBLIN

Client Eastleigh Borough Council

Project Lower Acre, One Horton Heath

Drawing title Construction Types_Apartments_Walls
Wall type AB Sheet 1 of 1

Scale @ A1 As indicated Date: AUGUST 2022
Project Co-ordinator AR Issue Status: BUILDING CONTROL

Job No: 4101 Drawing No: AXM - ZZ - ZZ - DR - A - 7060 Revision: T1