




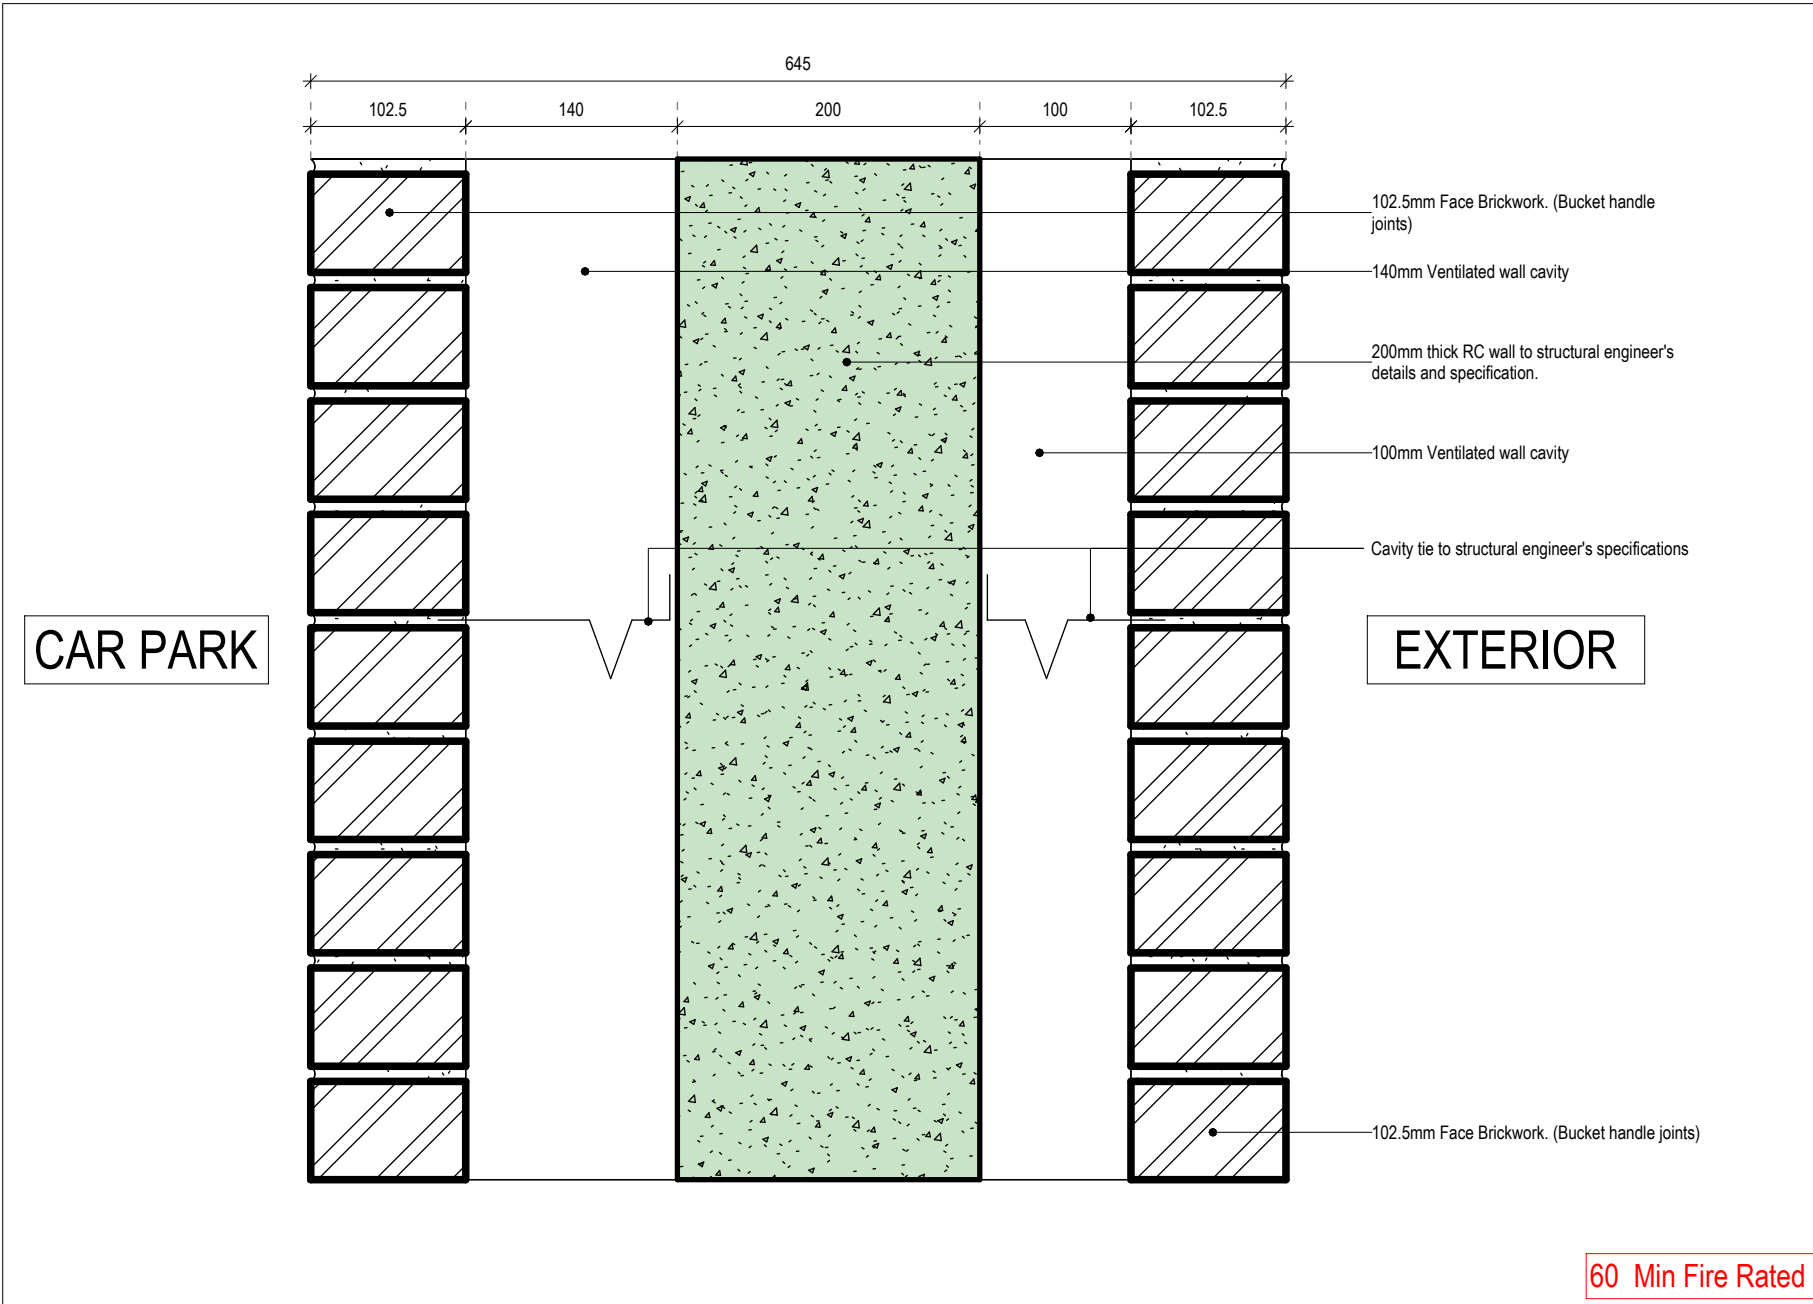


AA19_645_Brickwork_RC_Brickwork

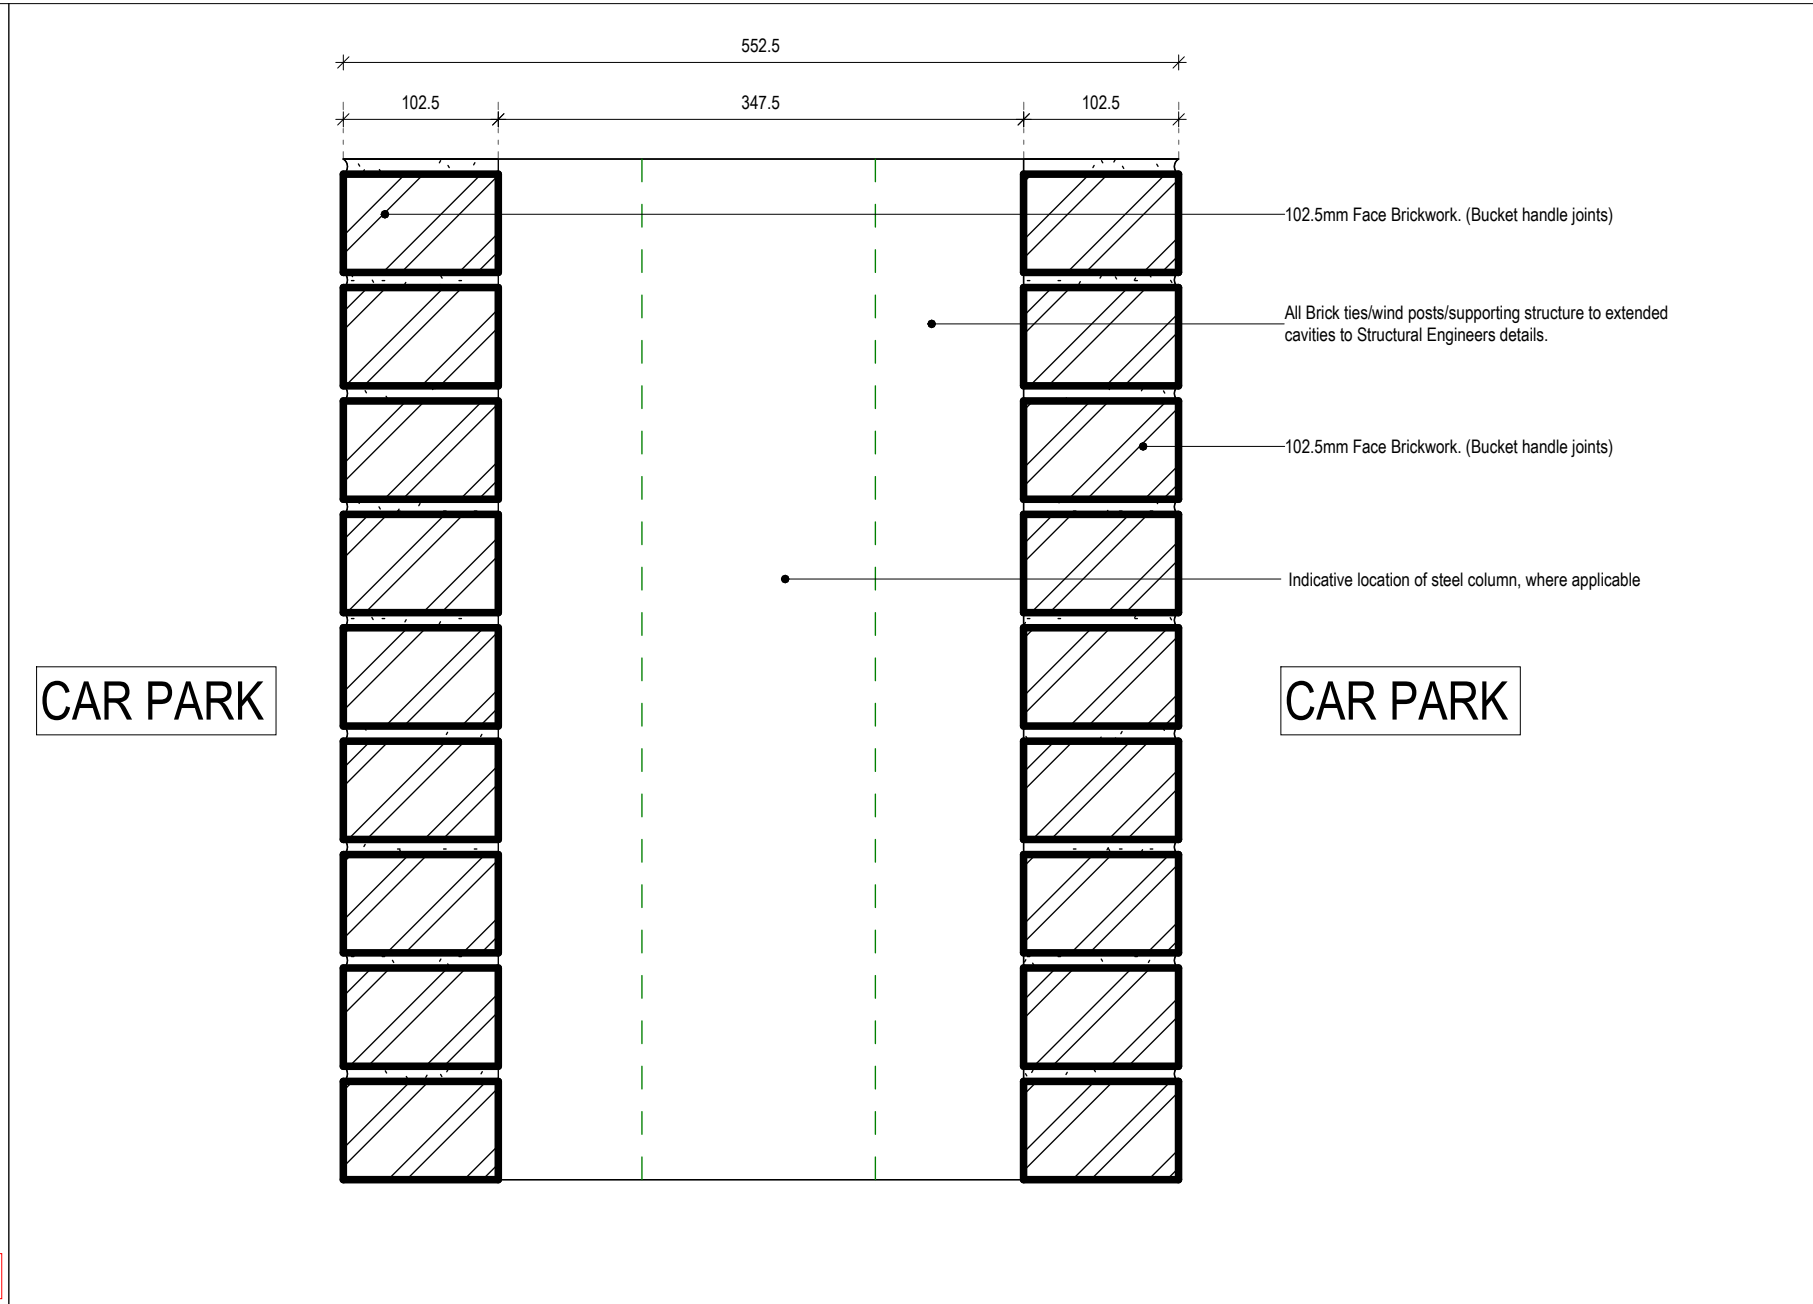


AA20_605_Brickwork_Void_Brickwork

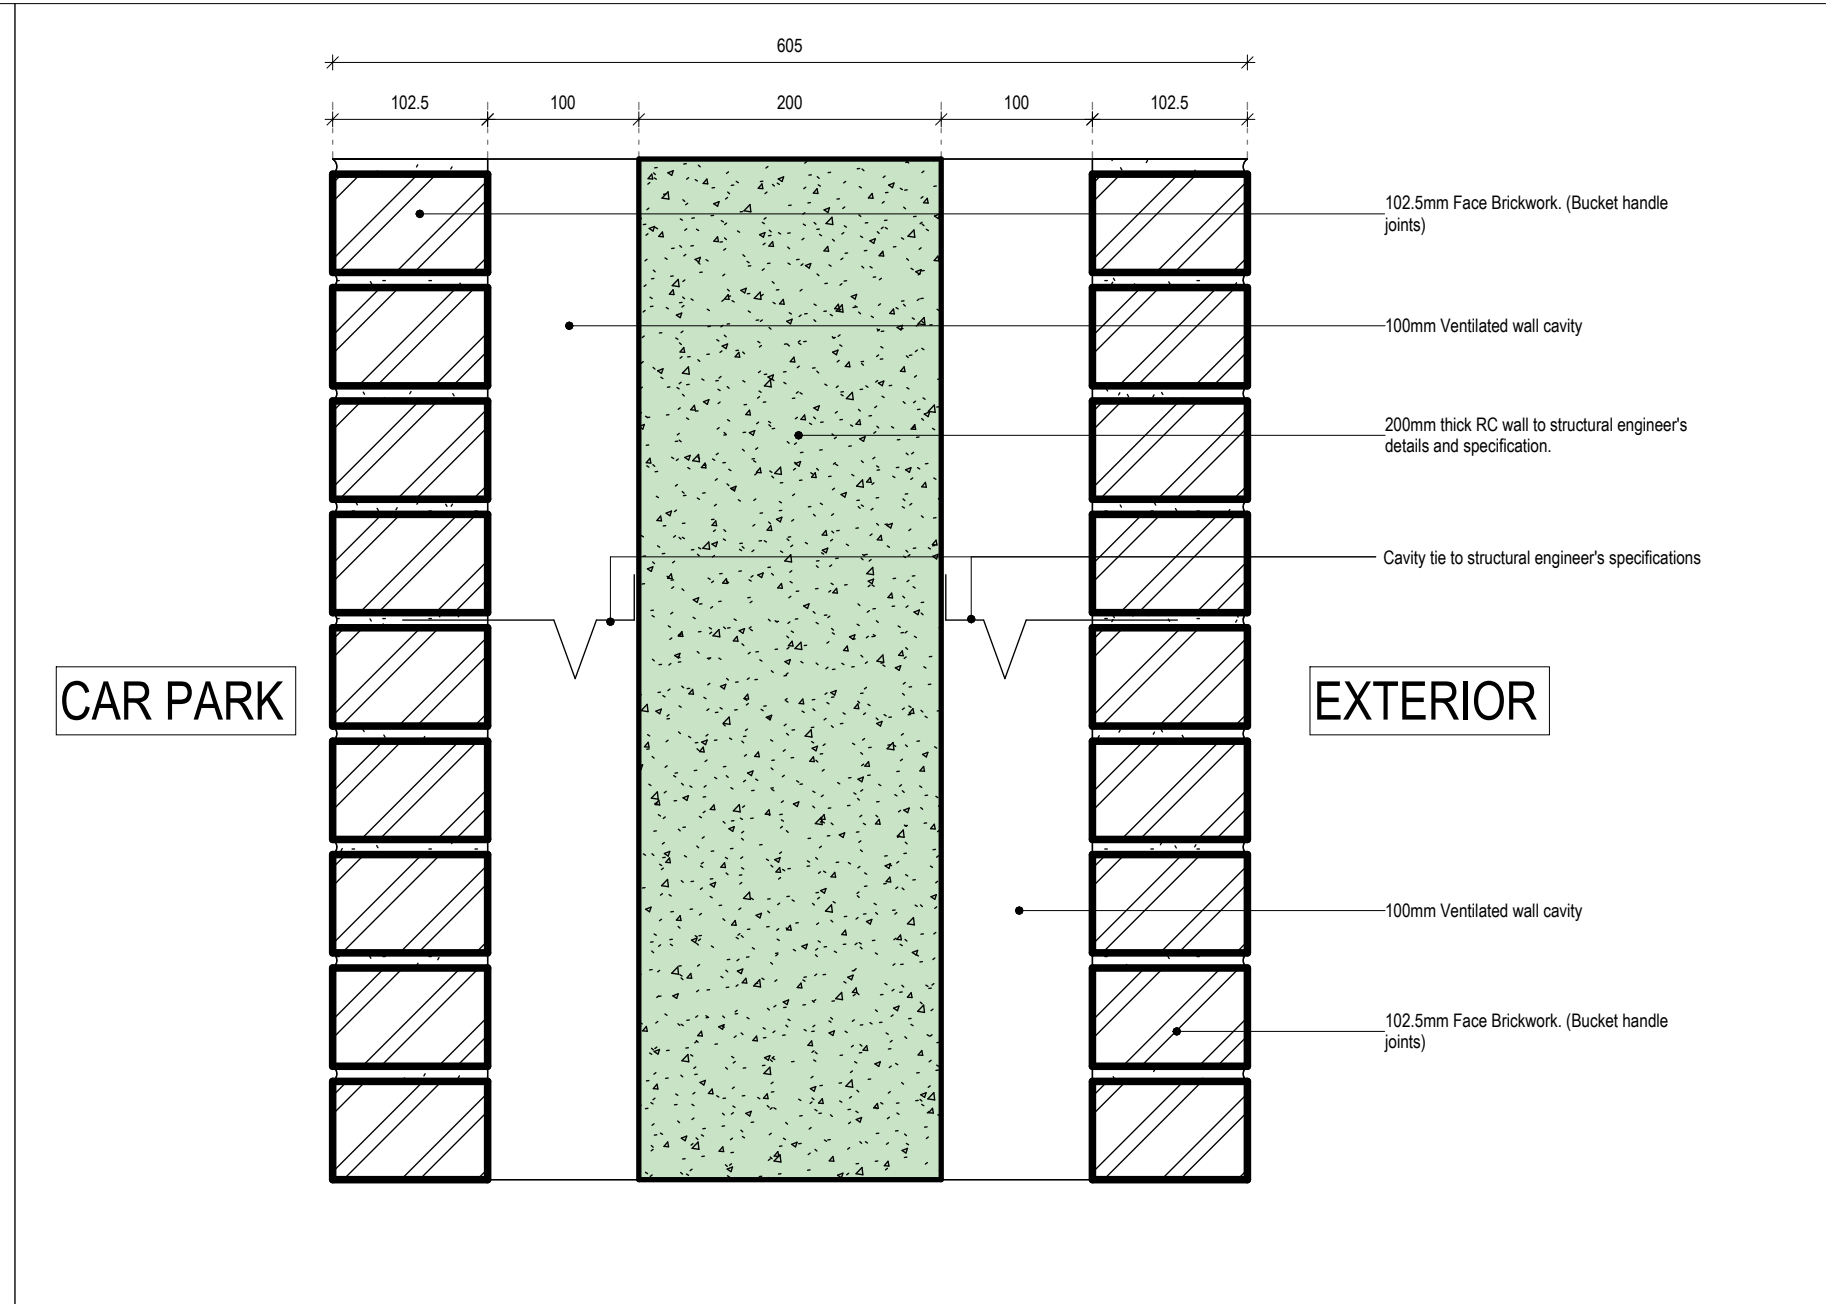


AA21_605_Brickwork_RC_Brickwork

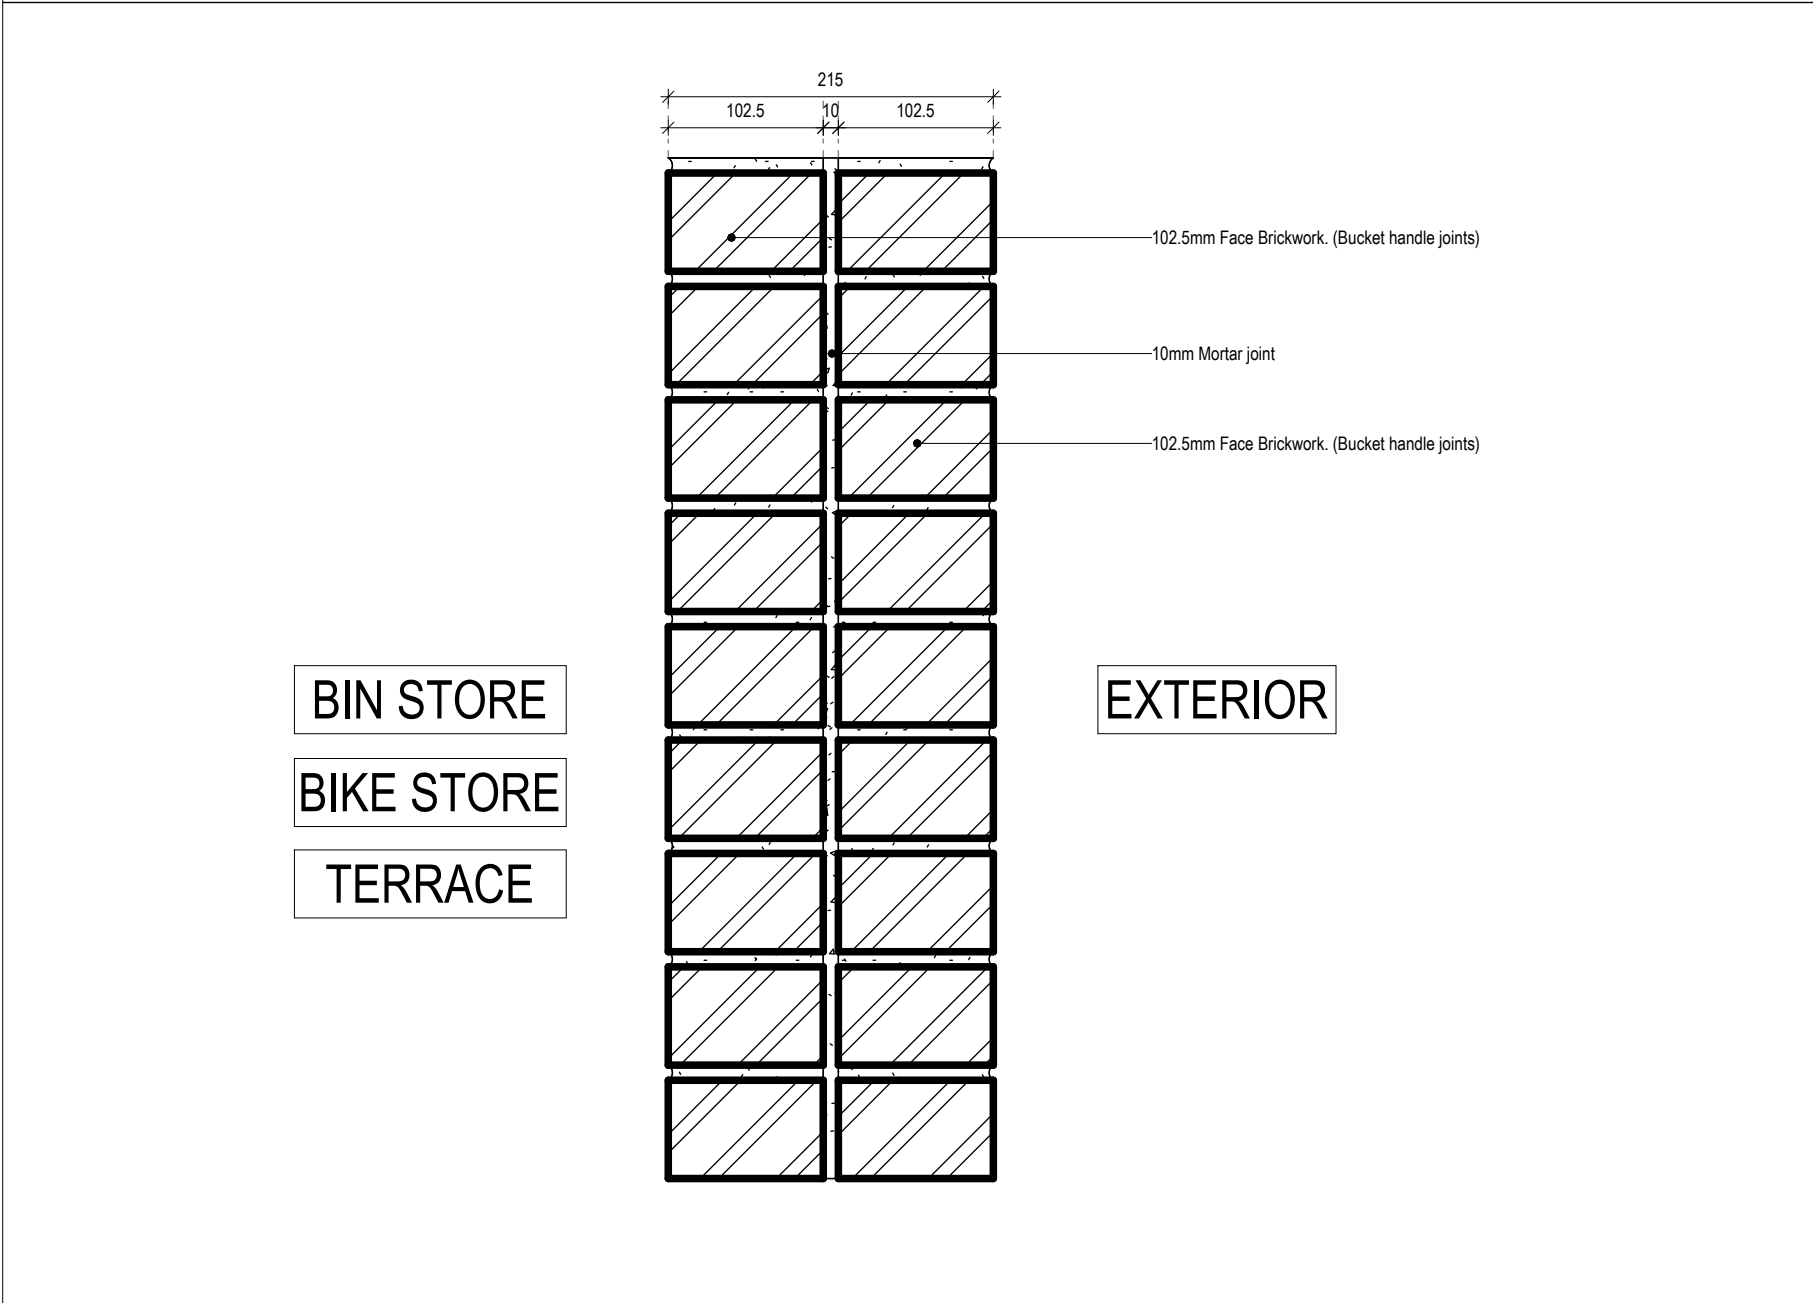


AA22_215_2x Brickwork

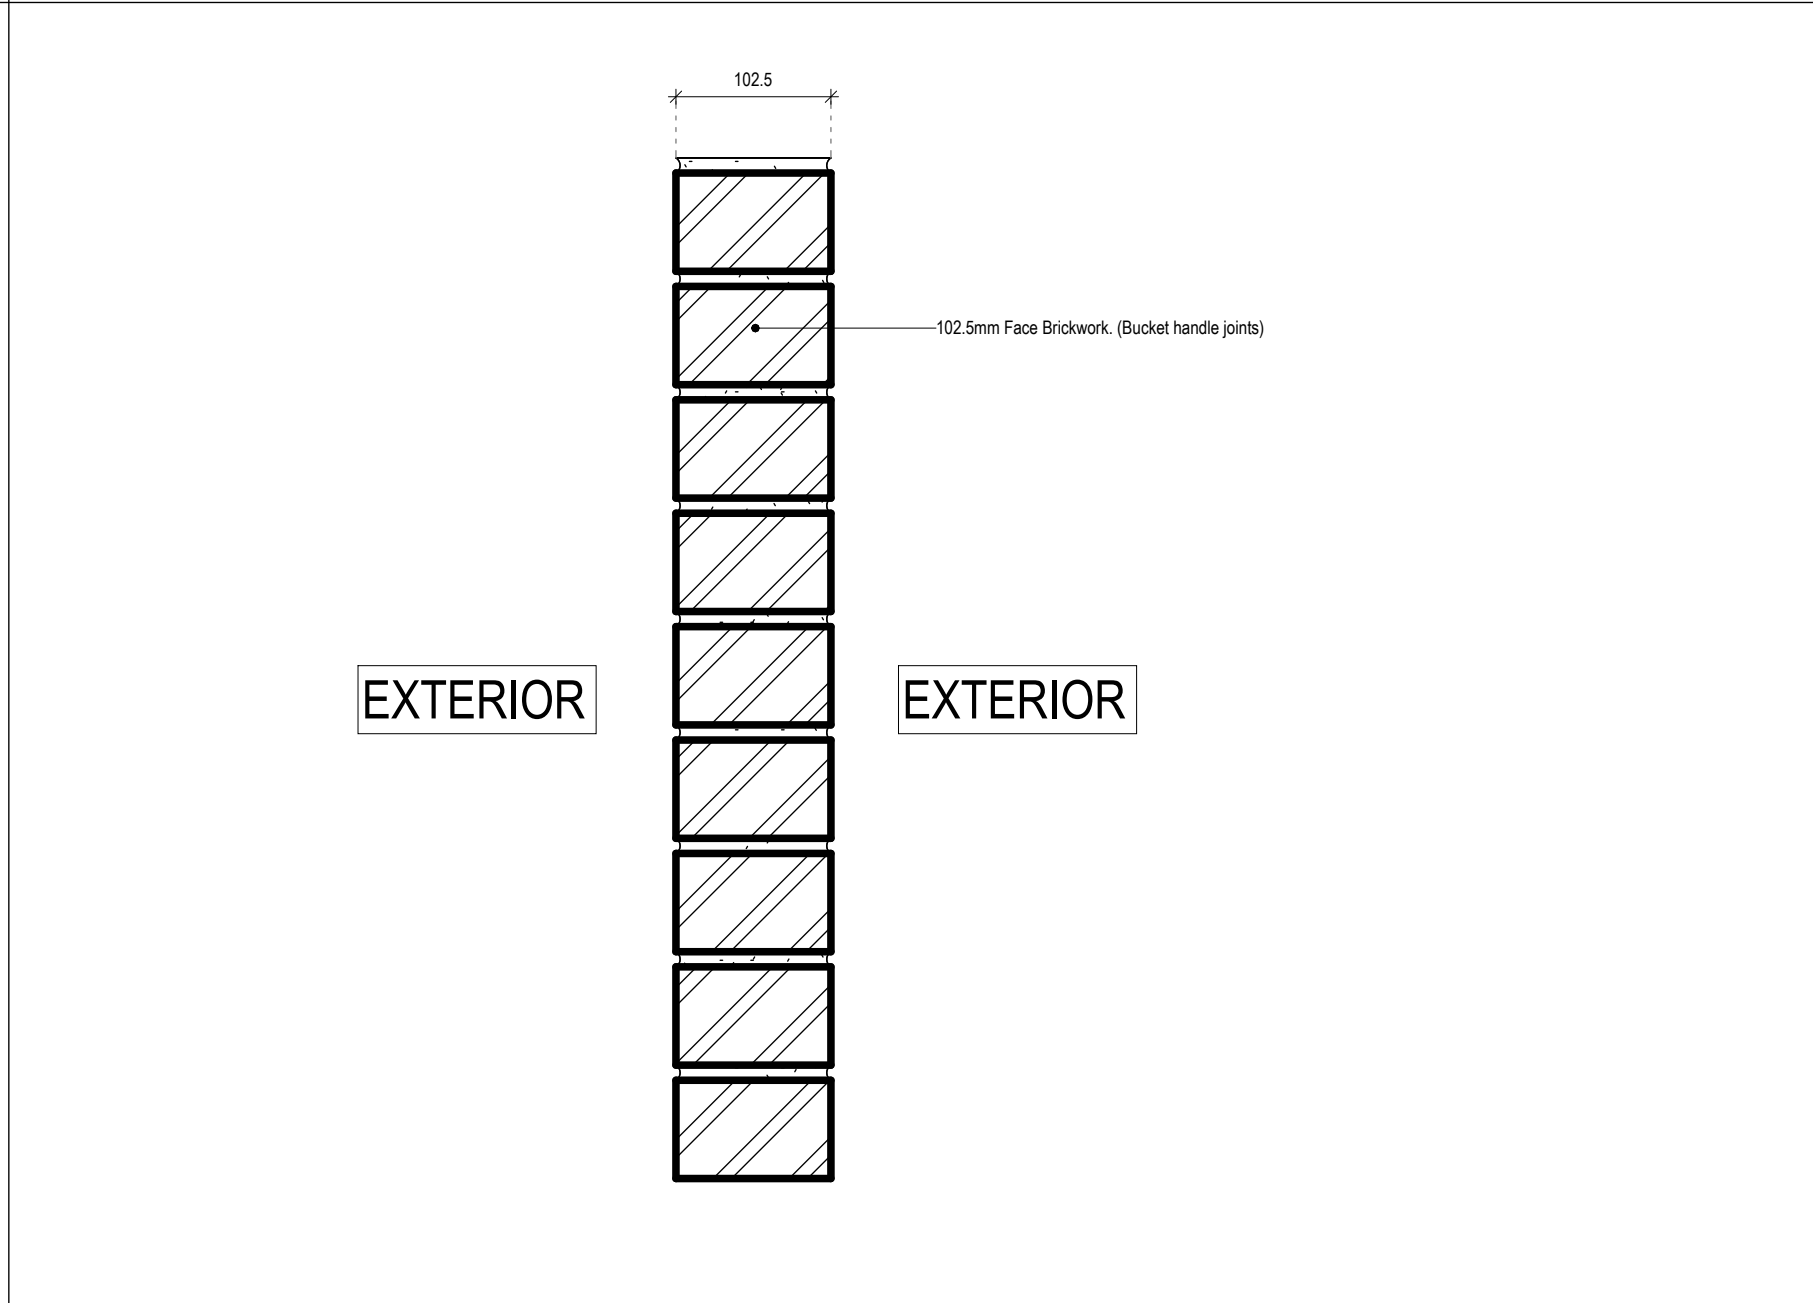


AA23_102.5_Brickwork

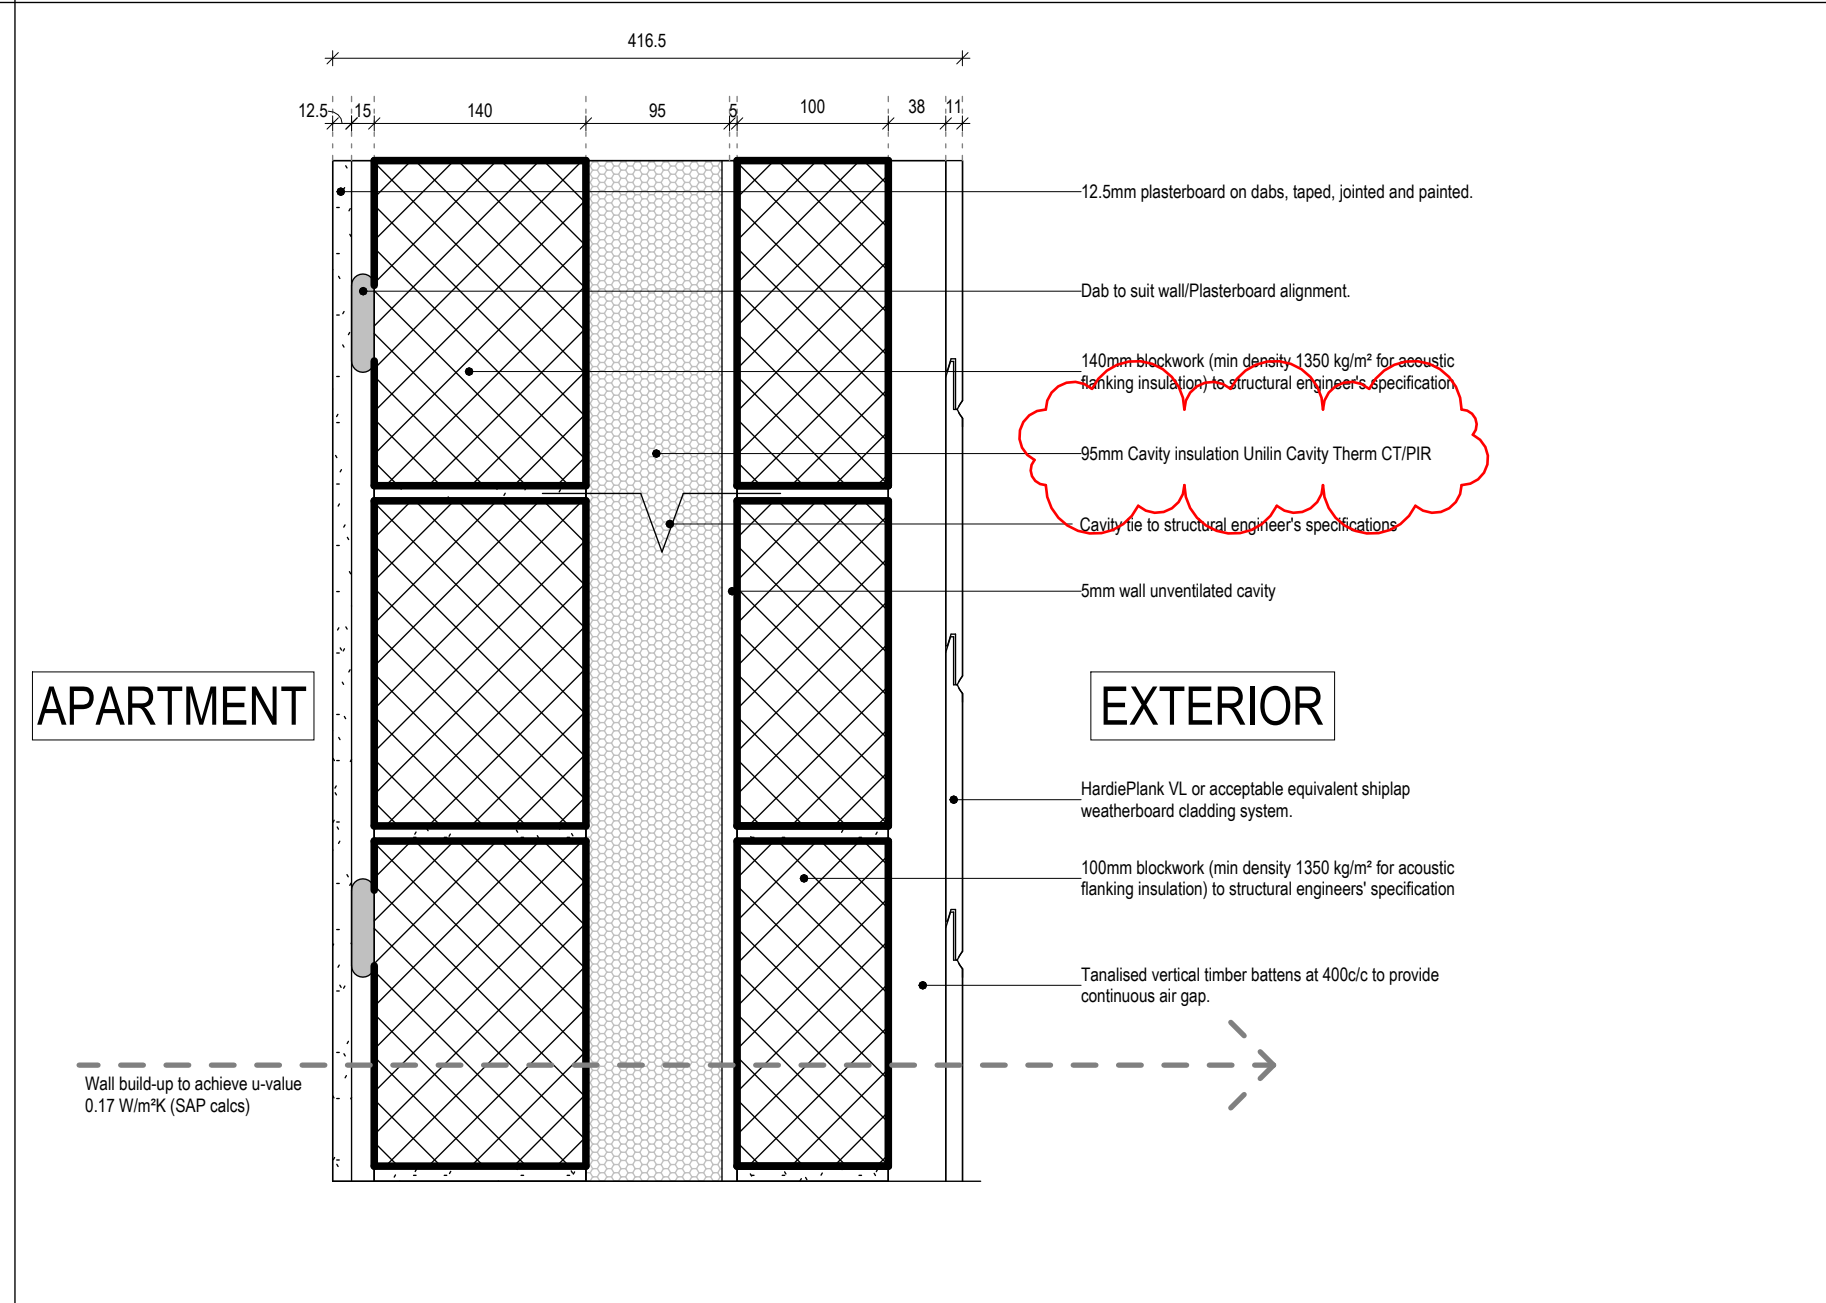


AA24_416.5mm_Weatherboard Cladding_Plasterboard

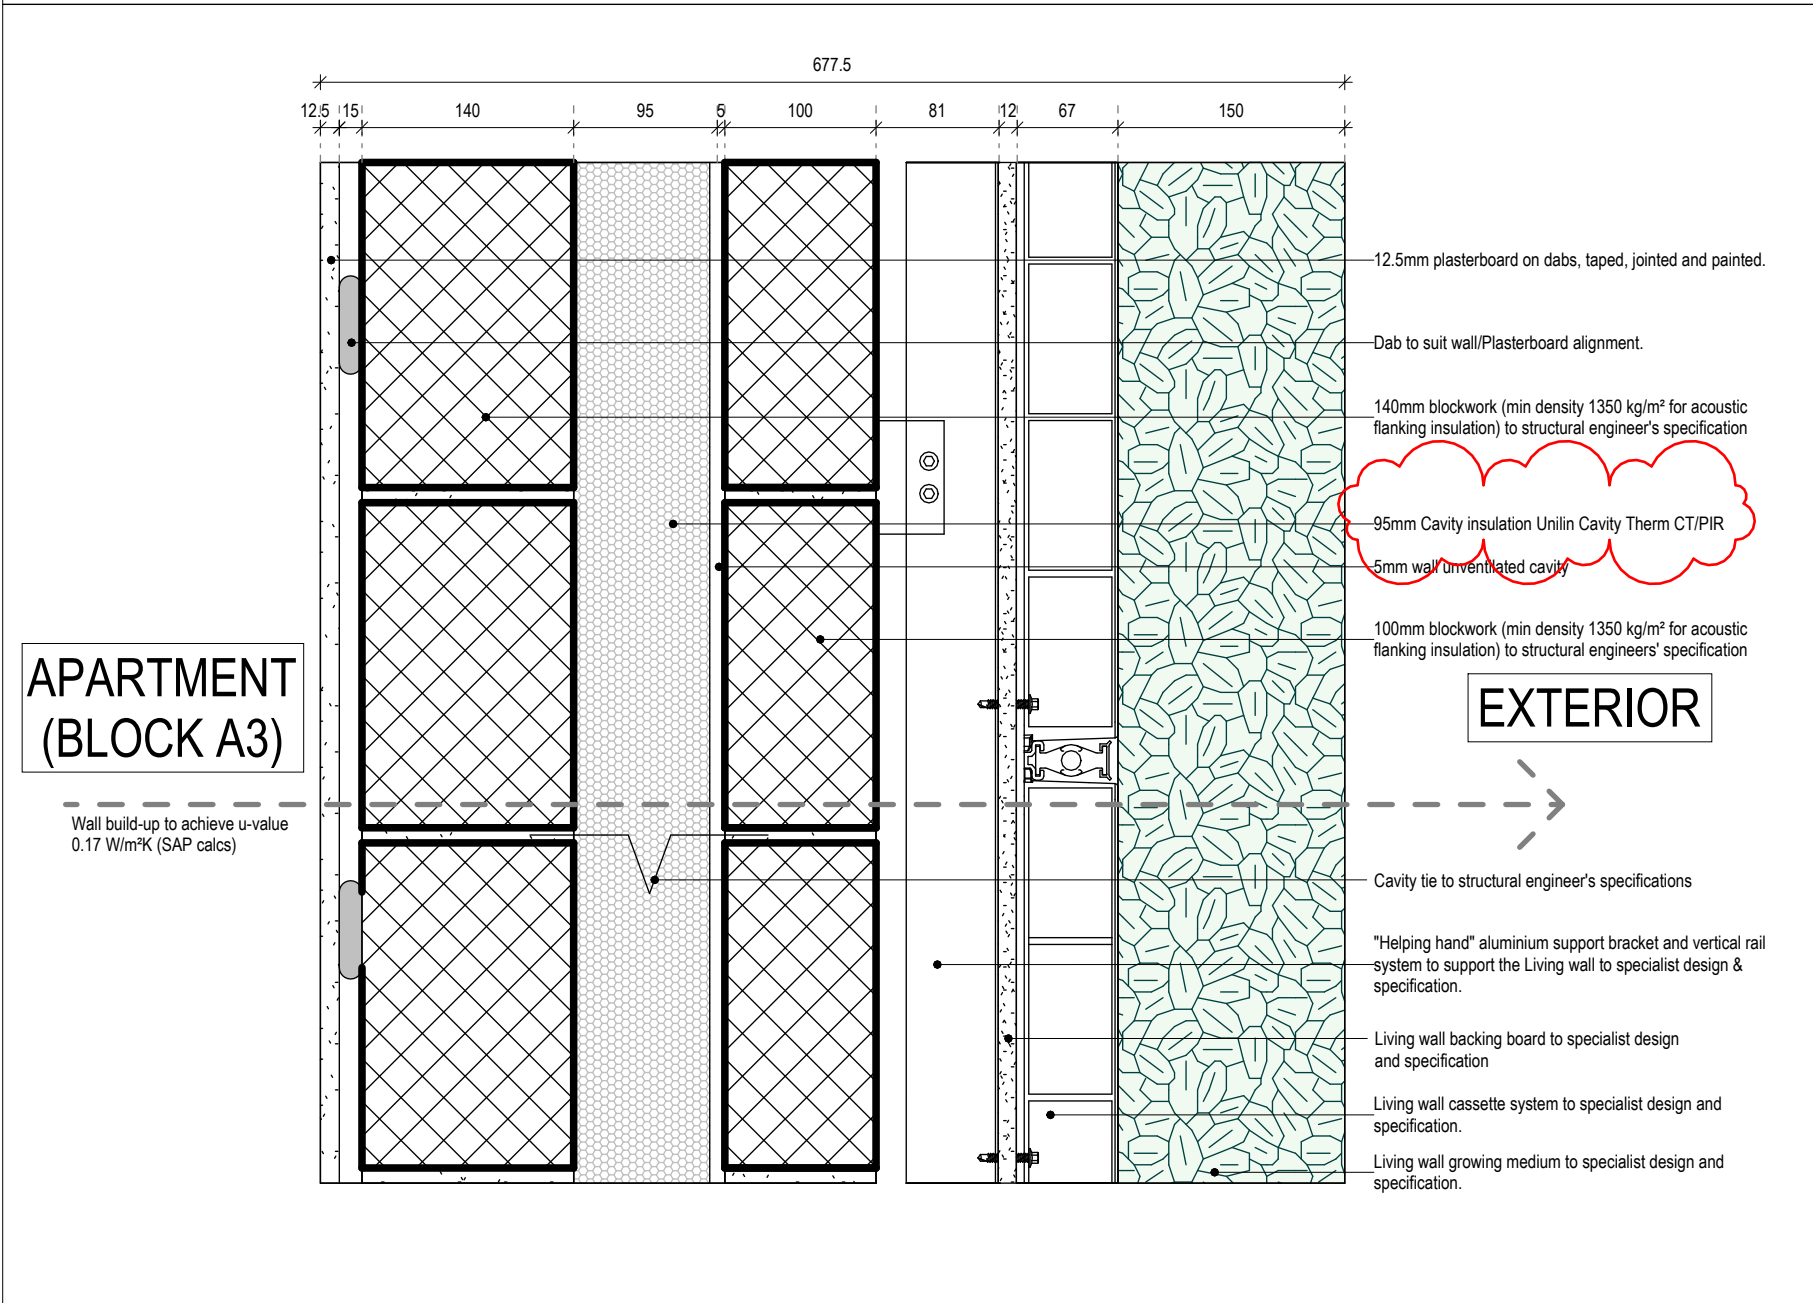

AA25_677.5_Living Wall_Plasterboard

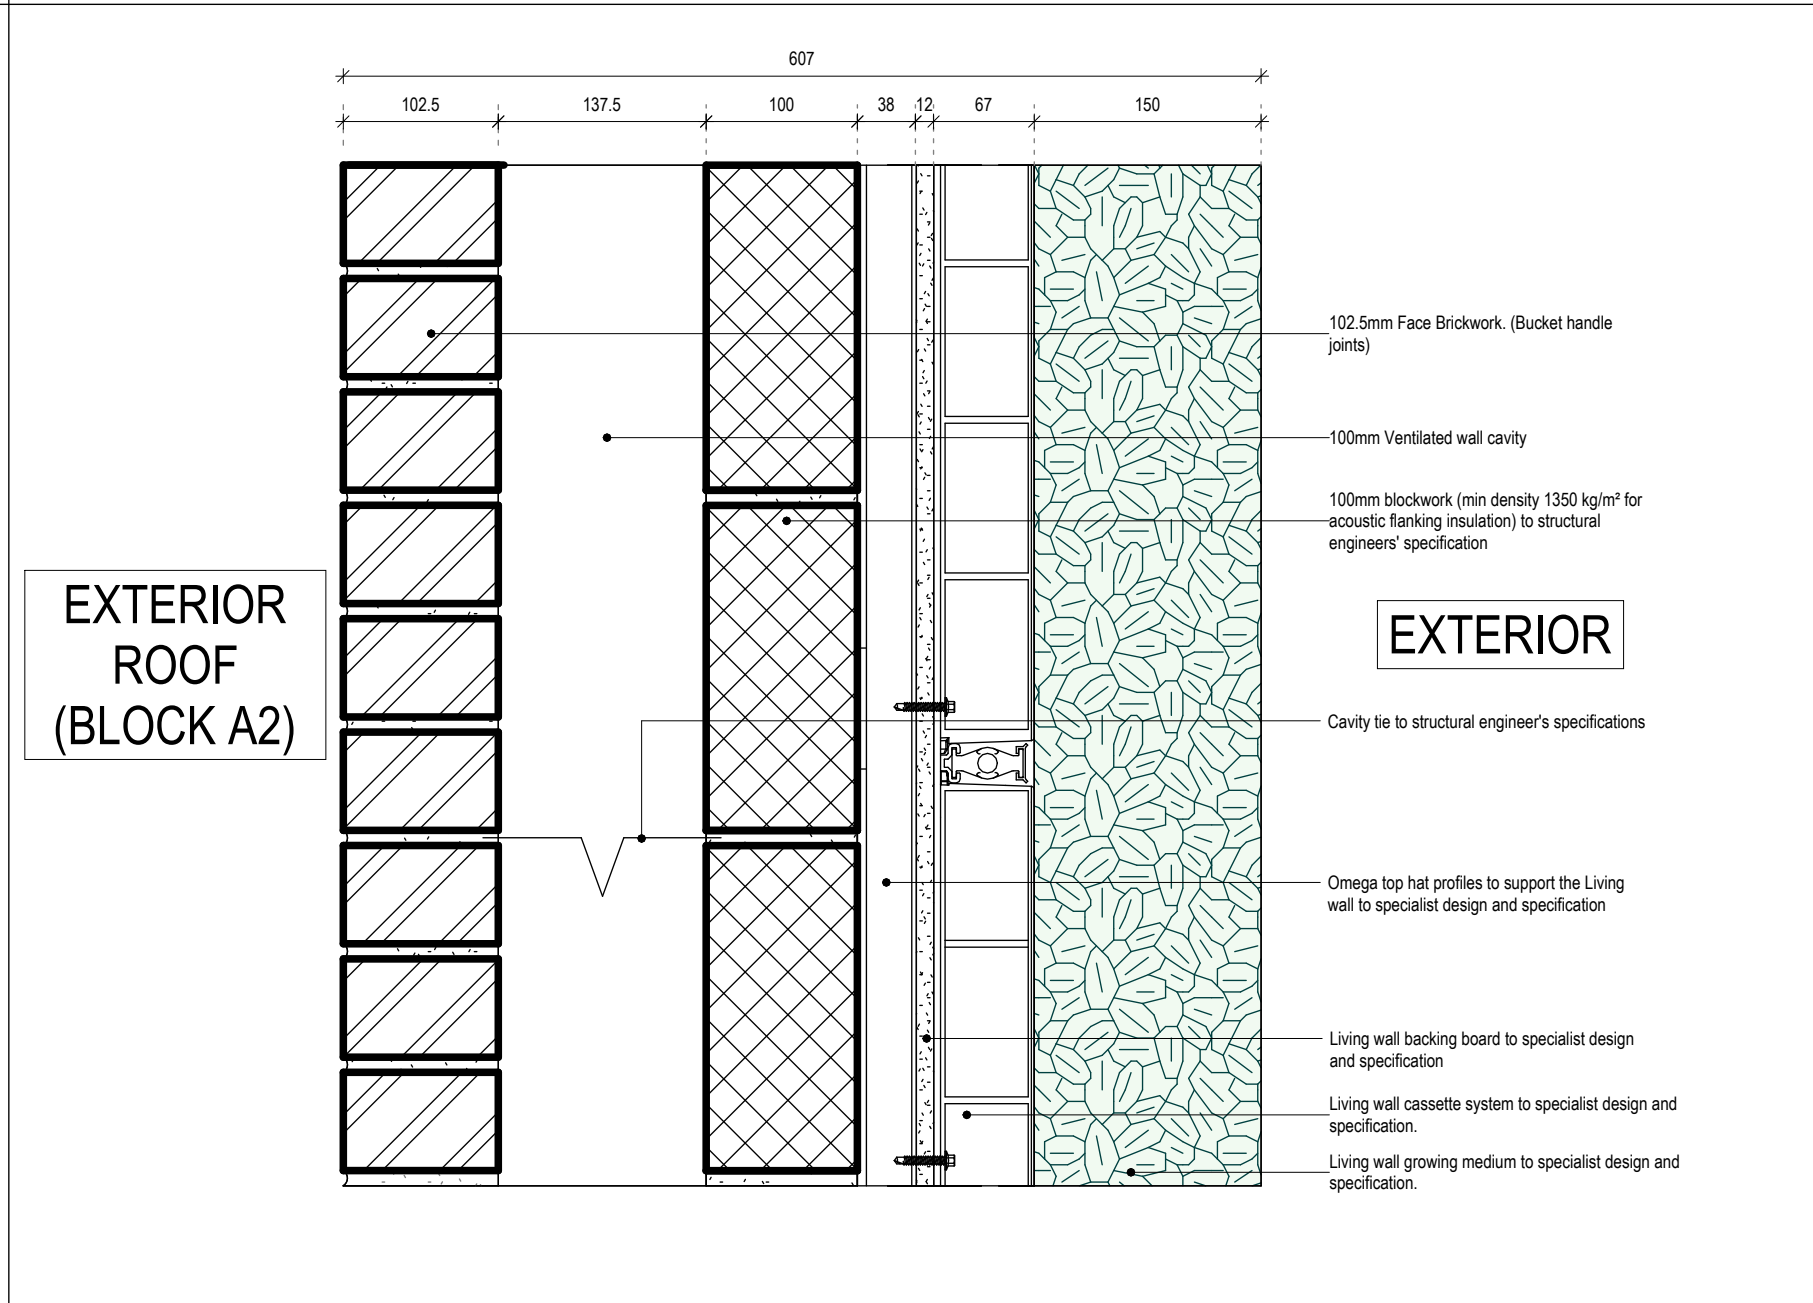

AA26_607_Living Wall_Brickwork

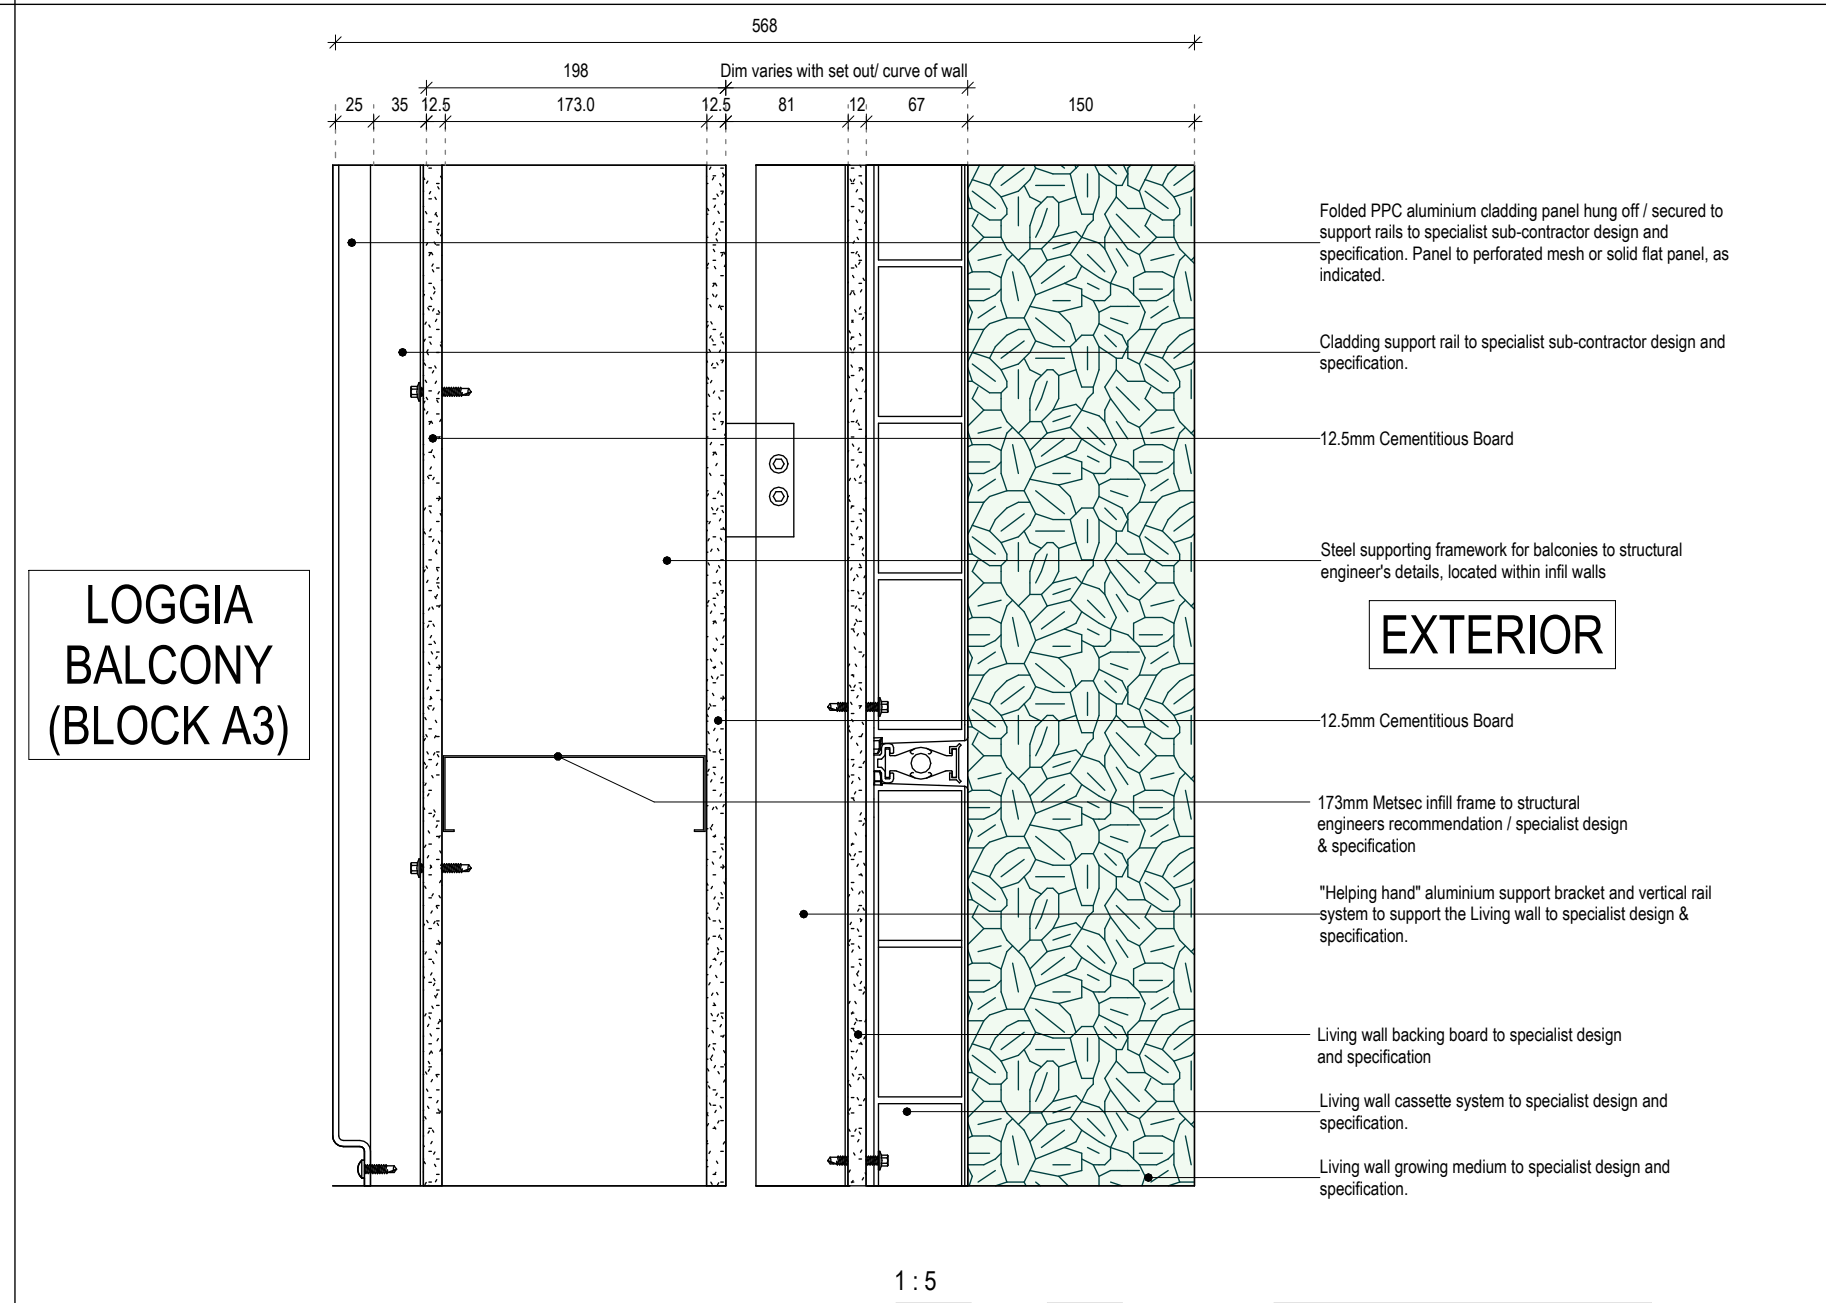

AA27_570_Living Wall_Metal Cladding

NOTES

Figured dimensions only are to be taken from this drawing. All dimensions are to be checked on site before any work is put in hand. If in doubt, seek confirmation.

This drawing must be read in conjunction with all other architects detail drawings, schedules and specifications.

All drawings are to be read in conjunction with relevant drawings from other consultants. In case of inconsistencies, seek confirmation.

This drawing must not be copied in whole or in part without the prior written permission of Axis Mason Ltd.

© Copyright Axis Mason Ltd

Rev	Description	Dwn	Ckd	Date
B1	SAFS ISSUE	CP/SGAM	AR	23/08/2022
T1	TENDER ISSUE	MM/SY	AR	10/01/2023
T2	TENDER 1.2 REVISED	VM/SY	AR	22/06/2022

NOTES

DRAWINGS TO BE READ IN CONJUNCTION WITH:

- 1400 SERIES APARTMENT BLOCK PLANS
- 3160 SERIES APARTMENT TYPES
- 4250 SERIES BATHROOM TYPES
- 5450 SERIES CORE PLANS & SECTIONS
- 6200 SERIES APARTMENT BLOCK ELEVATIONS
- 5450 SERIES APARTMENT SECTIONS
- 7228 APARTMENT DETAILS
- 9680 APARTMENT FINISHES SCHEDULE
- NBS SPECIFICATION

REFER TO STRUCTURAL ENGINEER'S DRAWINGS FOR BLOCKWORK DENSITY AND LOAD BEARING.

LOW DENSITY THERMAL BLOCKS TO BE USED FOR EXTERNAL WALLS WHERE POSSIBLE.

AXIS MASON

160 Borough High Street,
London, SE1 1LB
0207 231 5558 - WWW.AXISMASON.COM

LONDONGLASGOWJERSEYGDANSK DUBAI

Client

Eastleigh Borough Council

Project:

Lower Acre, One Horton Heath

Drawing title

Construction Types_Apartments_Walls

Wall type AA Sheet 3 of 7

Scale @ A1

As indicated

Date:

AUGUST 2022

Project Co-ordinator

AR

Issue Status:

TENDER

Job No:

4101

Drawing No:

AXM - ZZ - ZZ - DR - A - 7052

Revision:

T2