
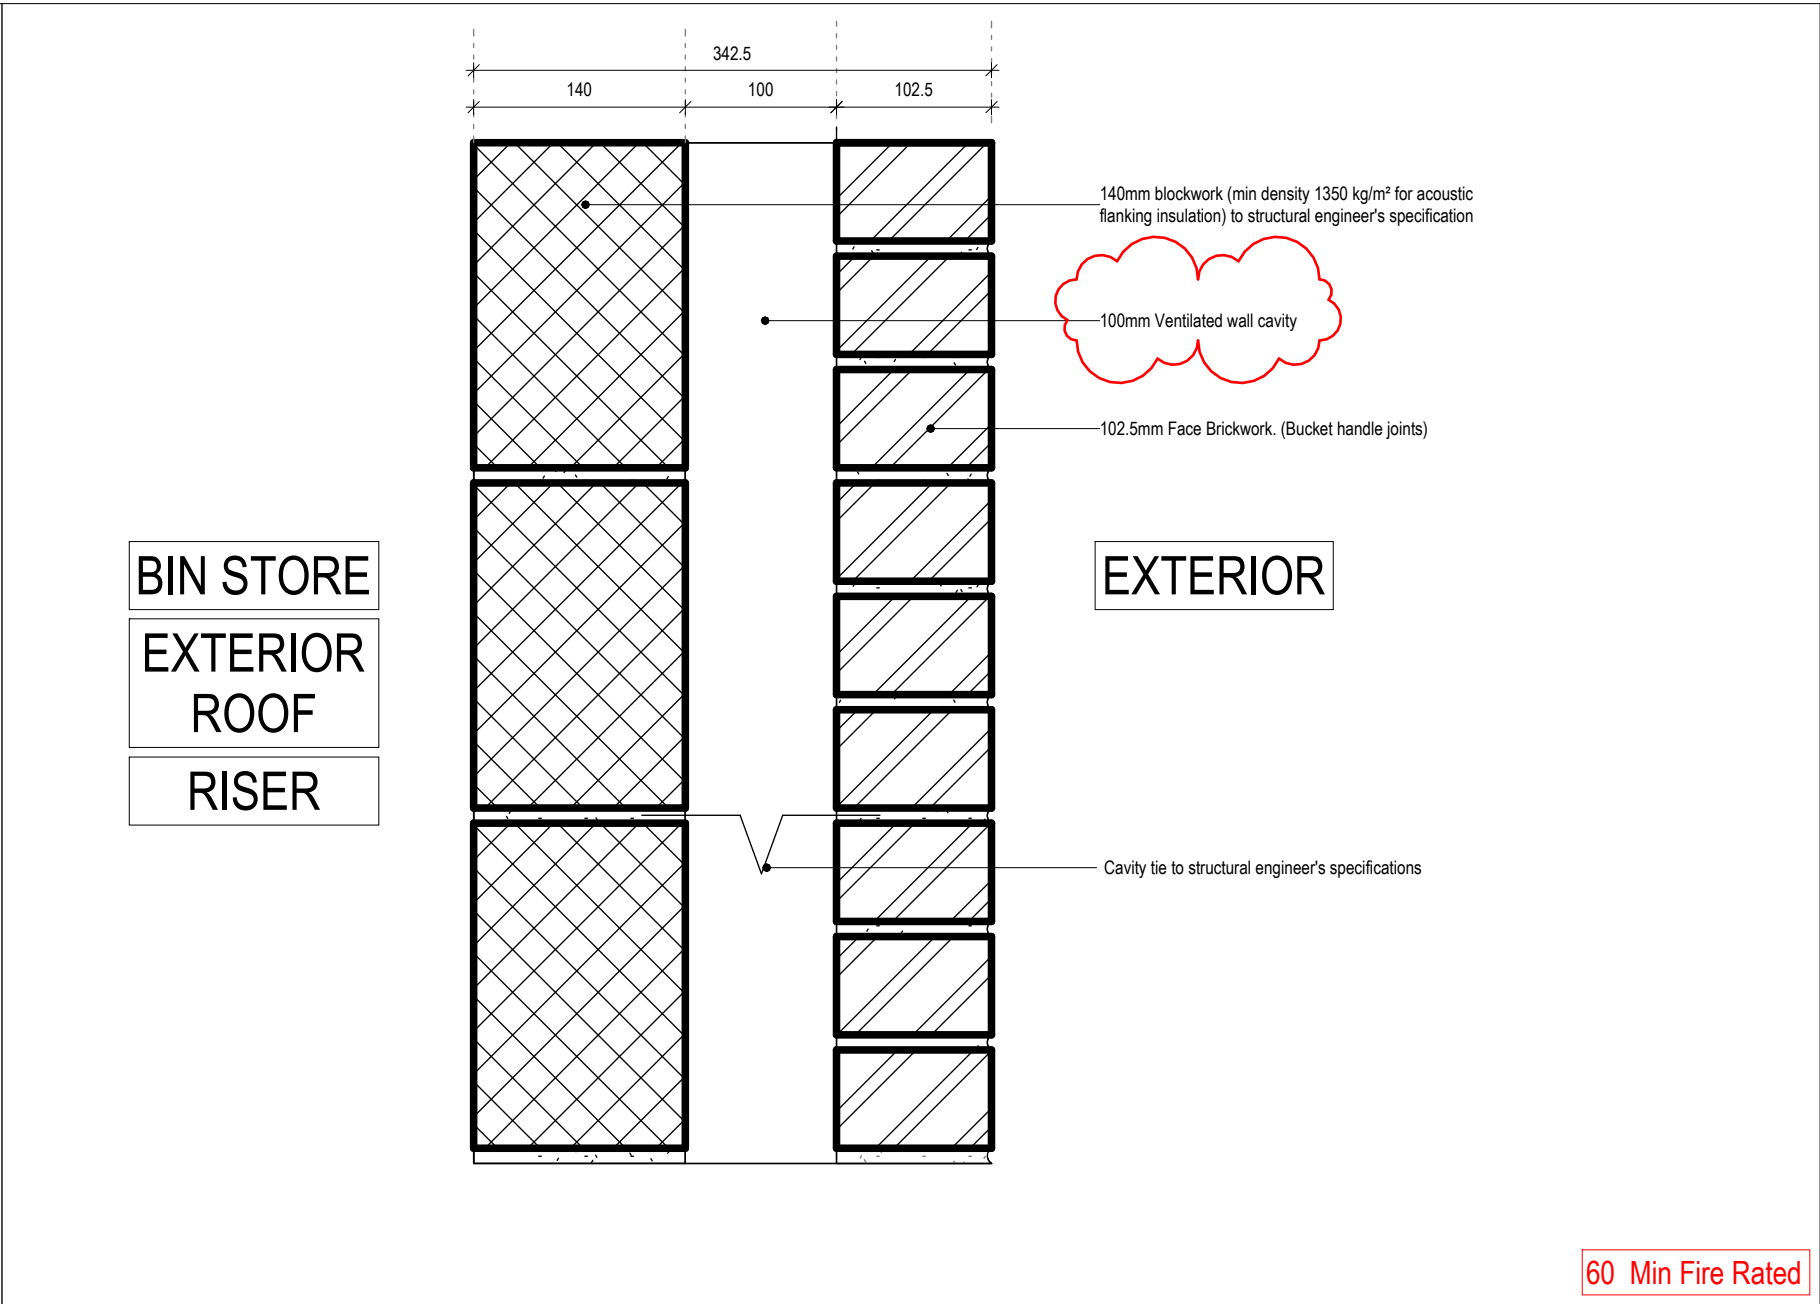
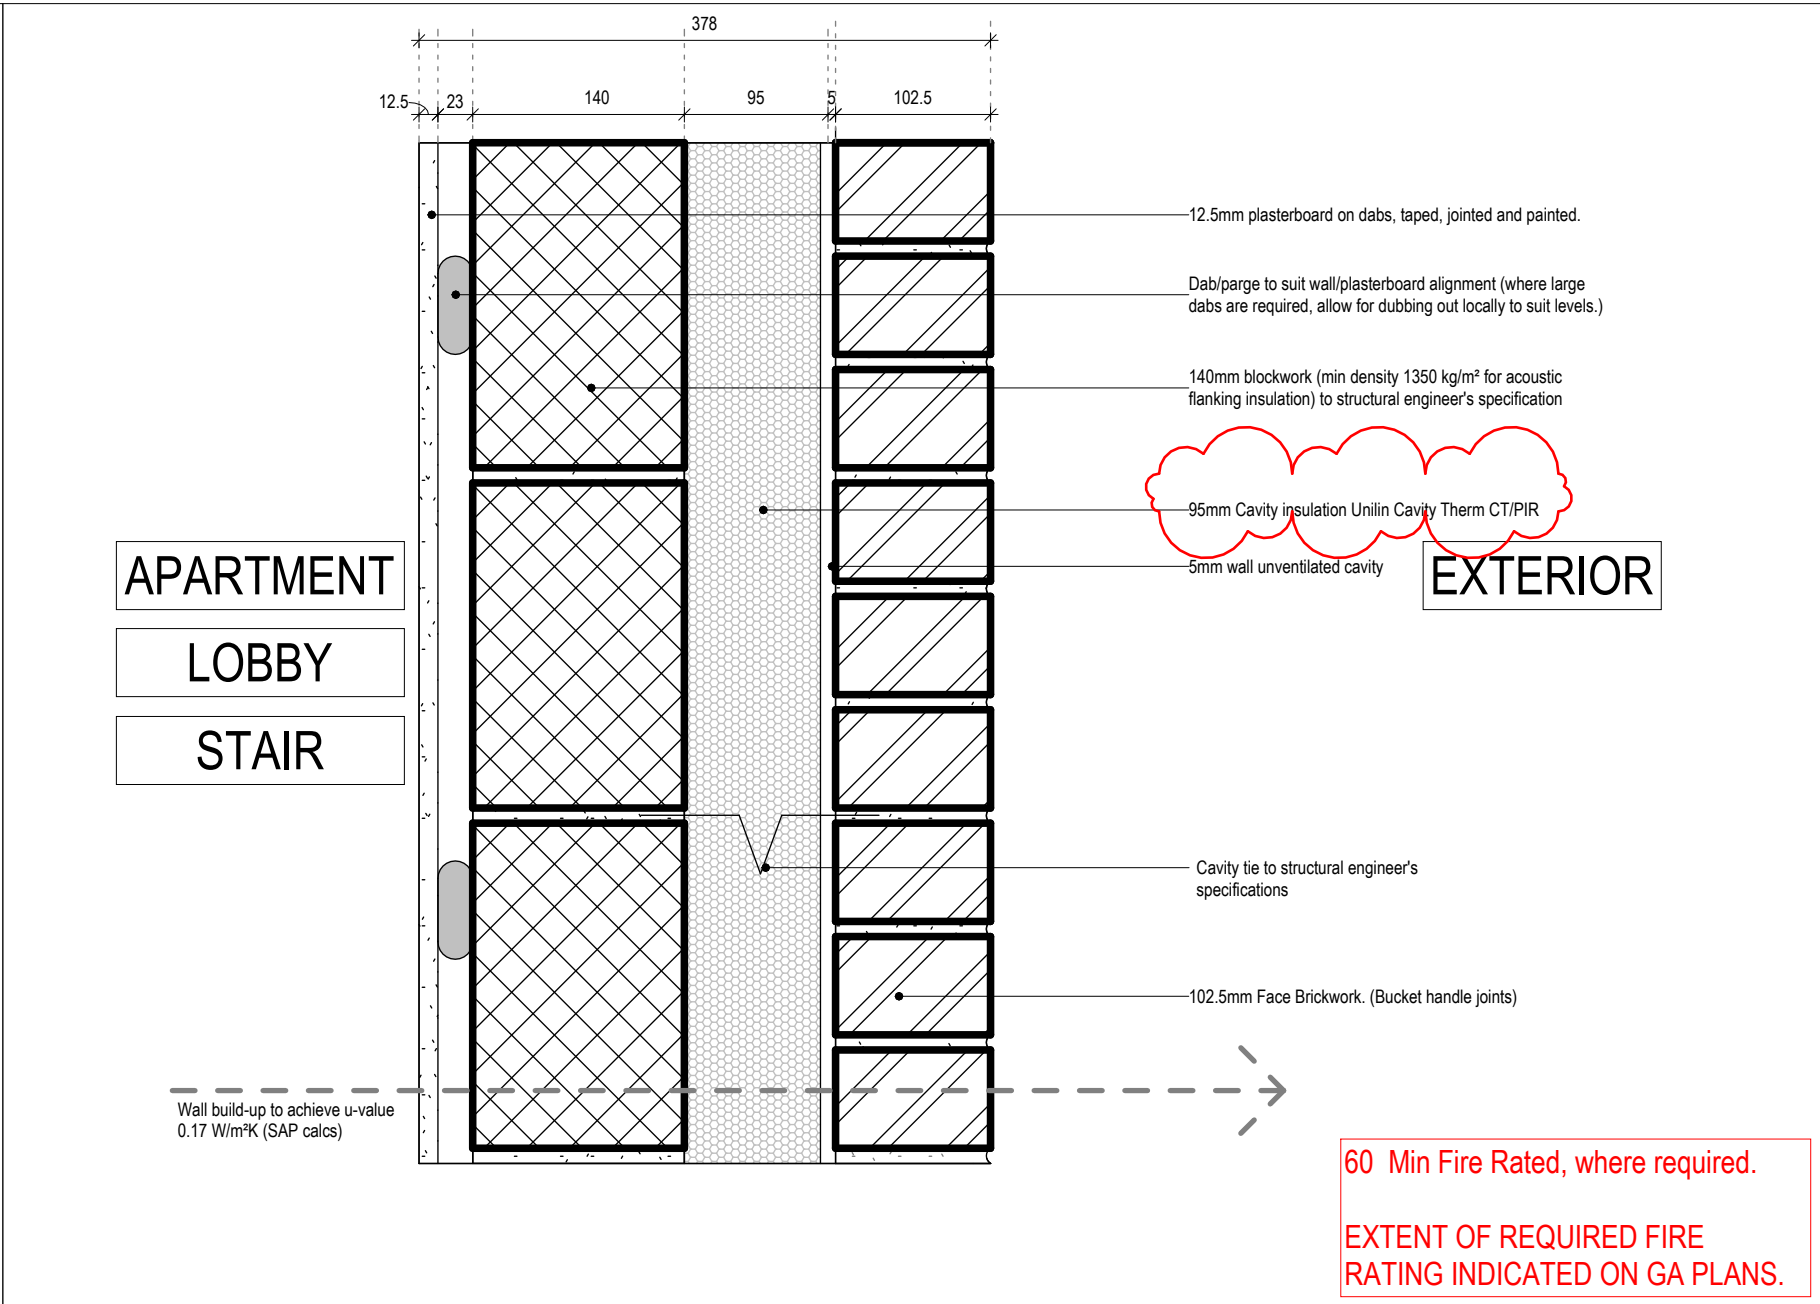


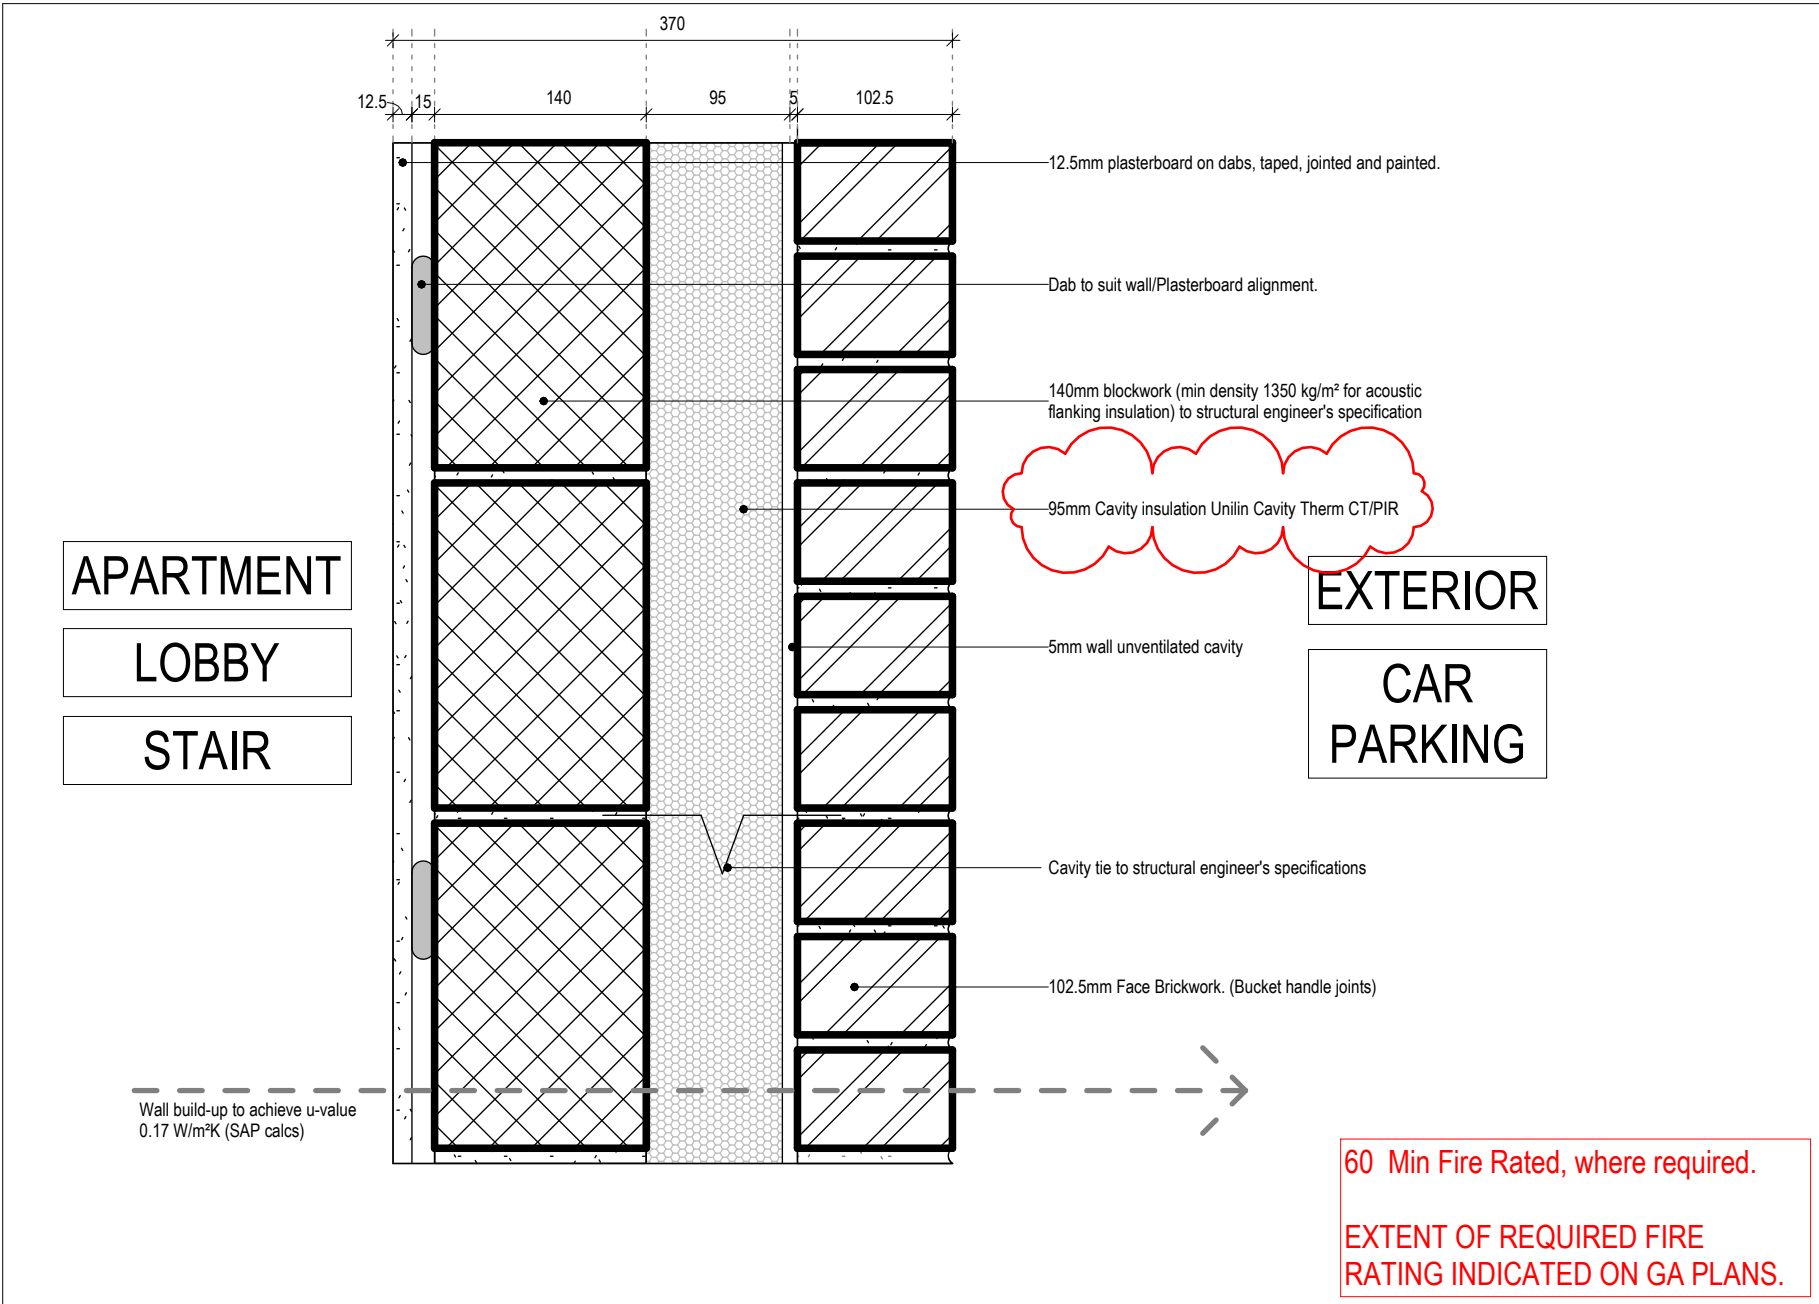

Rev				Description	Dwn	Ckd	Date
B1	SAF's ISSUE			CPSGAM	AR		23/08/2022
T1	TENDER ISSUE			MM/SY	AR		10/01/2023
T2	TENDER 1.2 REVISED			VM/SY	AR		22/06/2022

NOTES

Figured dimensions only are to be taken from this drawing. All dimensions are to be checked on site before any work is put in hand. If in doubt, seek confirmation.

This drawing must be read in conjunction with all other architects detail drawings, schedules and specifications.

All drawings are to be read in conjunction with relevant drawings from other consultants. In case of inconsistencies, seek confirmation.




This drawing must not be copied in whole or in part without the prior written permission of Axis Mason Ltd.

© Copyright Axis Mason Ltd.

AA1_370_Brickwork_Plasterboard

AA2_378_Brickwork_Plasterboard




AA3_342.5_Brickwork

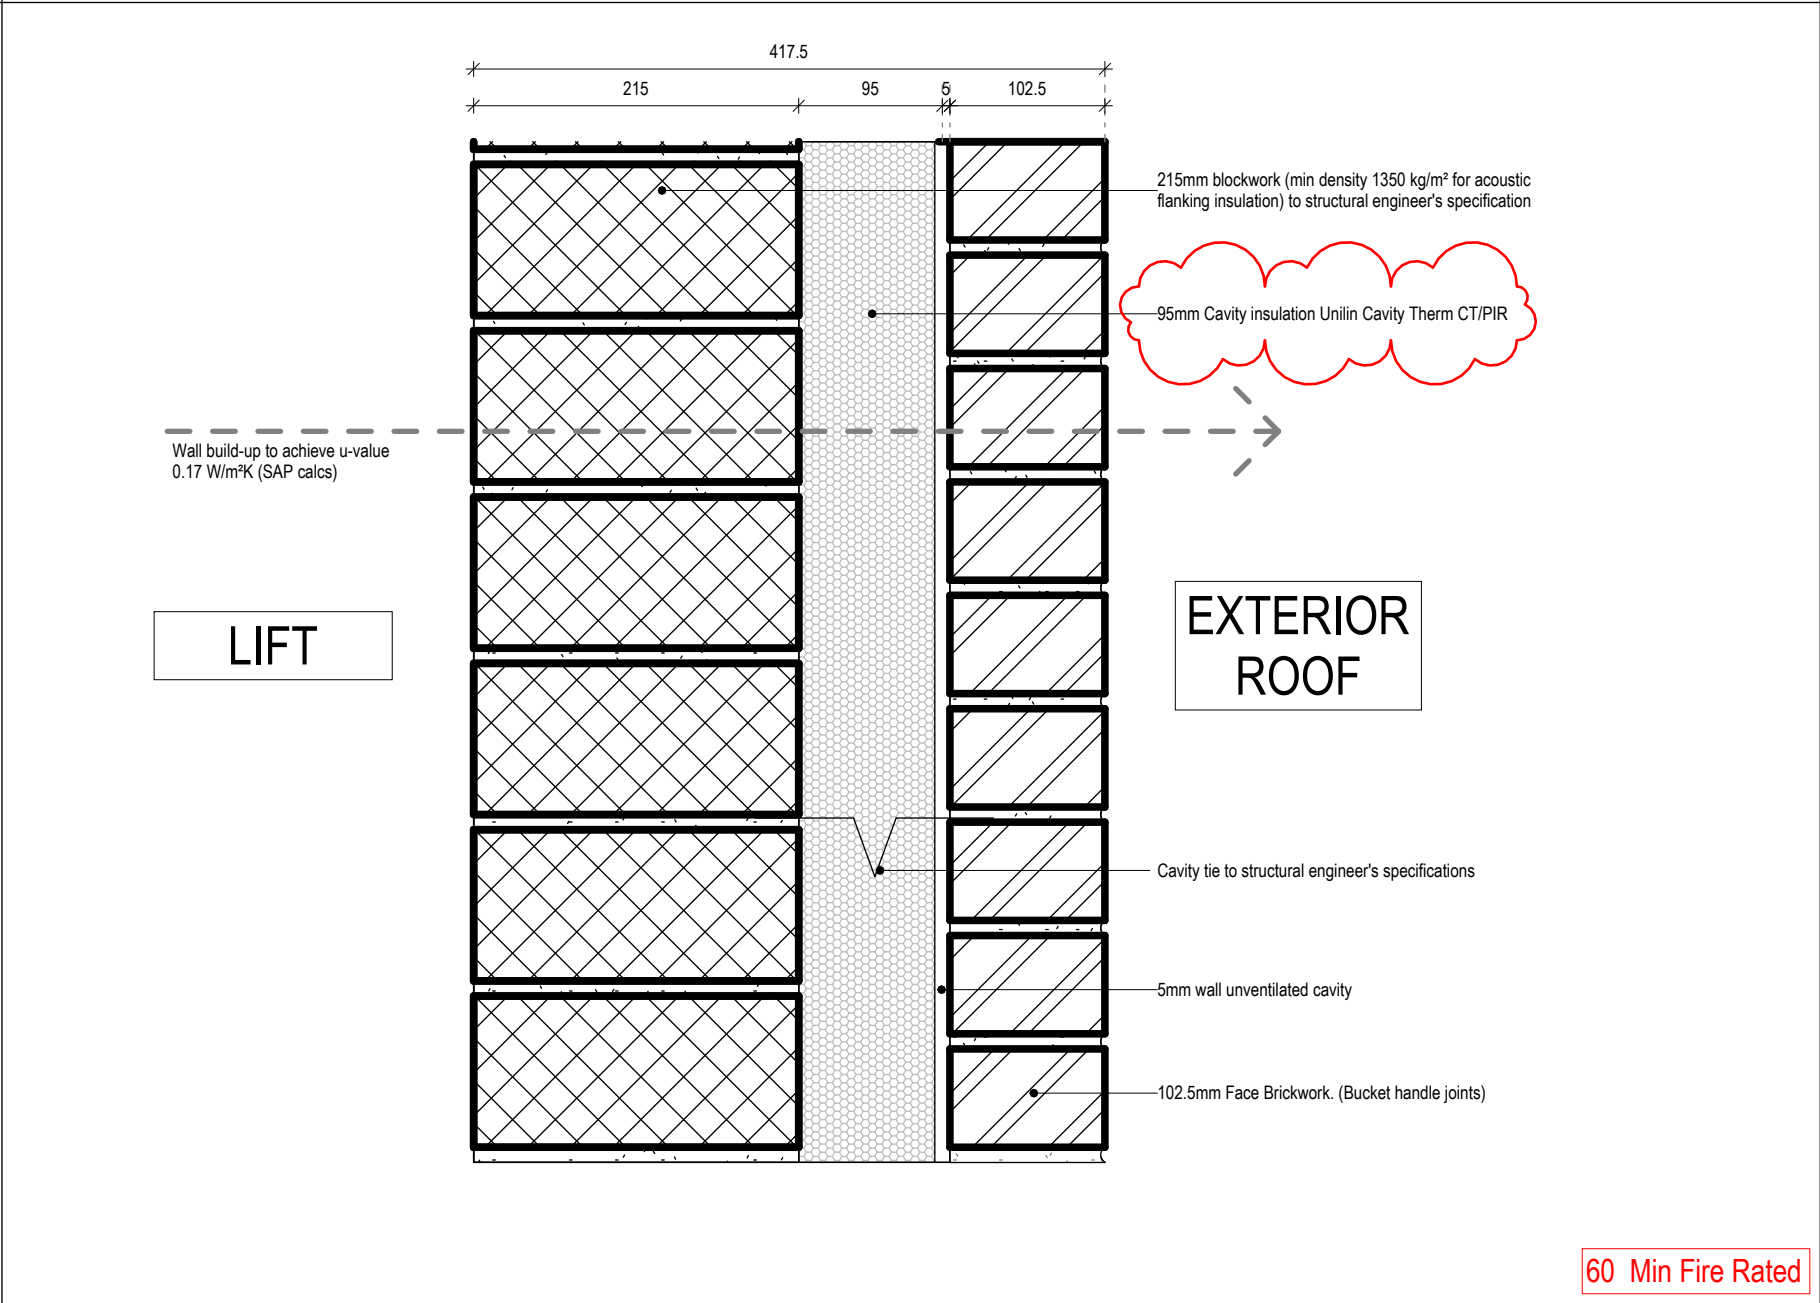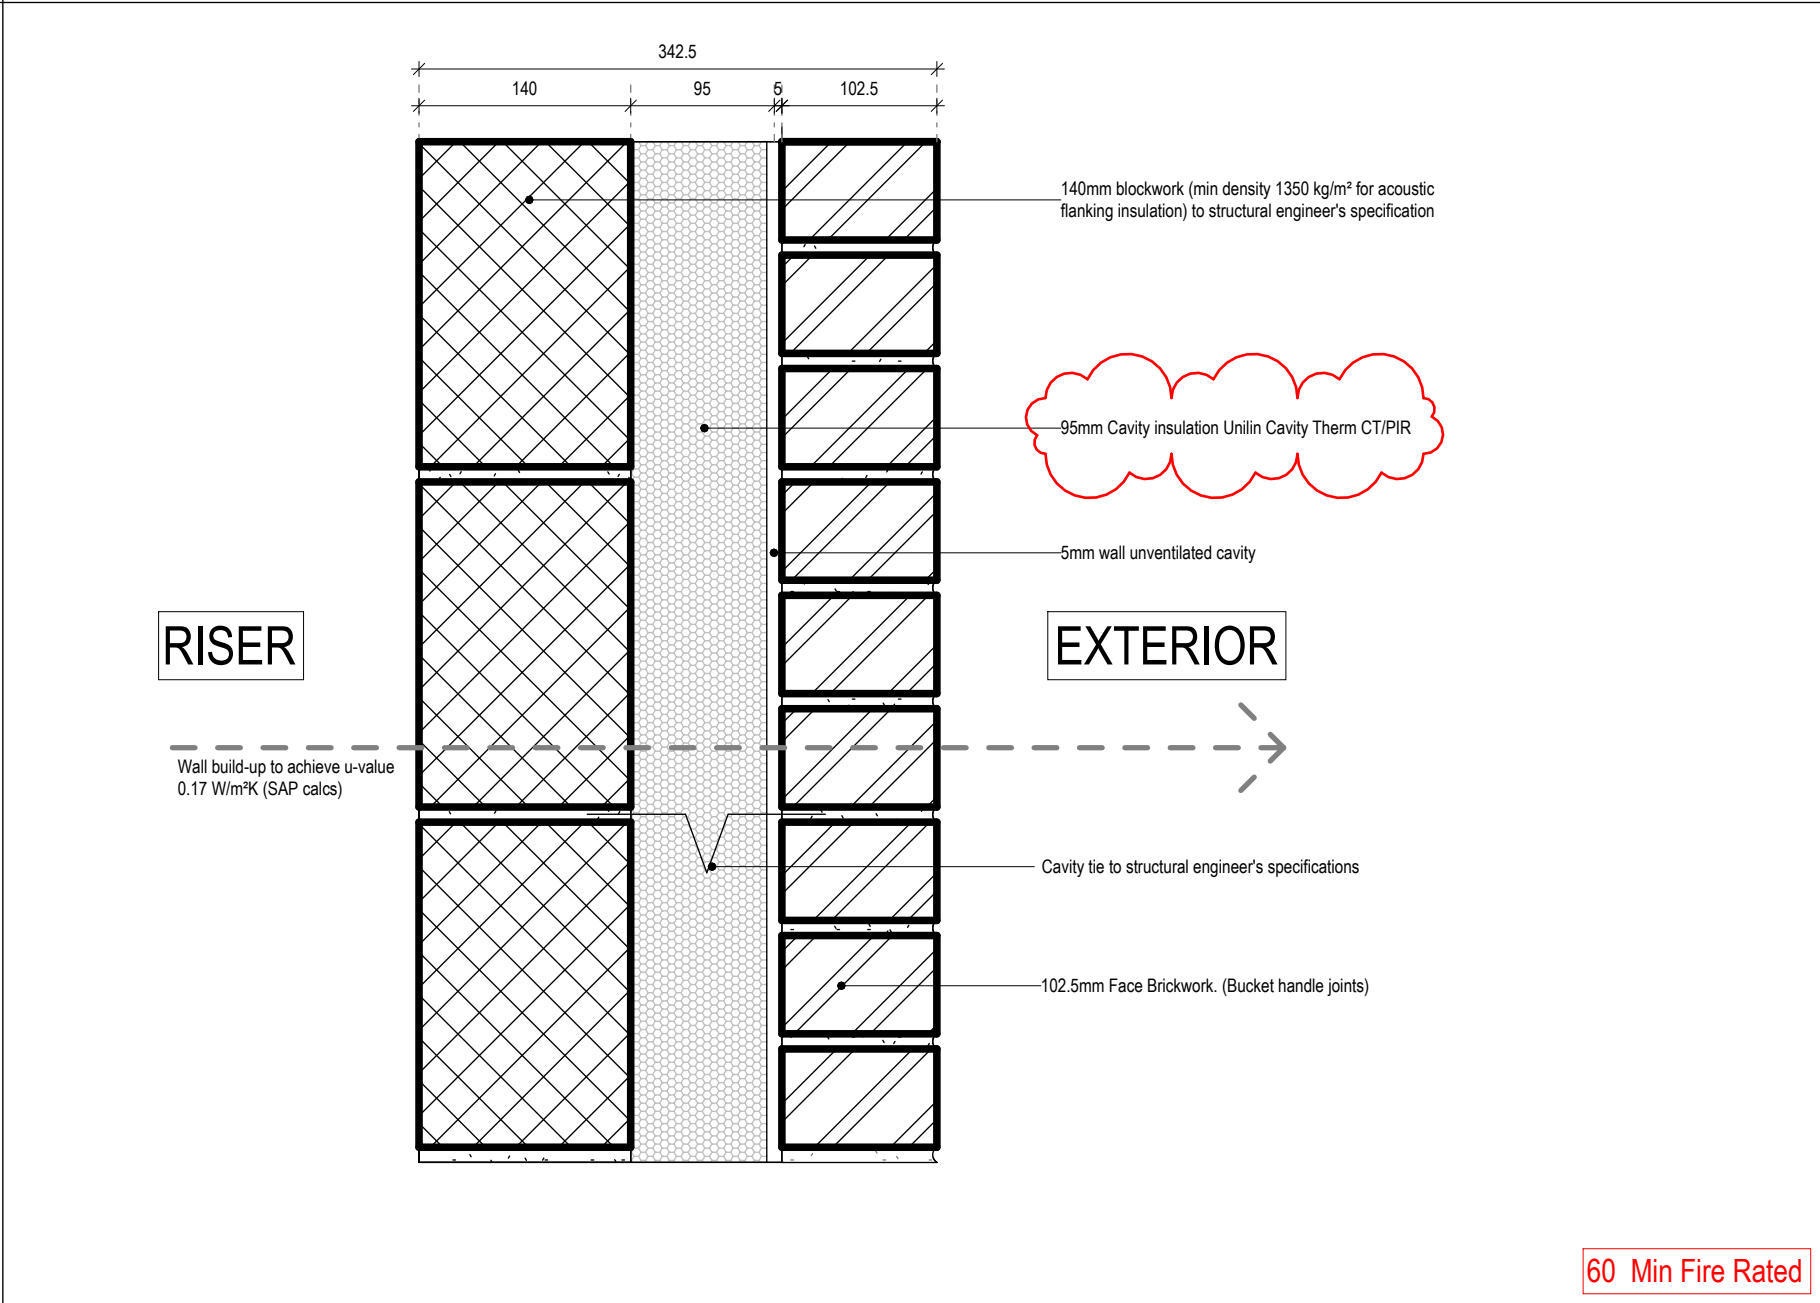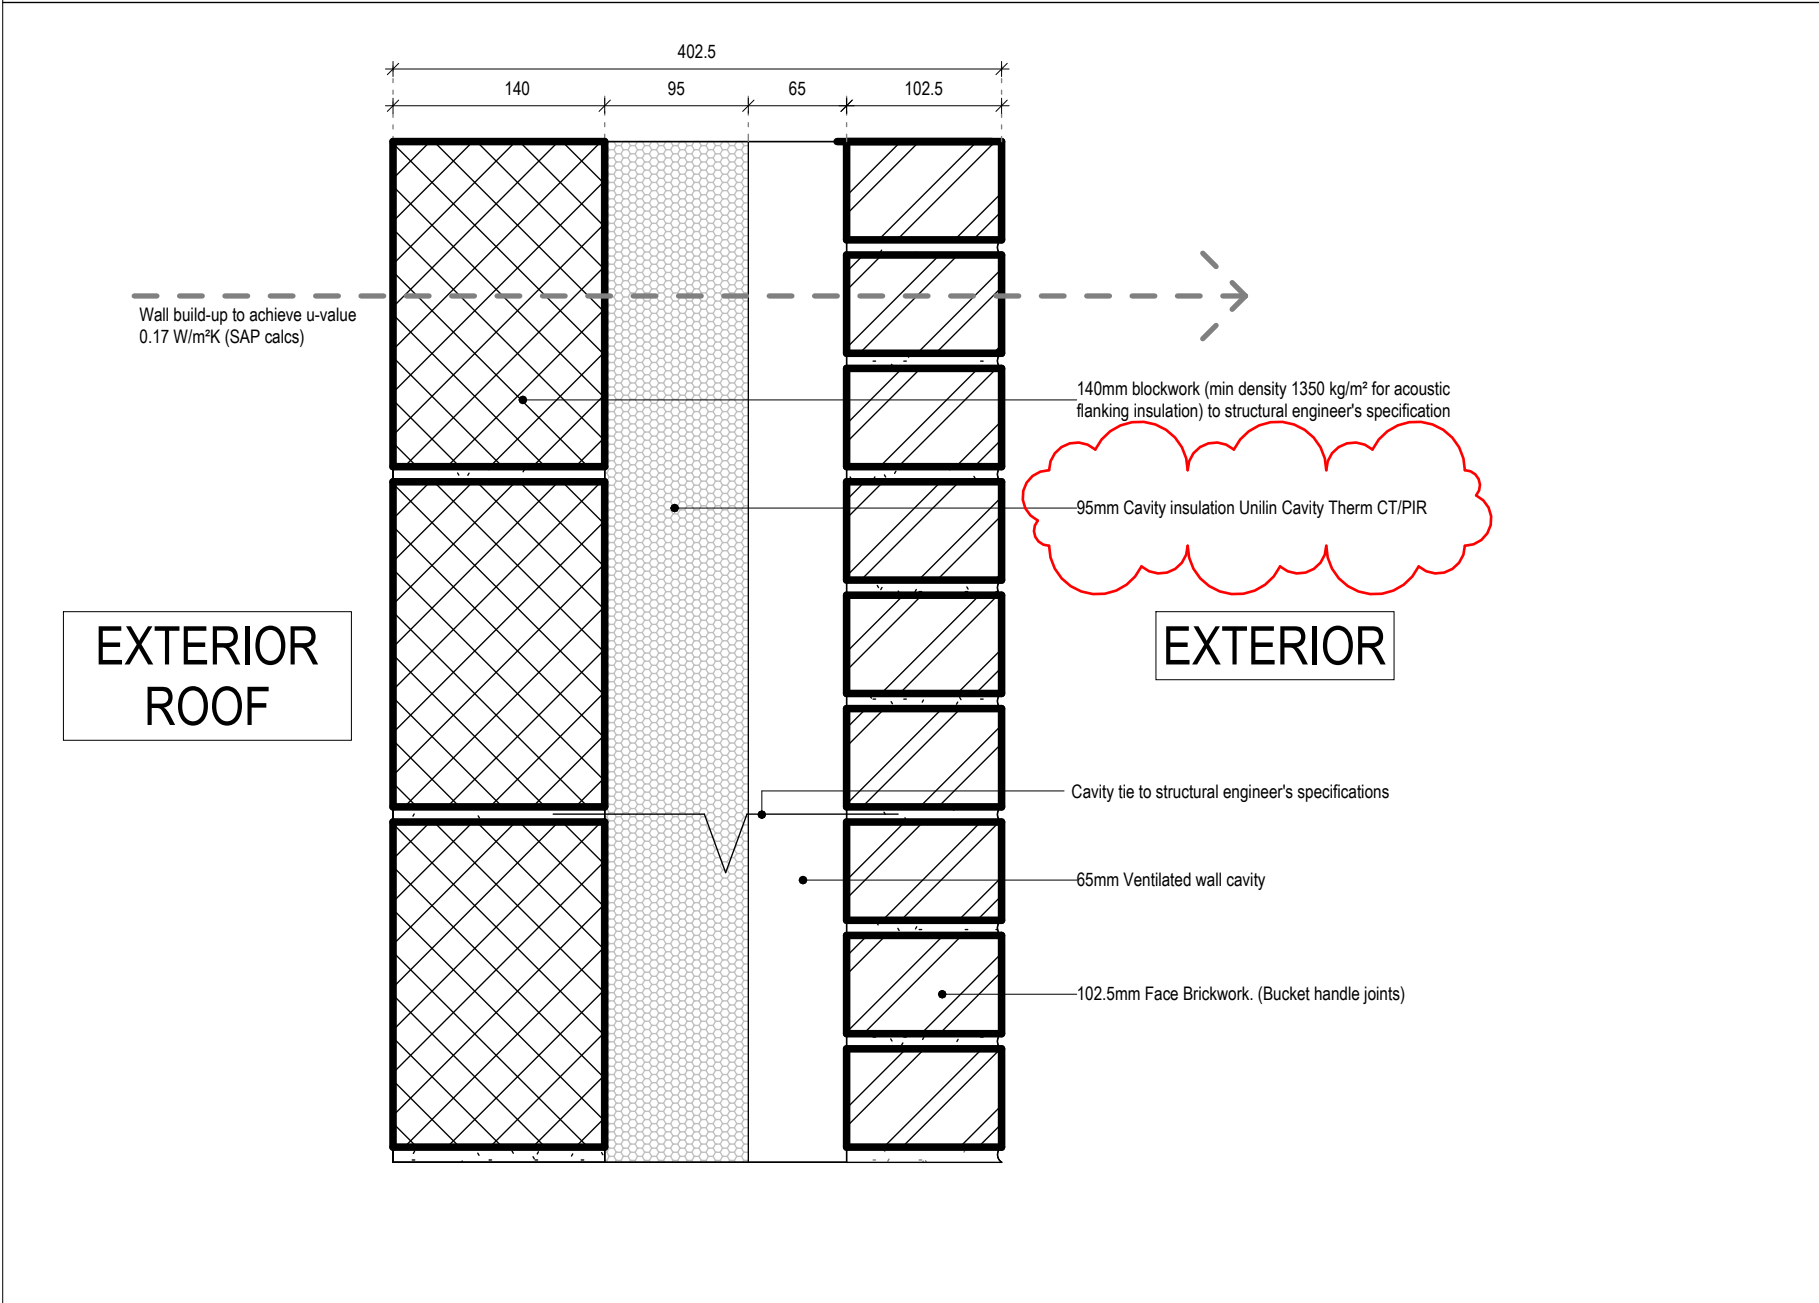

AA4_402.5_Brickwork

AA5_342.5_Brickwork_Blockwork

AA6_417.5_Brickwork_Blockwork

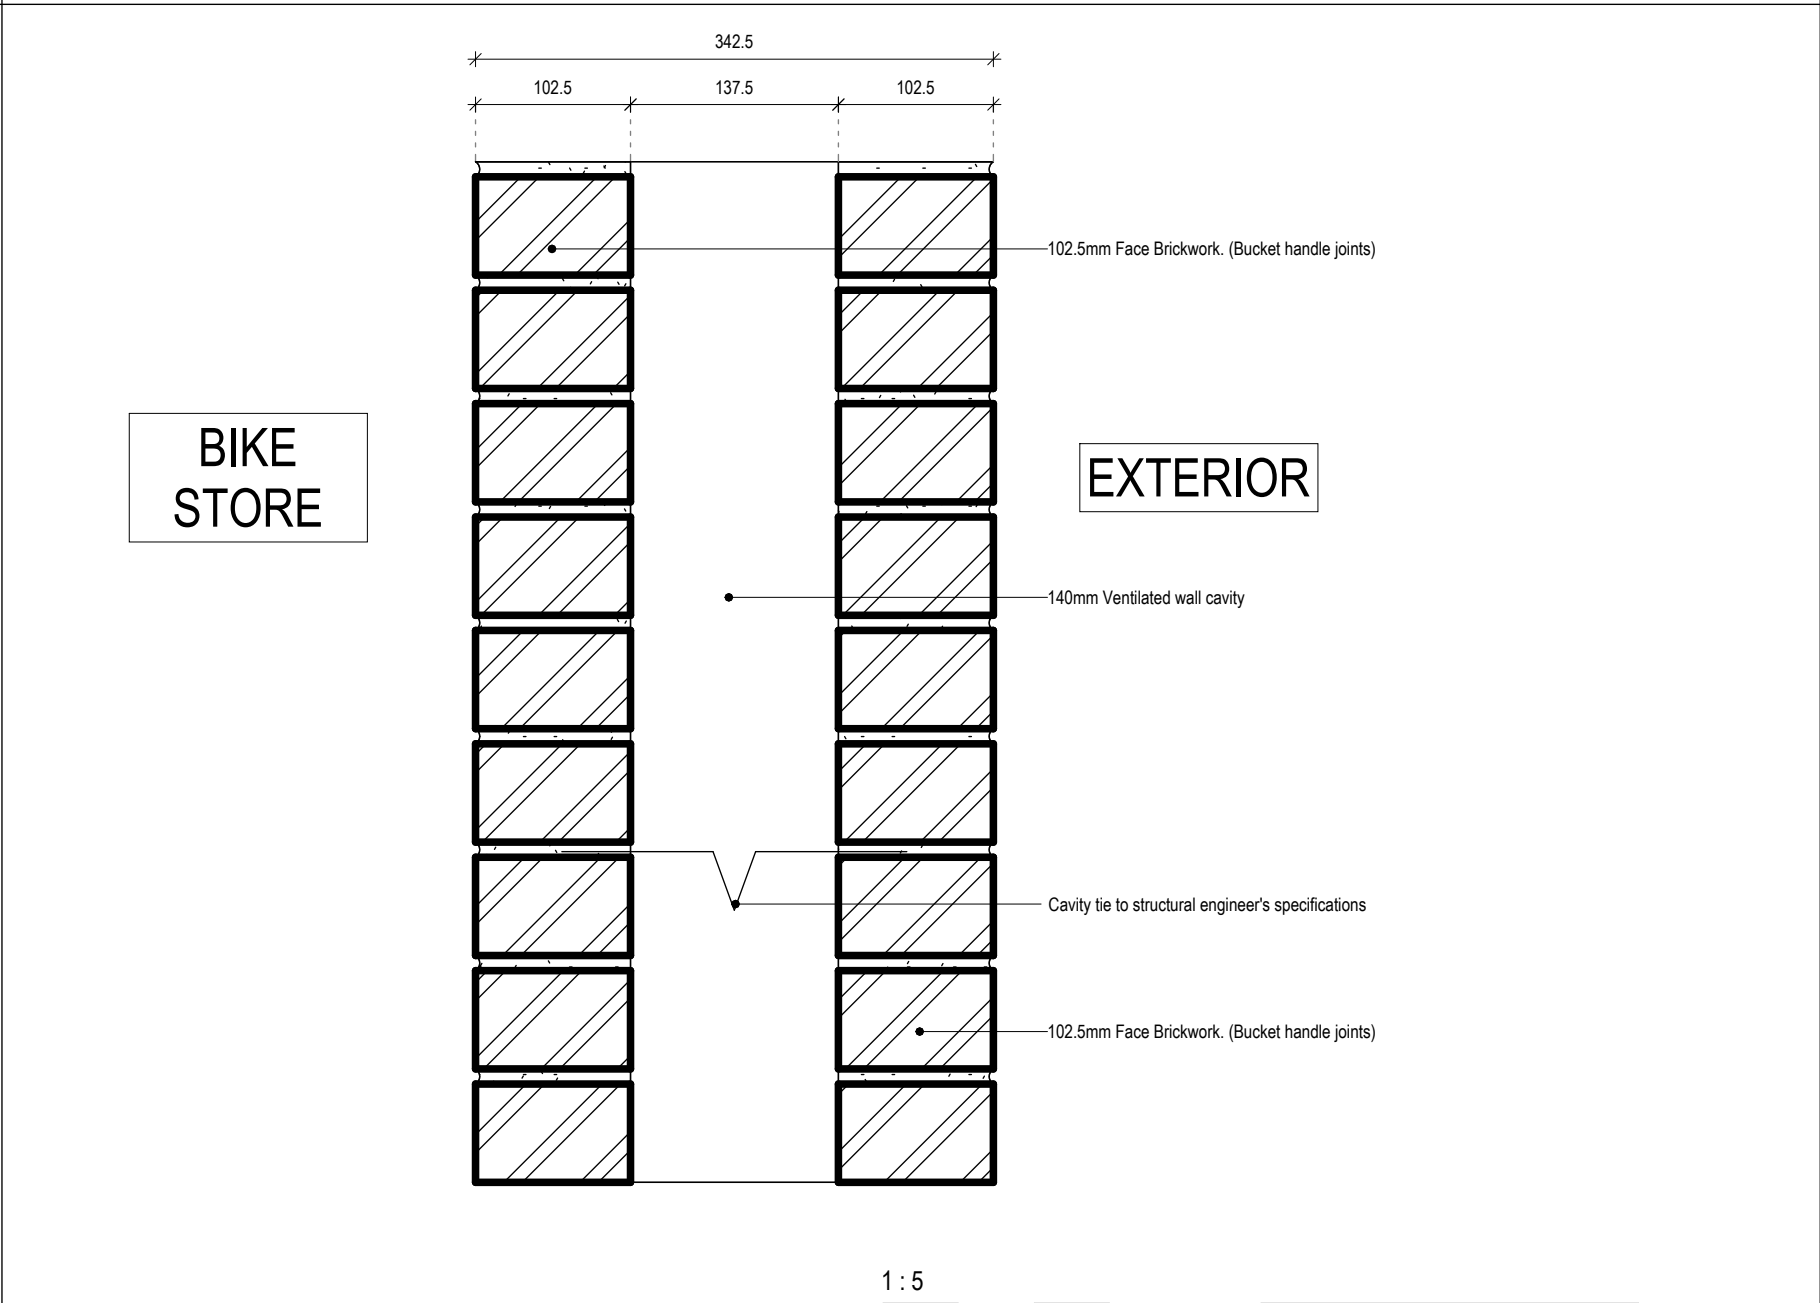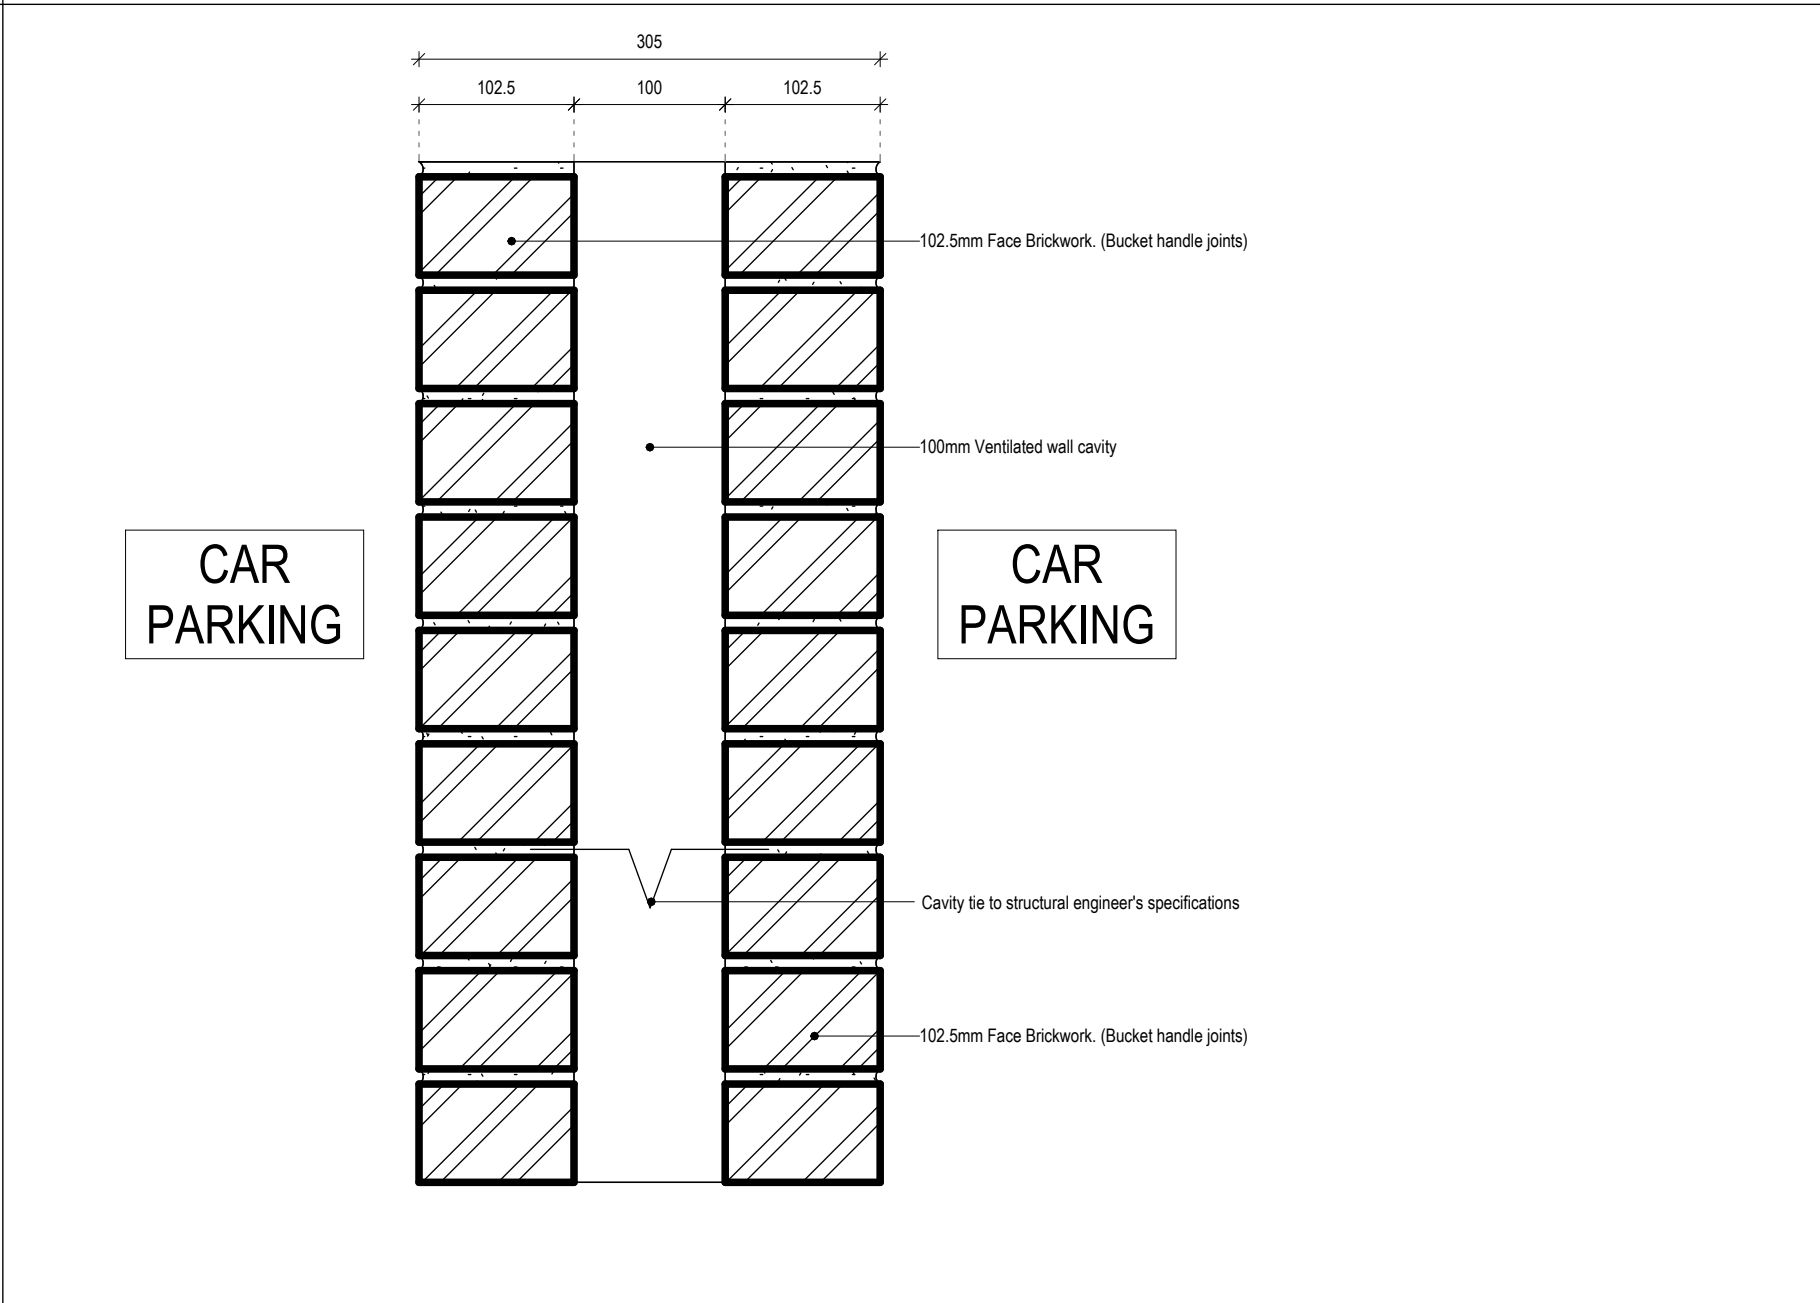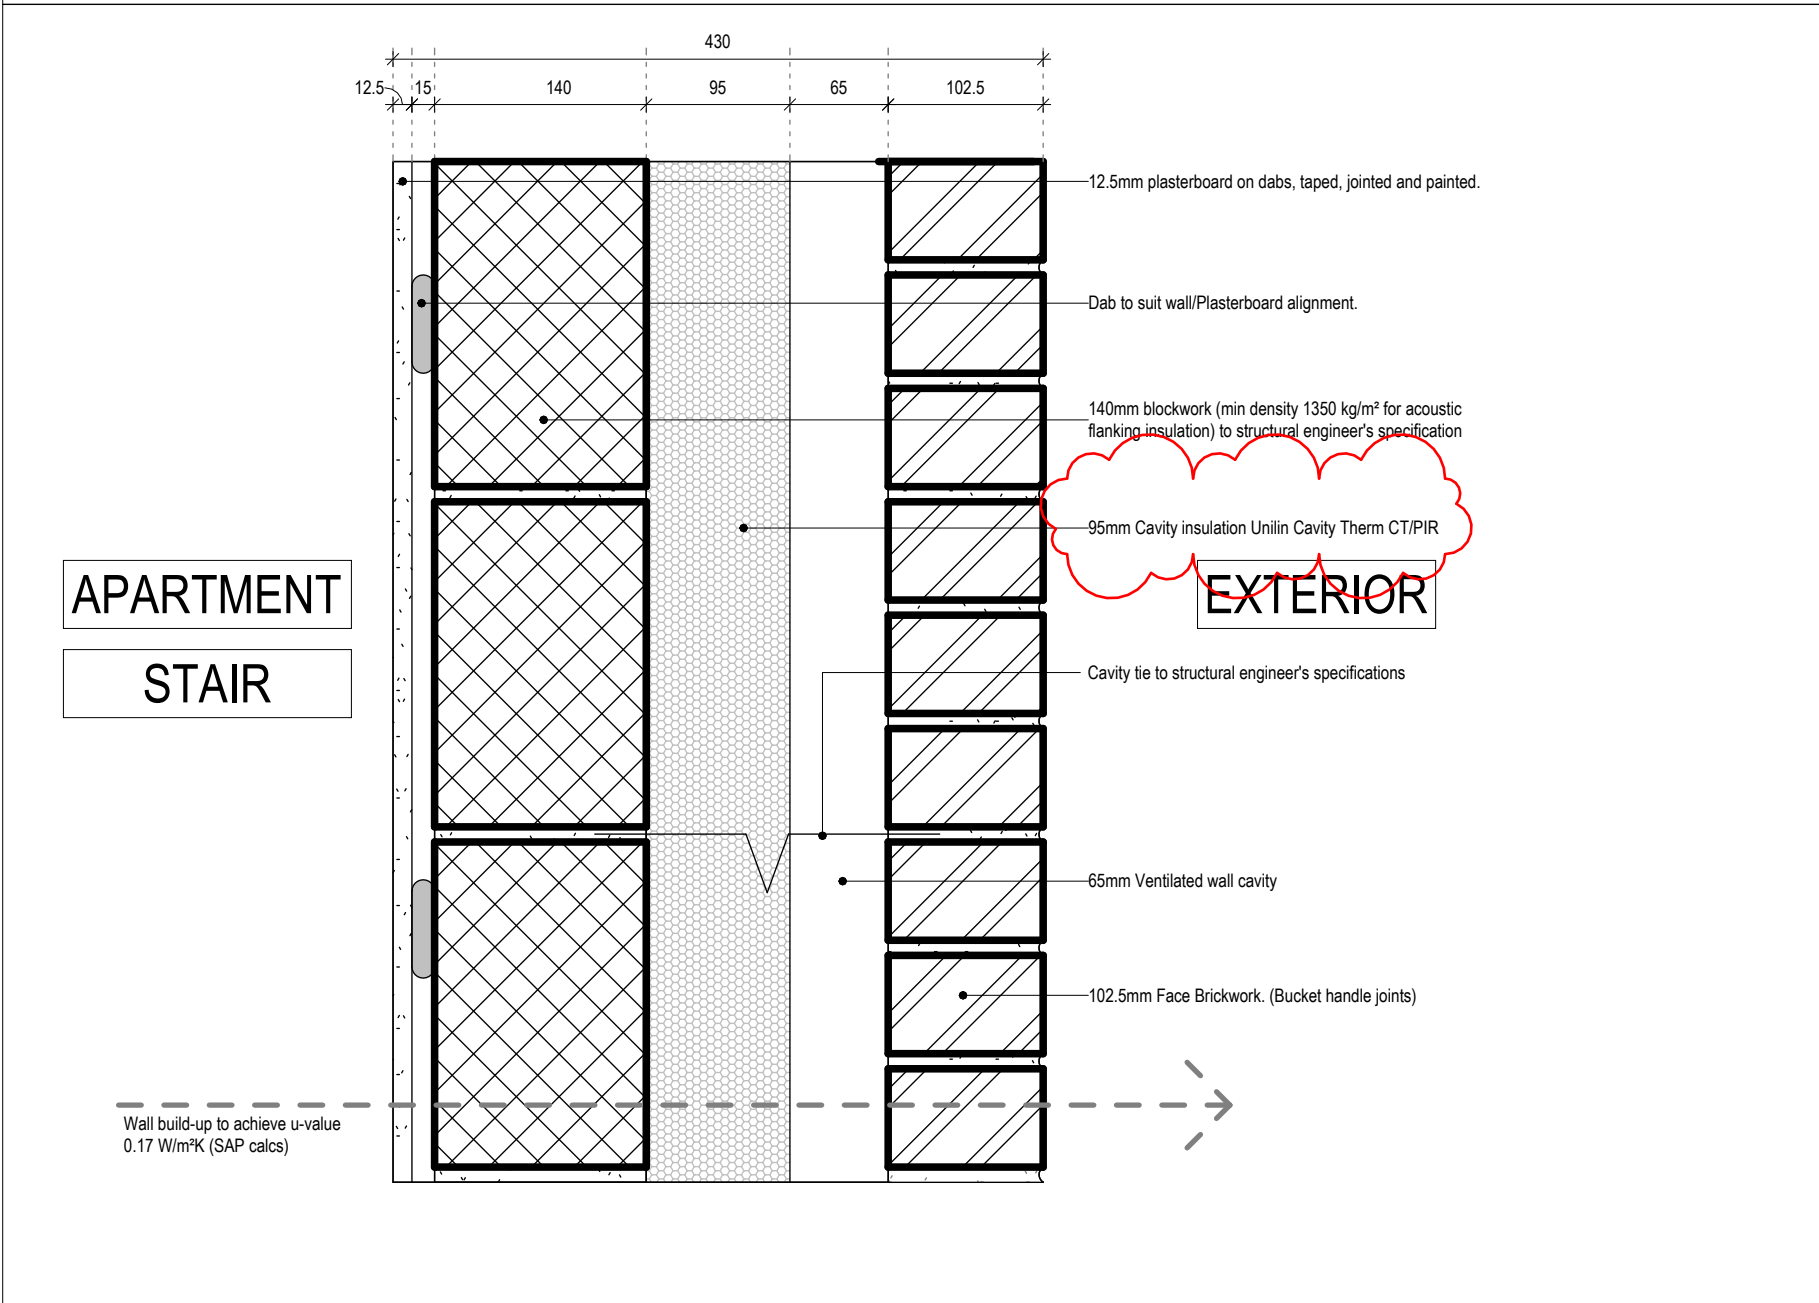

Rev				Description	Dwn	Ckd	Date
B1	SAF's ISSUE			CPSGAM	AR		23/08/2022
T1	TENDER ISSUE			MM/SY	AR		10/01/2023
T2	TENDER 1.2 REVISED			VM/SY	AR		22/06/2022

NOTES

DRAWINGS TO BE READ IN CONJUNCTION WITH:

- 1400 SERIES APARTMENT BLOCK PLANS
- 3050 SERIES APARTMENT TYPES
- 4250 SERIES BATHROOM TYPES
- 5450 SERIES CORE PLANS & SECTIONS
- 6200 SERIES APARTMENT BLOCK ELEVATIONS
- 5450 SERIES APARTMENT SECTIONS
- 7220 APARTMENT DETAILS
- 9600 APARTMENT FINISHES SCHEDULE
- NBS SPECIFICATION

REFER TO STRUCTURAL ENGINEER'S DRAWINGS FOR BLOCKWORK DENSITY AND LOAD BEARING. LOW DENSITY THERMAL BLOCKS TO BE USED FOR EXTERNAL WALLS WHERE POSSIBLE.

AXIS MASON 160 Borough High Street, London, SE1 1LB 0207 231 5558 WWW.AXISMASON.COM

LONDON GLASGOW JERSEY GDANSK DURBAN

Client: Eastleigh Borough Council

Project: Lower Acre, One Horton Heath

Drawing title: Construction Types_Apartments_Walls
Wall type AA Sheet 1 of 7

Scale @ A1: As indicated Date: AUGUST 2022
Project Co-ordinator: AR Issue Status: TENDER

Job No: 4101 Drawing No: AXM - ZZ - ZZ - DR - A - 7050 Revision: T2

AA7_430_Brickwork_Plasterboard

AA8_305_2x_Brickwork

AA9_342.5_2x_Brickwork