




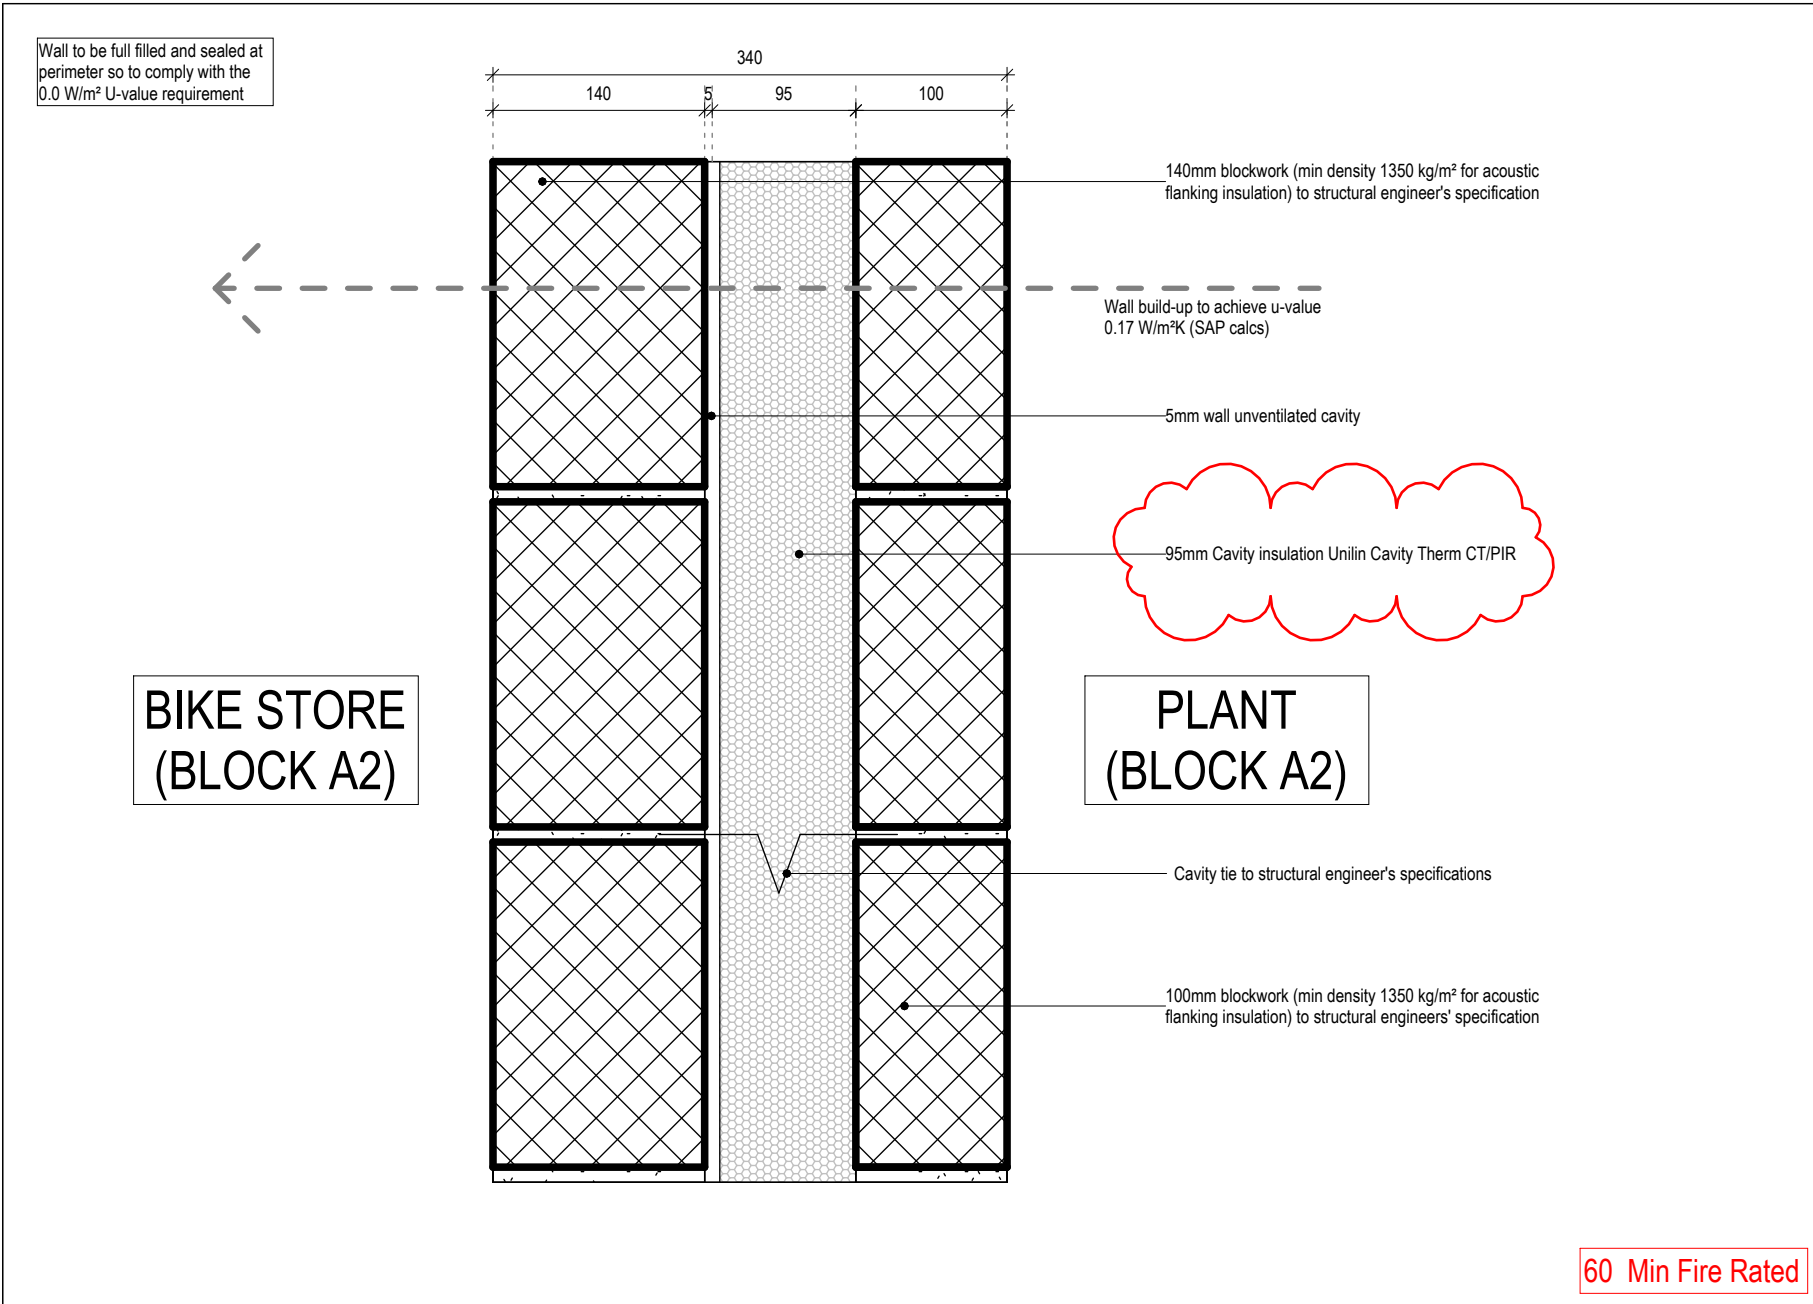


AA46_340_2x Blockwork

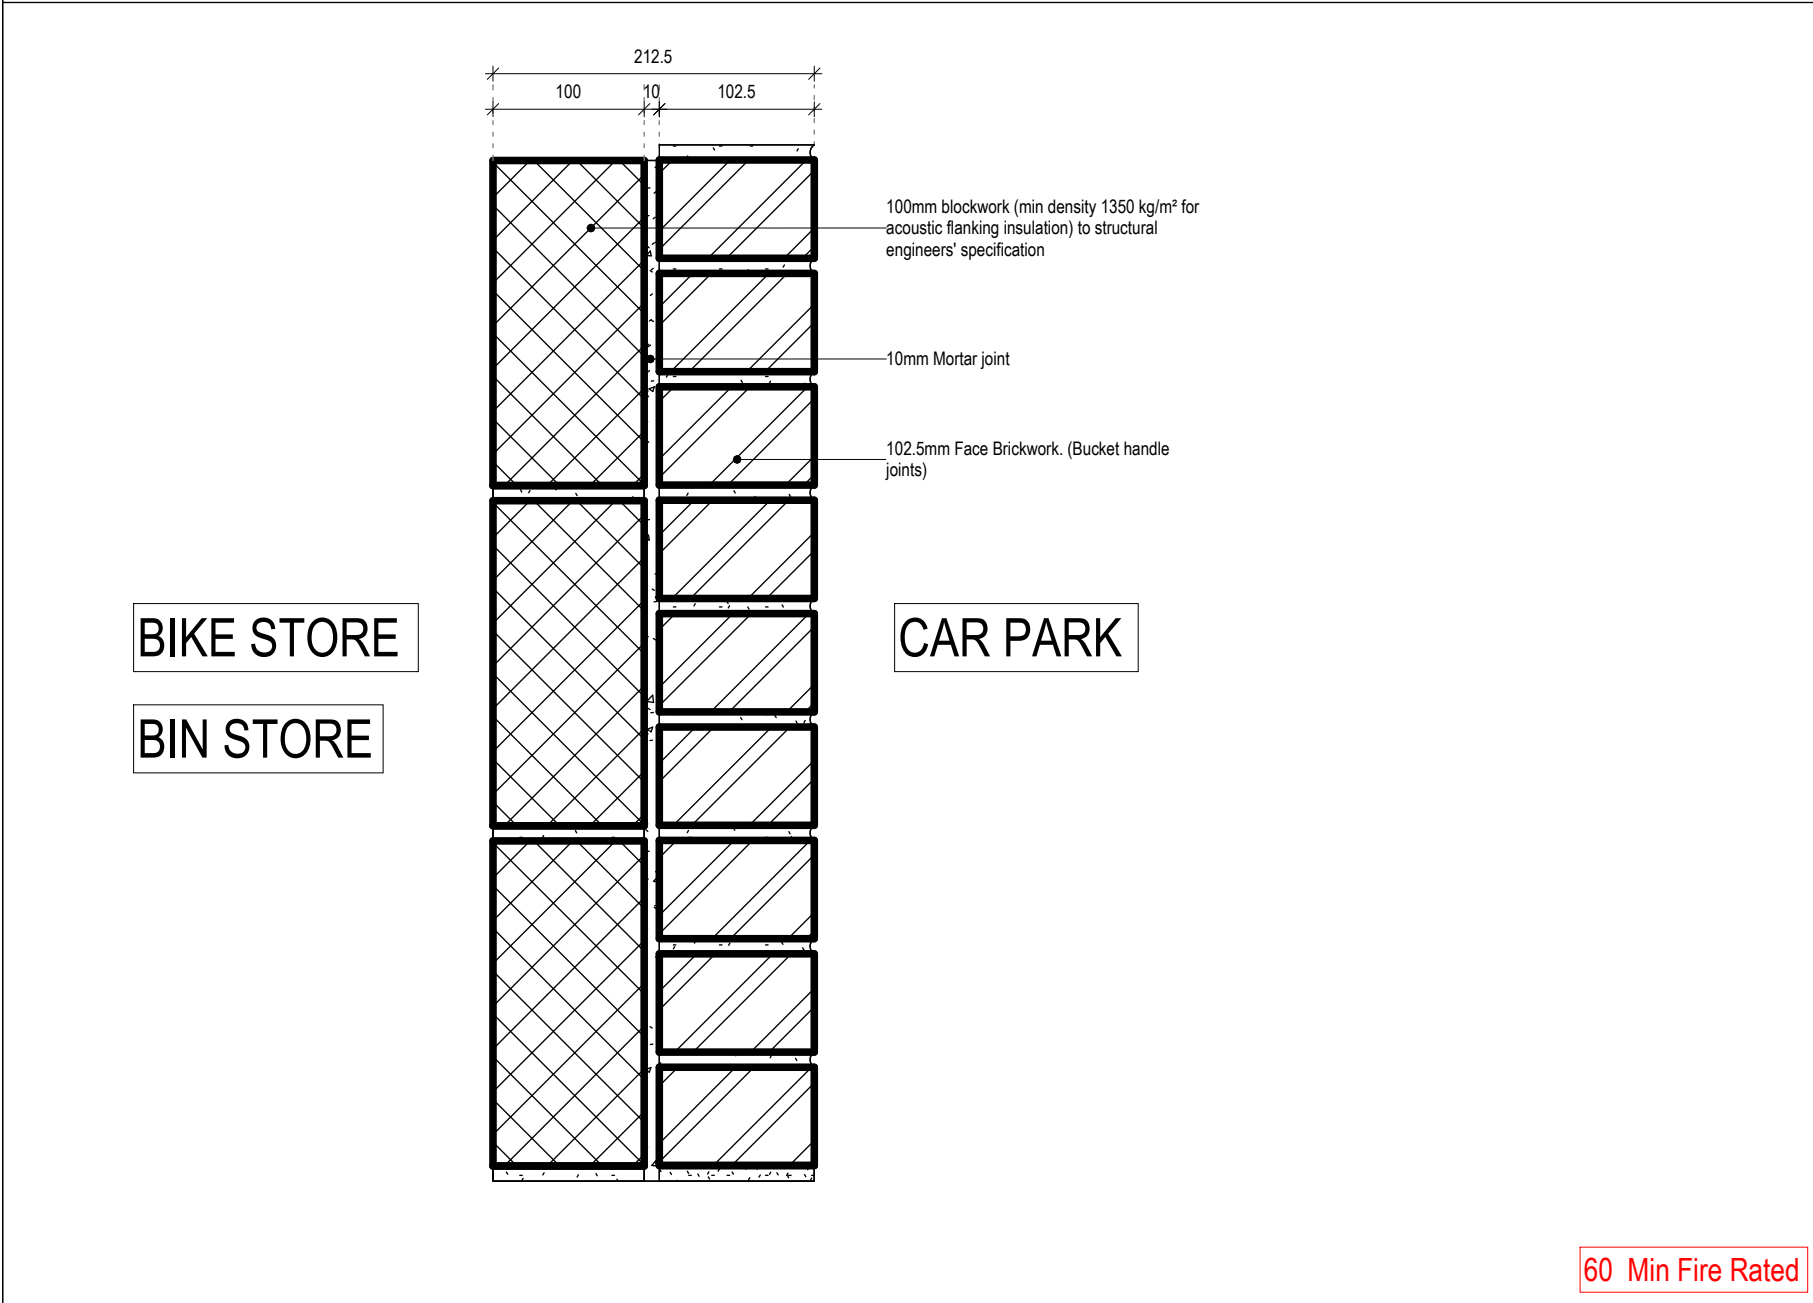


AA49_212.5_ Brickwork_Blockwork

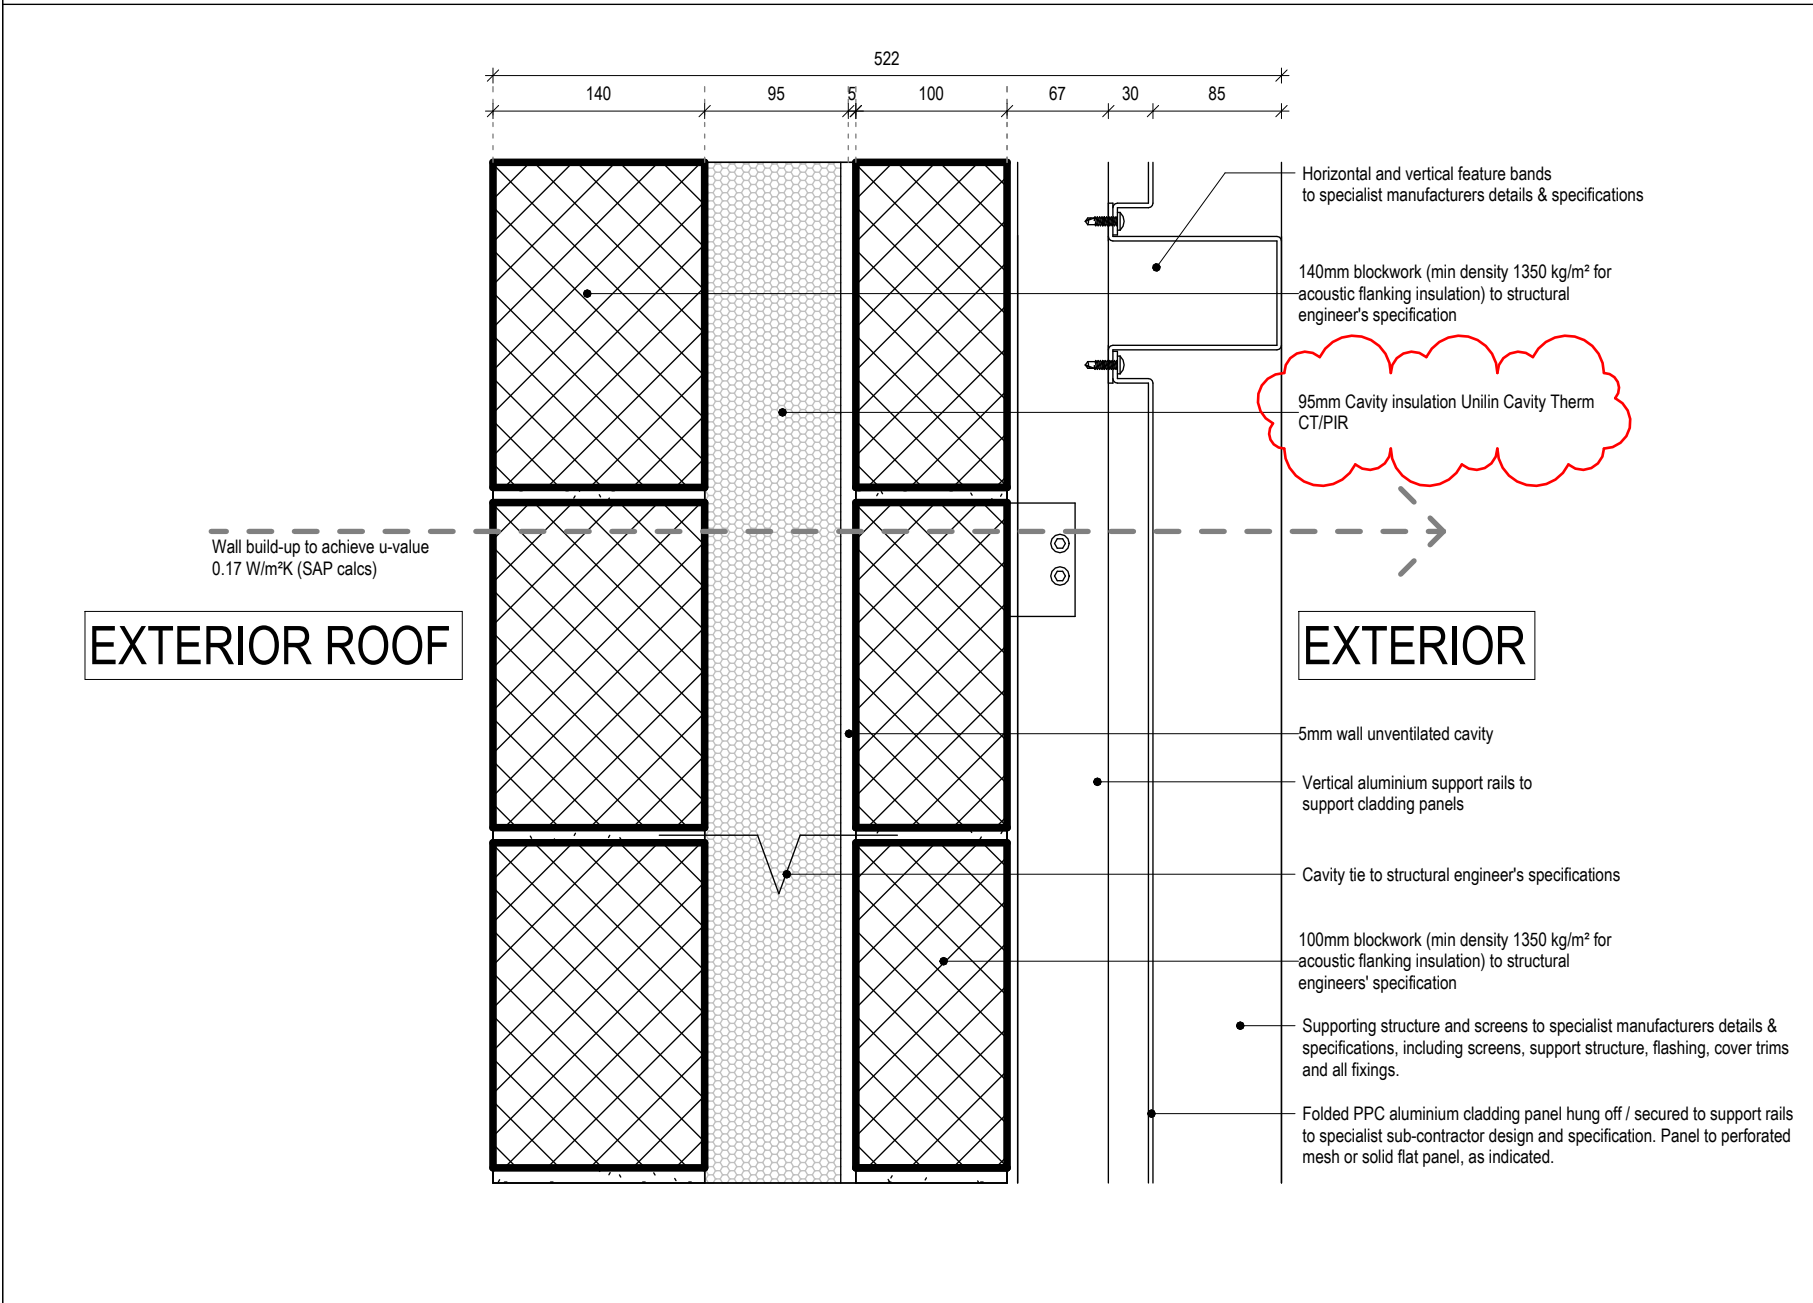


AA52_340_2x Blockwork

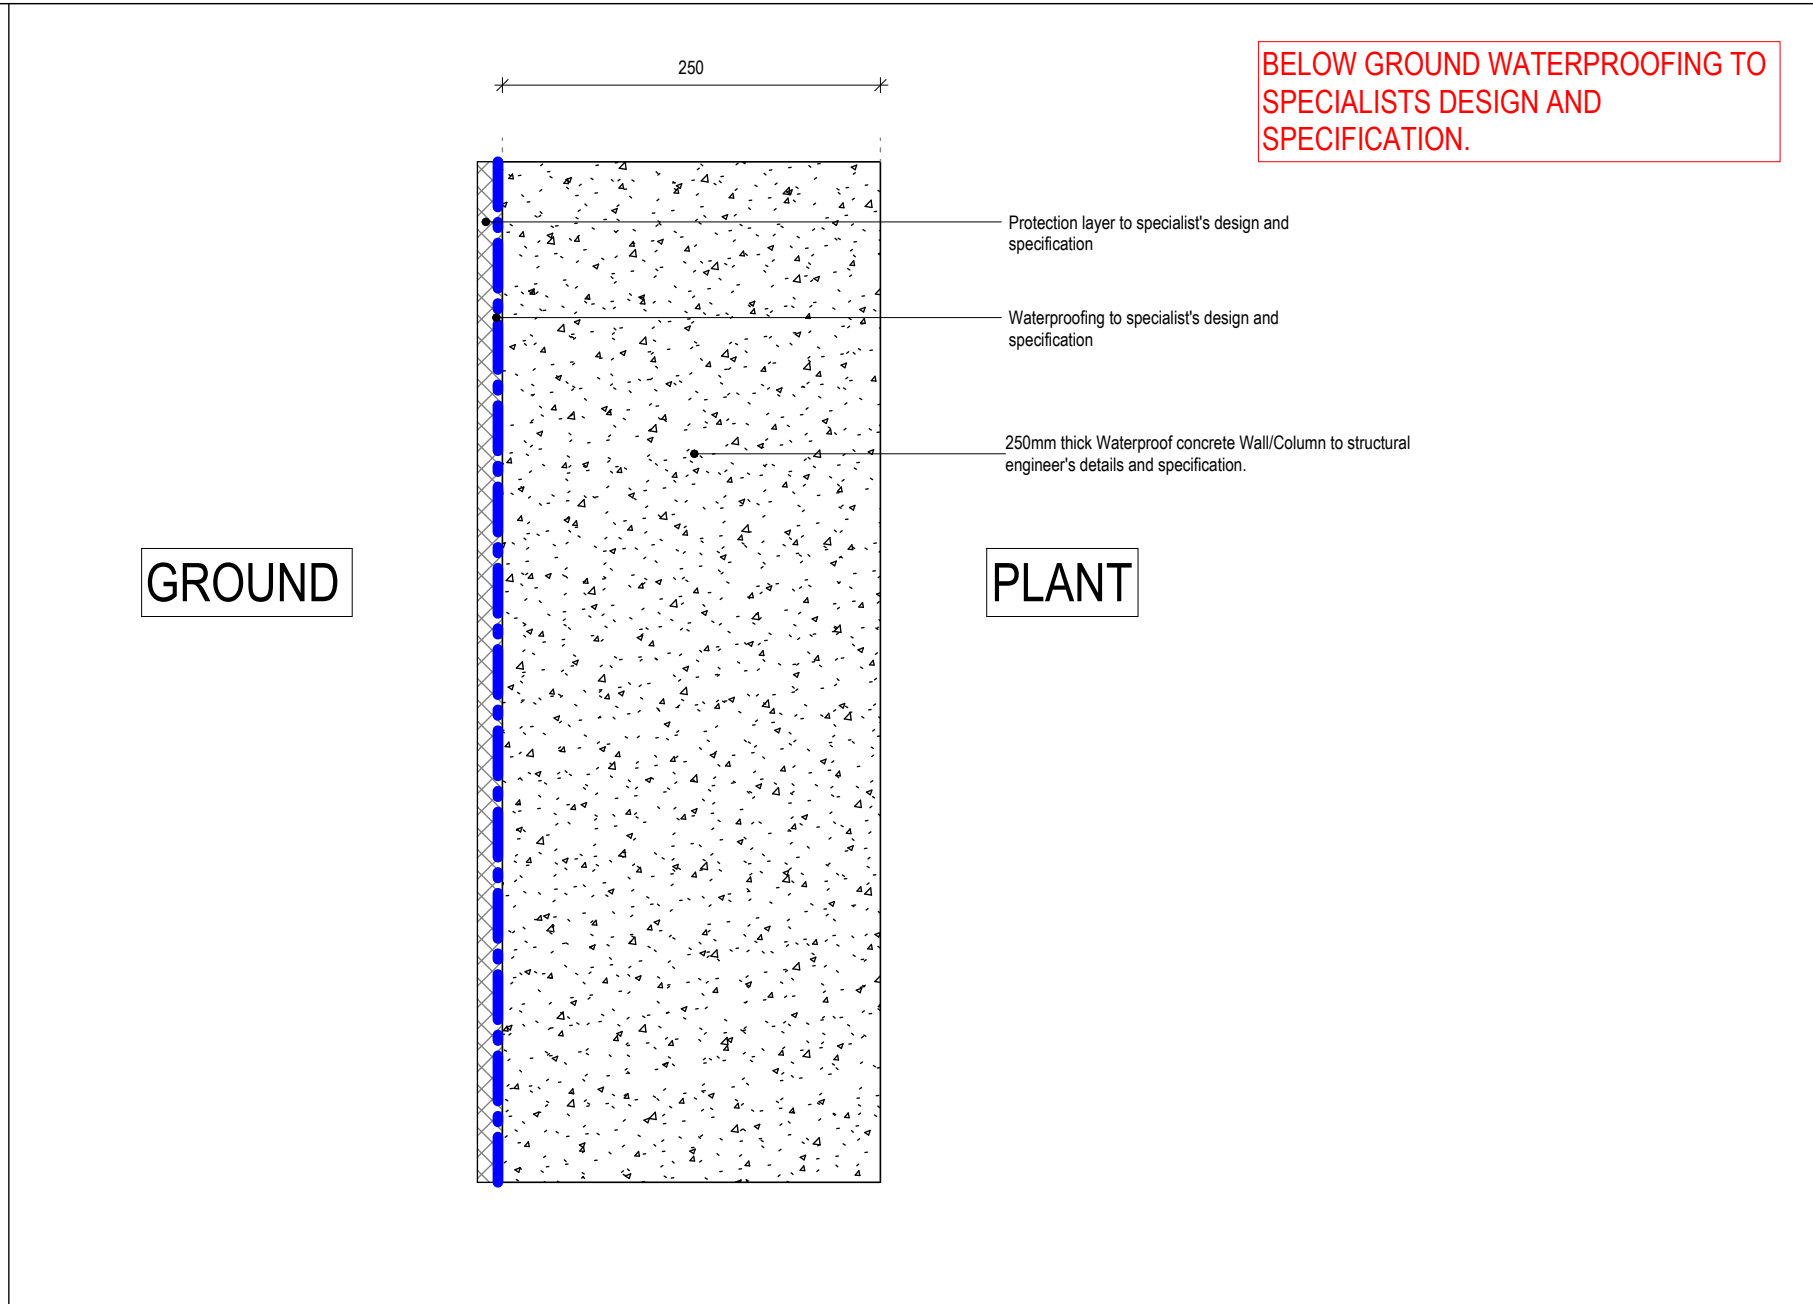


AA47_250_RC

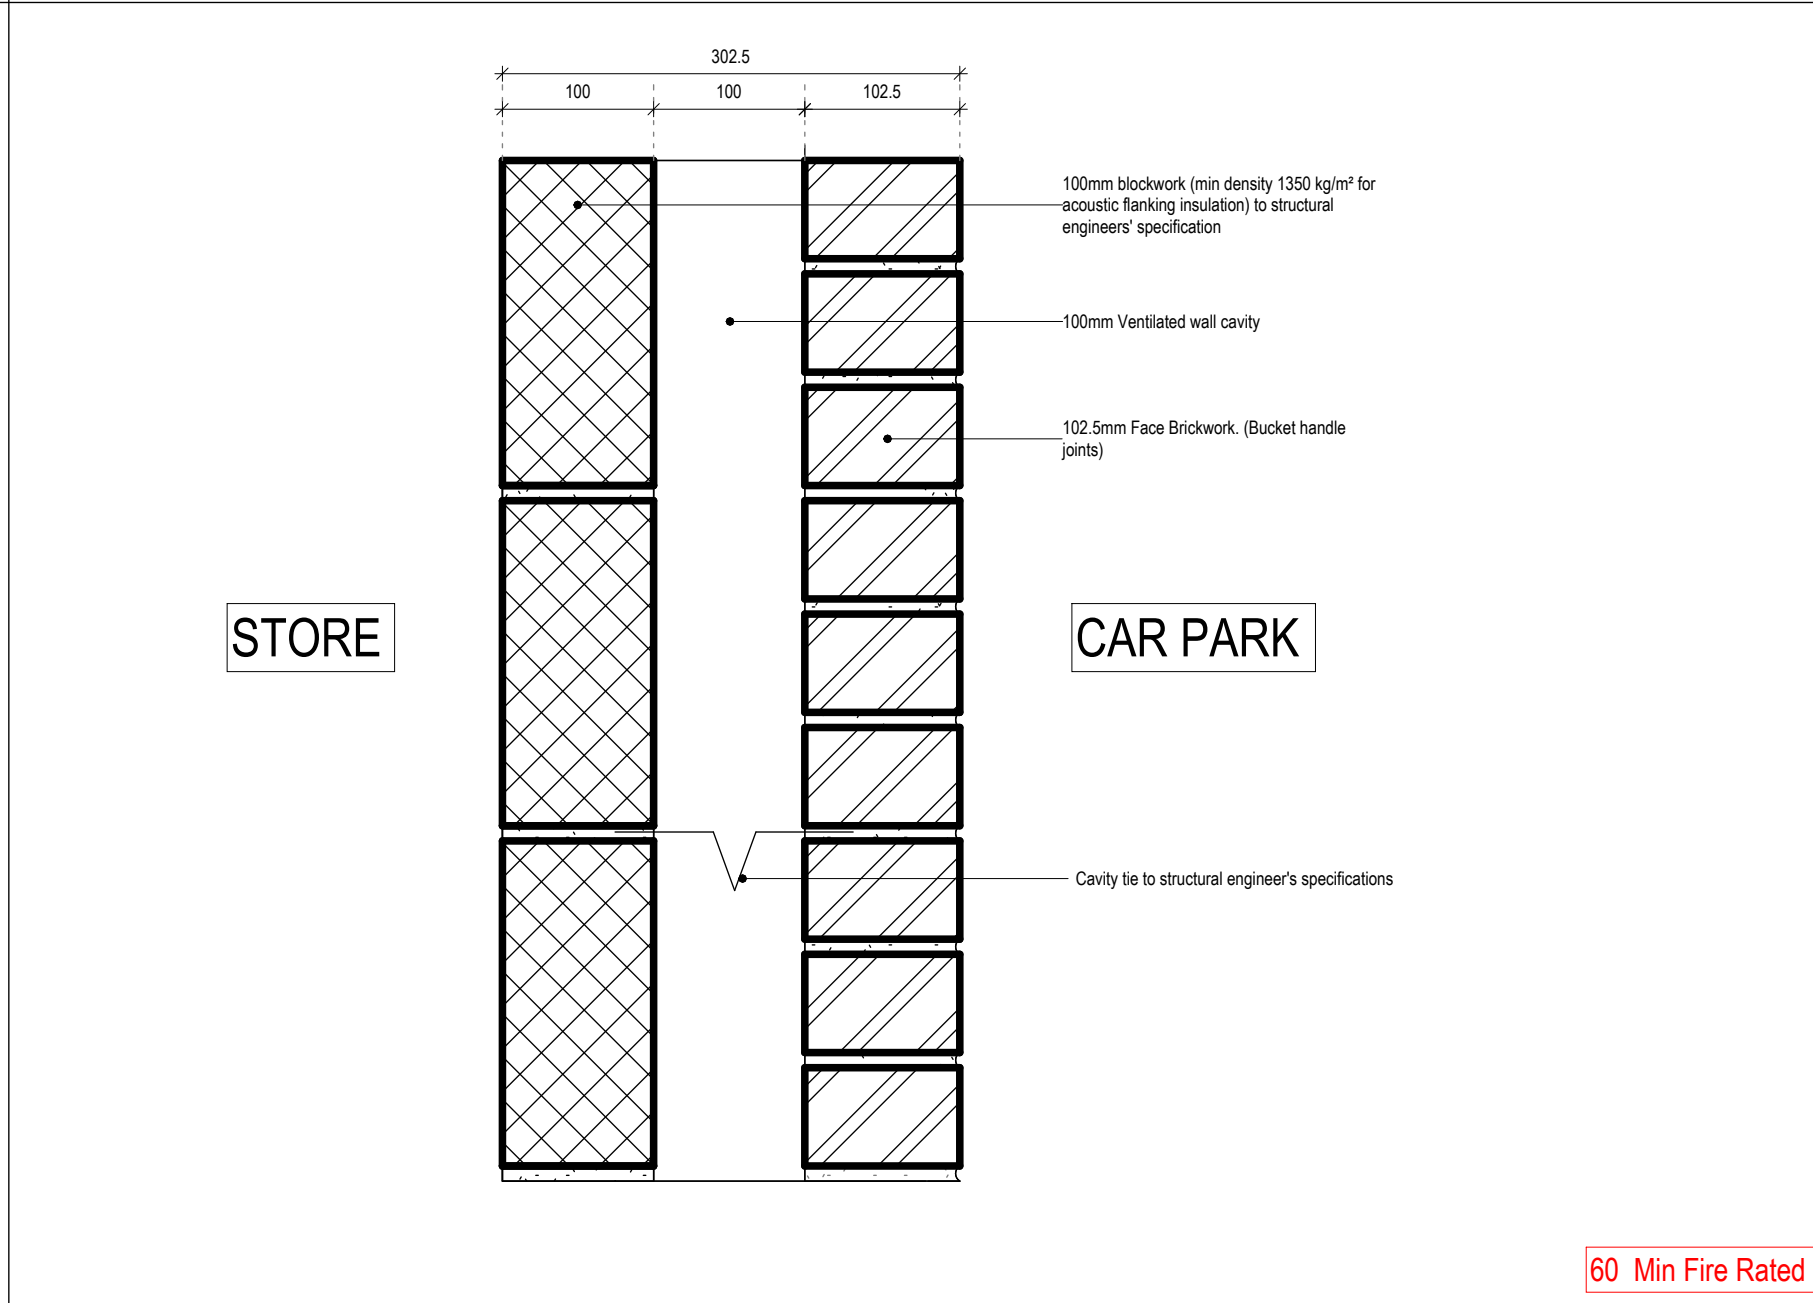


AA50_302.5_ Brickwork_Blockwork

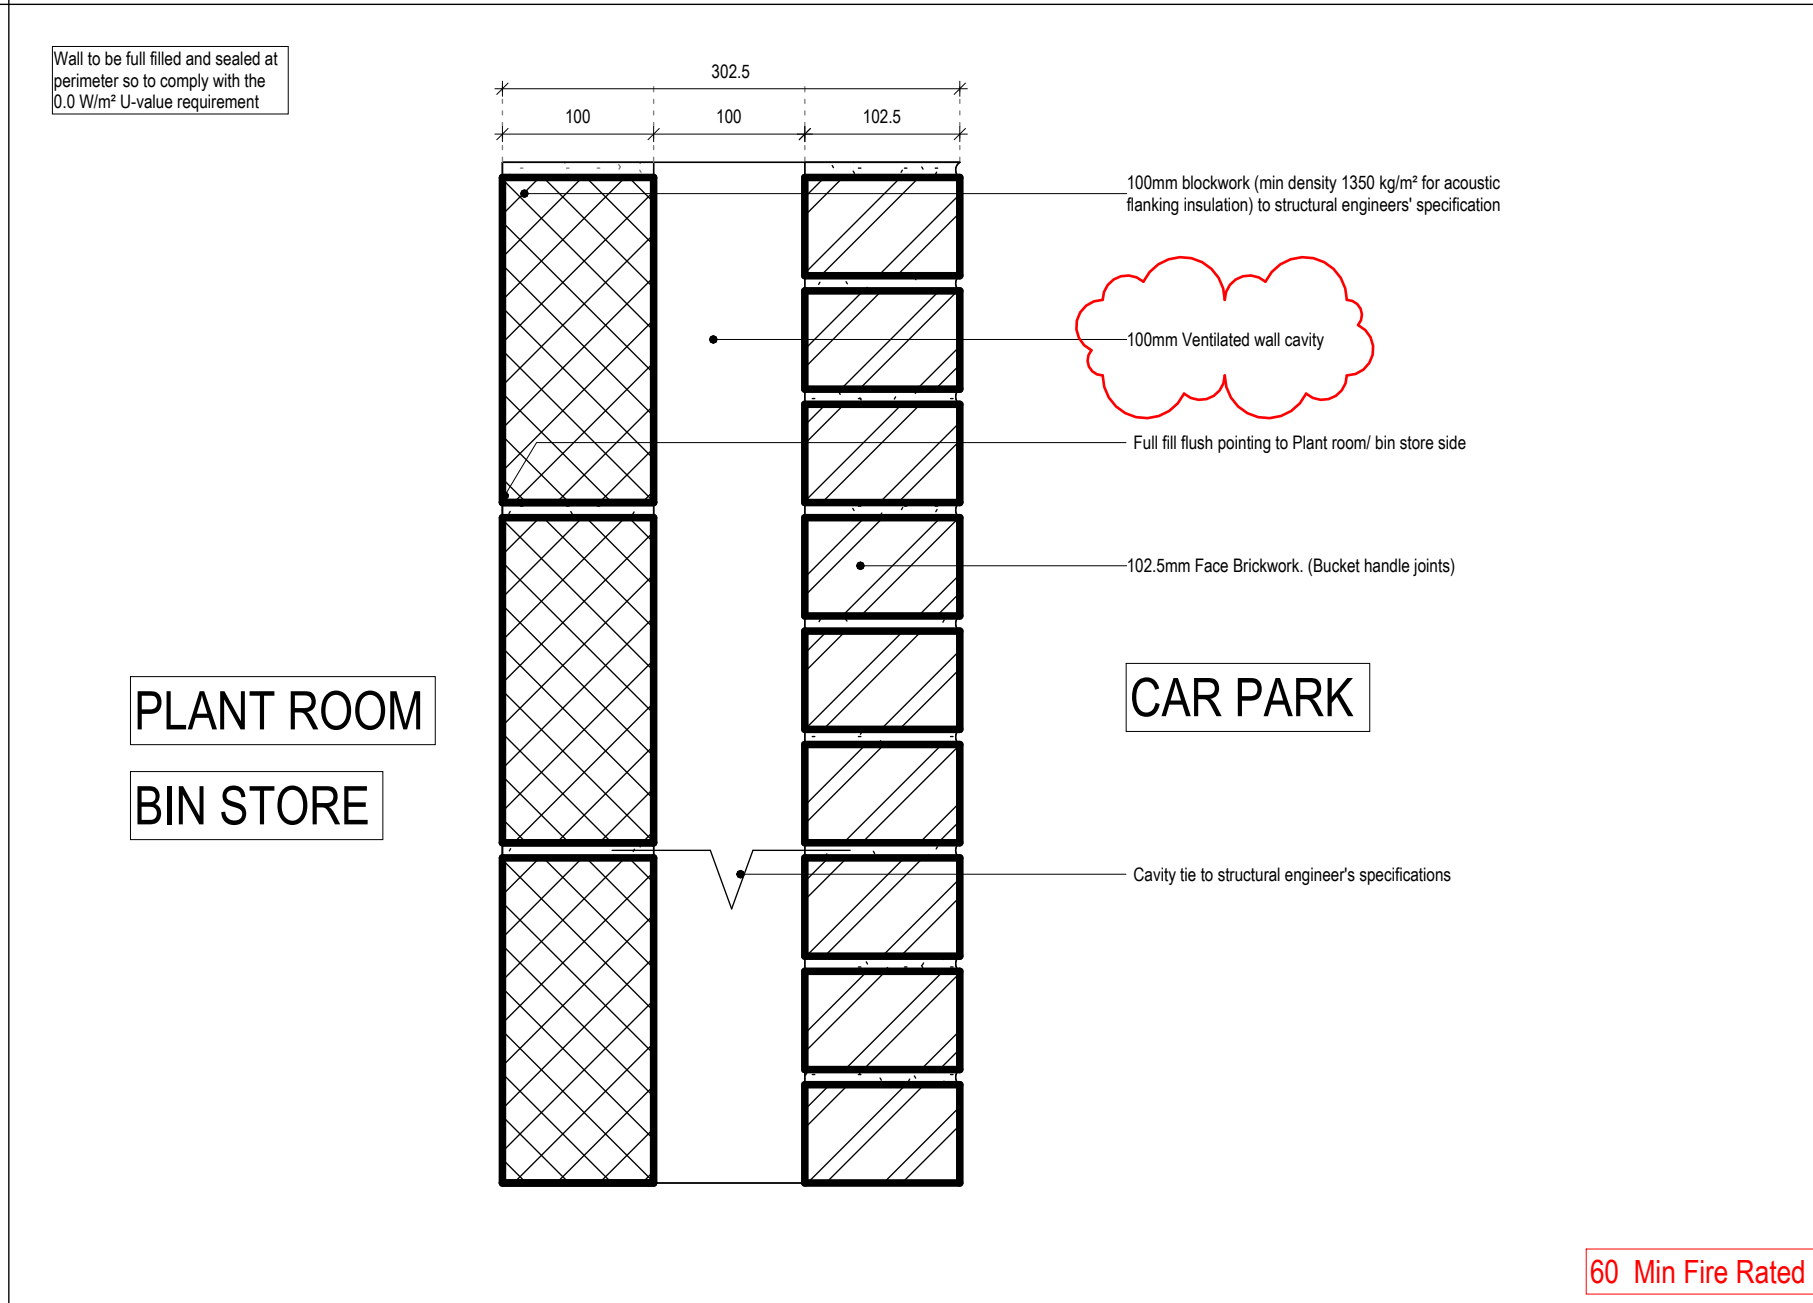


AA53_335.5_Blockwork_Plasterboard

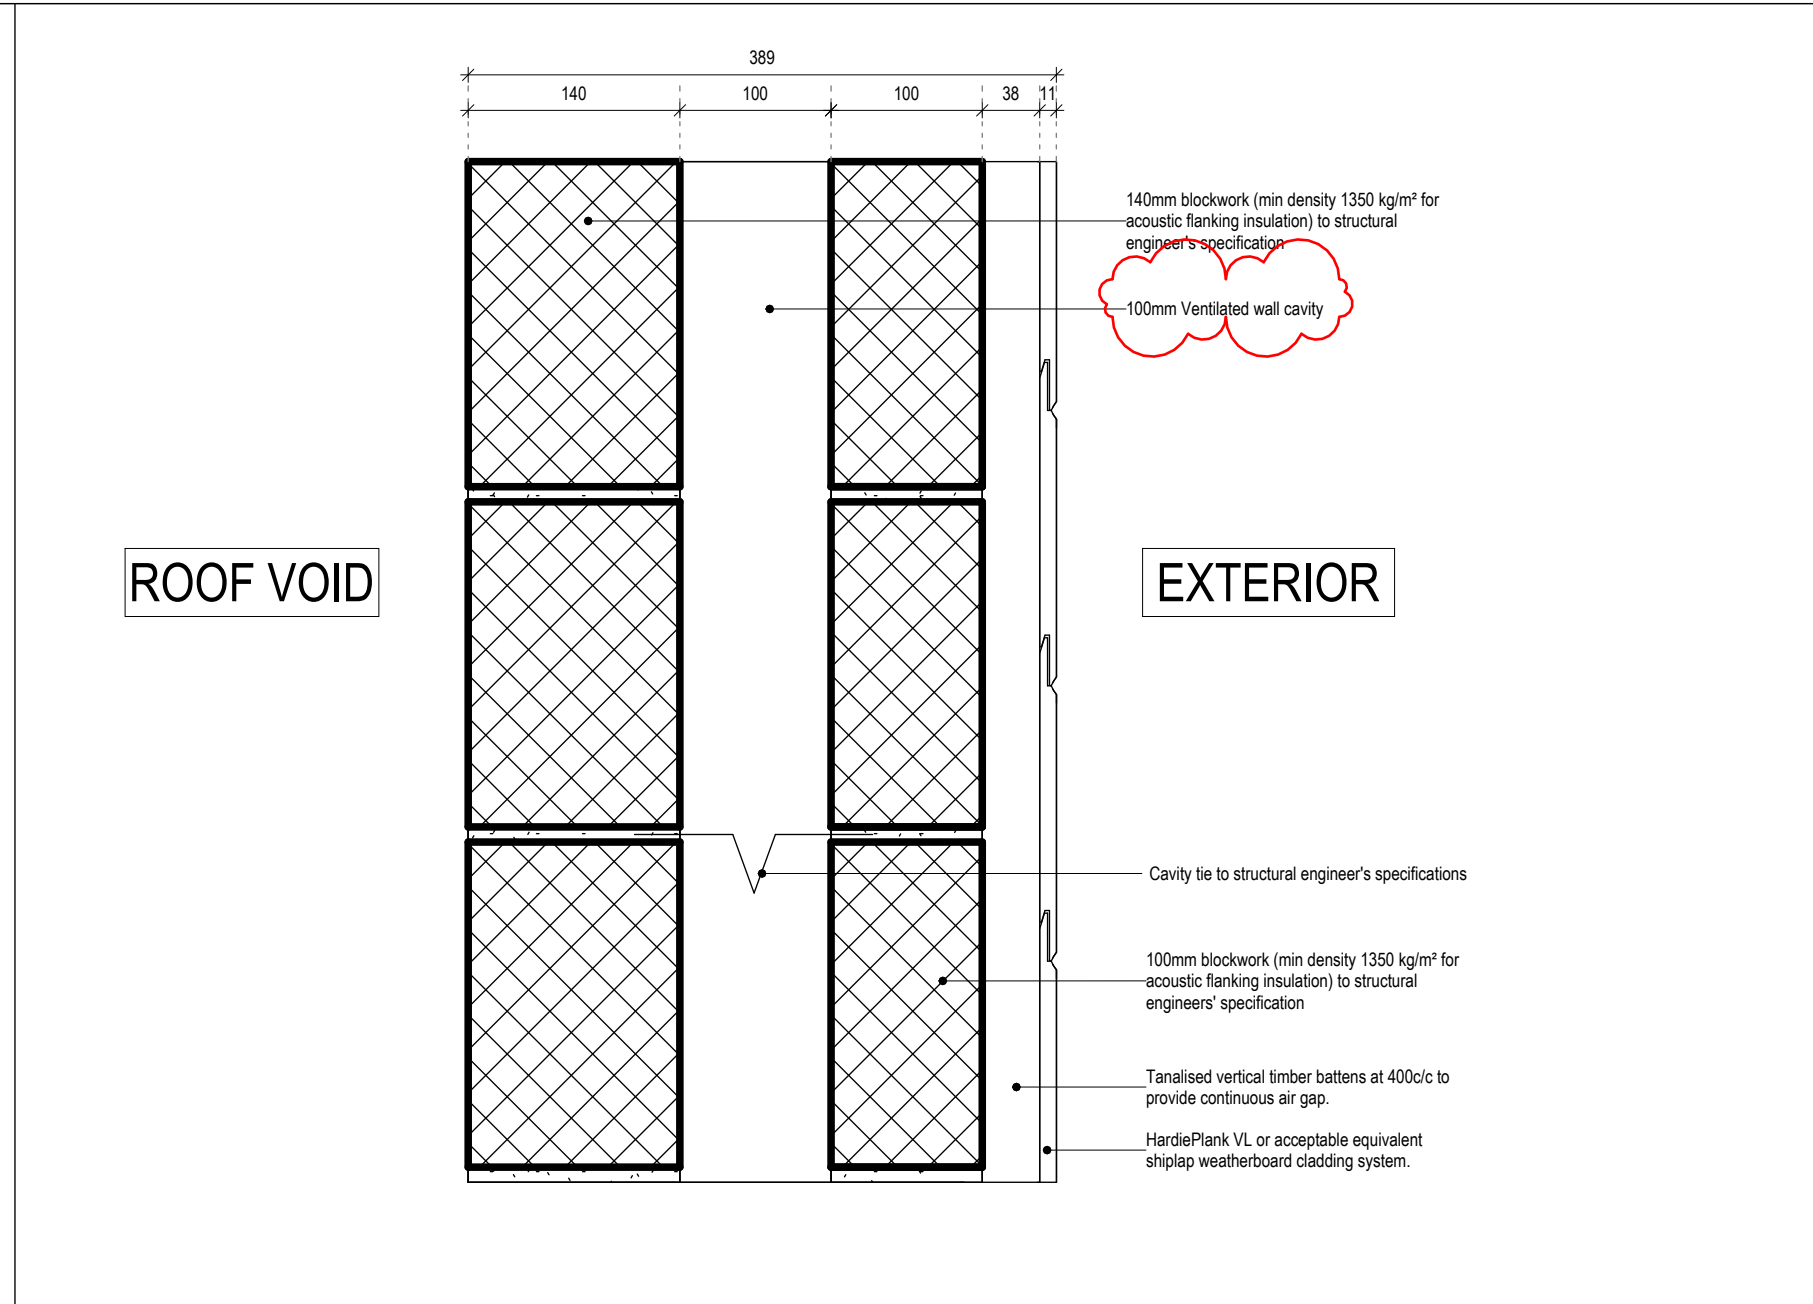

AA48_389mm_Blockwork_Weatherboard Cladding

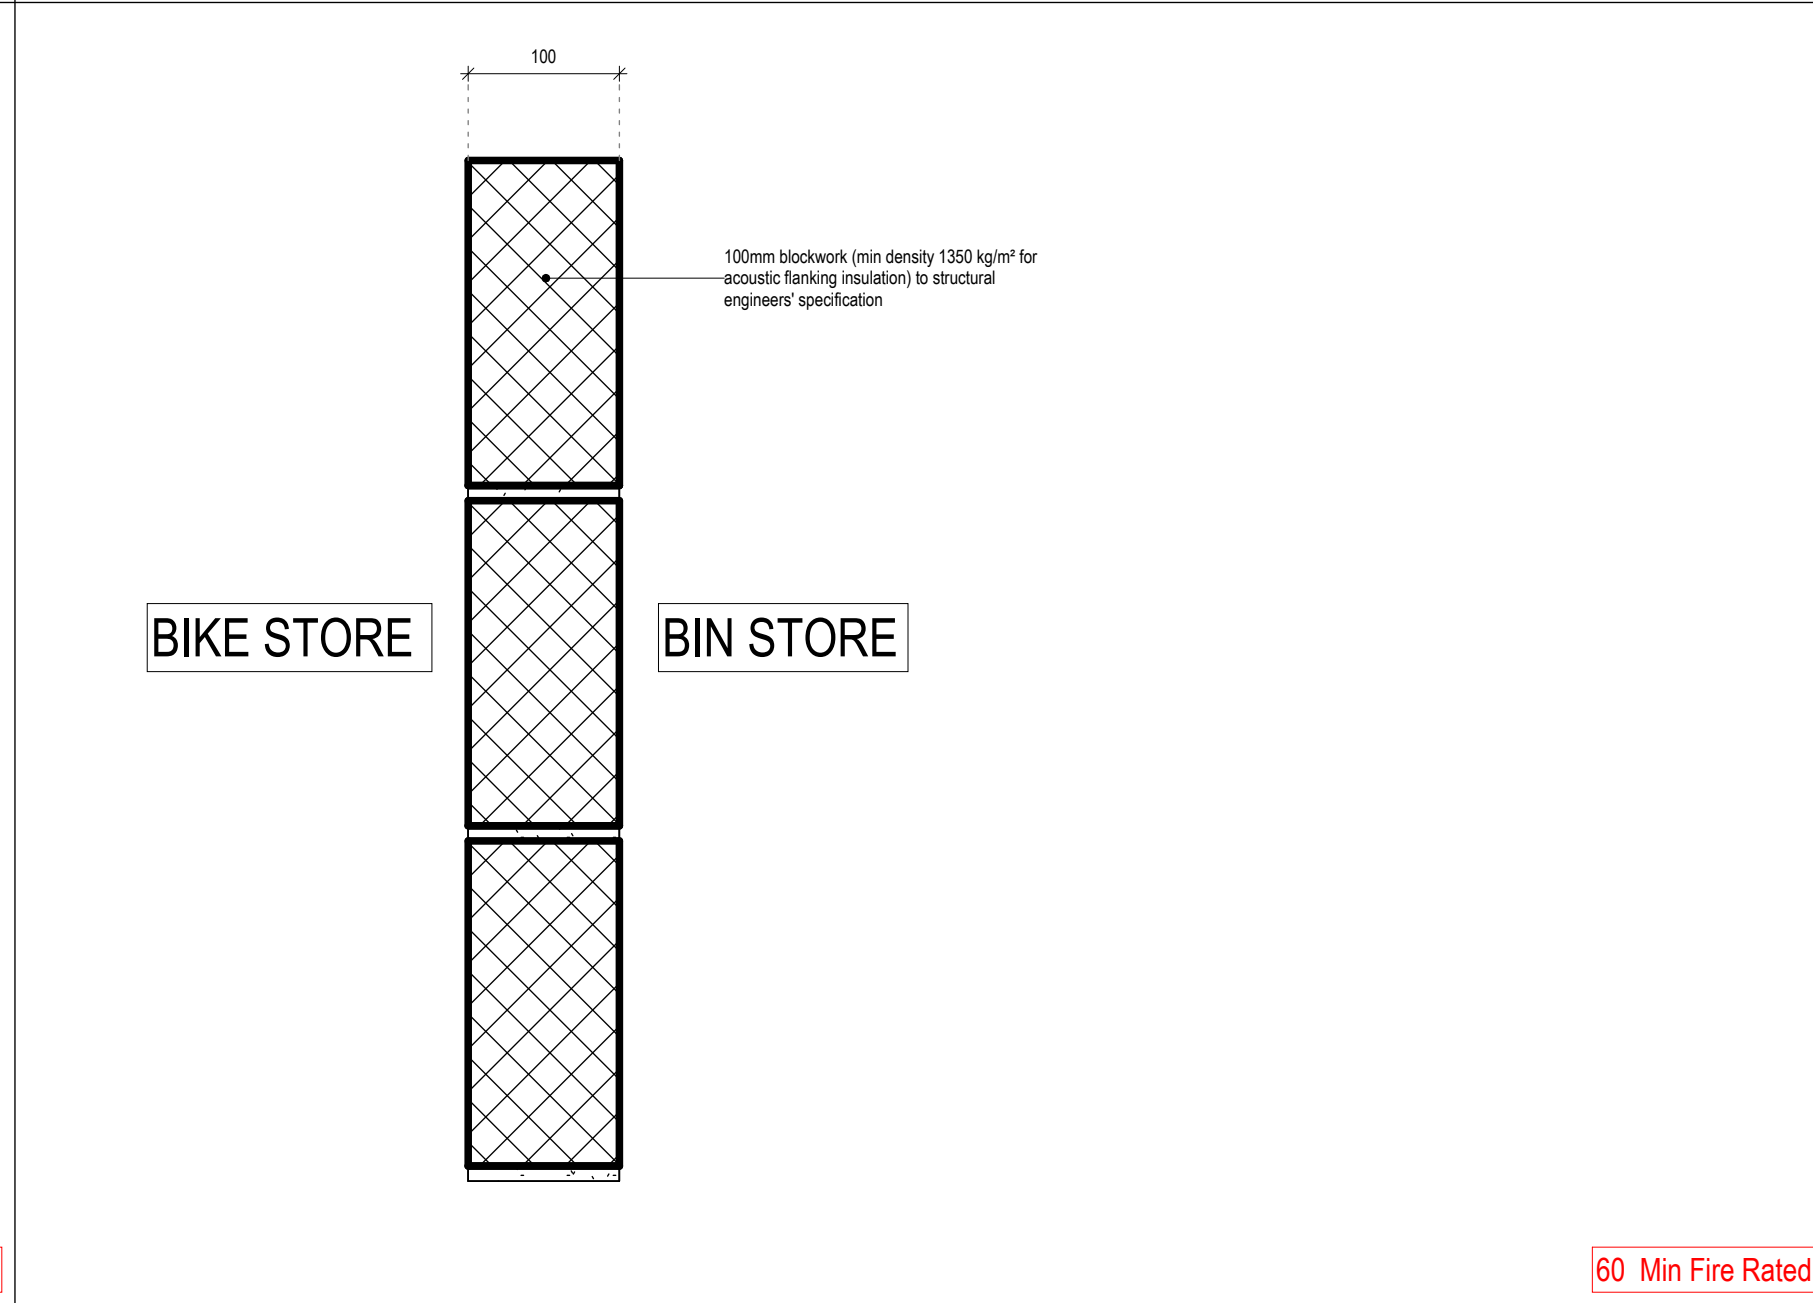

AA51_100_Blockwork

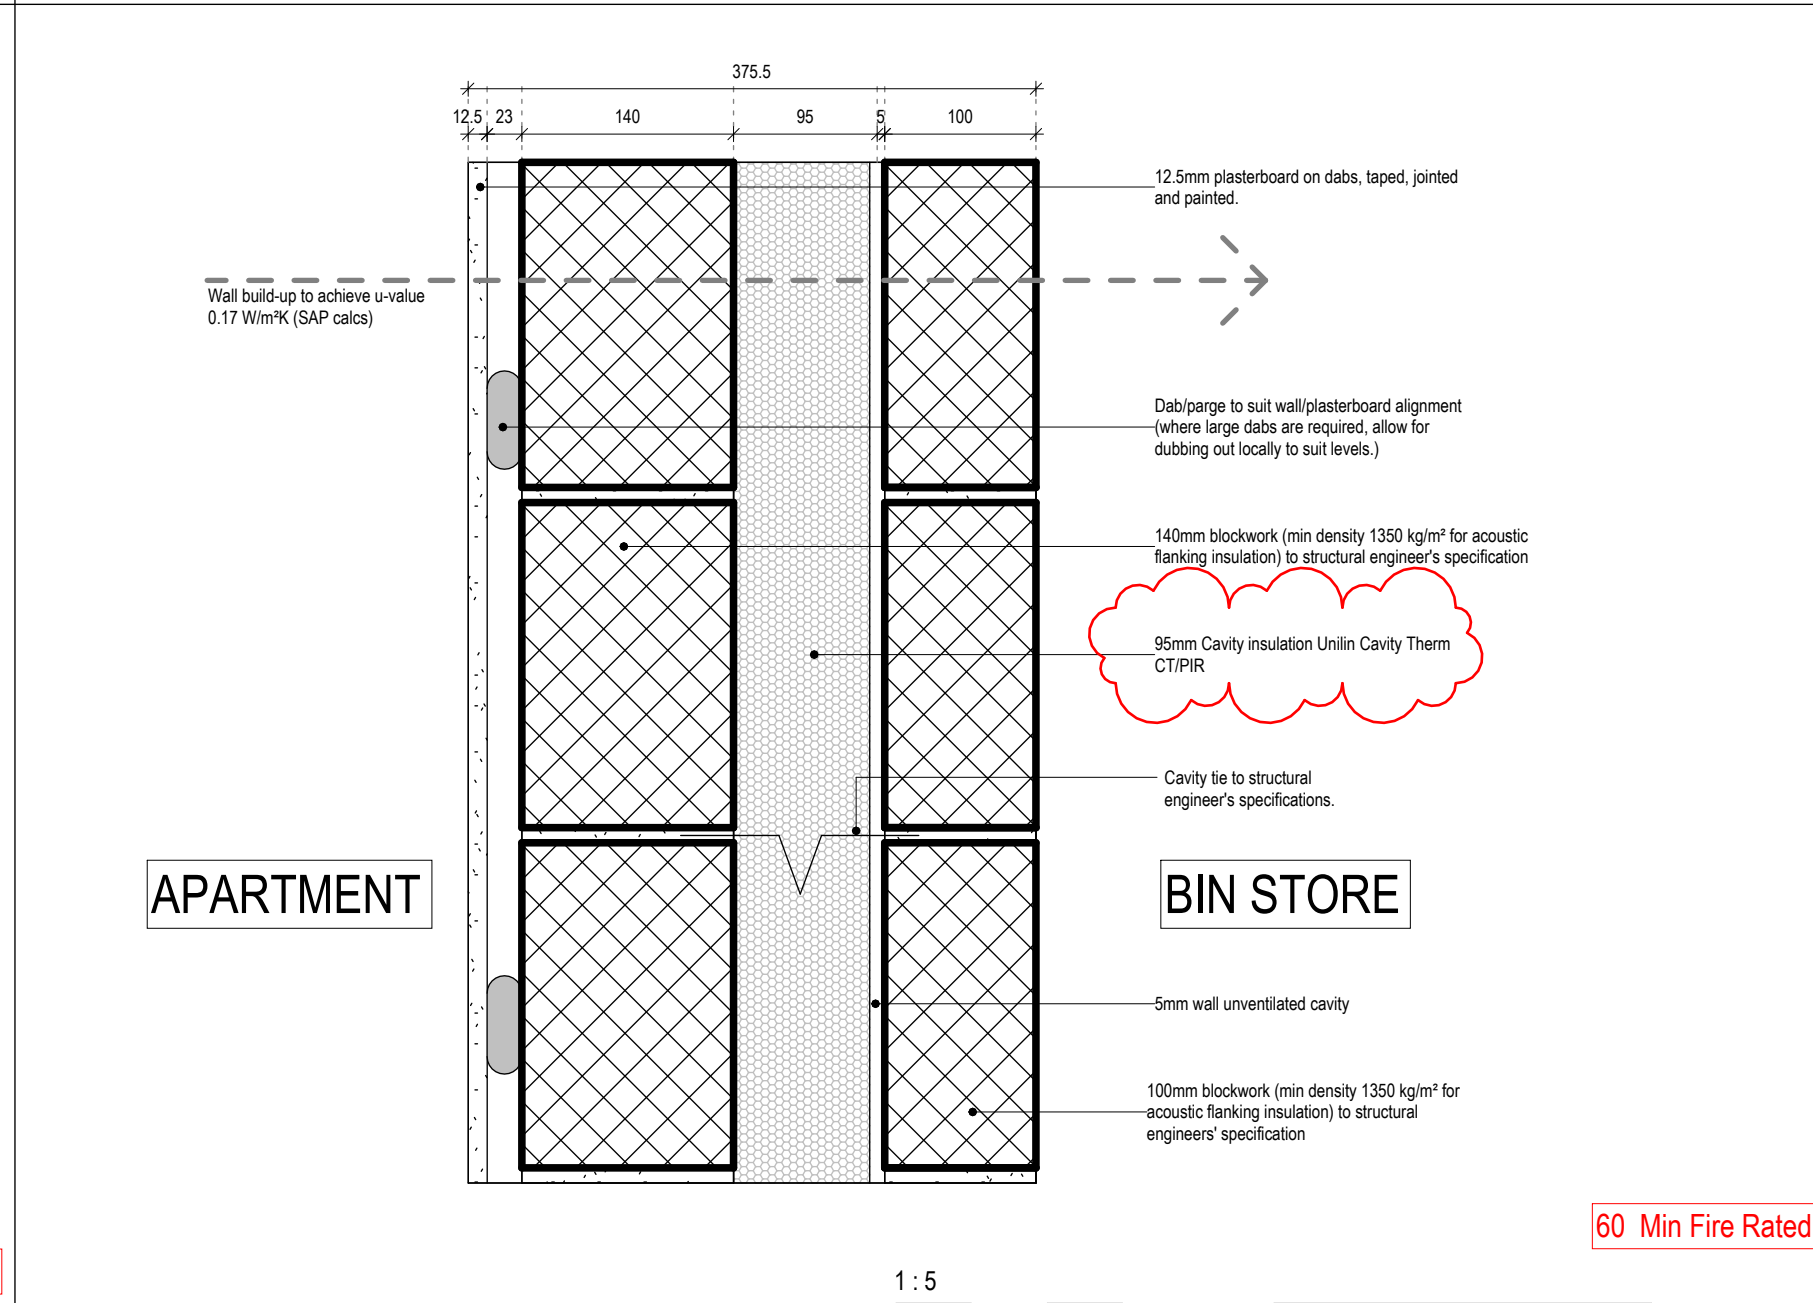

AA54_375.5_Blockwork_Plasterboard

NOTES				
Figured dimensions only are to be taken from this drawing. All dimensions are to be checked on site before any work is put in hand. If in doubt, seek confirmation.				
This drawing must be read in conjunction with all other architects detail drawings, schedules and specifications.				
All drawings are to be read in conjunction with relevant drawings from other consultants. In case of inconsistencies, seek confirmation.				
This drawing must not be copied in whole or in part without the prior written permission of Axis Mason Ltd.				
© Copyright Axis Mason Ltd				
Rev	Description	Dwn	Ckd	Date
B1	SAPS ISSUE	CPSGAM	AR	23/08/2022
T1	TENDER ISSUE	MMYSY	AR	10/01/2023
T2	TENDER 1.2 REVISED	VMYSY	AR	22/06/2022
NOTES				
DRAWINGS TO BE READ IN CONJUNCTION WITH:				
• 1400 SERIES APARTMENT BLOCK PLANS				
• 3050 SERIES APARTMENT TYPES				
• 4250 SERIES BATHROOM TYPES				
• 5450 SERIES CORE PLANS & SECTIONS				
• 6200 SERIES APARTMENT BLOCK ELEVATIONS				
• 5450 SERIES APARTMENT SECTIONS				
• 7220 APARTMENT DETAILS				
• 9650 APARTMENT FINISHES SCHEDULE				
• NBS SPECIFICATION				
REFER TO STRUCTURAL ENGINEER'S DRAWINGS FOR BLOCKWORK DENSITY AND LOAD BEARING.				
LOW DENSITY THERMAL BLOCKS TO BE USED FOR EXTERNAL WALLS WHERE POSSIBLE.				
AXIS MASON 160 Borough High Street, London, SE1 1LB 0207 231 5558 WWW.AXISMASON.COM LONDON GLASGOW JERSEY GDANSK DUBLIN				
Client	Eastleigh Borough Council			
Project:	Lower Acre, One Horton Heath			
Drawing title	Construction Types_Apartments_Walls			
	Wall type AA Sheet 6 of 7			
Scale @ A1	As indicated	Date:	AUGUST 2022	
Project Co-ordinator	AR	Issue Status:	TENDER	
Job No:	Drawing No:			Revision:
4101	AXM - ZZ - ZZ - DR - A - 7056			T2