



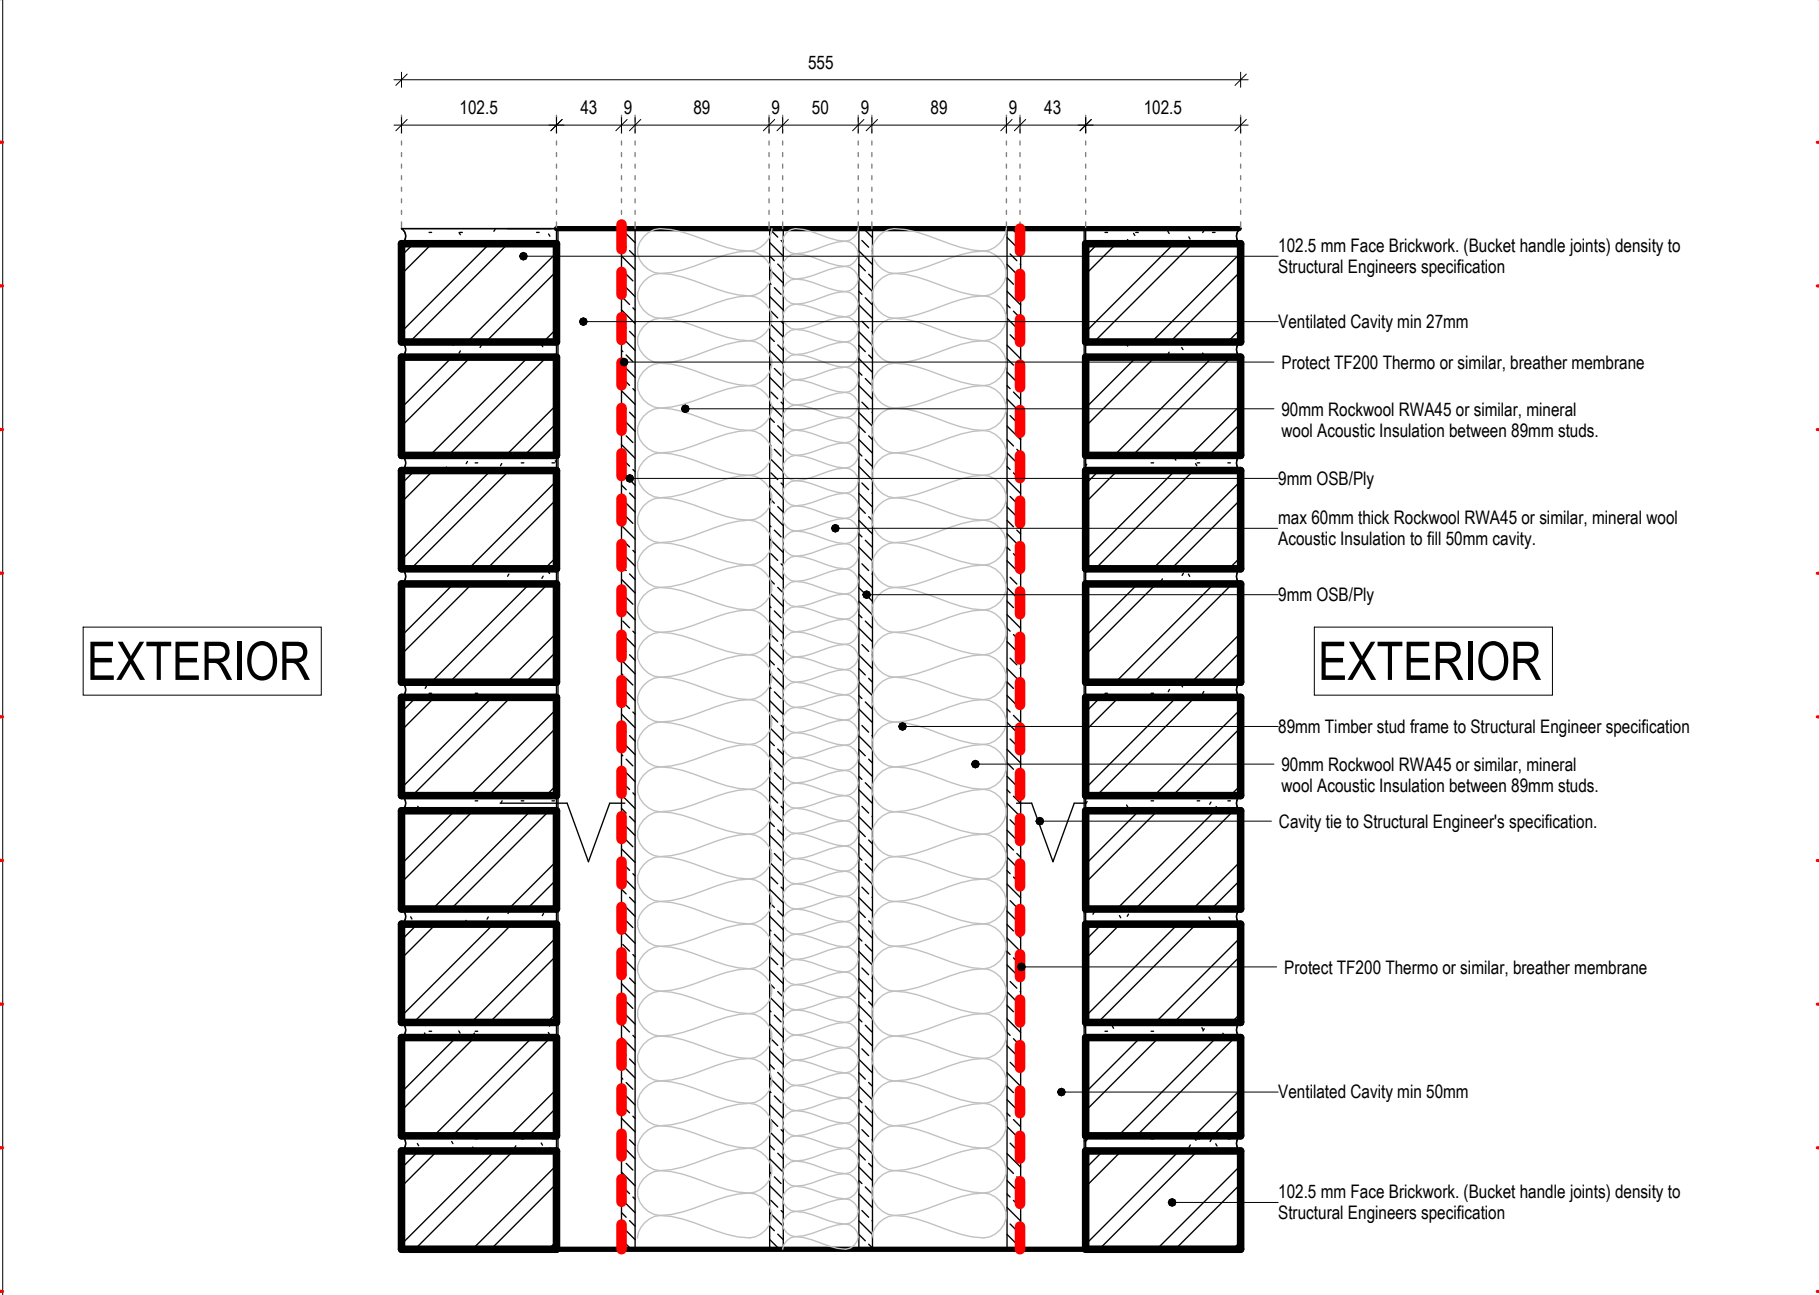

EXTERIOR

EXTERIOR


HA21_525_Brickwork

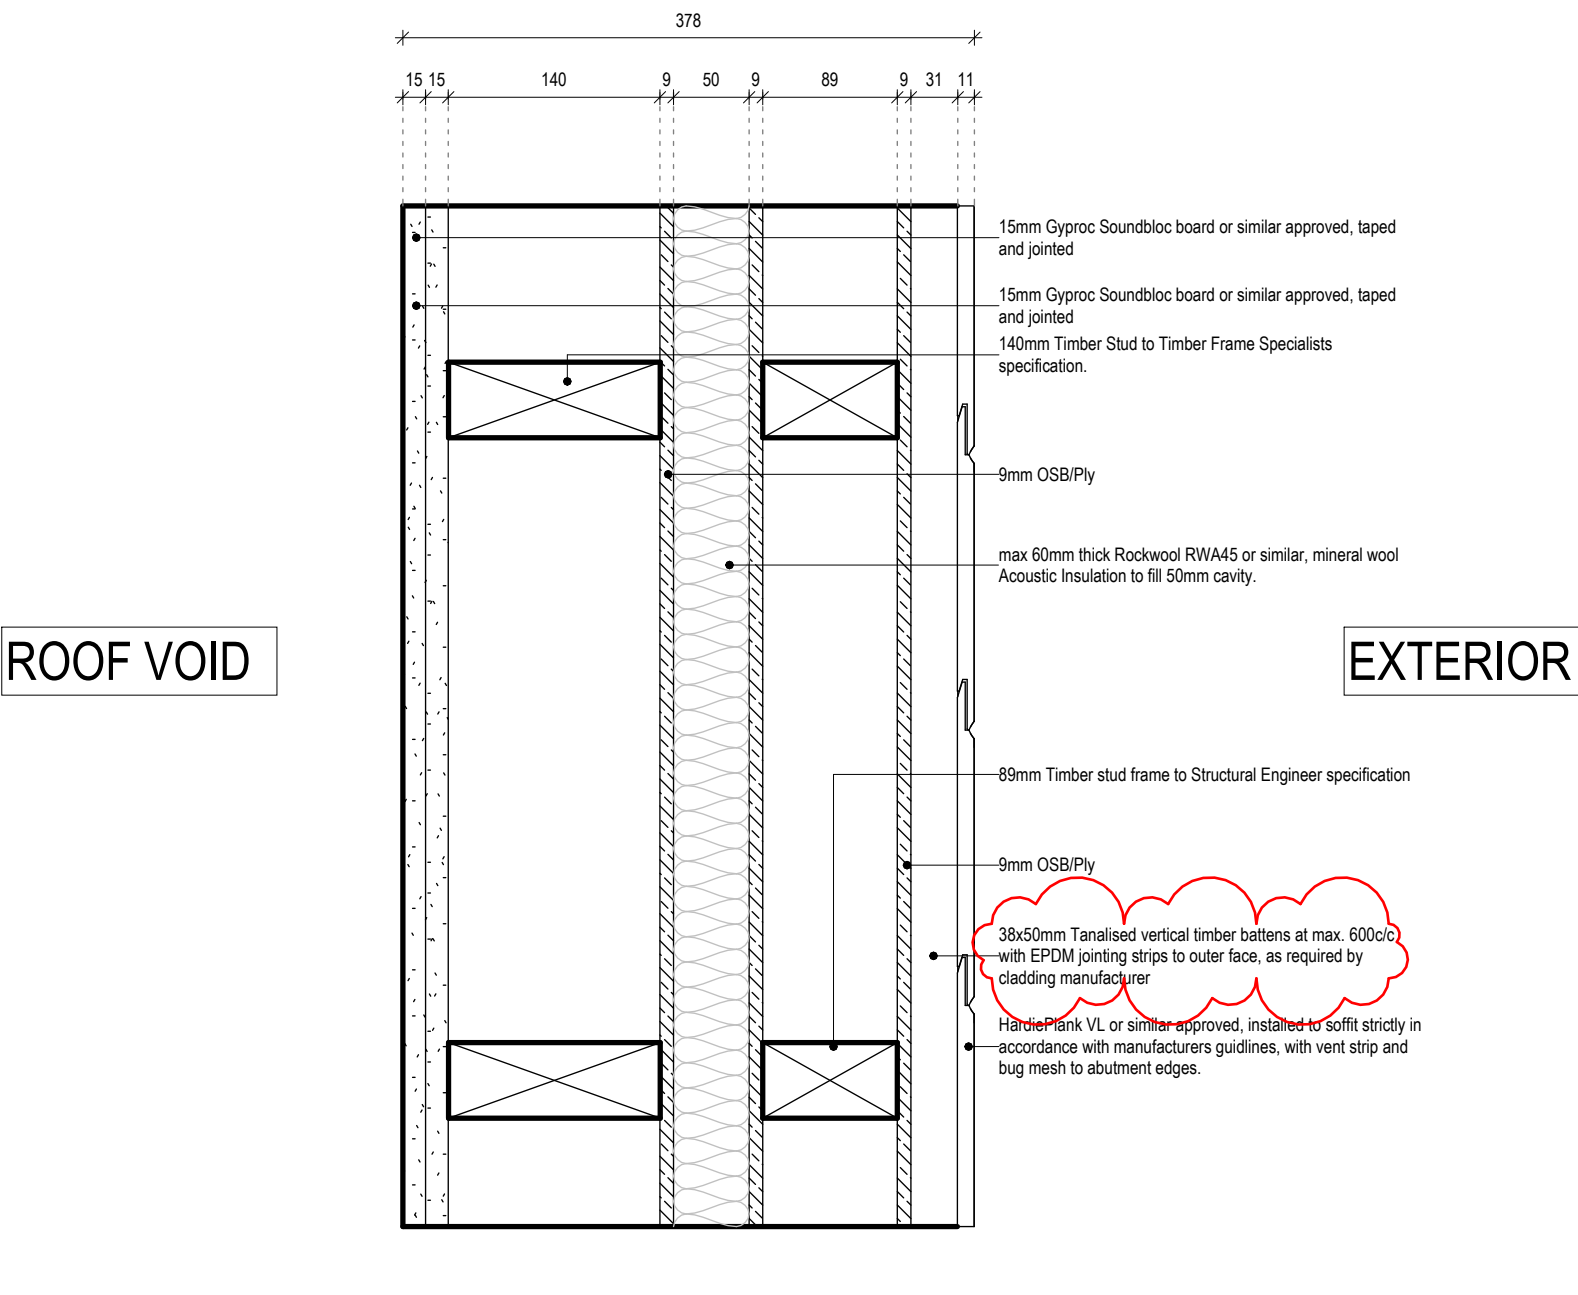

ROOF VOID

EXTERIOR


HA22_388_Weatherboard_Cladding_Gable End

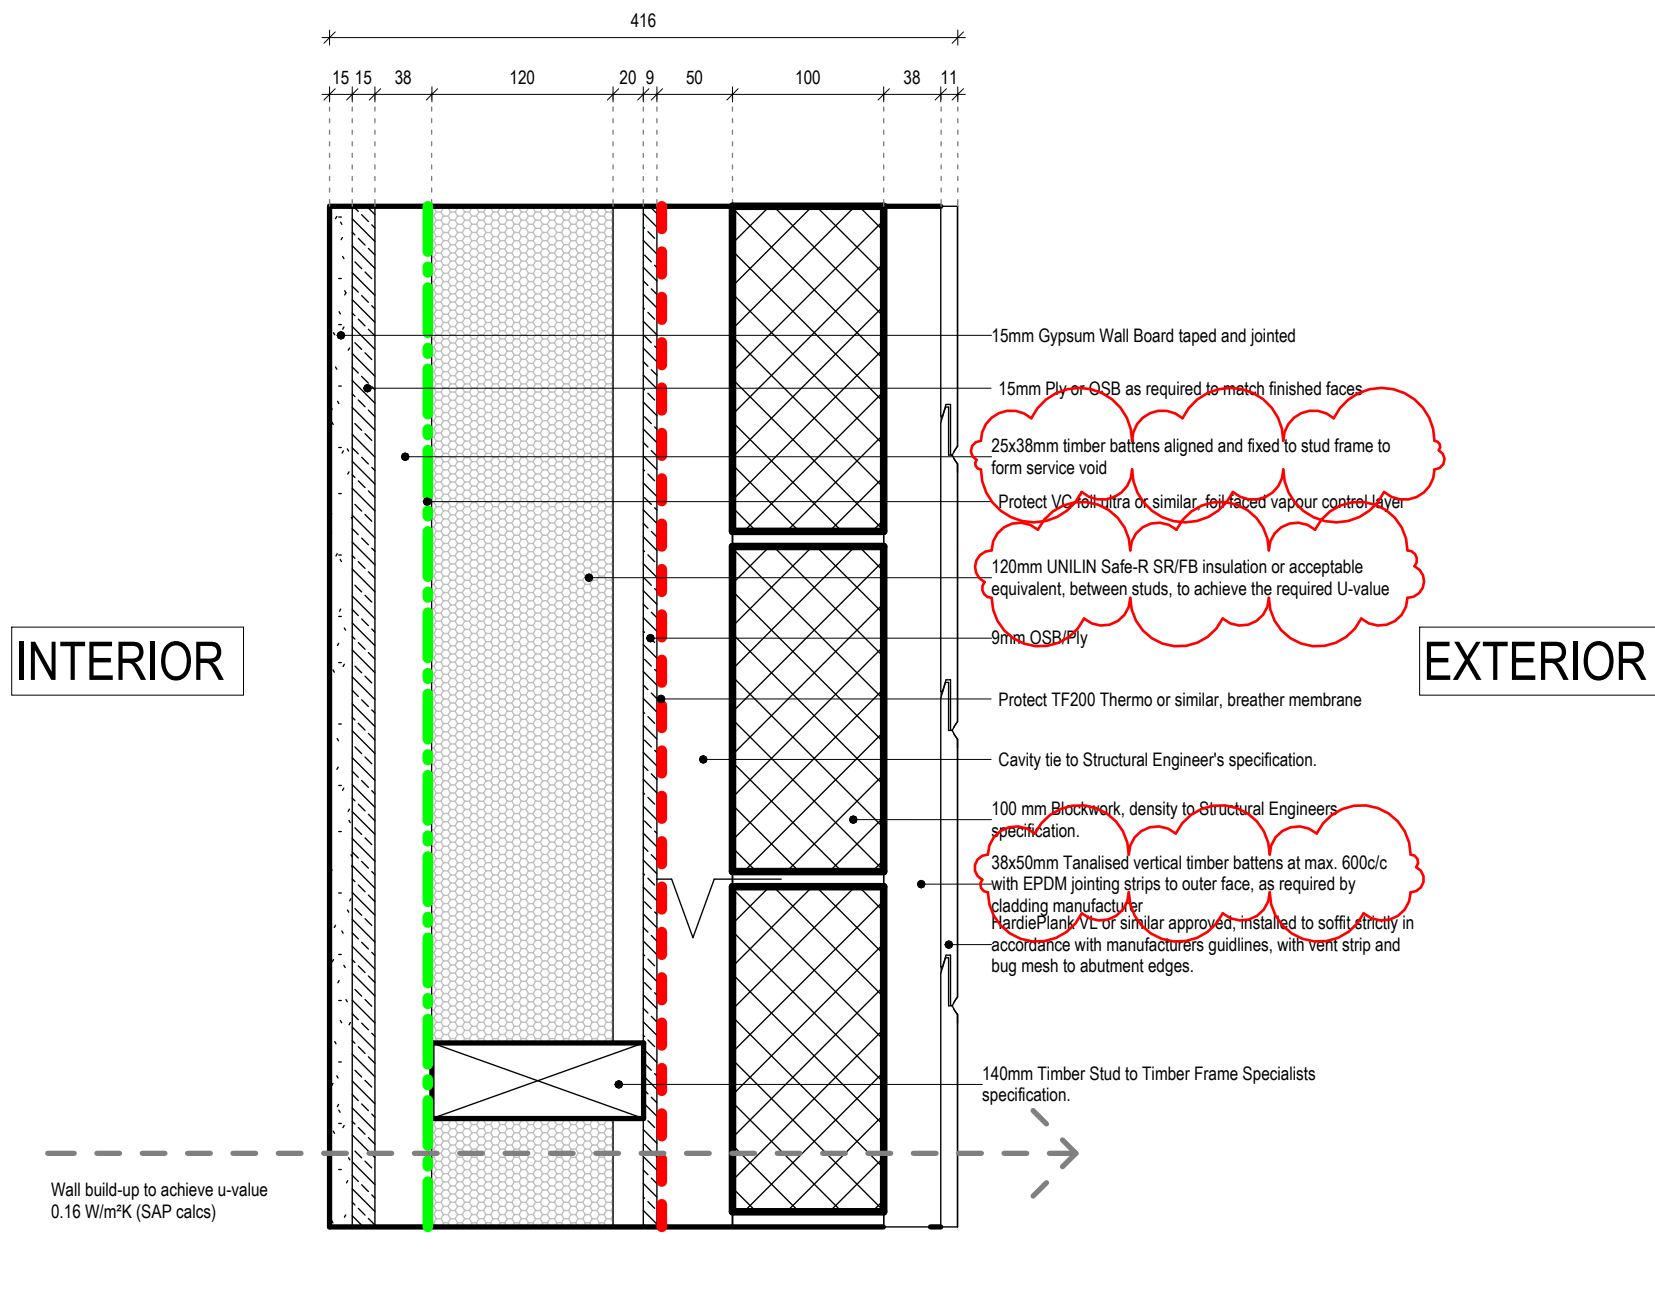

INTERIOR

EXTERIOR


HA23_416_Weatherboard_Cladding(15mm_Gypsum)

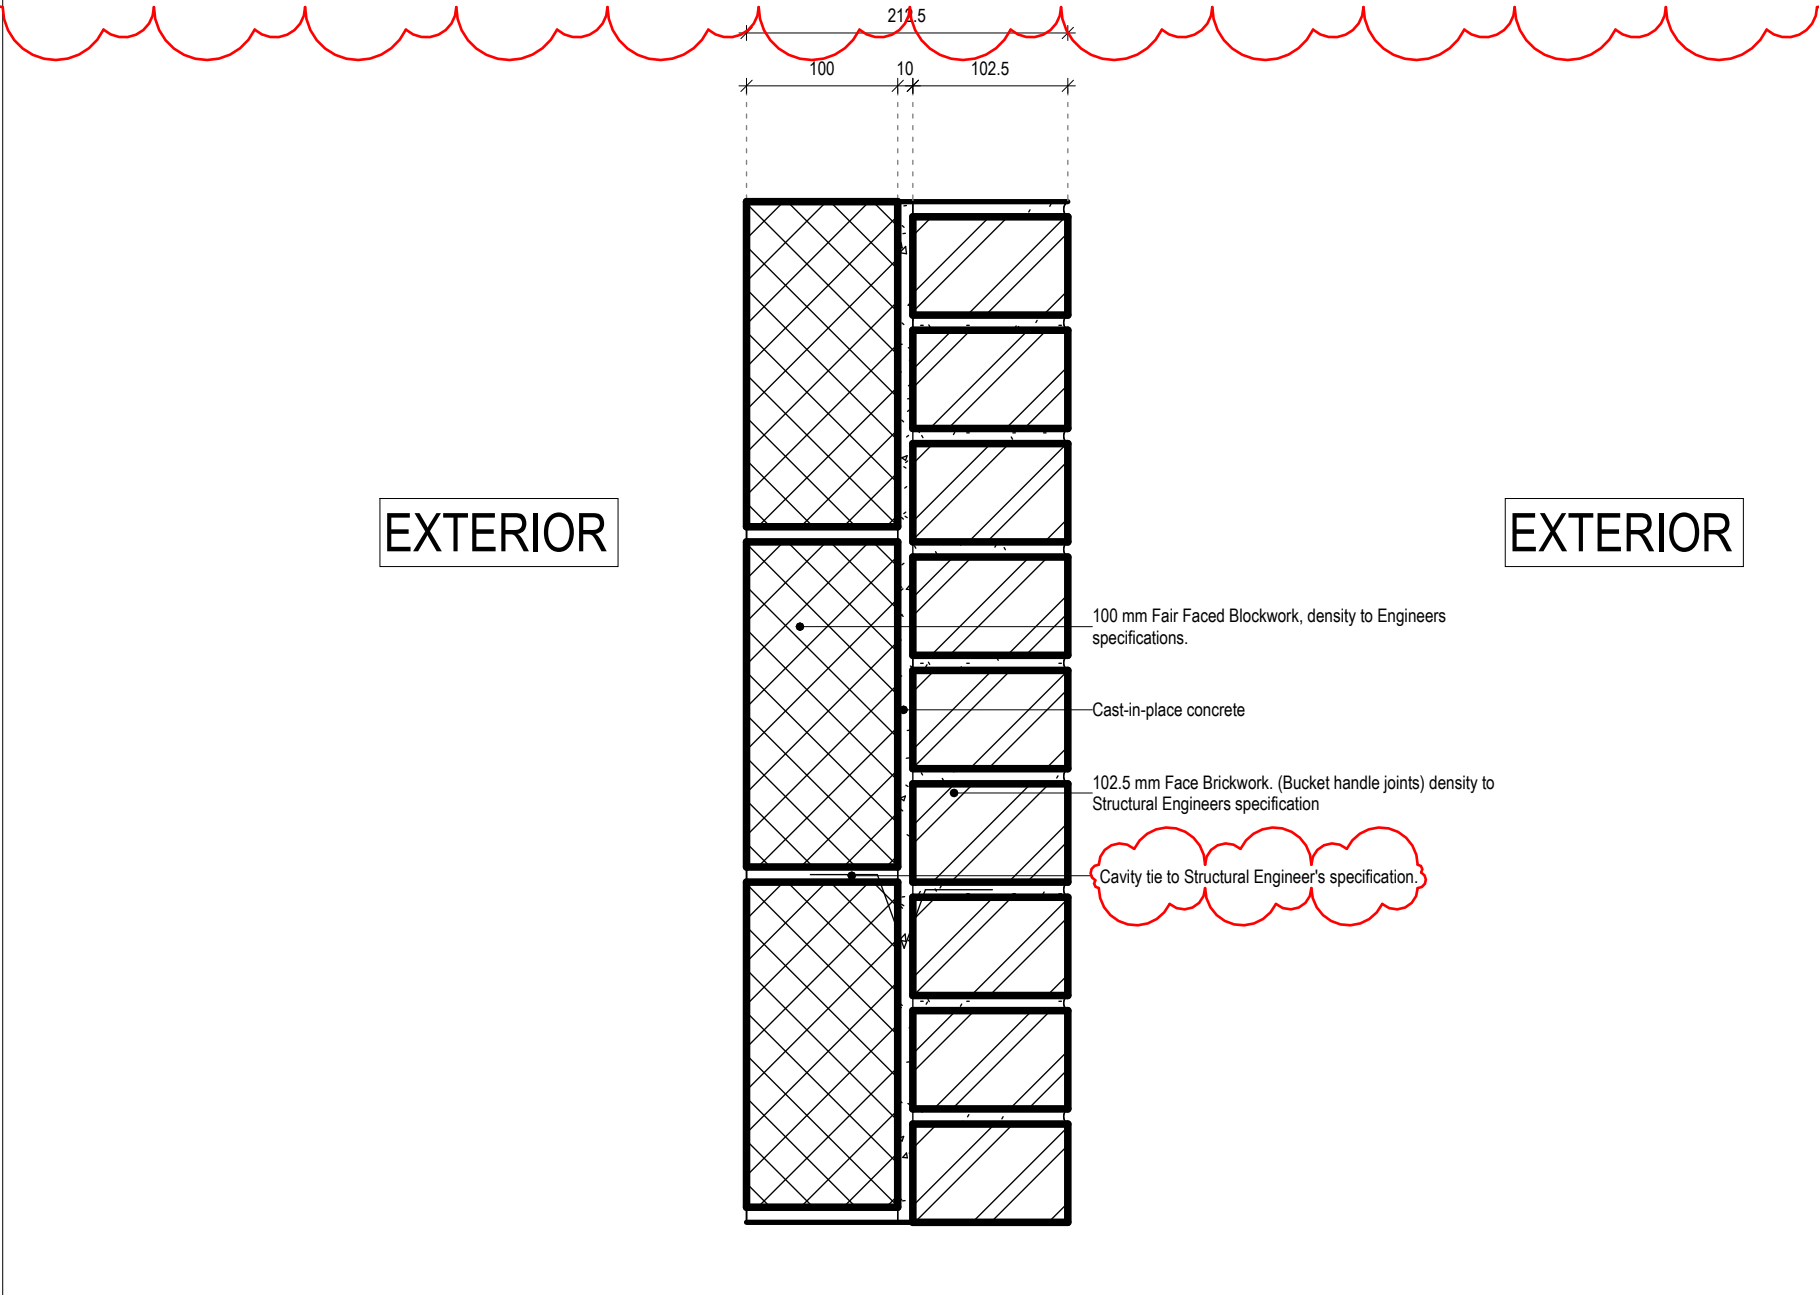

EXTERIOR

EXTERIOR


HA24_212.5_Brickwork

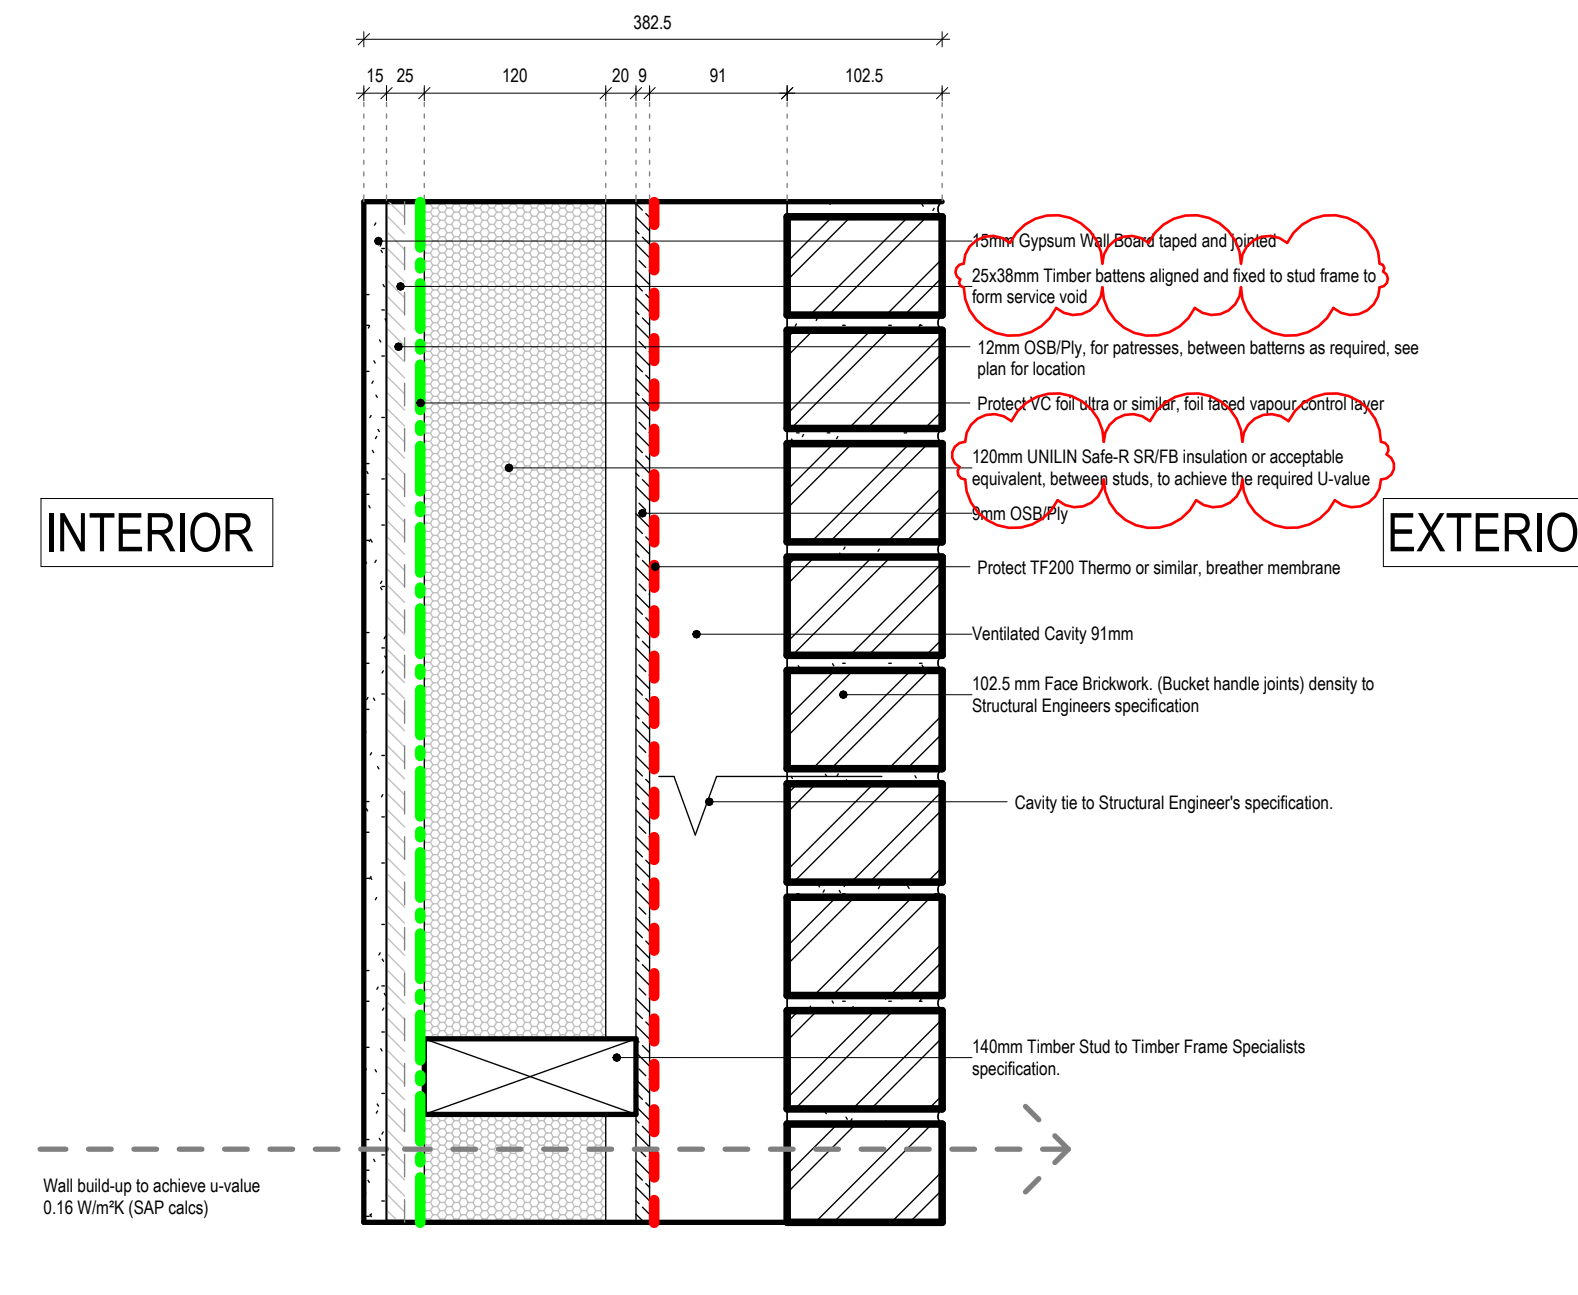

INTERIOR

EXTERIOR


HA26_382.5_Brickwork(15mm_Gypsum)

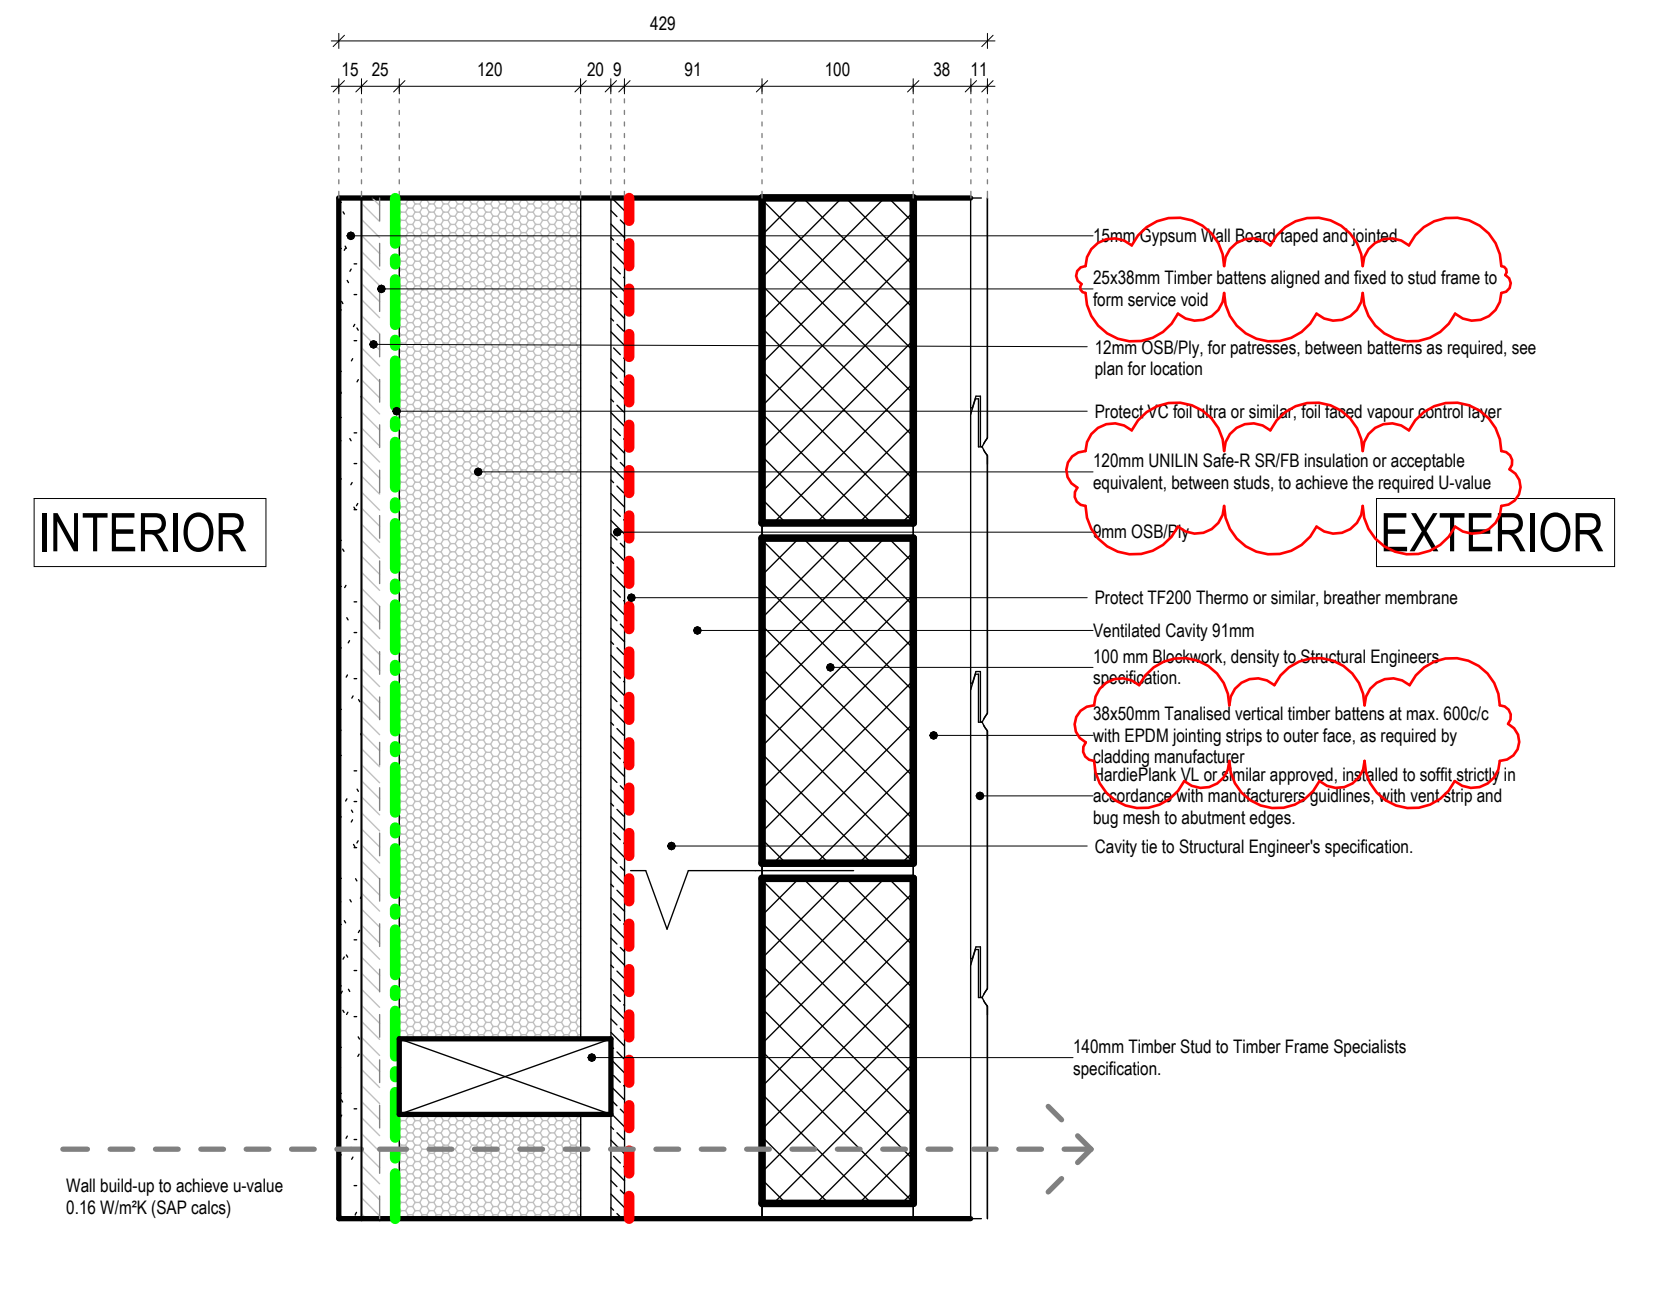

INTERIOR

EXTERIOR


HA27_291_Weatherboard(15mm_Gypsum)

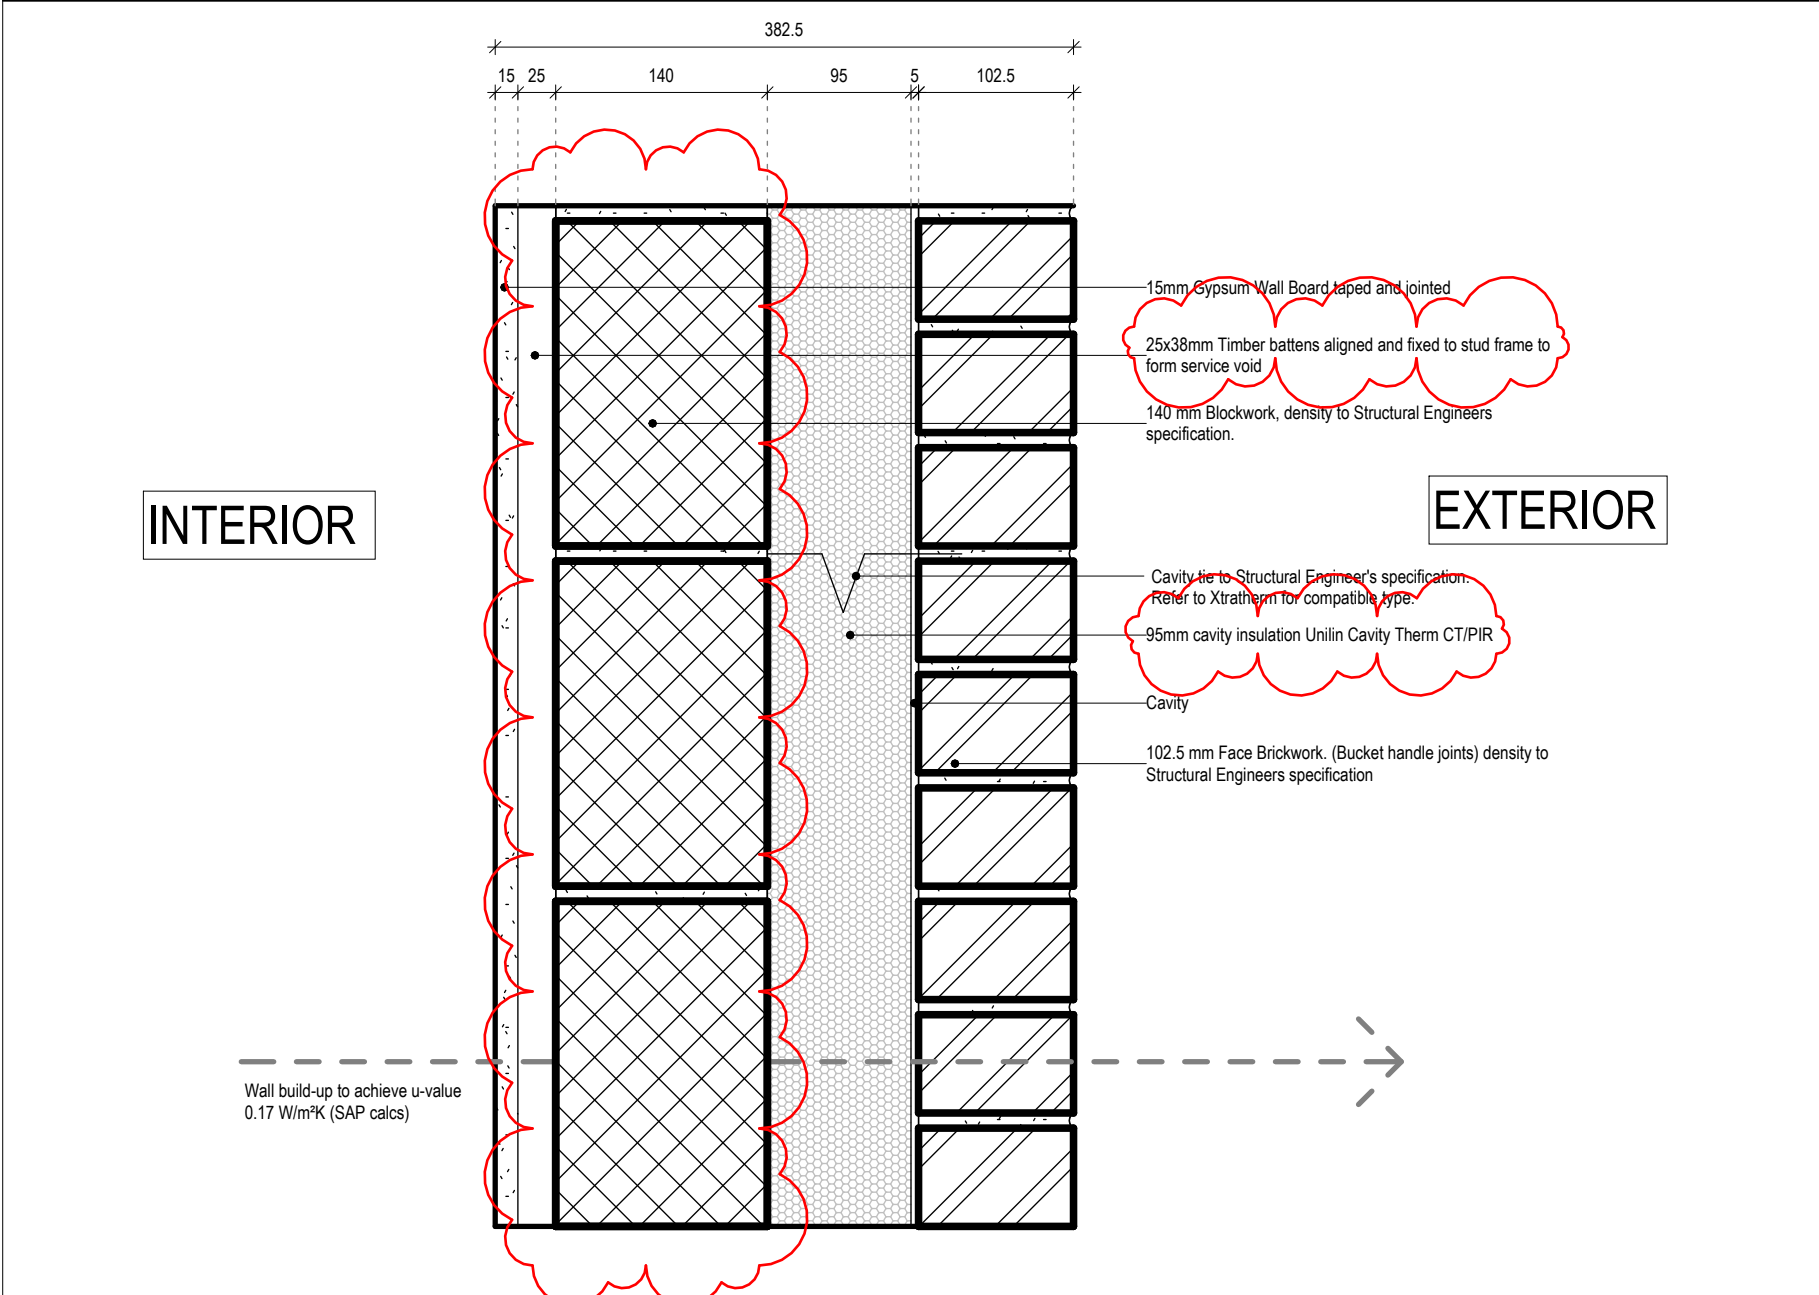

INTERIOR

EXTERIOR


HA28_382.5_Brickwork

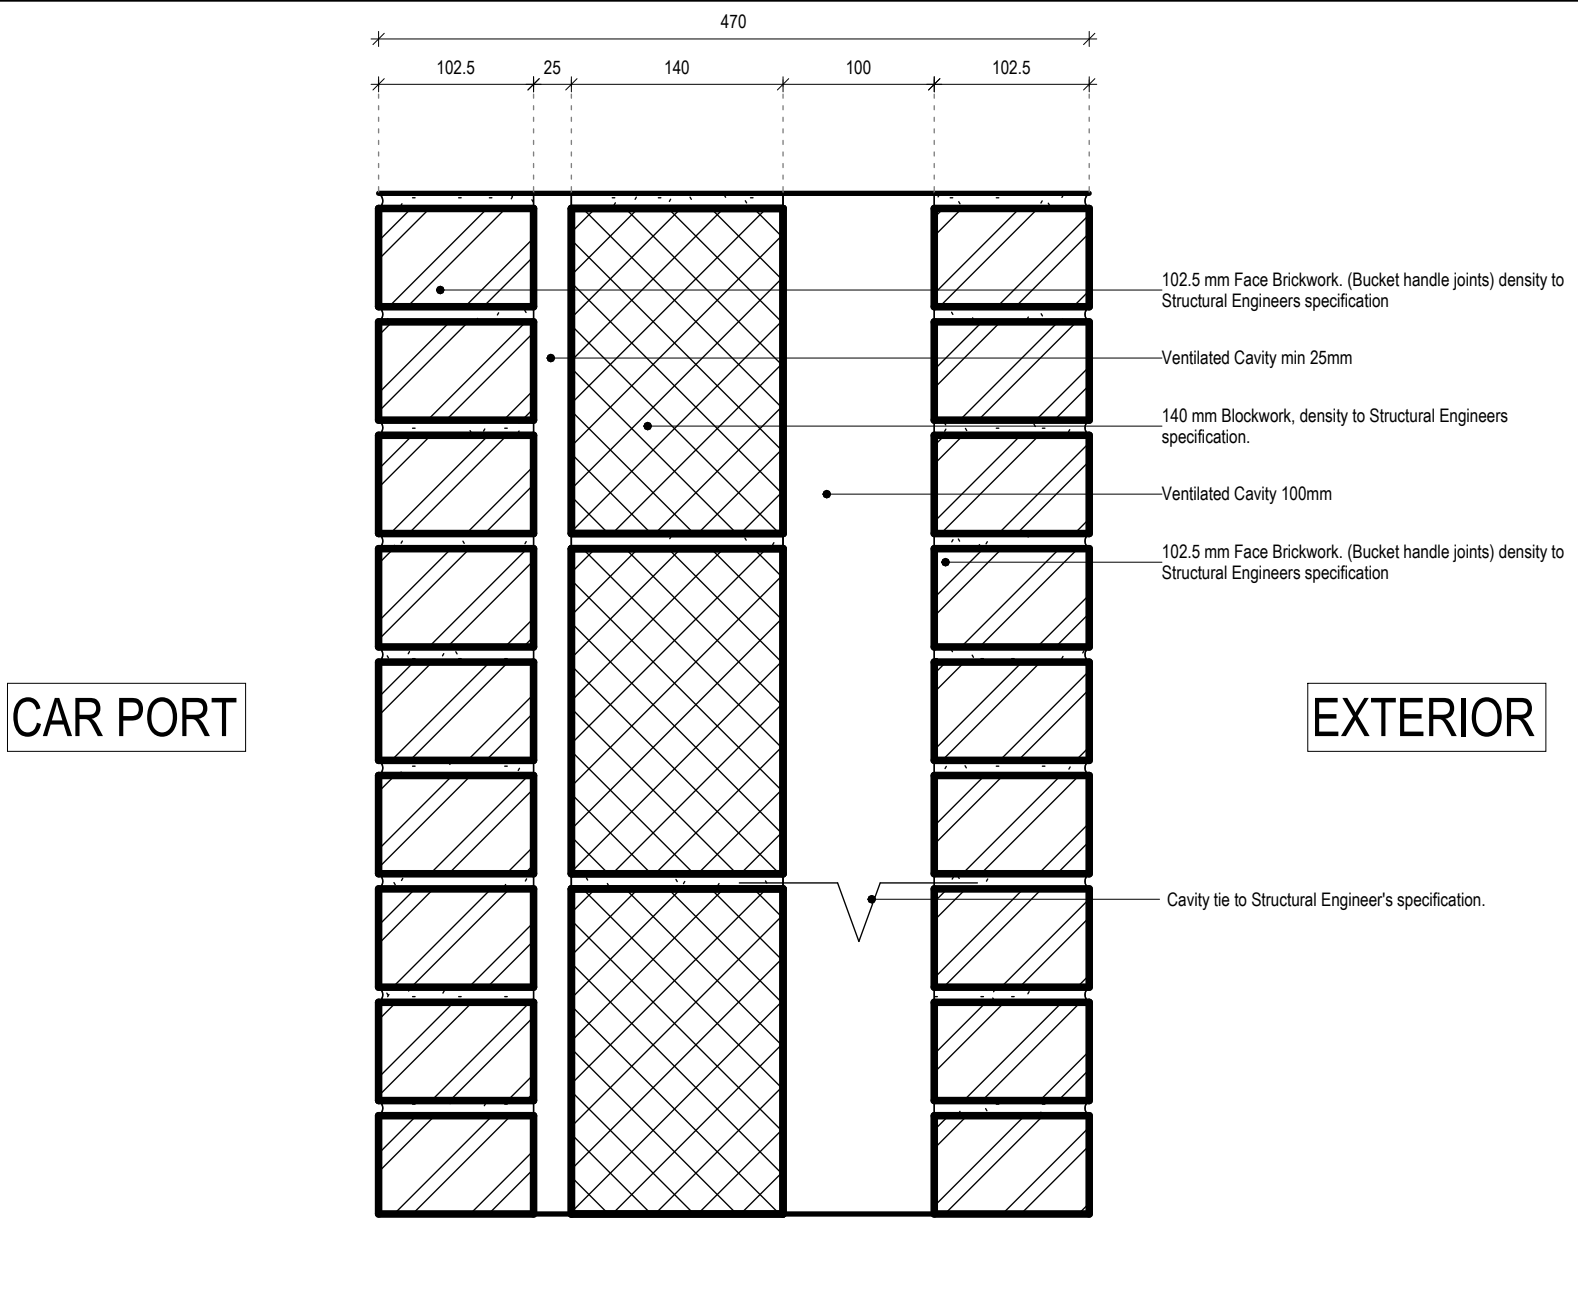

CAR PORT

EXTERIOR

HA29_470_Brickwork

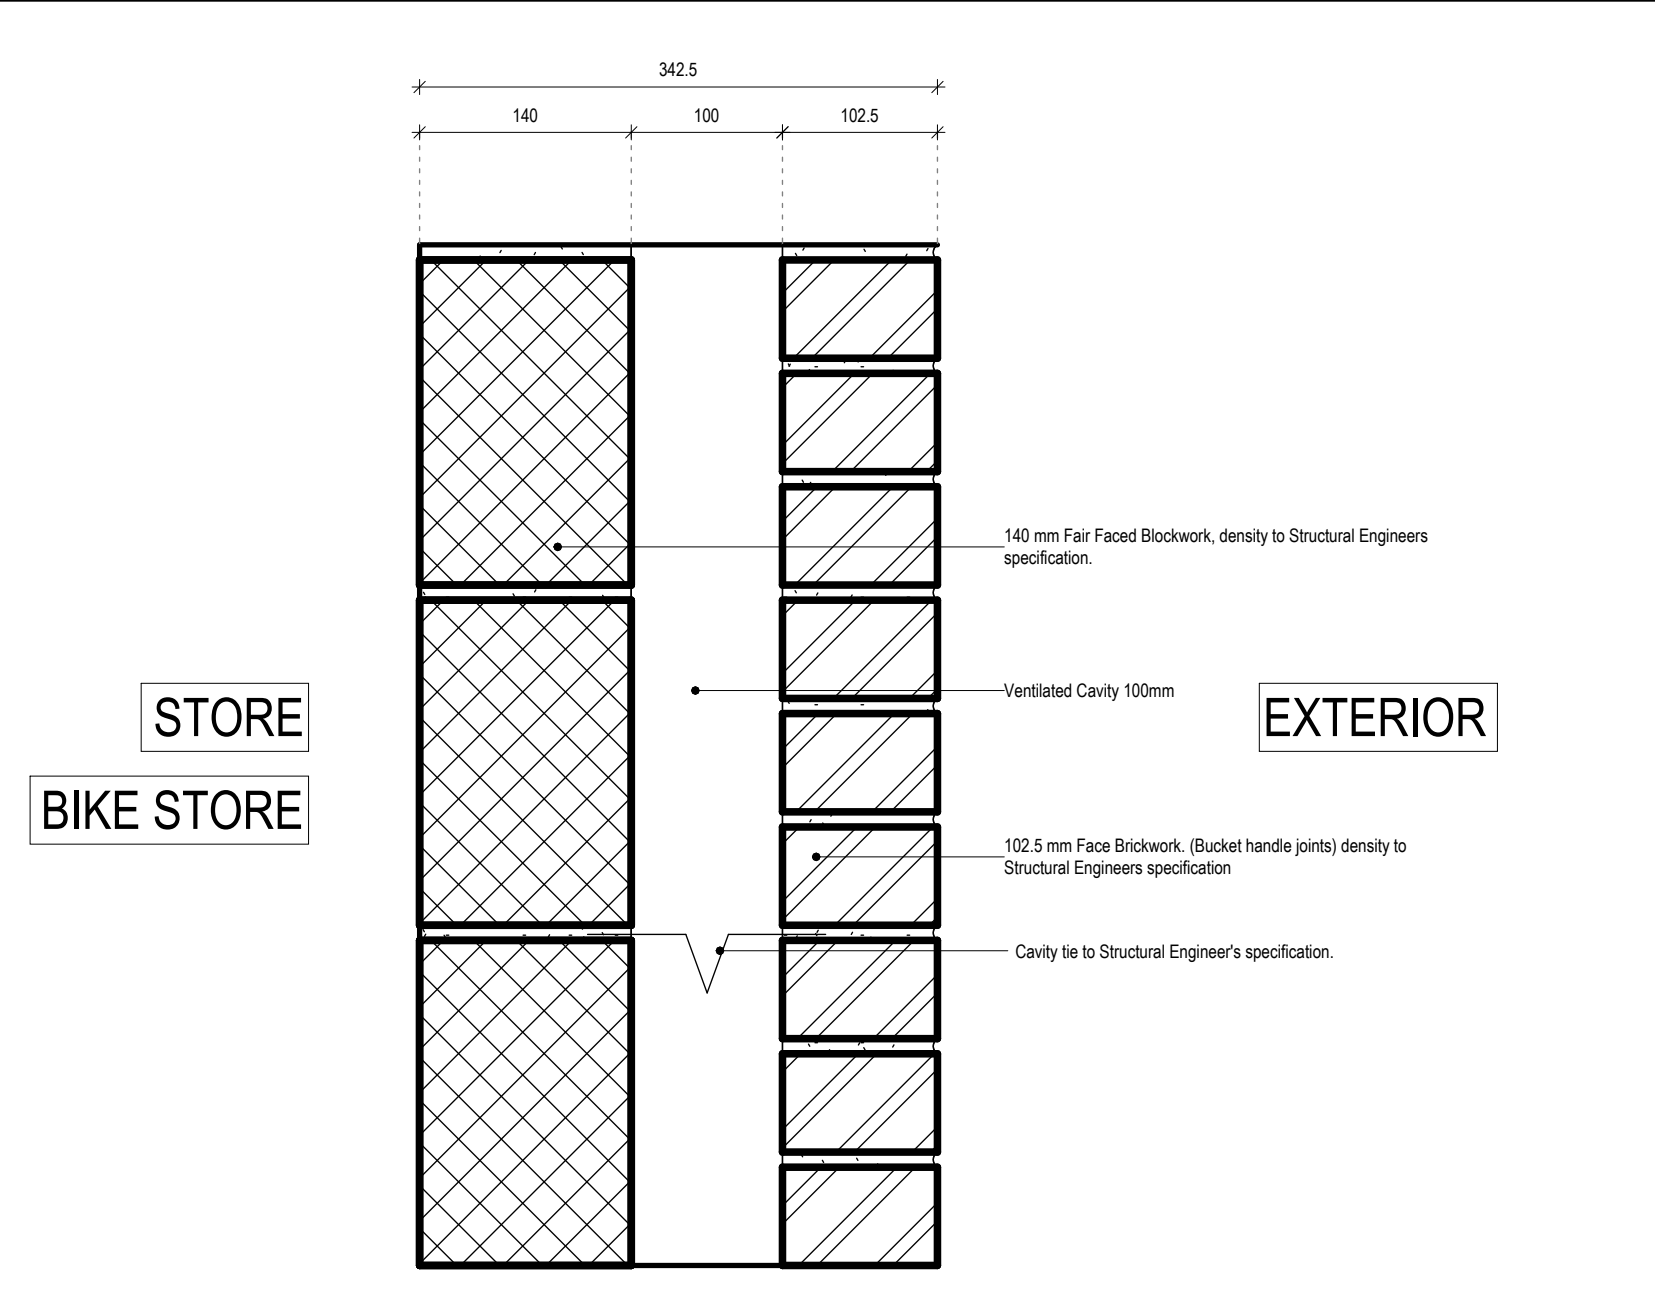

STORE

BIKE STORE

EXTERIOR

HA30_342.5_Brickwork

NOTES

Figured dimensions only are to be taken from this drawing. All dimensions are to be checked on site before any work is put in hand. If in doubt, seek confirmation.

This drawing must be read in conjunction with all other architects detail drawings, schedules and specifications.

All drawings are to be read in conjunction with relevant drawings from other consultants. In case of inconsistencies, seek confirmation.

This drawing must not be copied in whole or in part without the prior written permission of Axis Mason Ltd.

© Copyright Axis Mason Ltd

Rev	Description	Dwn	Ckd	Date
B1	DRAFT ISSUE	AM/CRSY	VM	16/07/2022
B2	ACOUSTICS	SG	VM	07/10/2022
T1	TENDER ISSUE	DA/SG/CP/AM/CW	VM	25/11/2022
T2	1.2 REVISED TENDER	DA/SG	VM	23/06/2023

12/07/23
PD REVIEWED & APPROVED

AXIS MASON 160 Borough High Street, London, SE1 1LB 0207 231 5558 WWW.AXISMAISON.COM
LONDON GLASGOW JERSEY GDANSK DUBLIN

Client: Eastleigh Borough Council

Project: Lower Acre, One Horton Heath

Drawing title: Construction Types_Houses_Walls
Sheet 3 of 7

Scale @ A1: 1 : 5 Date: JULY 2022
Project: AR Issue Status: TENDER

Job No: 4101 Drawing No: 7012 Revision: T2