




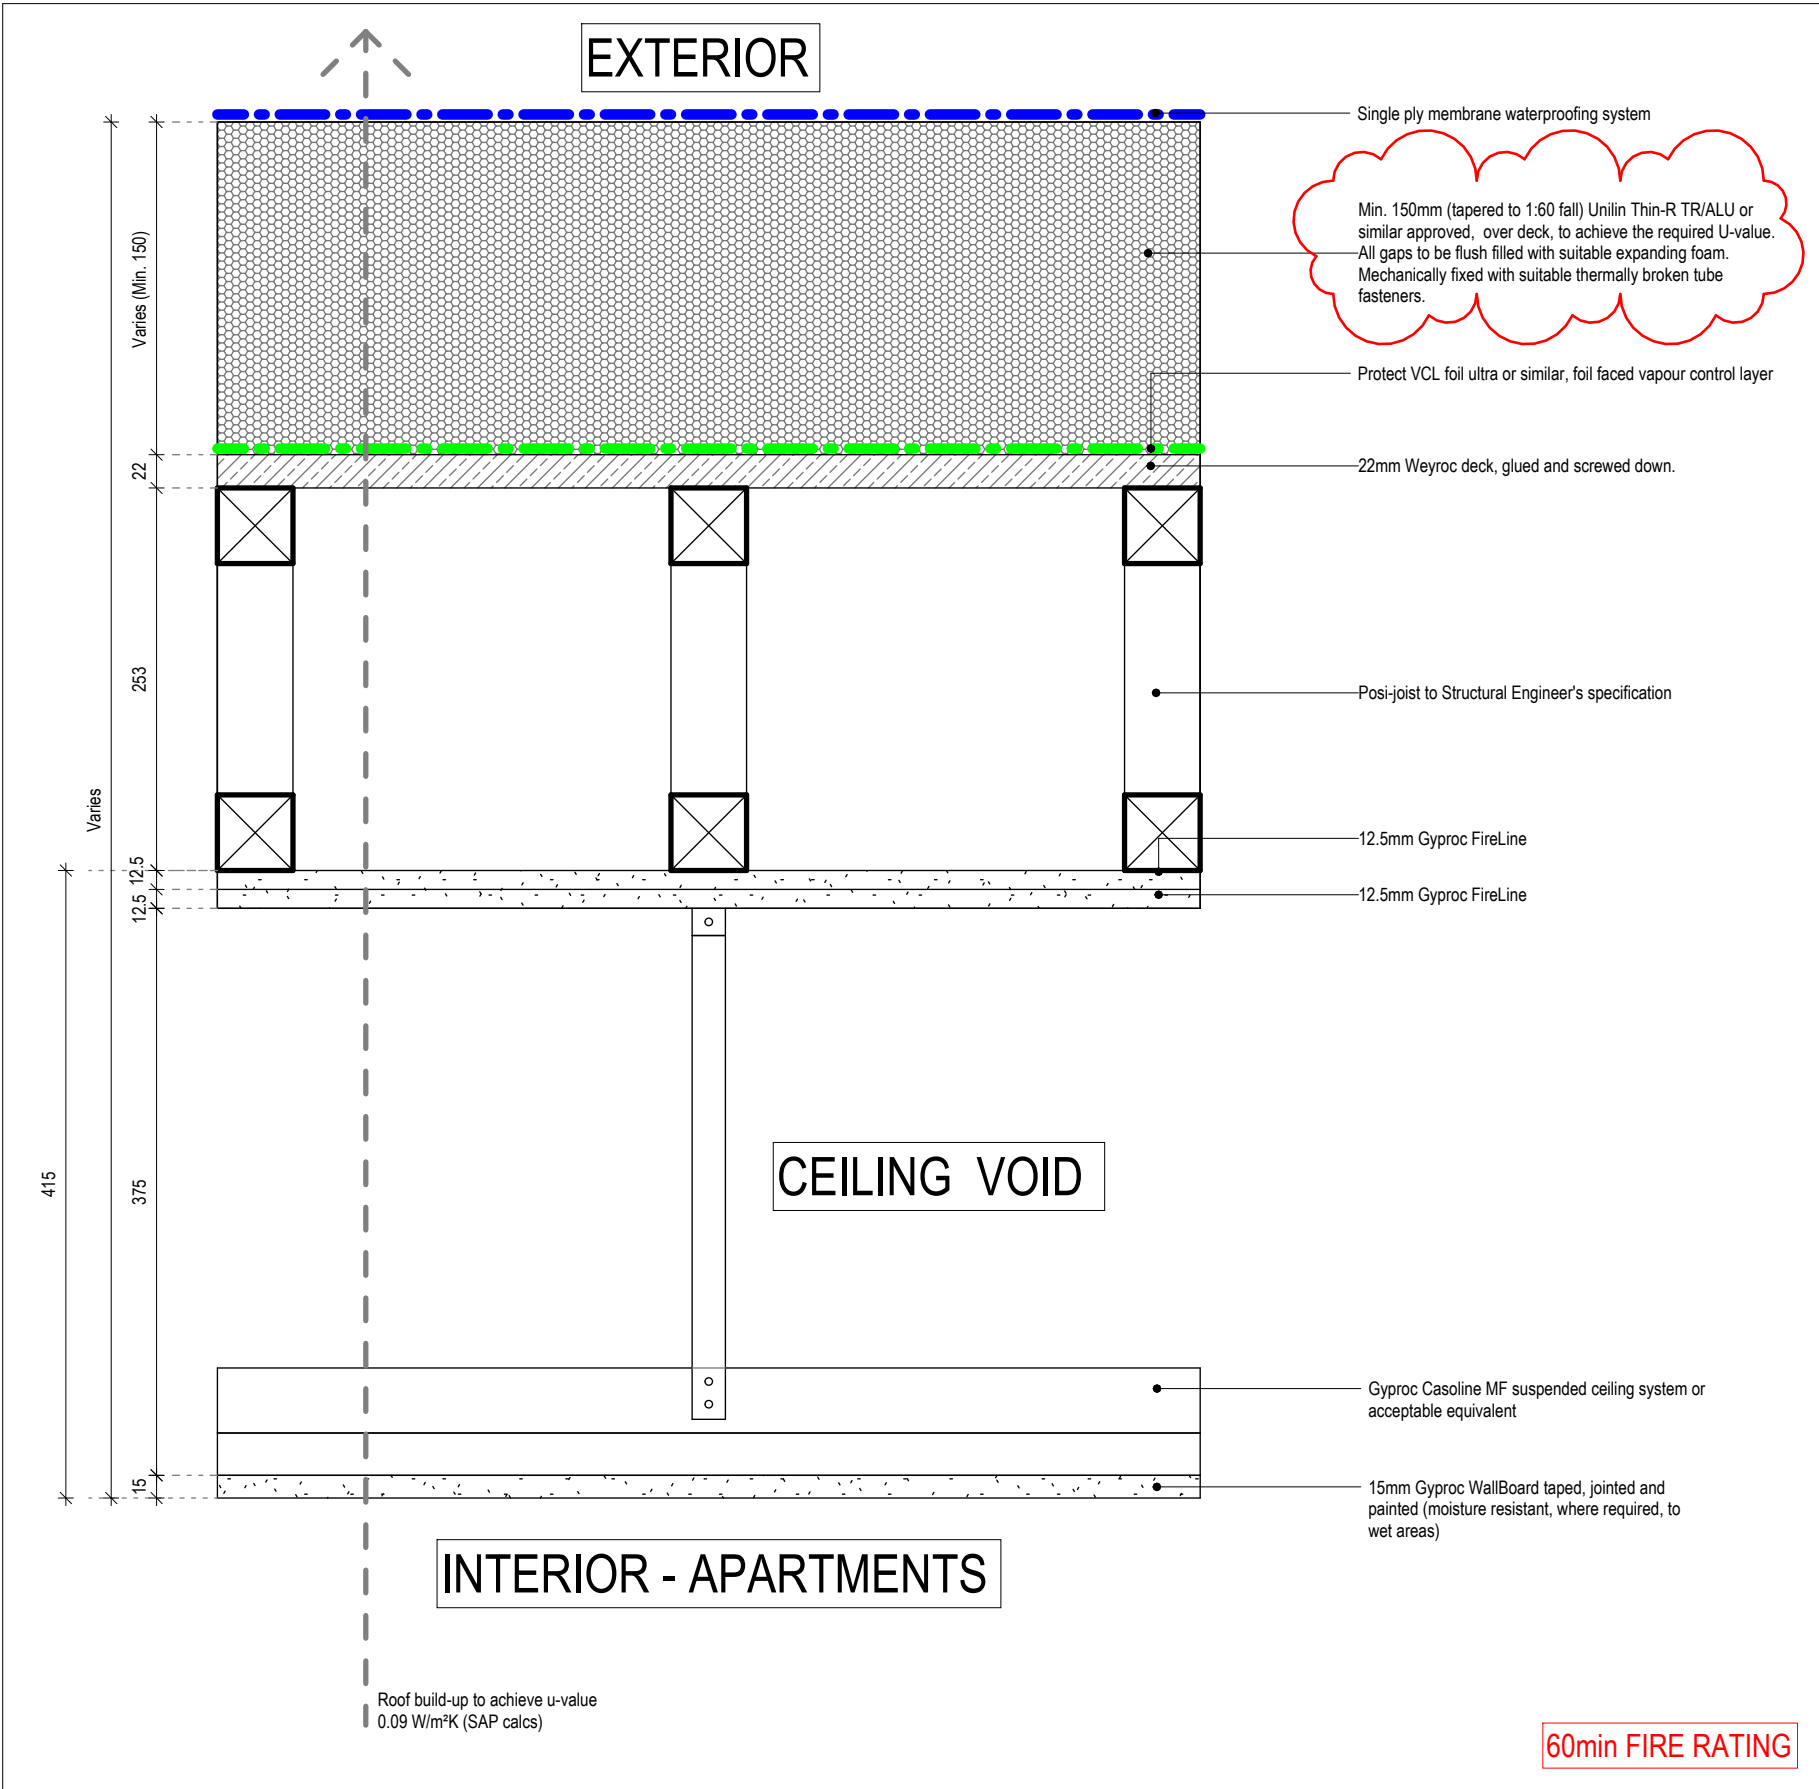


AR1_253_Pos Joist_Flat Roof

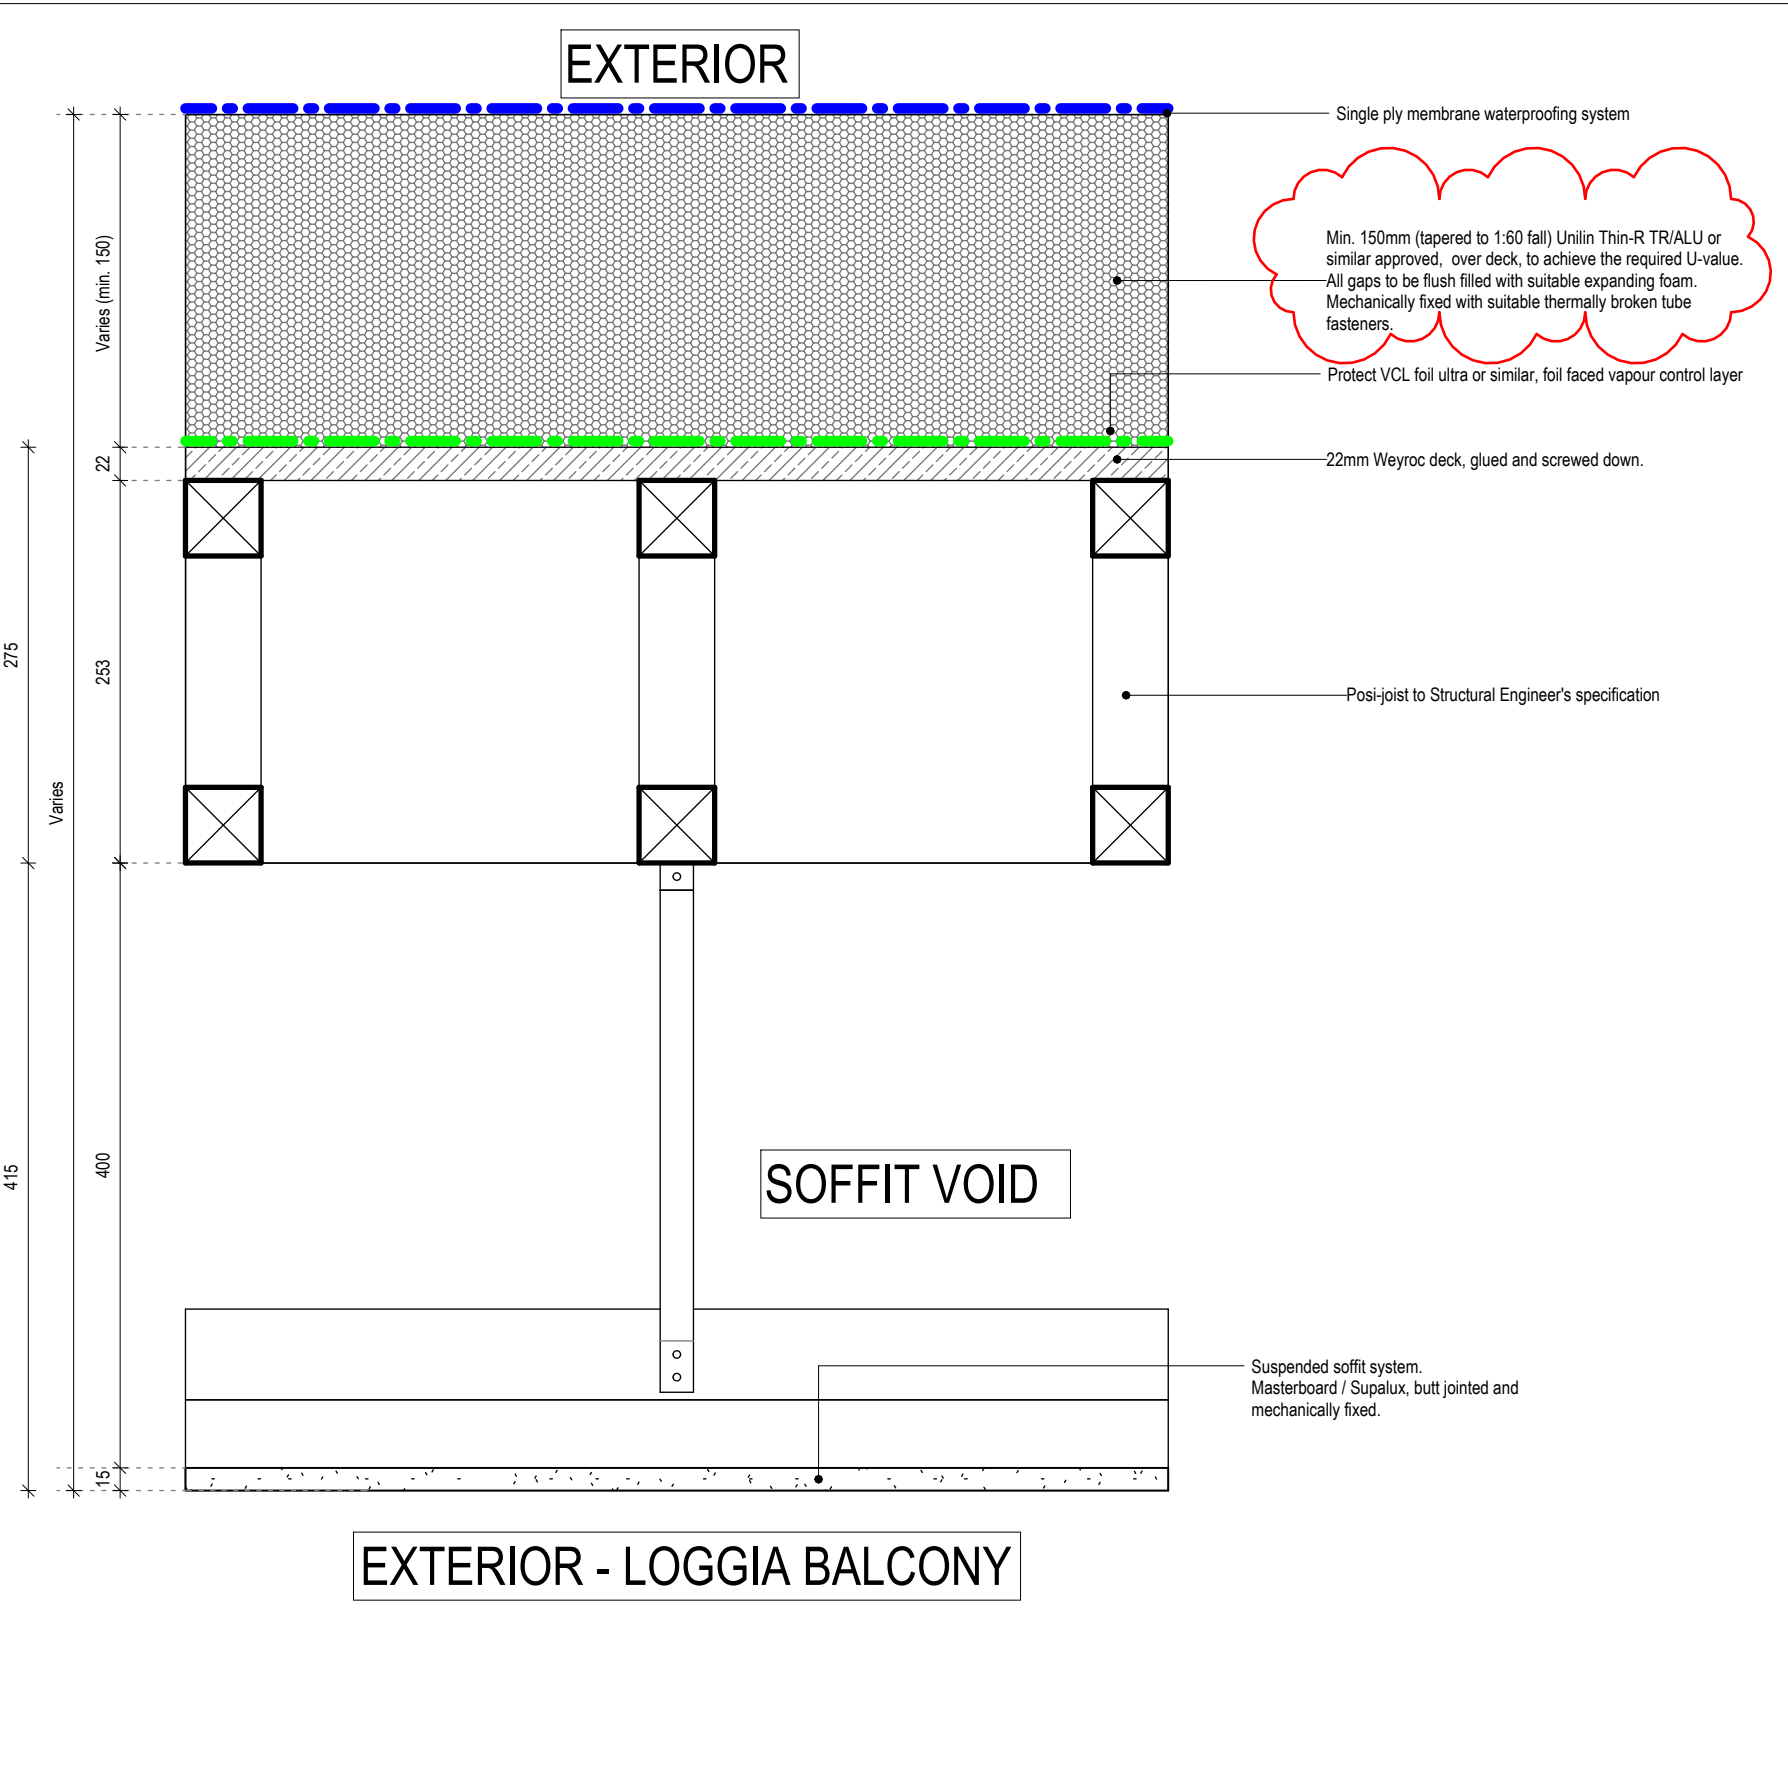


AR2_253_Pos Joist_Flat Roof

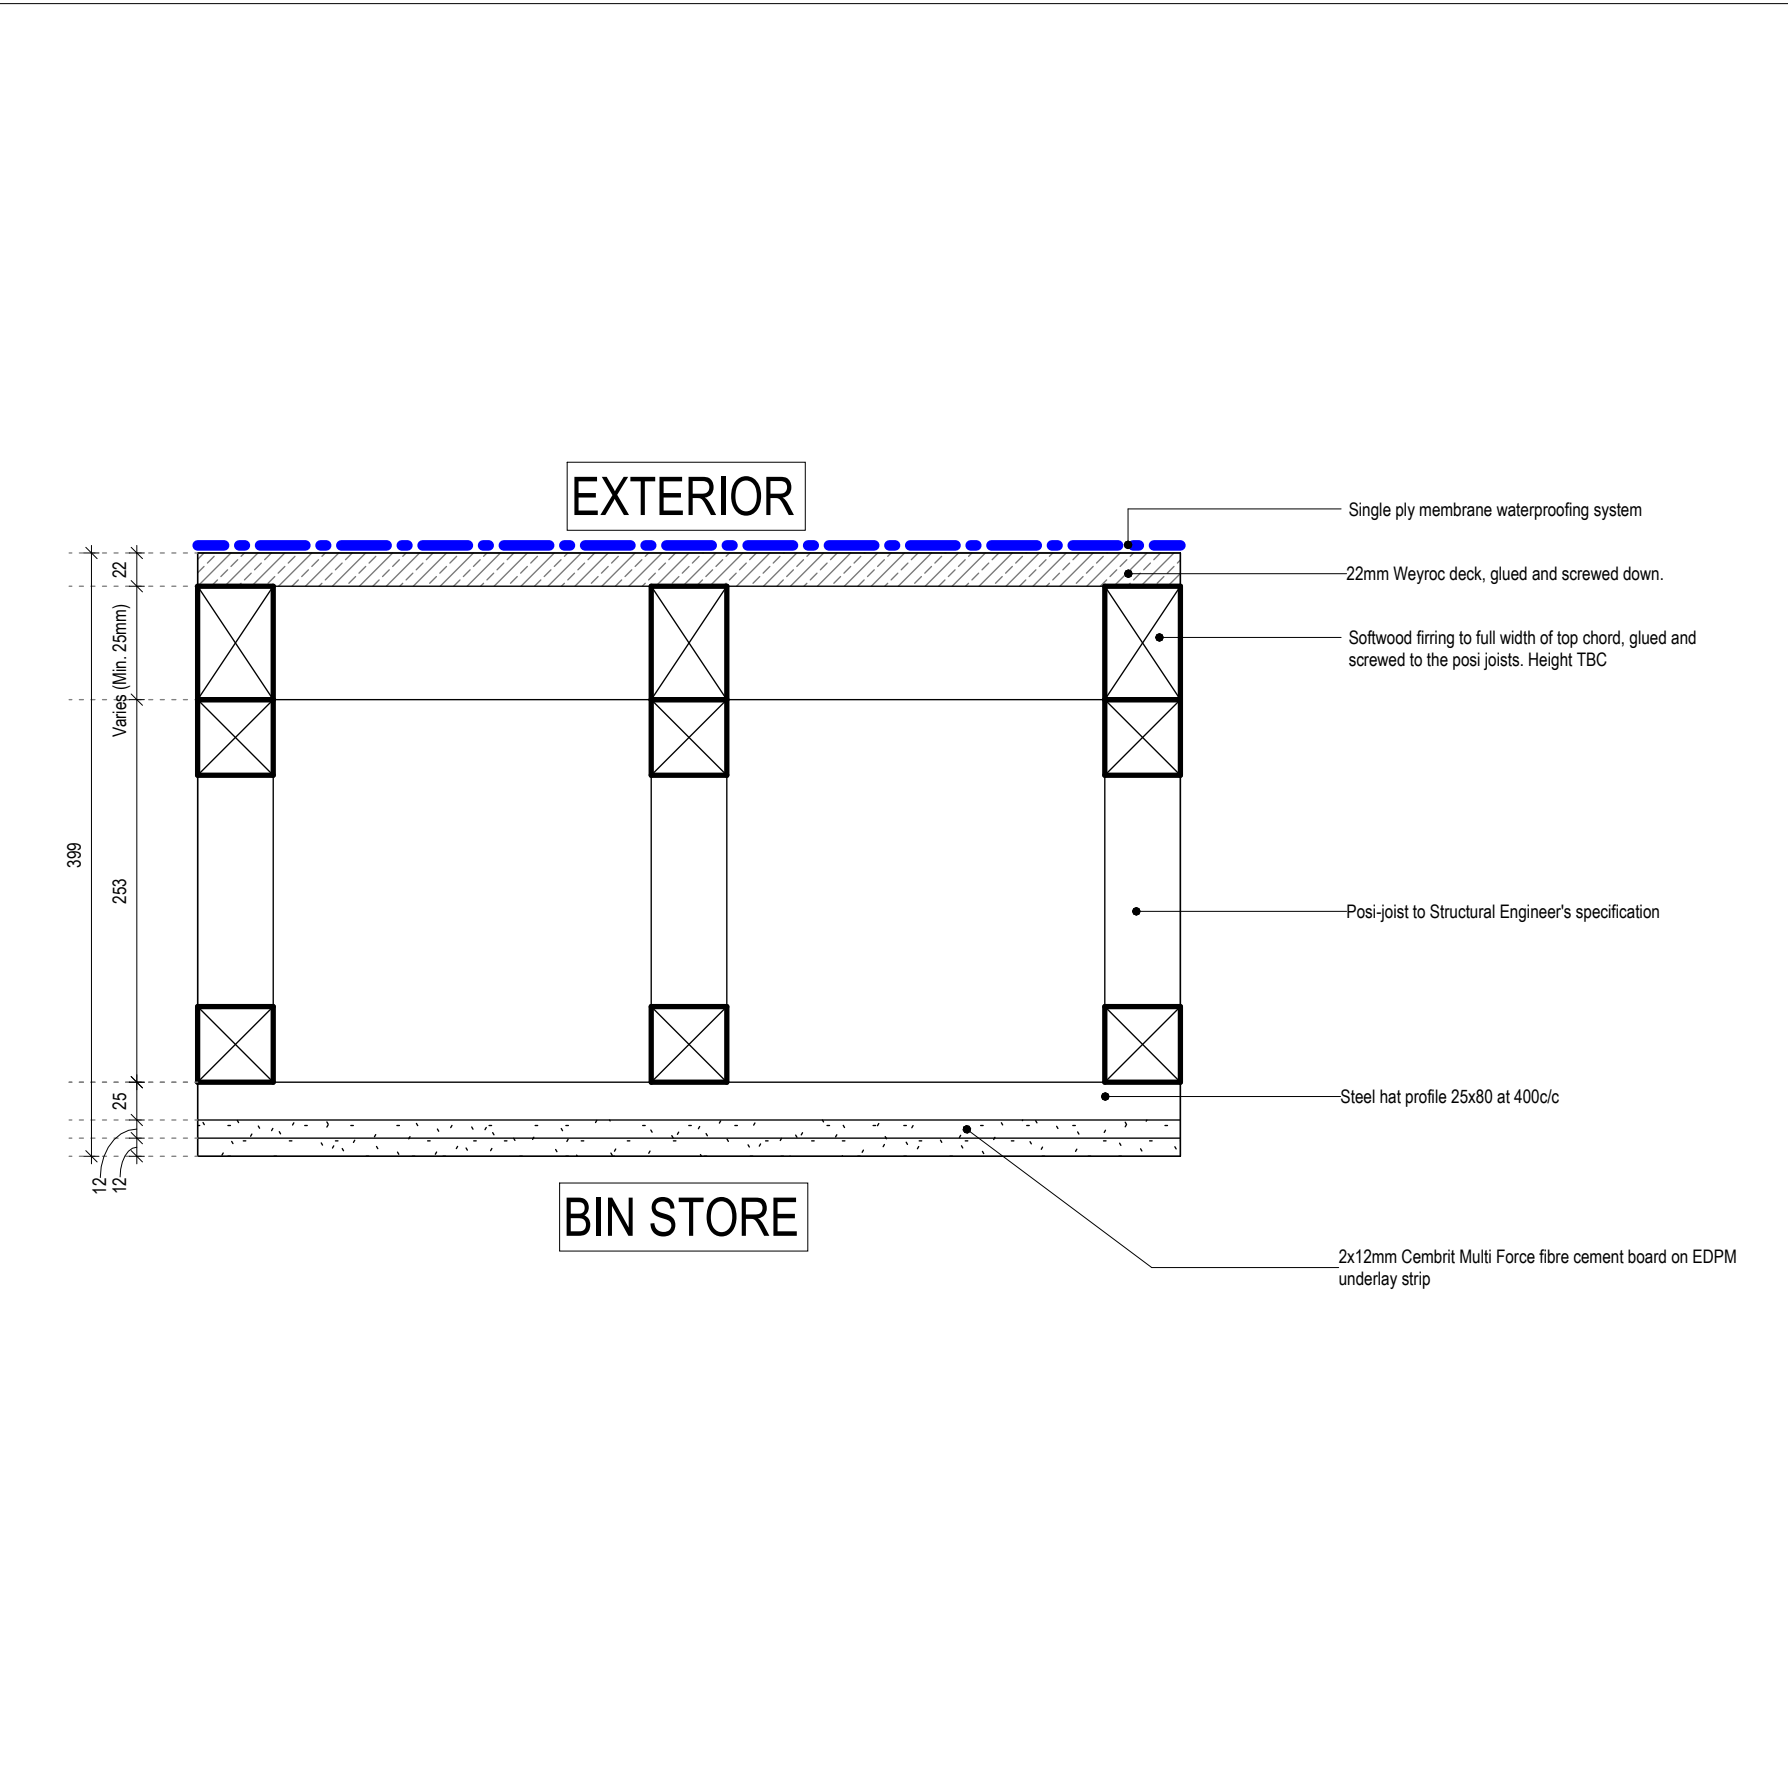


AR3_253_Pos Joist_Flat Roof

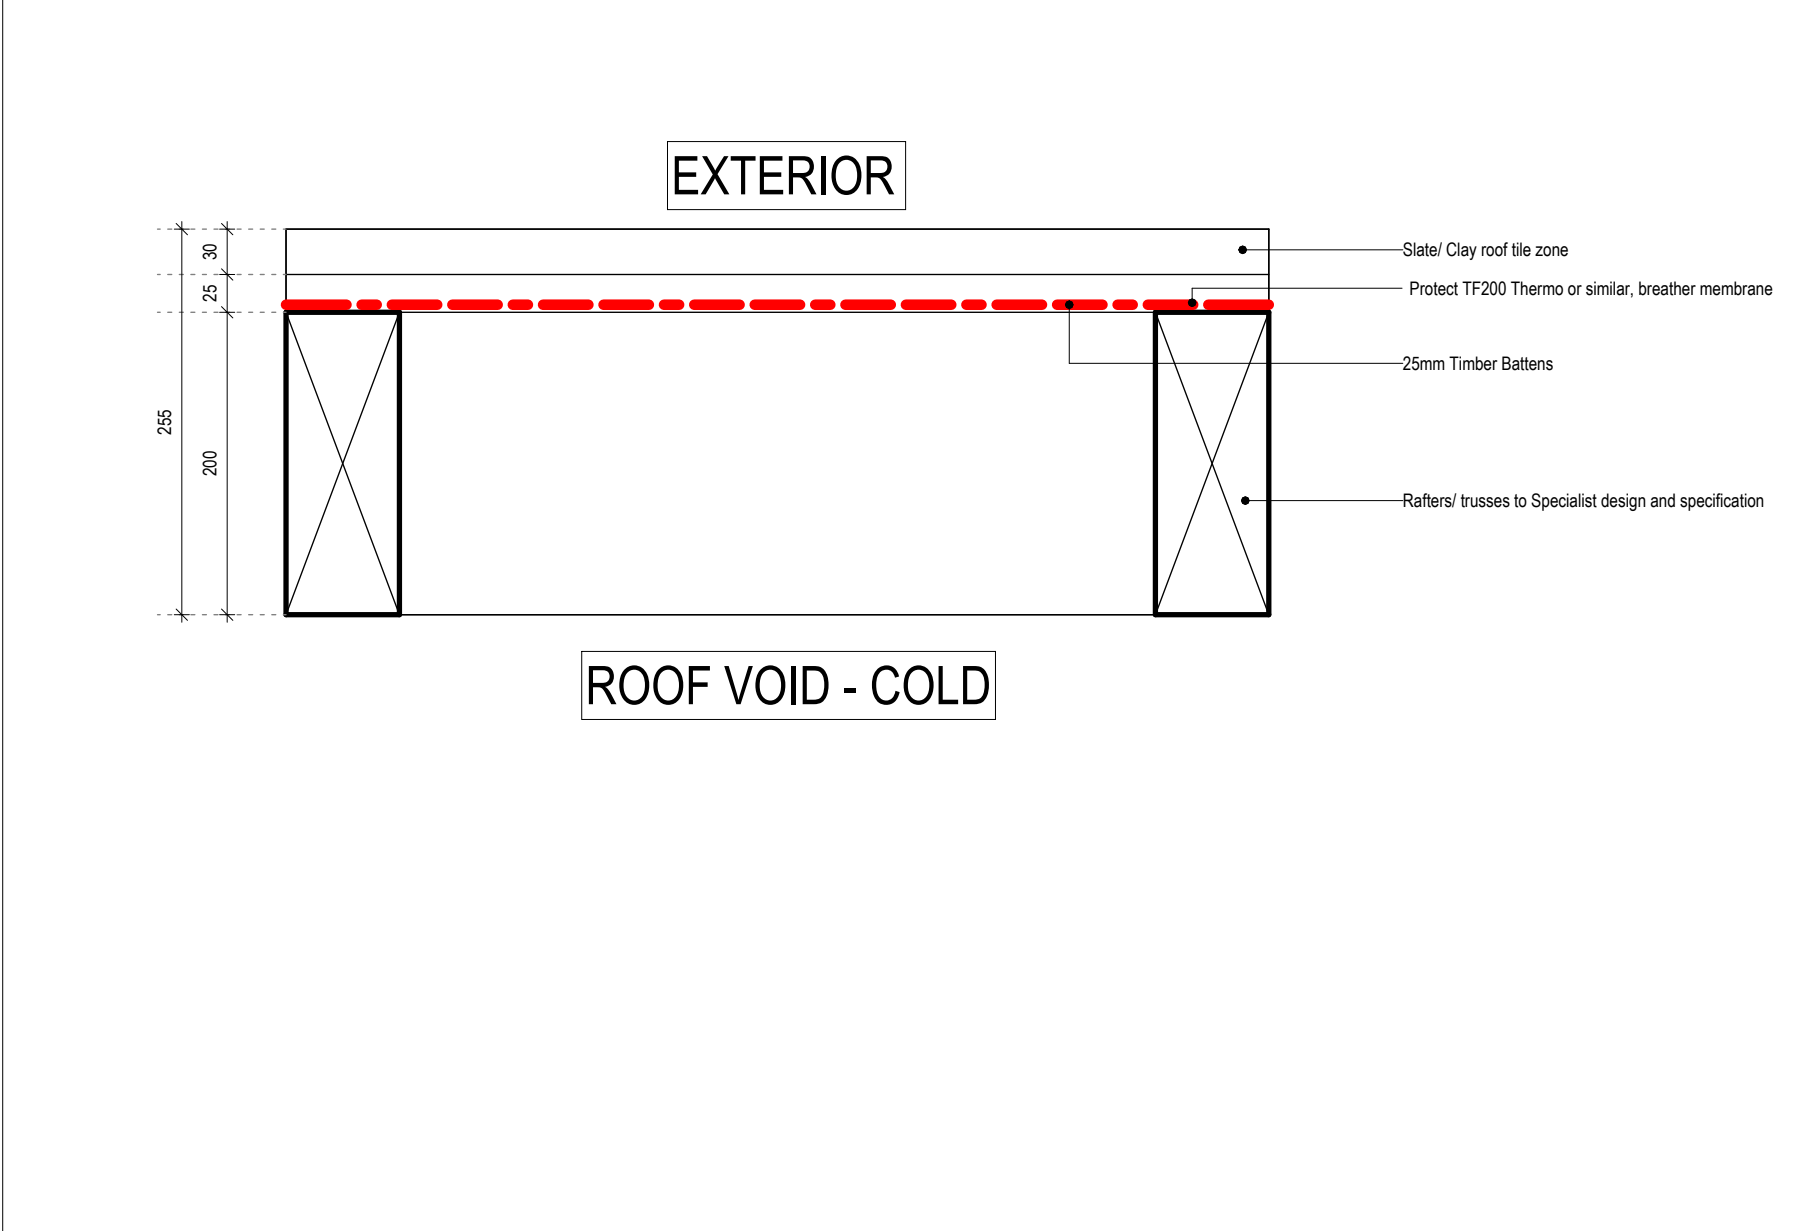


AR4_200_Timber Rafter_Pitched Roof

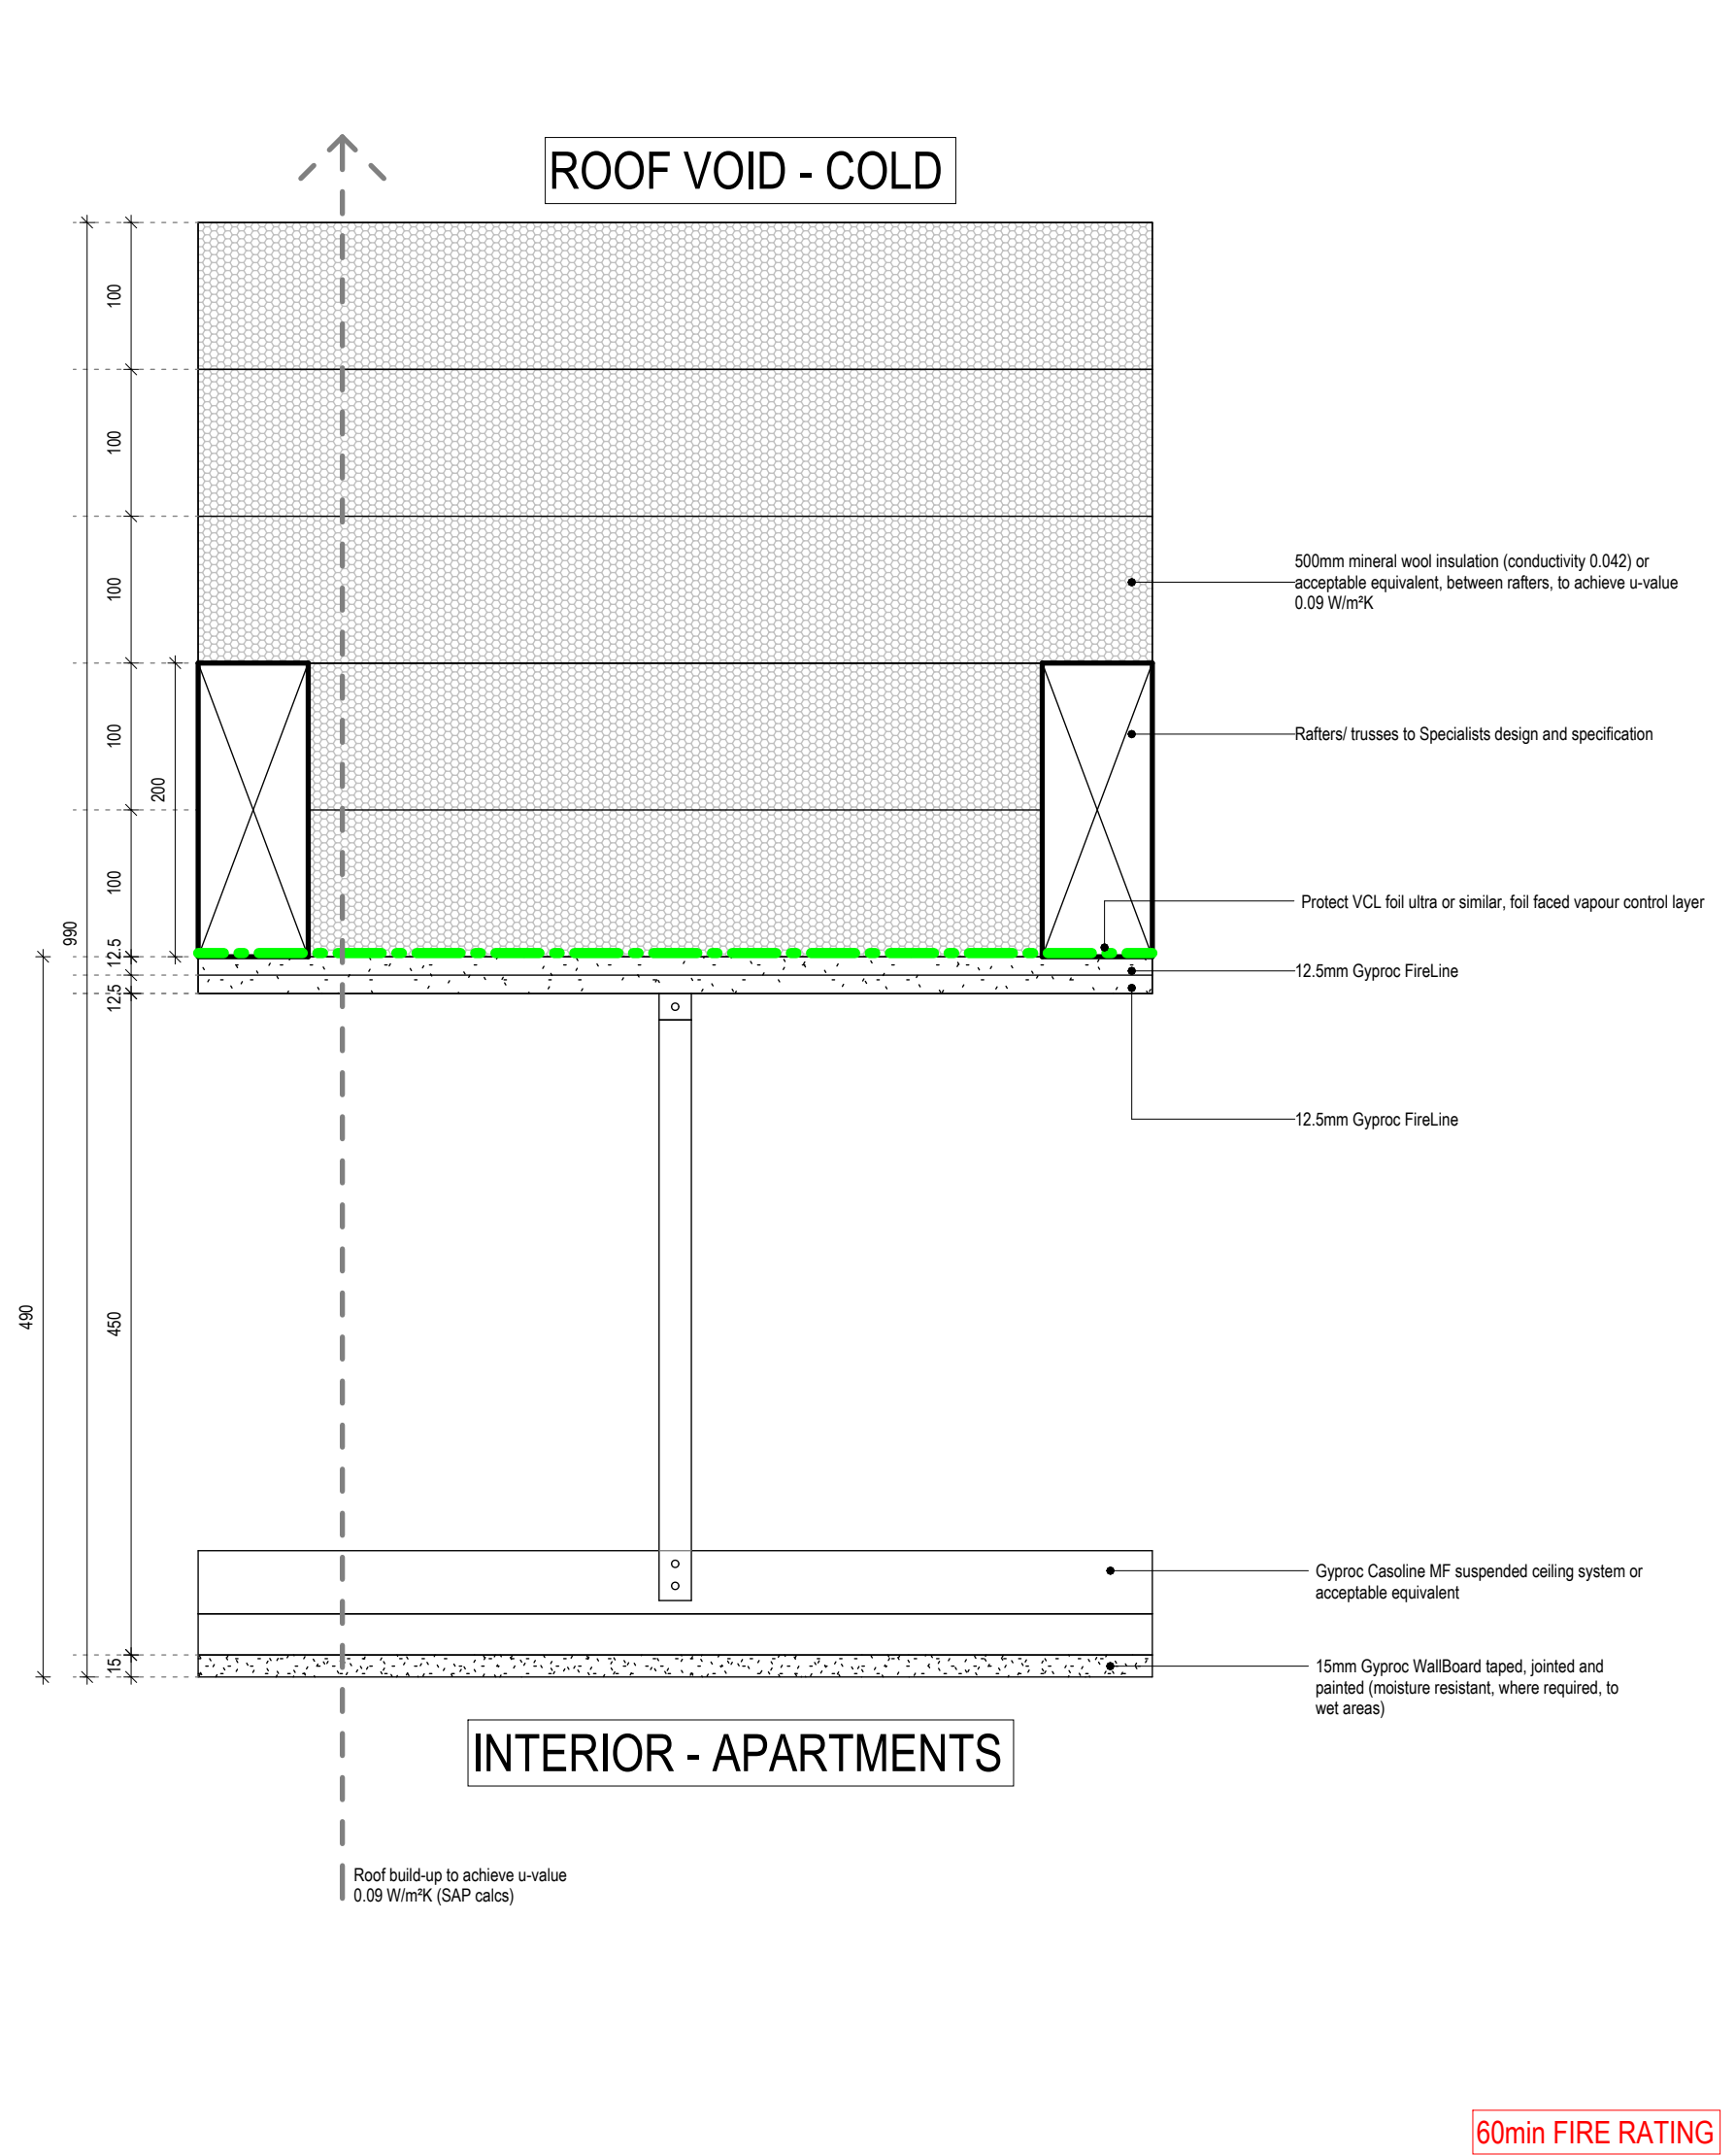

AR5_200_Timber Rafter

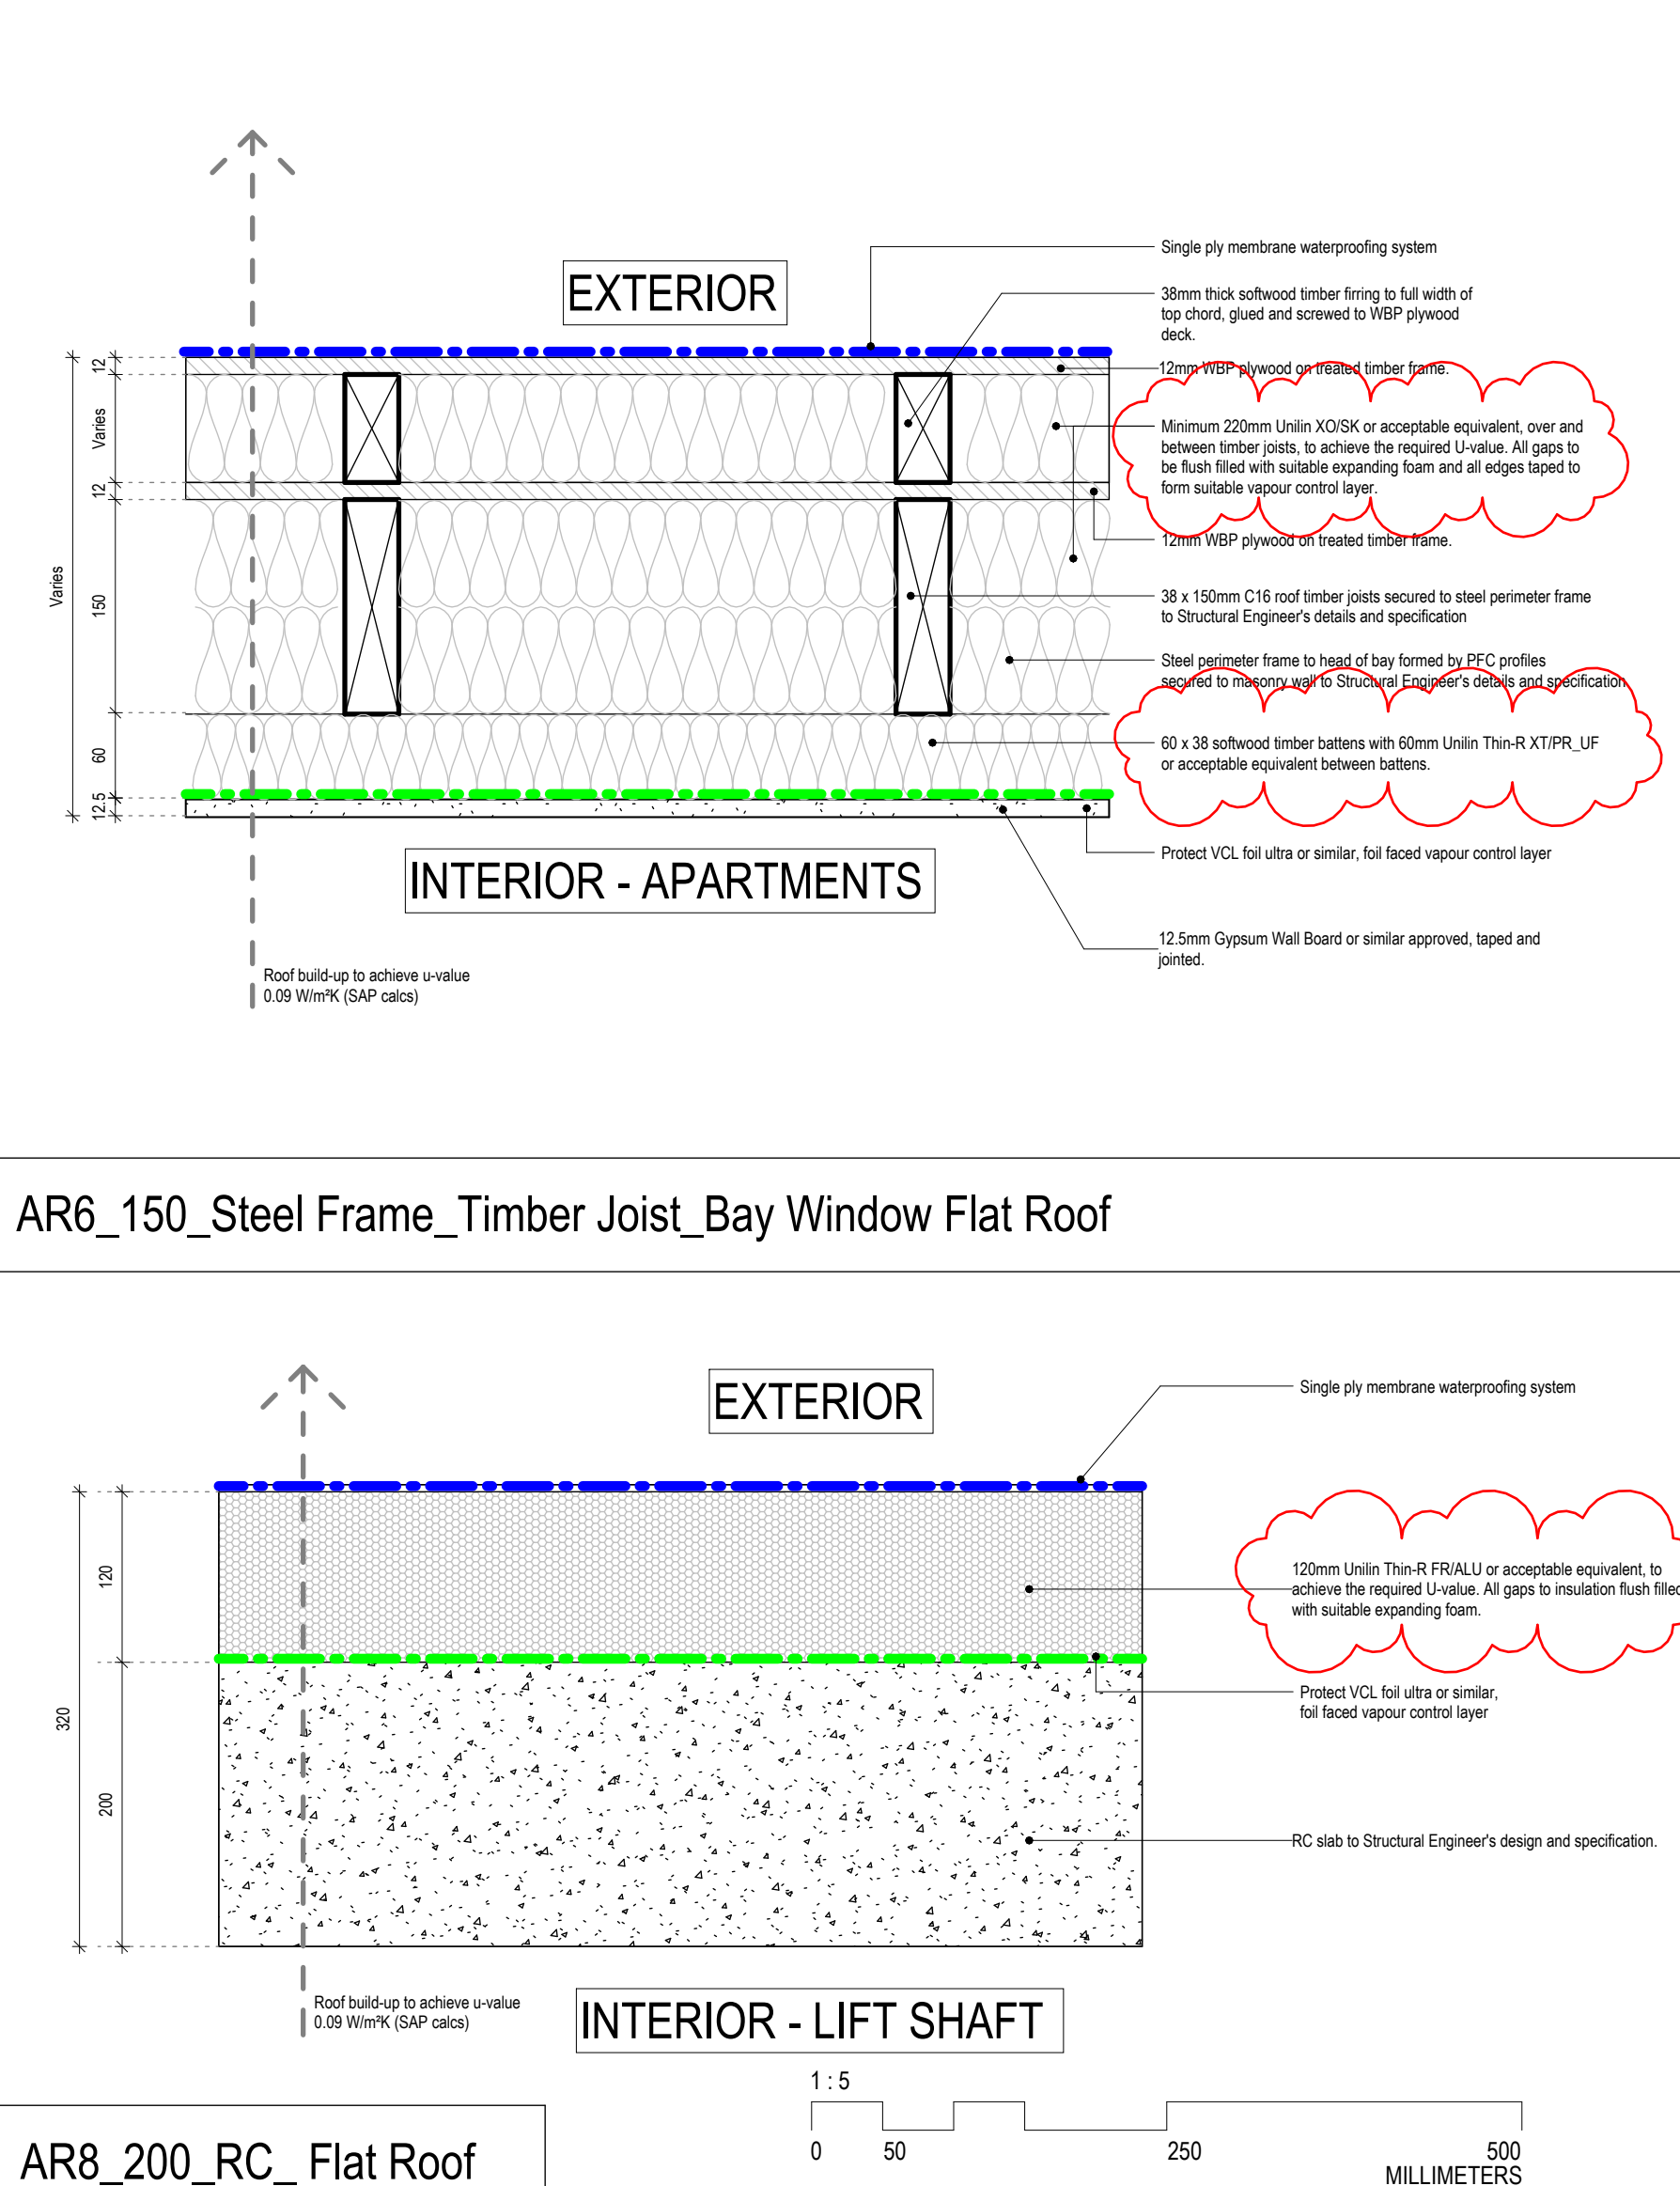

AR6_150_Steel Frame_Timber Joist_Bay Window Flat Roof

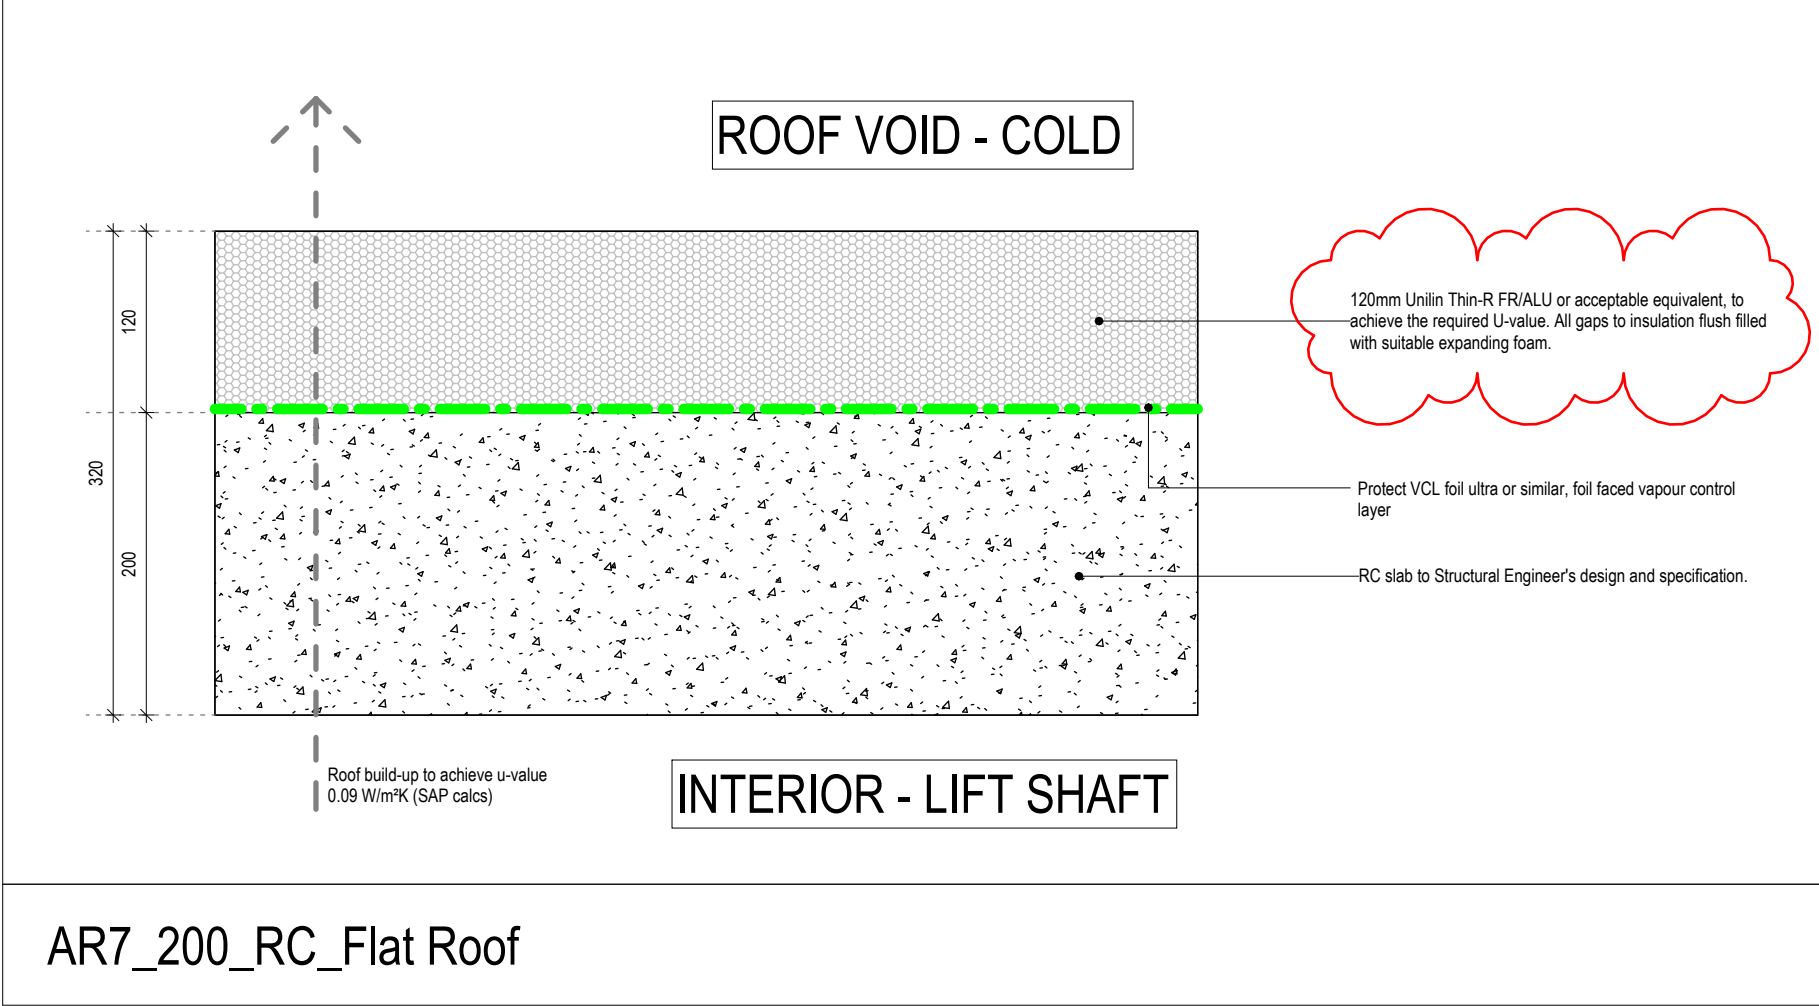

AR7_200_RC_Flat Roof

AR8_200_RC_Flat Roof

NOTES

Figured dimensions only are to be taken from this drawing. All dimensions are to be checked on site before any work is put in hand. If in doubt, seek confirmation.

This drawing must be read in conjunction with all other architects detail drawings, schedules and specifications.

All drawings are to be read in conjunction with relevant drawings from other consultants. In case of inconsistencies, seek confirmation.

This drawing must not be copied in whole or in part without the prior written permission of Axis Mason Ltd.

© Copyright Axis Mason Ltd

Rev	Description	Dwn	Ckd	Date
B1	SAP'S ISSUE	CPSGAM	AR	23/08/2022
T1	TENDER ISSUE	MMYS	AR	10/01/2023
T2	TENDER 1.2 REVISED	VMYS	AR	22/06/2022

NOTES

DRAWINGS TO BE READ IN CONJUNCTION WITH:

- 1400 SERIES APARTMENT BLOCK PLANS
- 3060 SERIES APARTMENT TYPES
- 4260 SERIES BATHROOM TYPES
- 5460 SERIES CORE PLANS & SECTIONS
- 6200 SERIES APARTMENT BLOCK ELEVATIONS
- 5460 SERIES APARTMENT SECTIONS
- 7220 APARTMENT DETAILS
- 5660 APARTMENT FINISHES SCHEDULE
- NBS SPECIFICATION

GYPROC MOISTURE RESISTANT BOARD, OR SIMILAR APPROVED, TO BE USED IN ALL WET AREAS. INSTALLED TO MANUFACTURERS GUIDELINES.

AXIS MASON

160 Borough High Street,
London, SE1 1LB
0207 231 5558 WWW.AXISMASON.COM

LONDON GLASGOW JERSEY GDANSK DURBAN

Client: Eastleigh Borough Council

Project: Lower Acre, One Horton Heath

Drawing title: Construction Types_Apartments_Roofs

Sheet 1 of 2

Scale @ A1	As indicated	Date:	AUGUST 2022
Project Co-ordinator:	AR	Issue Status:	TENDER

Job. No:	Drawing No:	Revision:
4101	AXM - ZZ - ZZ - DR - A - 7090	T2