

2.

Entrance to Willow Bee, Allington Lane, West End (F/23/95507)

Robert Tutton

Tue 18/07/2023 14:53

To: Rachael.Morris@Eastleigh.Gov.UK <Rachael.Morris@Eastleigh.Gov.UK>

[REDACTED]

Dear Rachael Morris

Thank you for your enquiry.

We are pleased to present copies of two photographs that Daniel Bowers sent to us on 8th June, prior to our receipt of formal instructions.

We were not previously familiar with the site's circumstances, so we cannot assist you further in that regard.

The gateway now in place is a marked environmental enhancement that is consistent with the character of others in the vicinity.

Kind regards,

Robert Tutton

Director

23 Romsey Avenue, Fareham, Hampshire, PO16 9TR

T: 01329 825985 E:

W:


[REDACTED]

Sent: 08 June 2023 09:32

To: roberttutton@msn.com <roberttutton@msn.com>

Subject: Daniel bowers



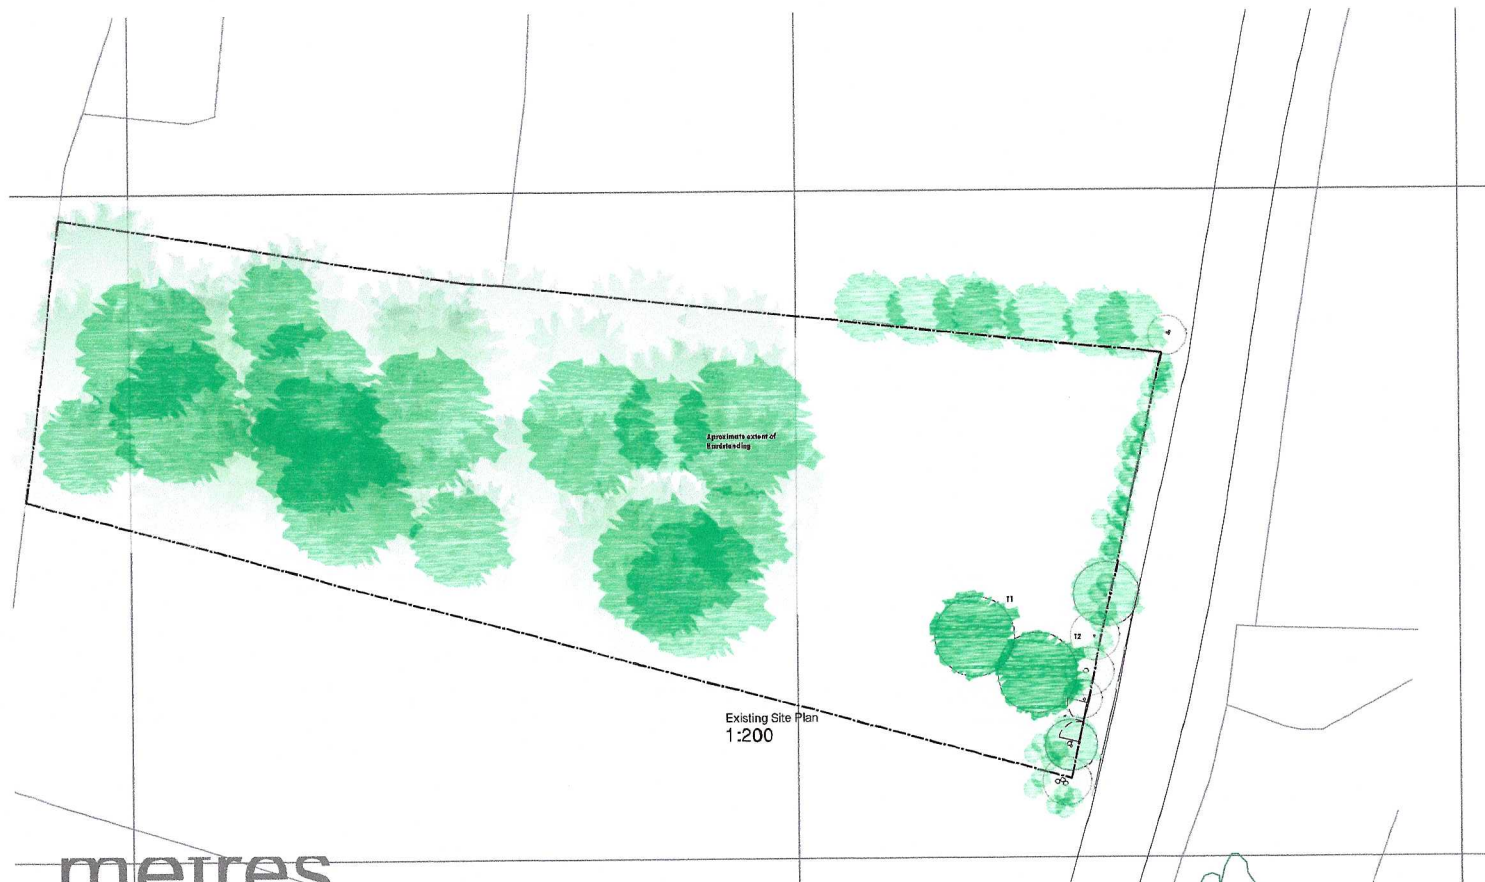

metres



Street Scene
1:100

Solent Design Ltd
5 The Old Railway
Spring Garden Lane
Gosport
PO12 1TQ

tel: 02392 580745 mob: 07771 515742 e-mail: info@solentdesign.com



PROJECT DESCRIPTION:
Willow Bee
DRAWING TITLE:
Gates Pre Existing

ADDRESS:
willow Bee
Allington lane
Southampton
SO30 3HQ

CLIENT:
Mr D Bowers

PROJECT DATE:
June 2023

DRAWING NO:
SD-2331-03 A

SCALE:
1:100
1:200
1:1250

DRAWING STATUS: Issued for Comment

