



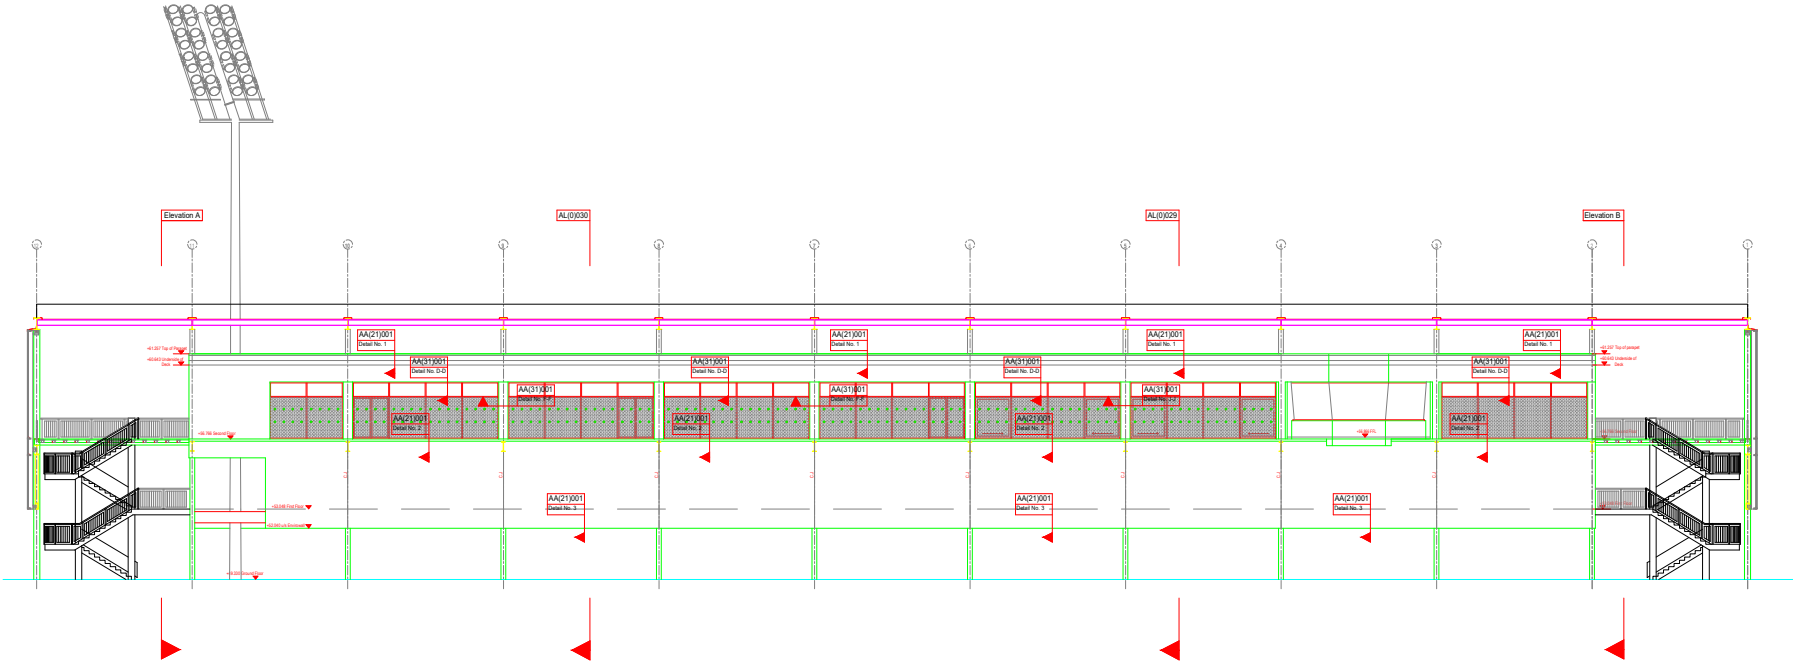

Existing Rear (North)  
Elevation From Grid line B

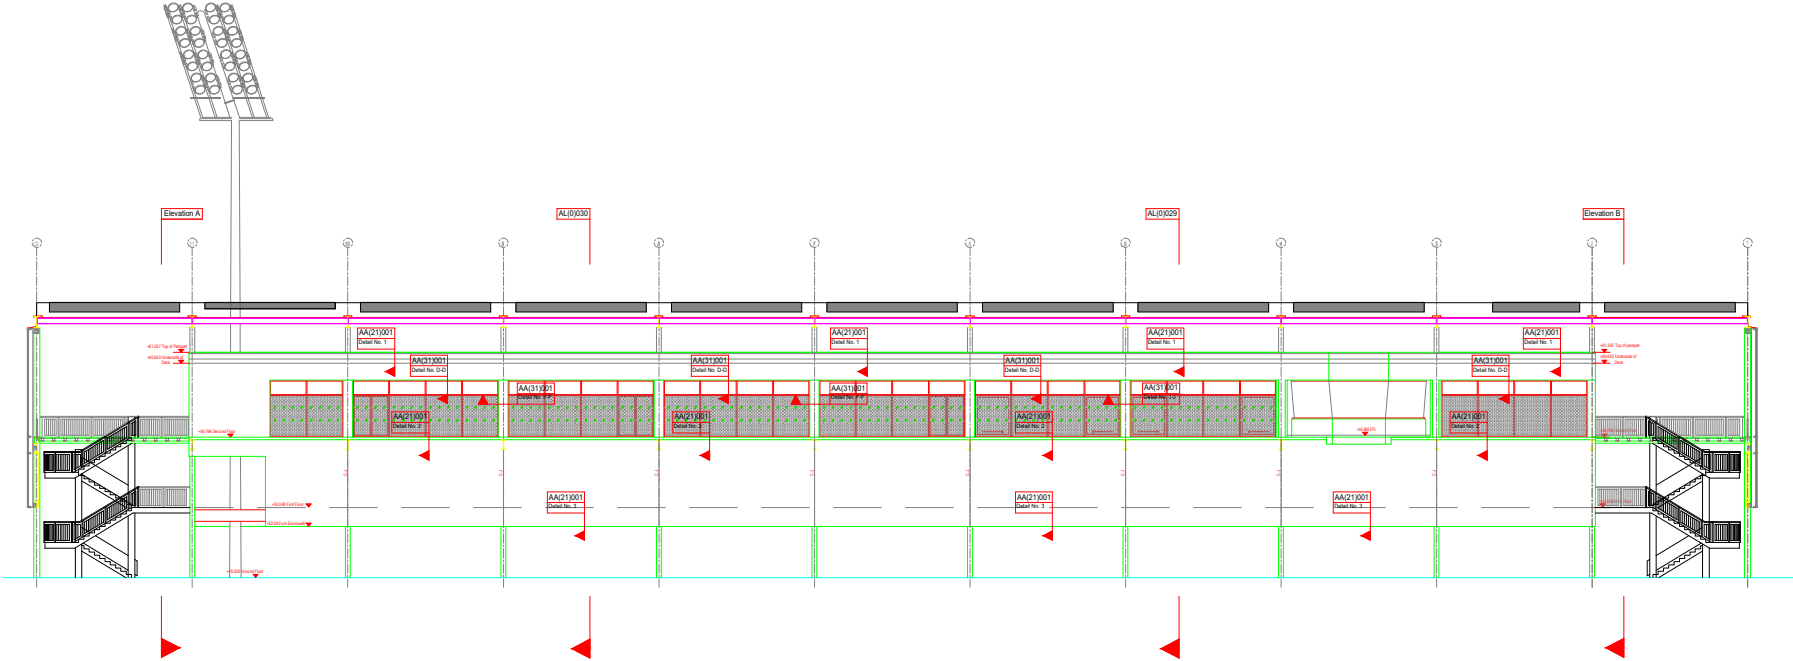

Proposed Rear (North)  
Elevation From Grid line B

Scan our QR code to register your system on the C3 Hub for access to all your Operations & Maintenance information and to redeem your 10% service discount code!



|                                                   |              |            |
|---------------------------------------------------|--------------|------------|
| Drawing N°                                        | PV-3bb       | REV P01    |
| TITLE:<br>West Stand Existing/Proposed Elevations |              |            |
| Client:                                           | Utilita      |            |
| Project:                                          | Utilita Bowl |            |
| Address:                                          | SO30 3XH     |            |
| SCALE BAR (m)                                     | DRAWN        | CHK'D      |
| 1:100 @A1                                         | SE           | IR         |
|                                                   |              | DATE       |
|                                                   |              | 14/03/2024 |

