




0m 20m 40m 60m 80m 100m
Scale 1: 1250 A3

Scan our QR code to register your system on the C3 Hub for access to all your Operations & Maintenance information and to redeem your 10% service discount code!

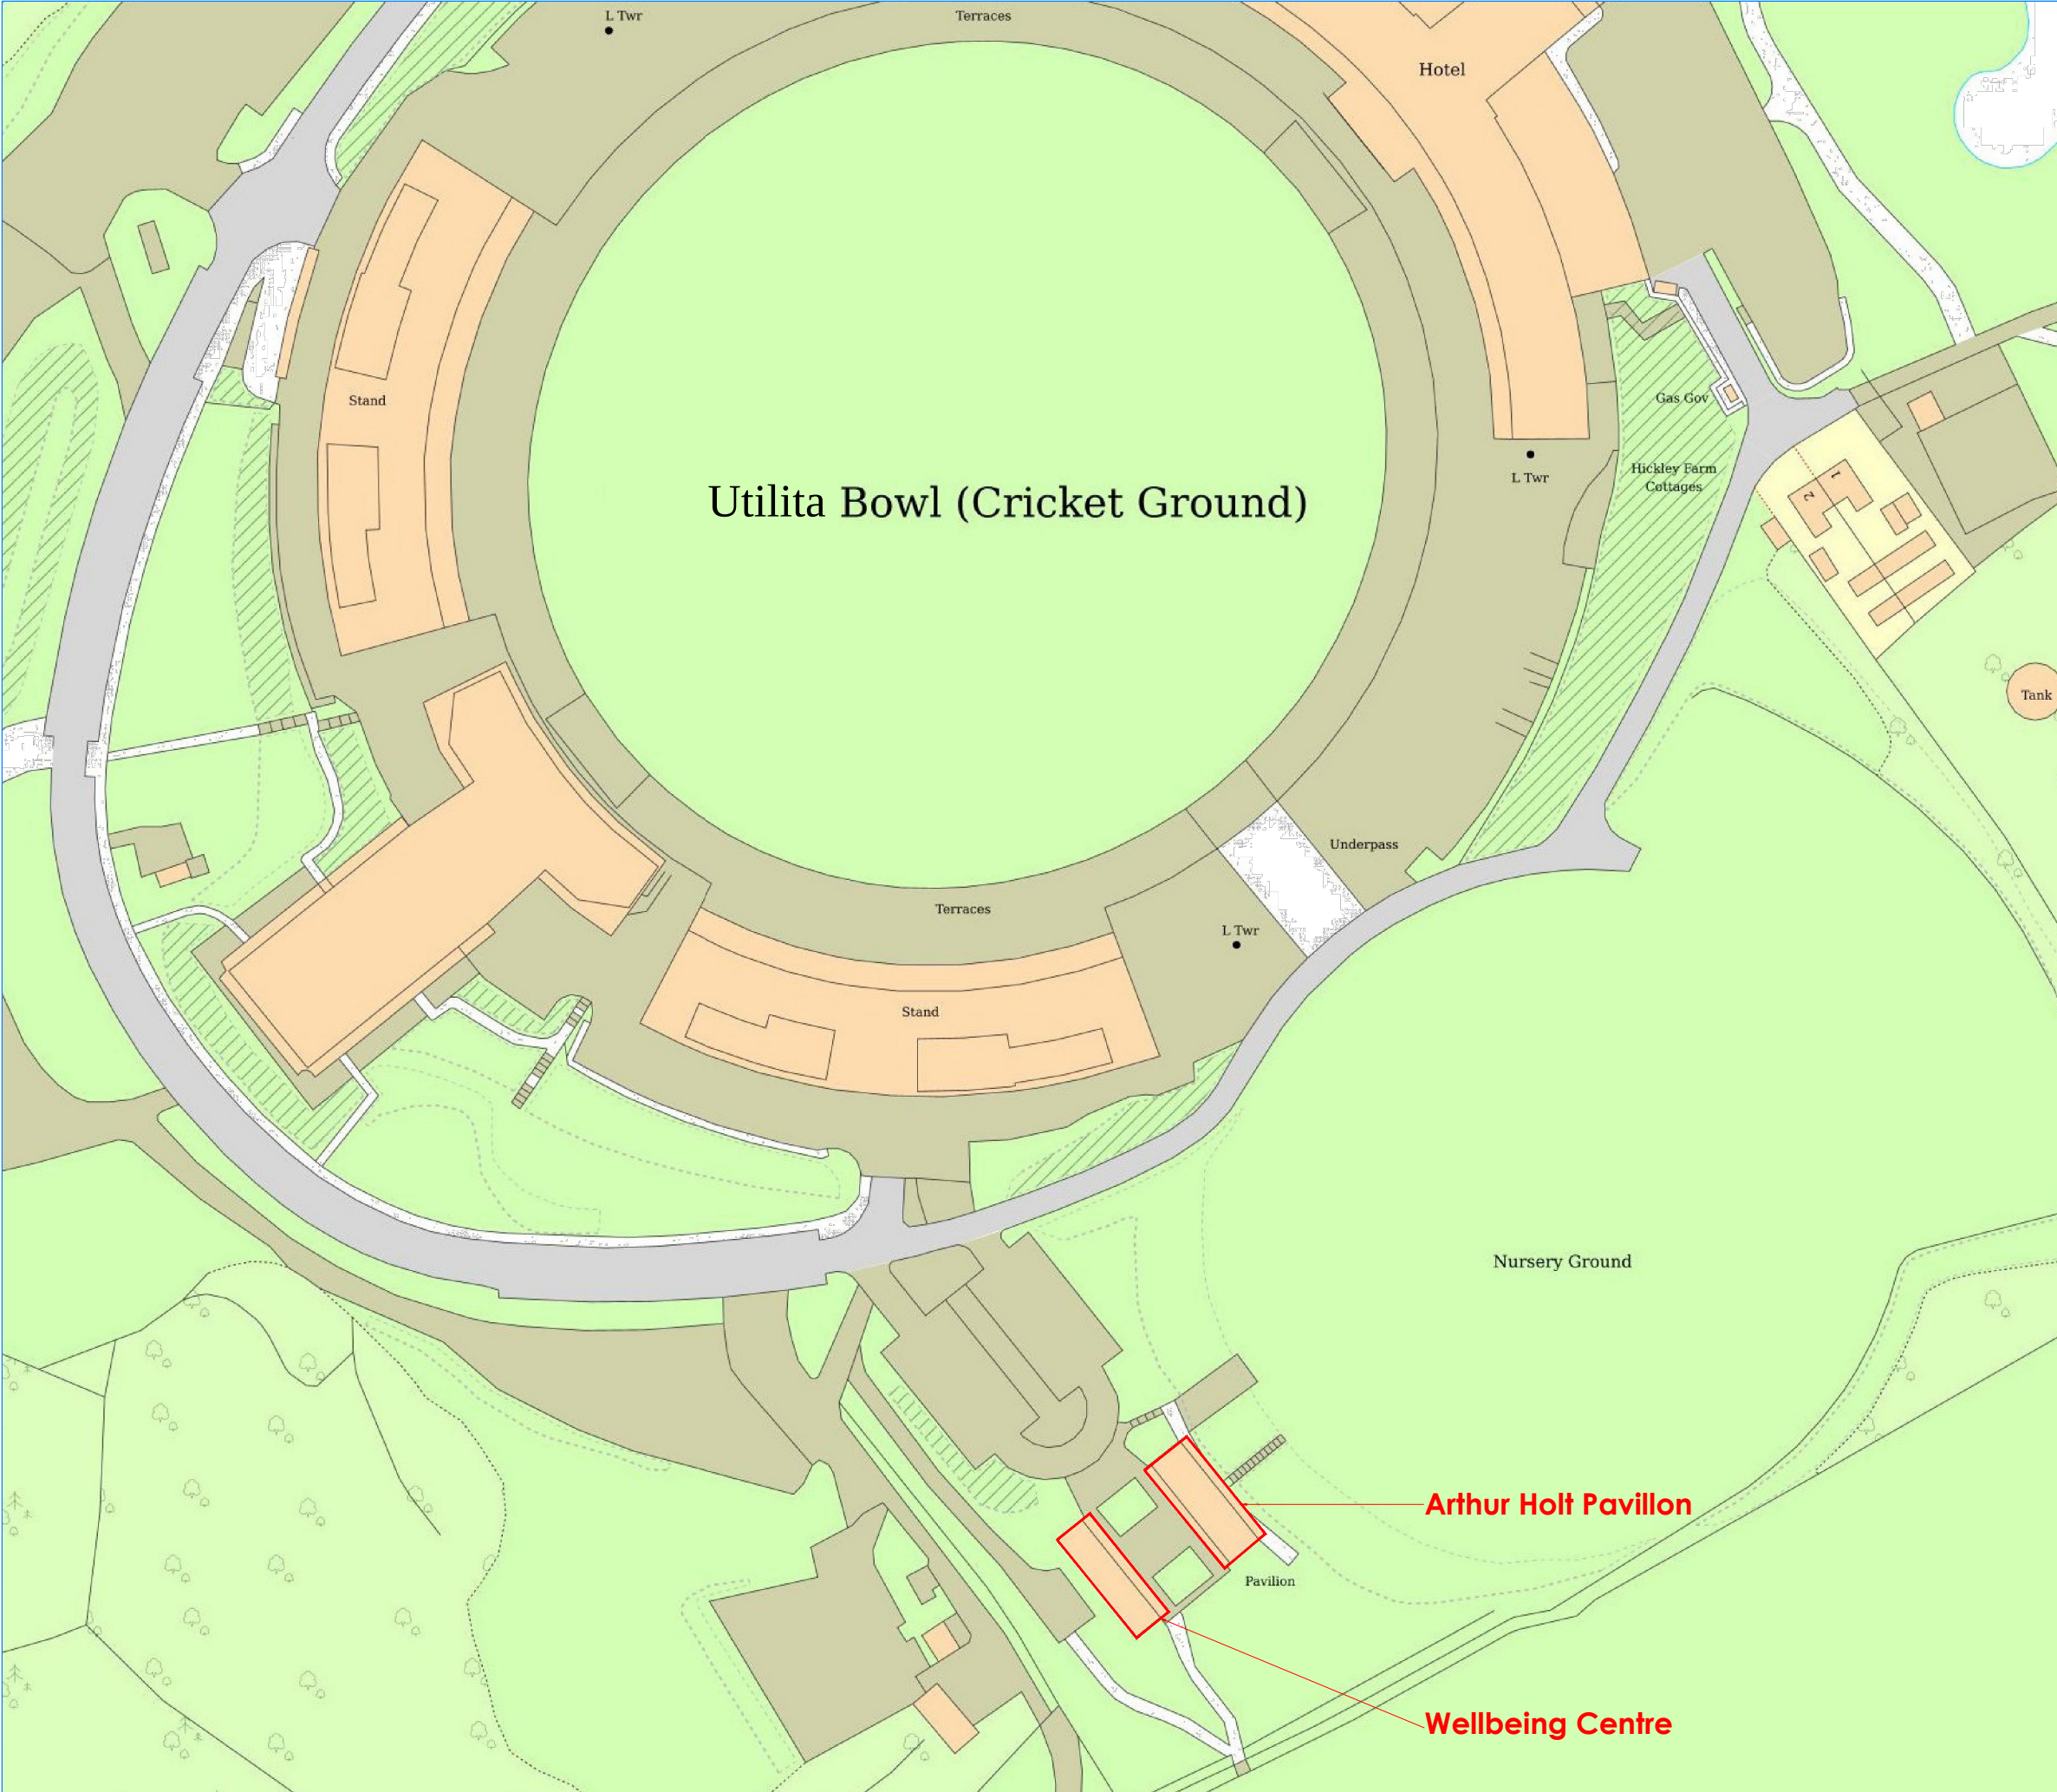

Drawing N°		PV-2b		
TITLE: Block Plan Arthur Holt Pavillon & Wellbeing Centre				
Client:	Utilita			
Project:	Utilita Bowl			
Address:	SO30 3XH			
SCALE	REV	DRAWN	CHK'D	DATE
1:1250 @A3	P01	SE	IR	13/03/2024

