




MATERIALS
KEY:

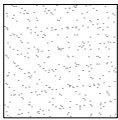

: WHITE RENDER

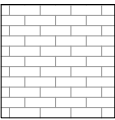

: FACING BRICKWORK

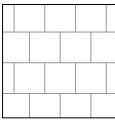

: SLATE




: POWDER COATED ALUMINIUM




: EXISTING ROOF TILES





EAST ELEVATION | PROPOSED

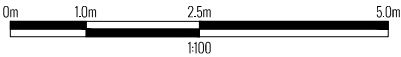

NORTH ELEVATION | PROPOSED

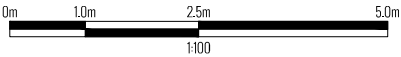

WEST ELEVATION | PROPOSED

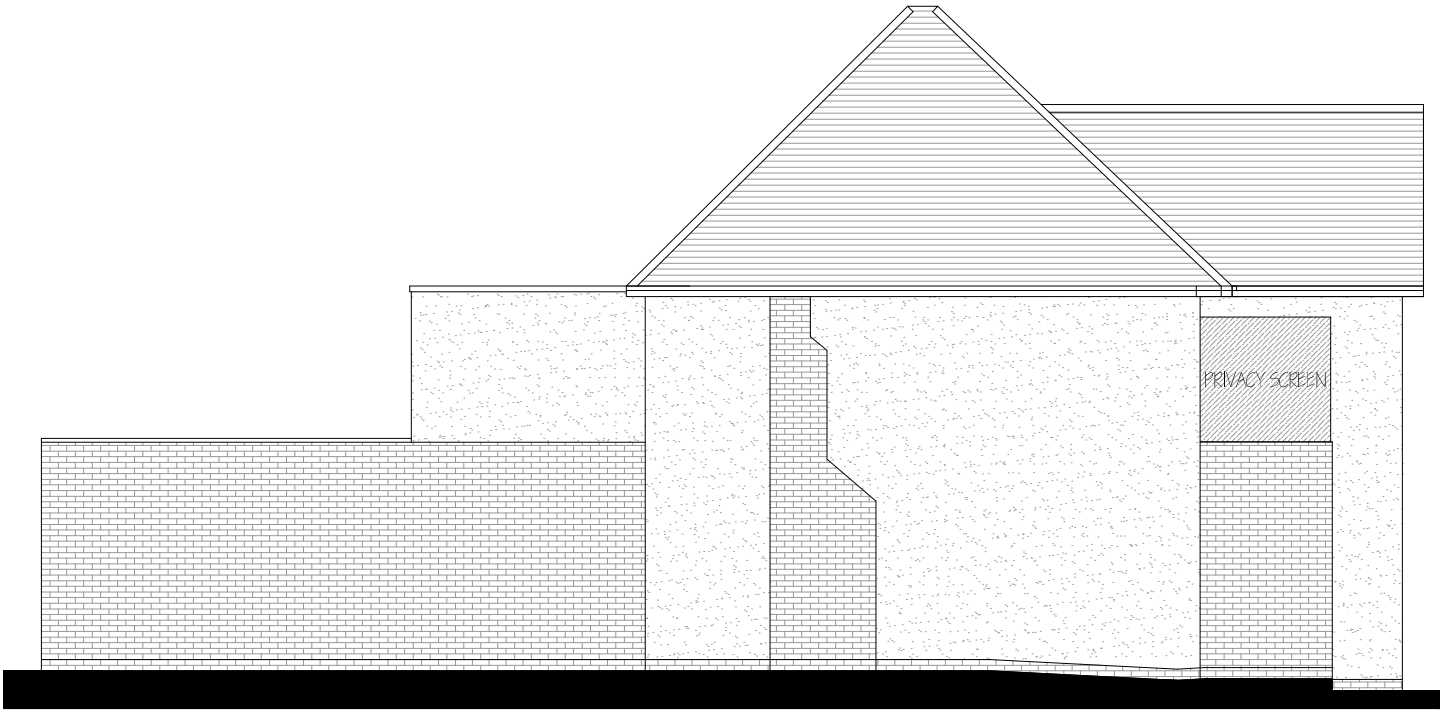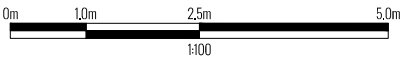

SOUTH ELEVATION | PROPOSED

