

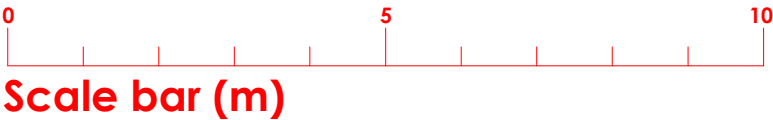


Existing Roof Plan

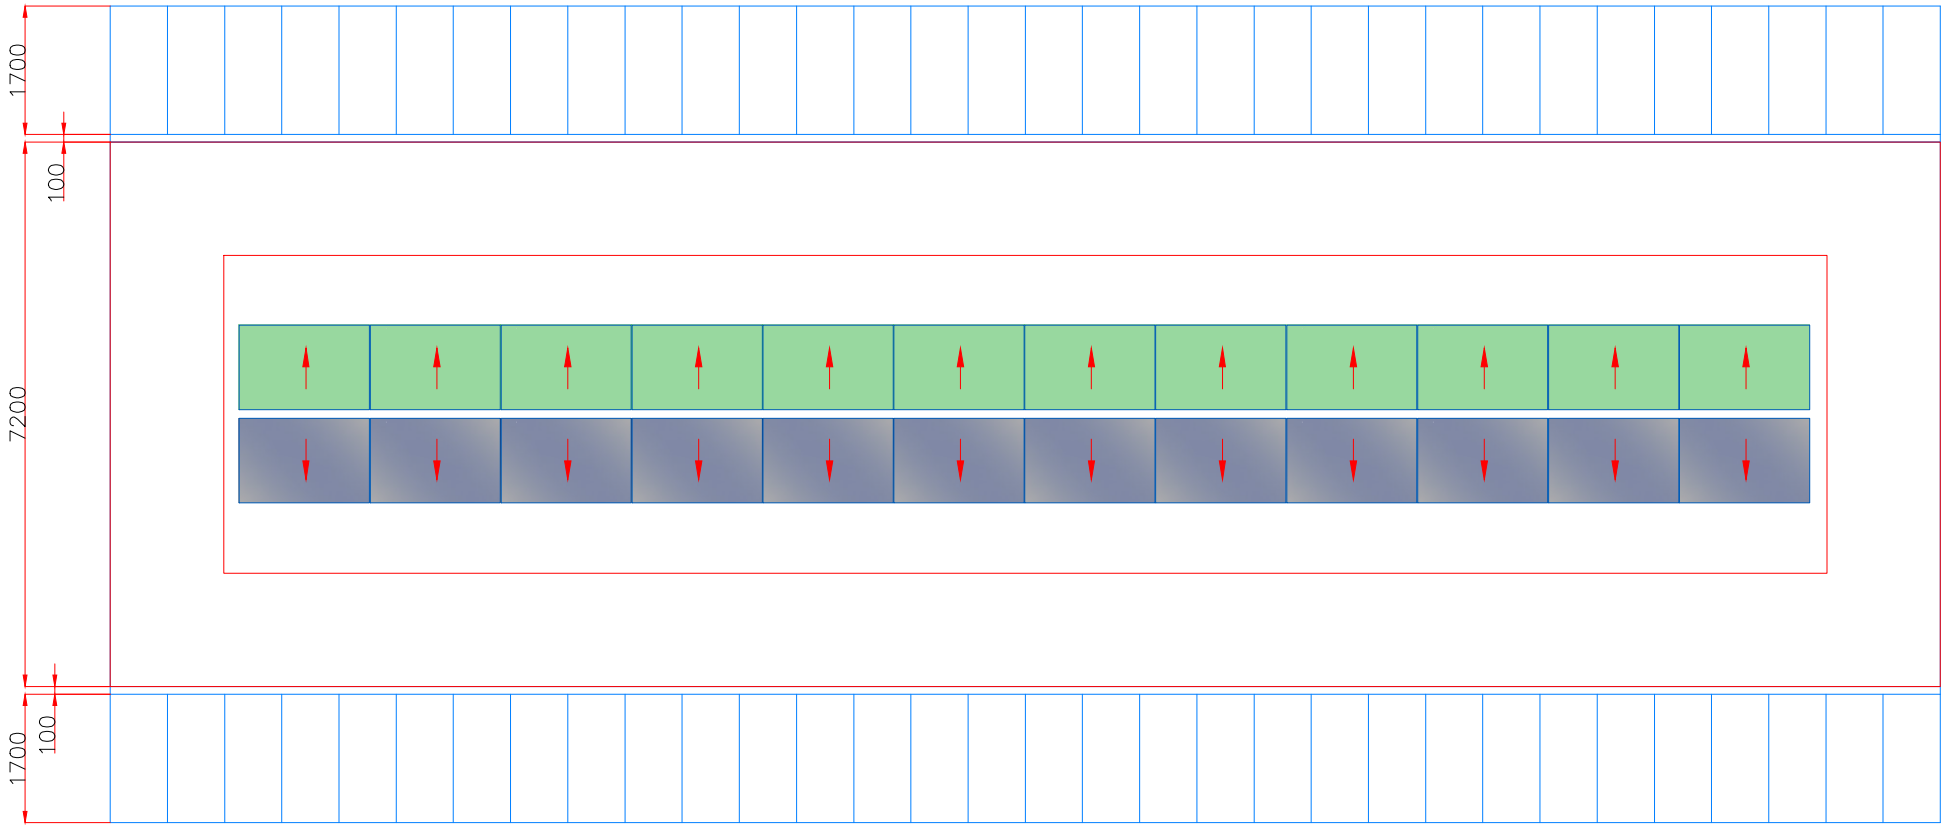

Proposed Roof Plan

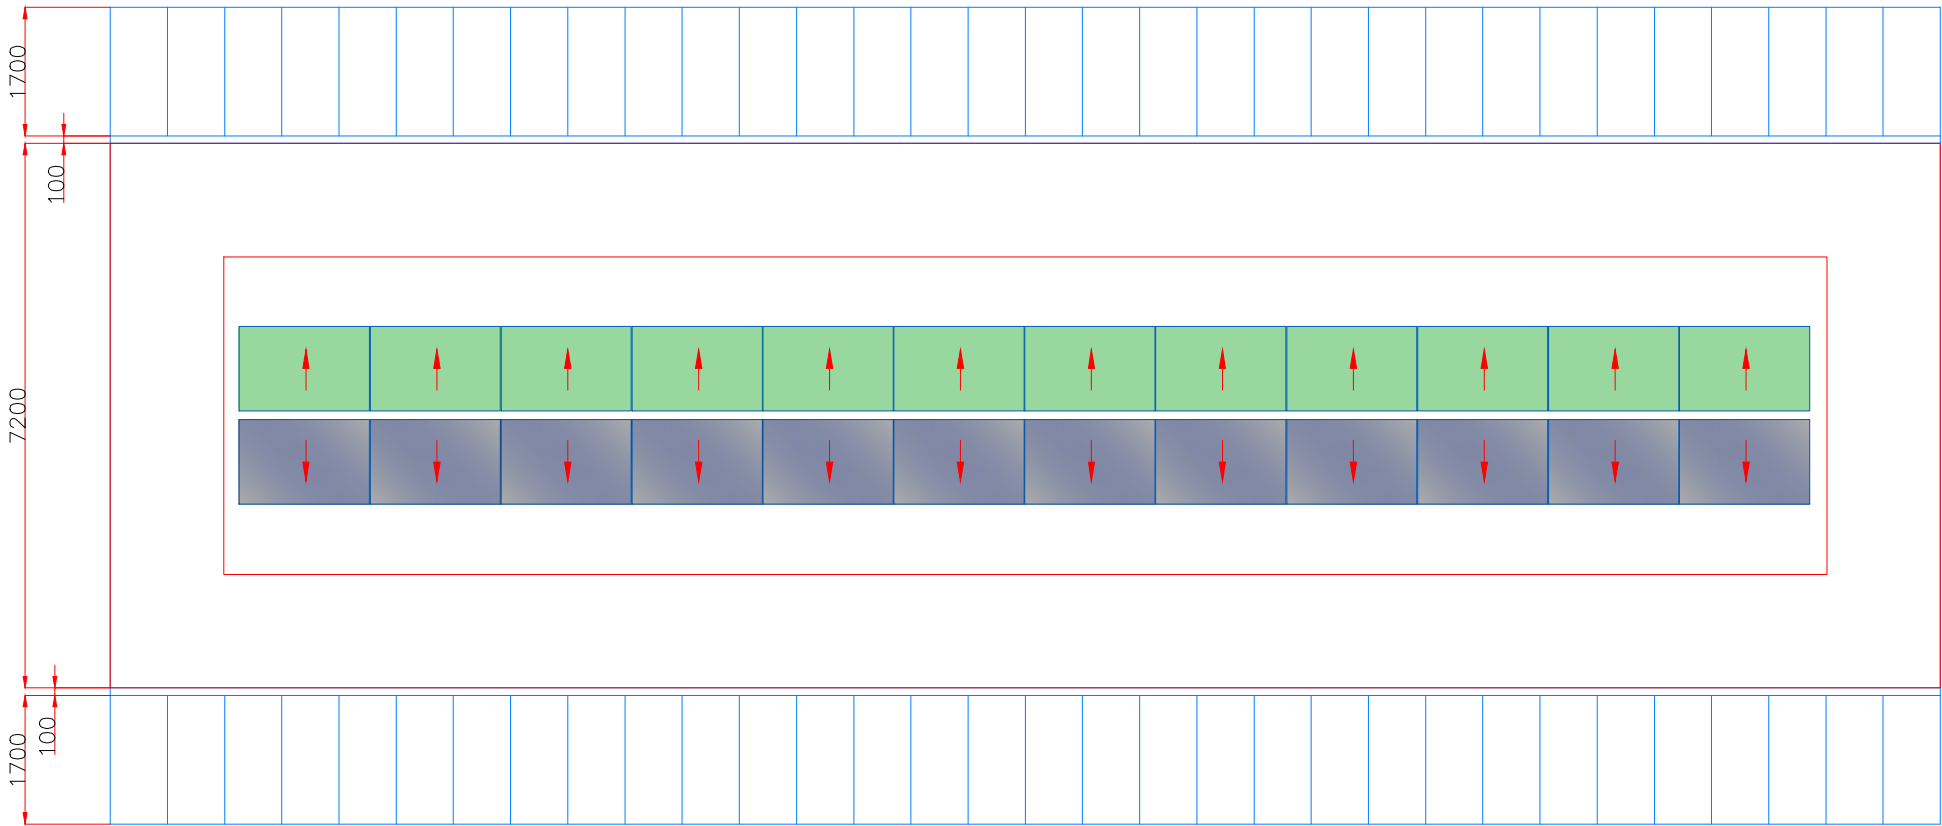

Scan our QR code to register your system on the C3 Hub for access to all your Operations & Maintenance information and to redeem your 10% service discount code!



Drawing N°		PV-4c			
TITLE: Arthur Holt Existing Proposed Roof Plan					
Client:	Utilita				
Project:	Utilita Bowl				
Address:	SO30 3XH				
SCALE	REV	DRAWN	CHK'D	DATE	
1:100 @A3	P03	SE	IR	12/03/2024	

