

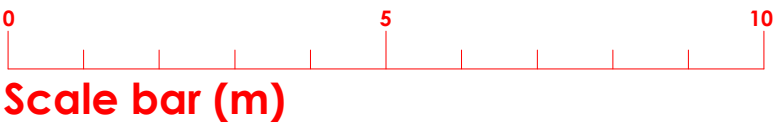


Existing Roof Plan

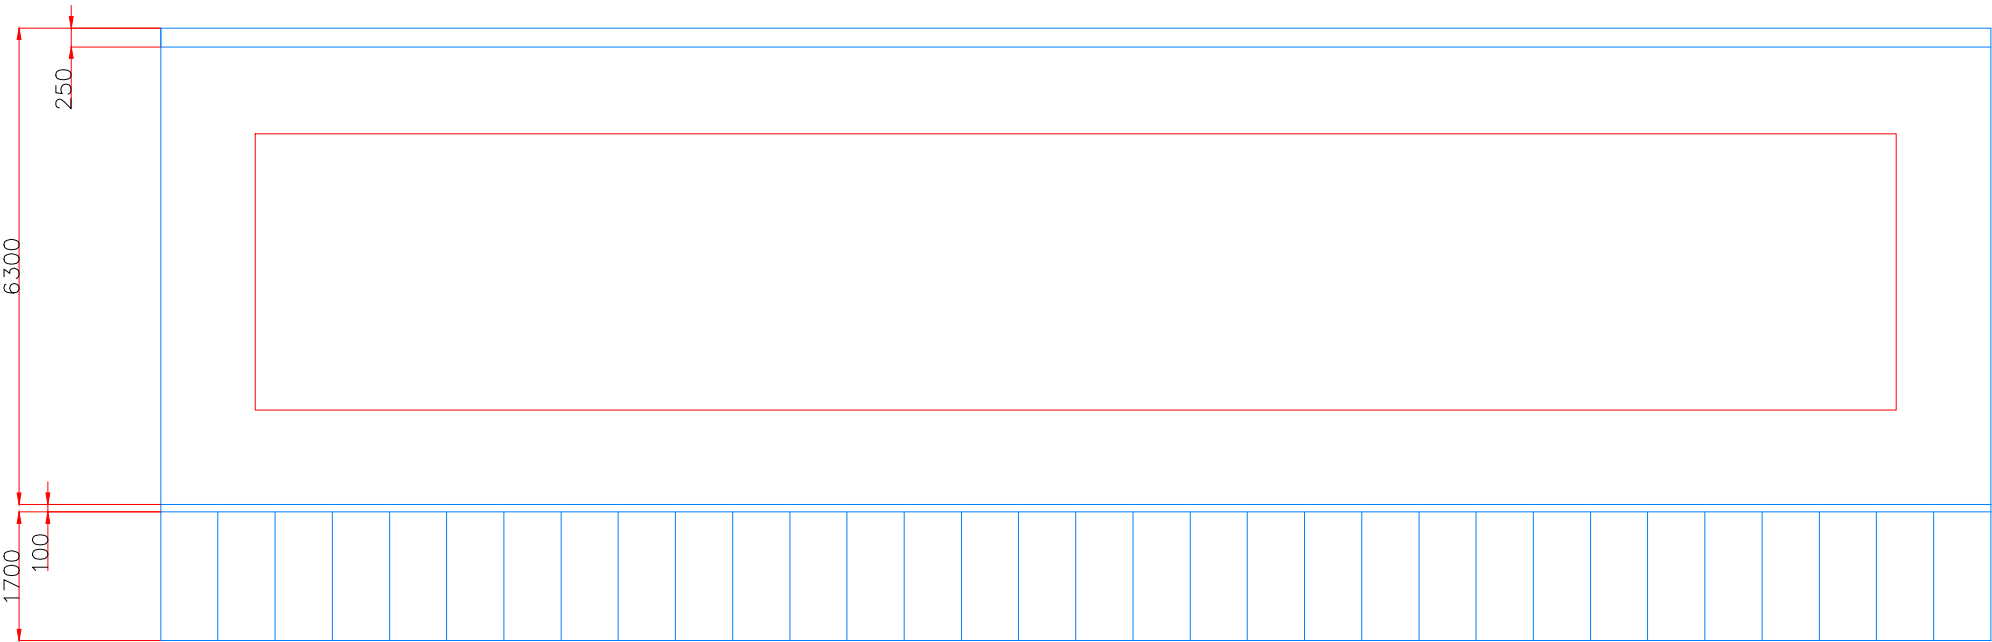

Proposed Roof Plan

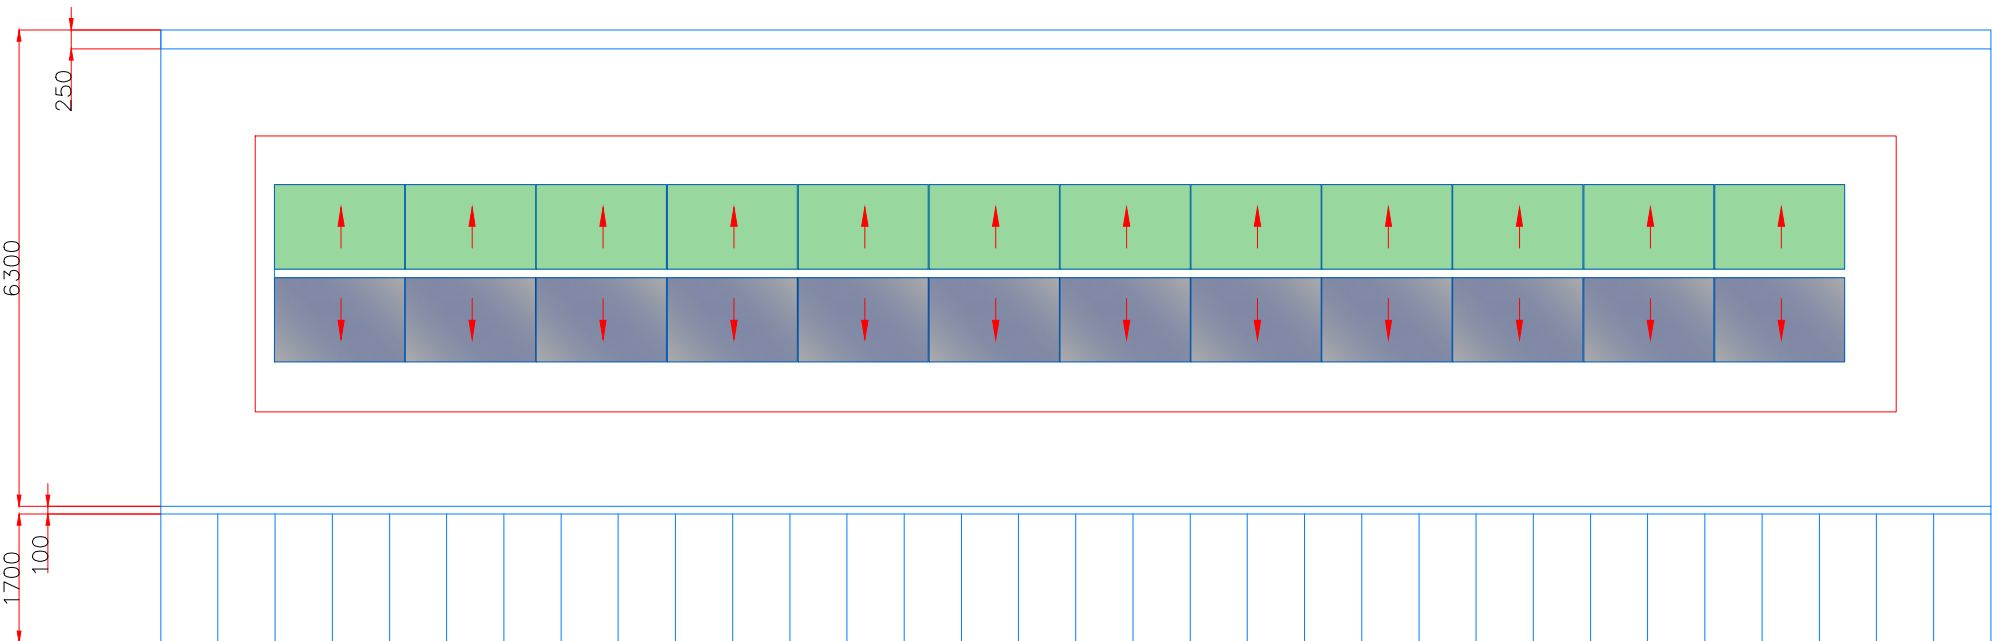

Scan our QR code to register your system on the C3 Hub for access to all your Operations & Maintenance information and to redeem your 10% service discount code!



Drawing N°		PV-4d		
TITLE: Wellbeing Existing Proposed Roof Plan				
Client:	Utilita			
Project:	Utilita Bowl			
Address:	SO30 3XH			
SCALE	REV	DRAWN	CHK'D	DATE
1:100 @A3	P03	SE	IR	12/03/2024

