

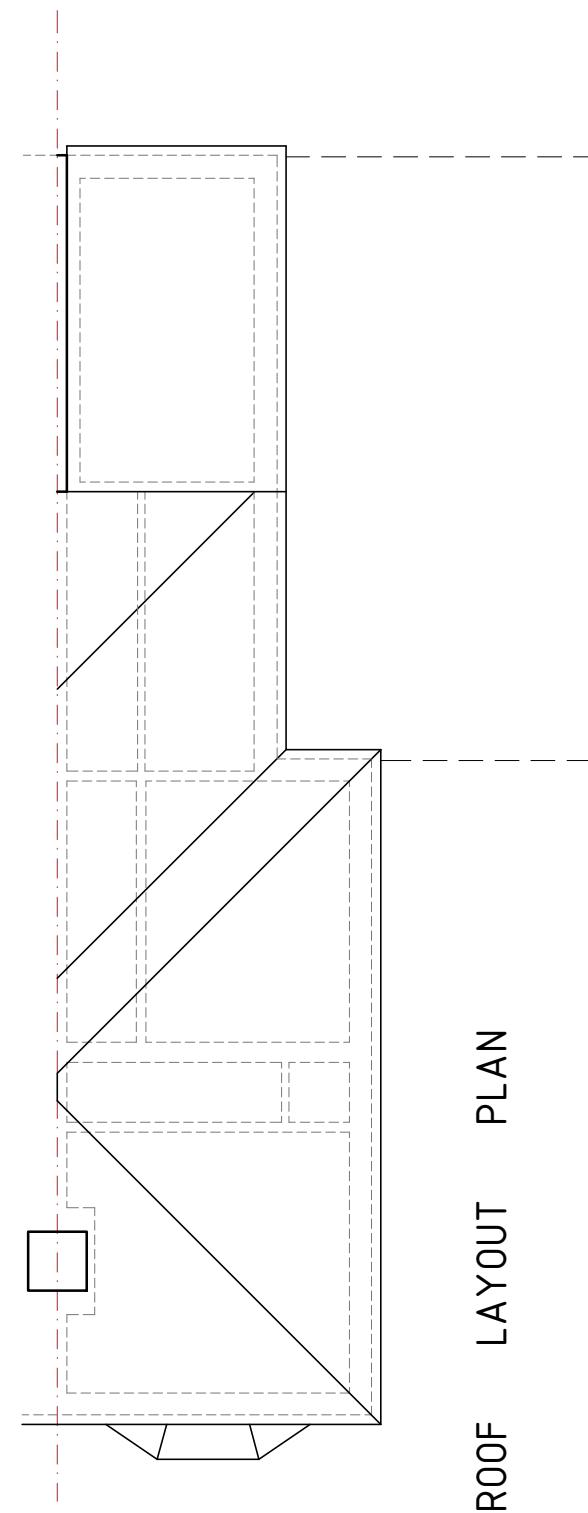


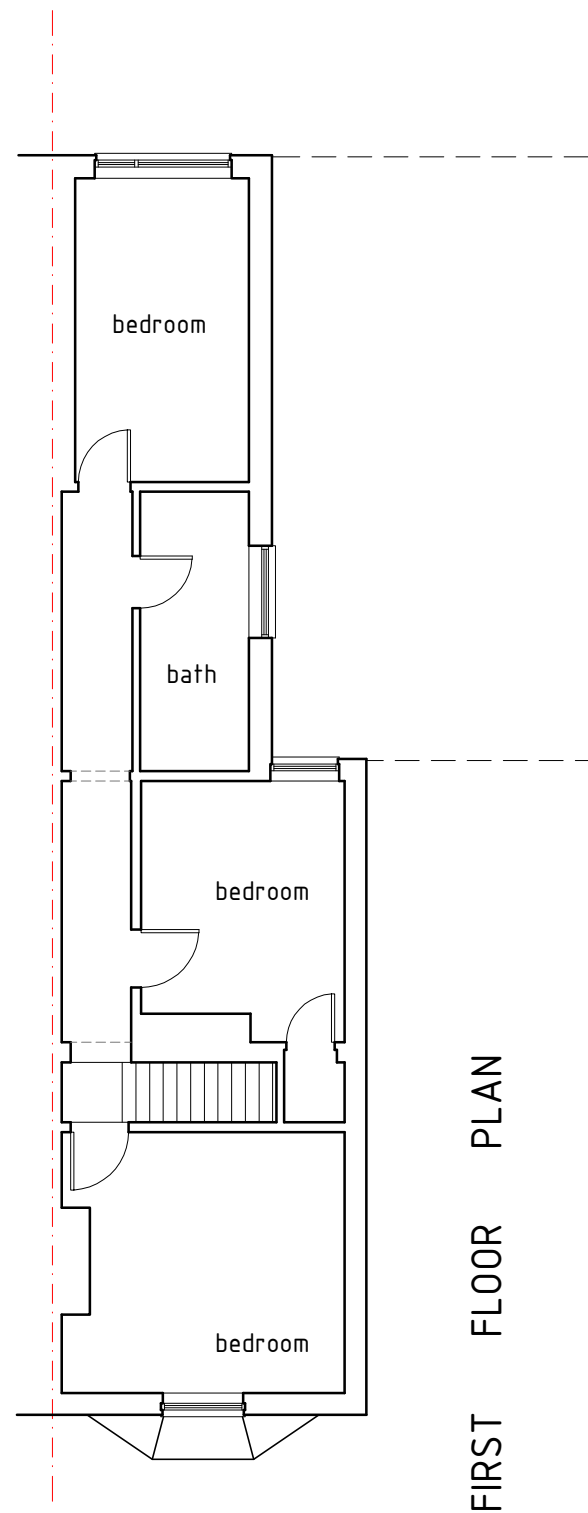

EXISTING

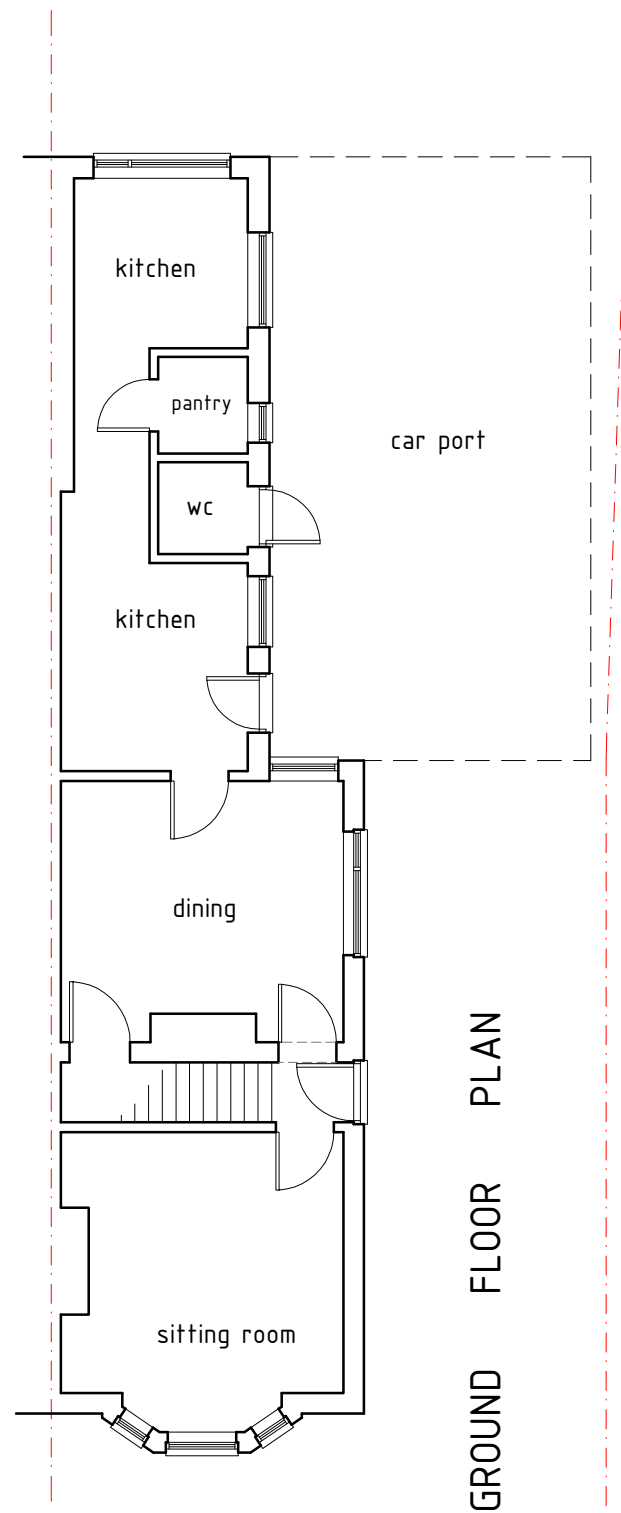

PROPOSED SIDE / REAR TWO STOREY EXTENSION

42 MARLS ROAD, HEDGE END, SOUTHAMPTON, HAMPSHIRE S030 2EY

Project no: 210601
Date: 03/2024

Drawing no: 02
Scale: 1/100

GORDON@GDBTECHNICALARCHITECTURE.CO.UK
07875 108380

GDB TECHNICAL ARCHITECTURE